


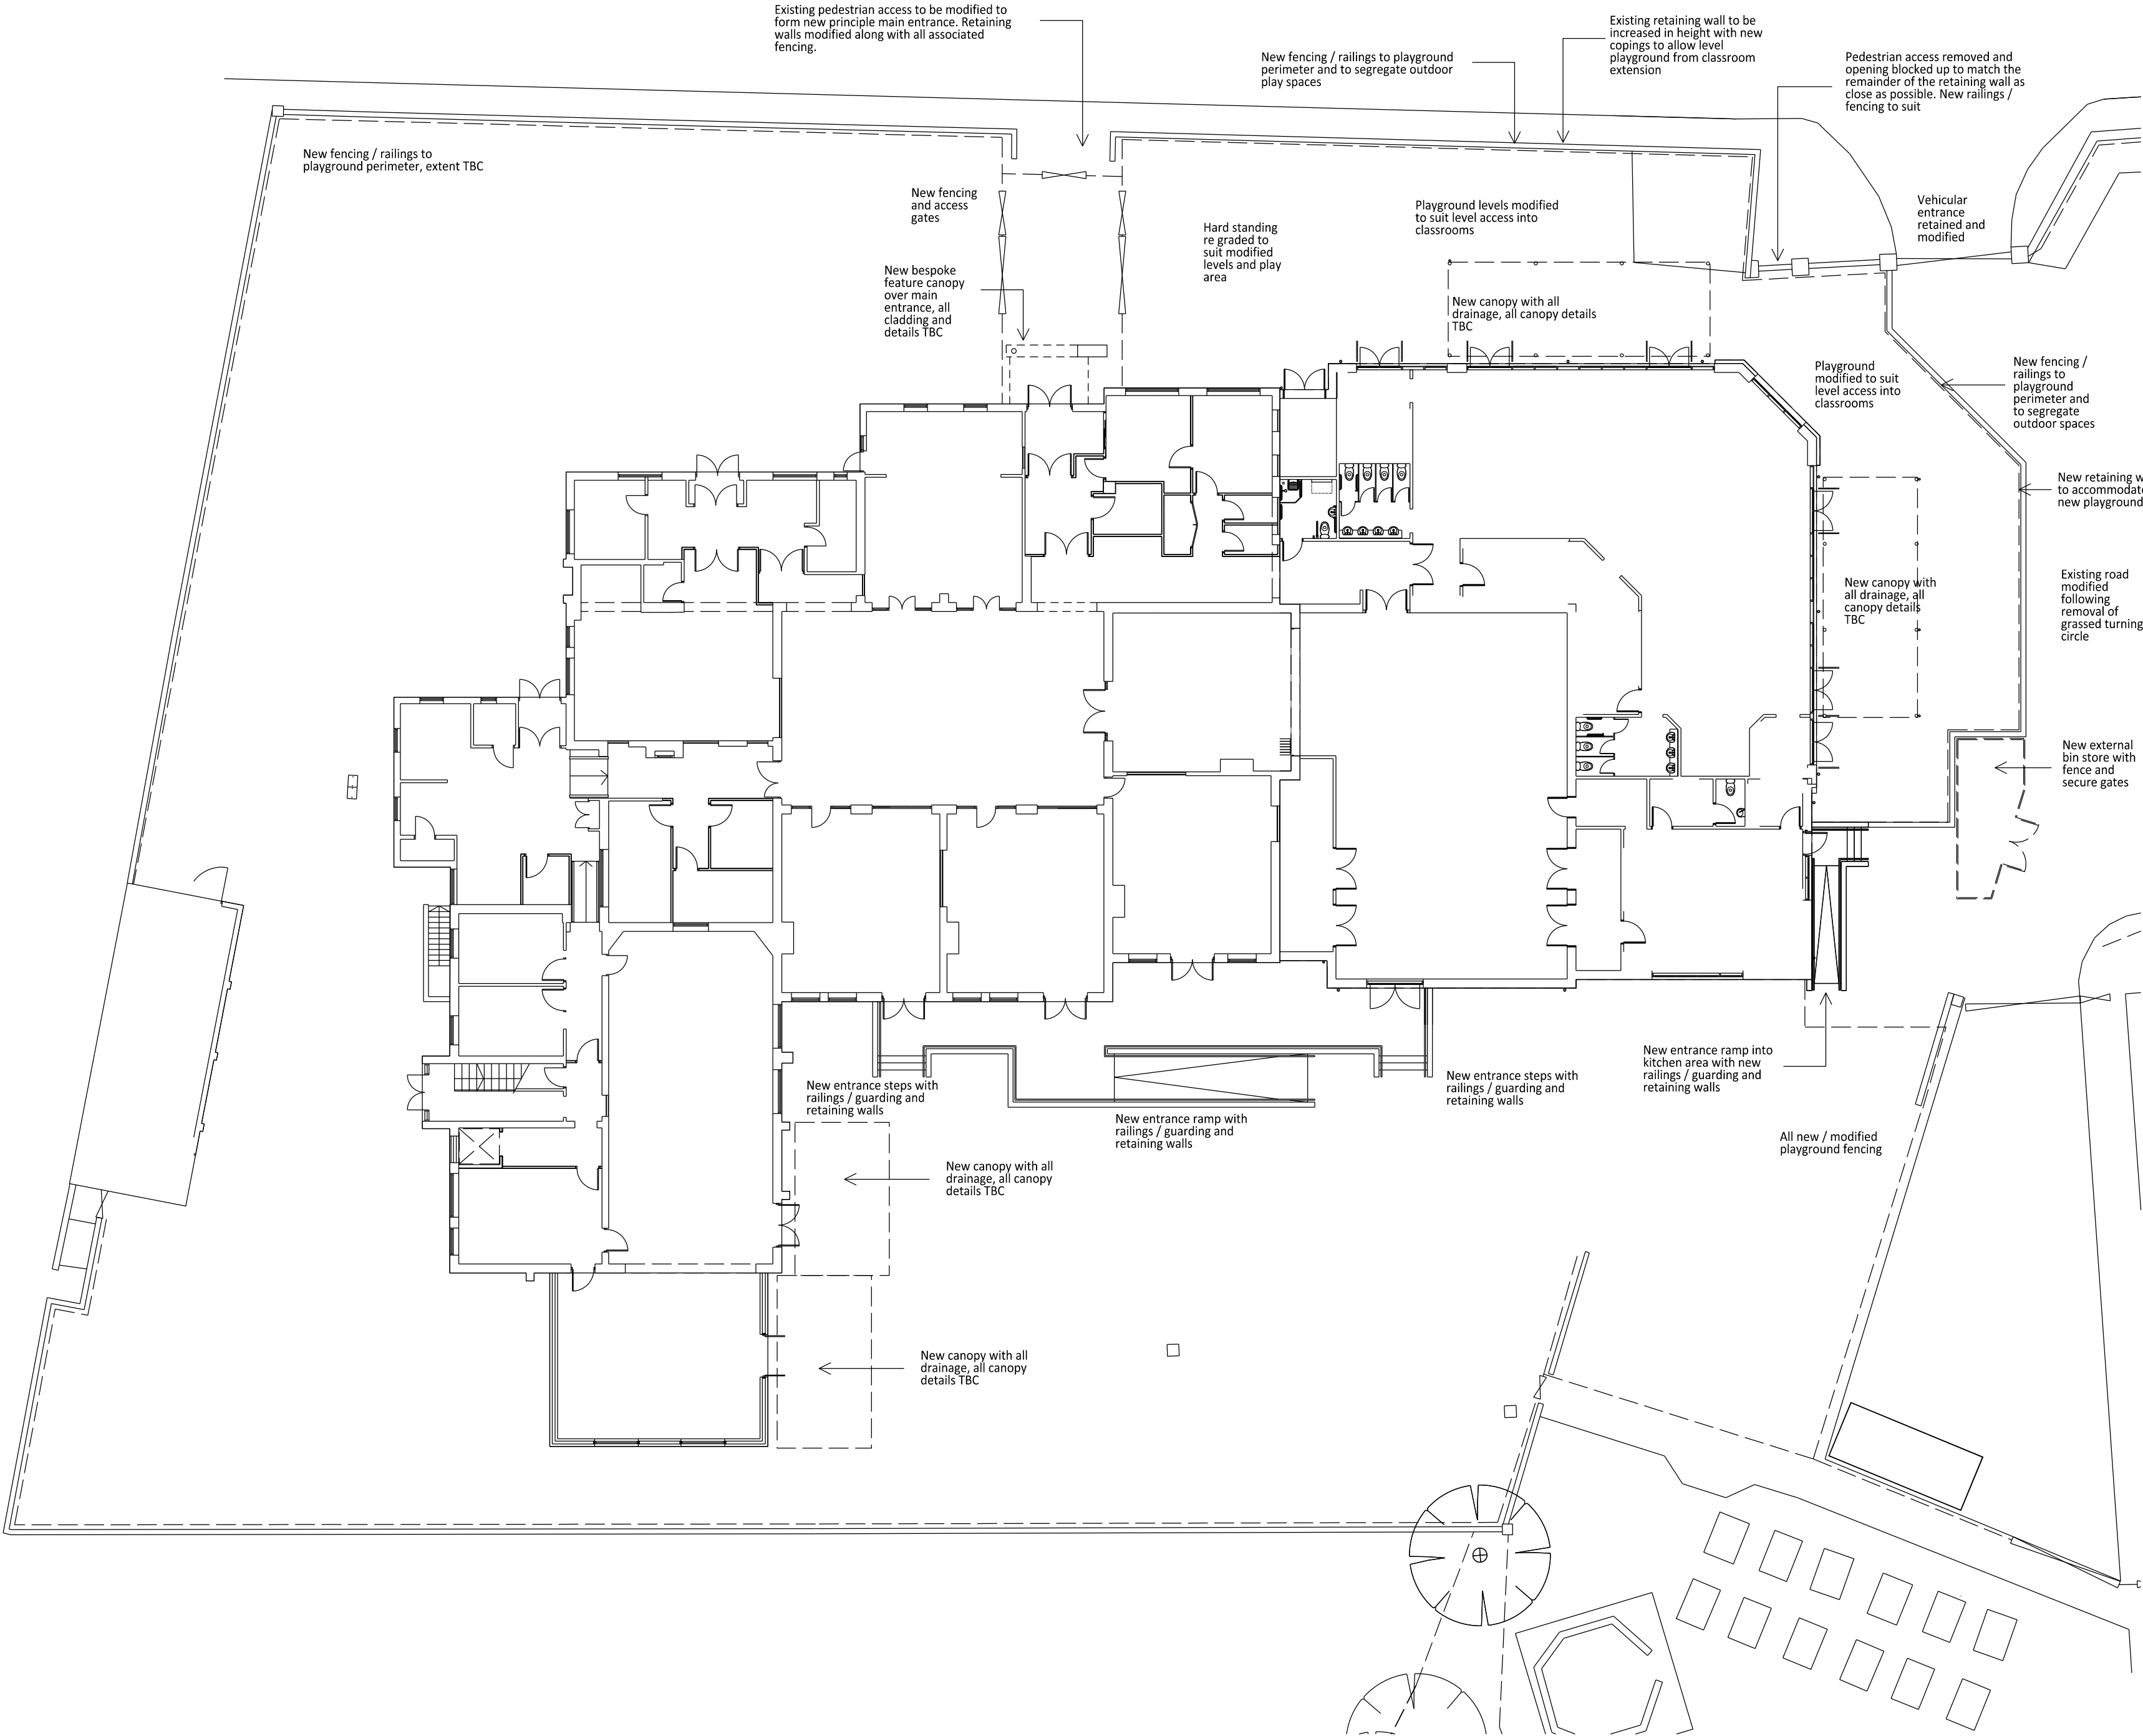

- General Notes
1. Contractor to verify all dimensions and check level datums on site
 2. All of the designs are the sole property of TACP Architects Ltd and may not be used without their written agreement
 3. All prints, specifications and their copyright are the property of TACP Architects Ltd
 4. Do not scale off drawings
 5. All dimensions shall be checked on site before commencement of shop drawings, manufacture and all discrepancies must be reported to TACP Architects Ltd

Risk Assessments

Revisions

Rev	Date	Description	By	Check
A	11/04/2018	External ramps / steps added	MR	
B	11/04/2018	External ramps / steps added	MR	MG
B	11/04/2018	Notes amended	MR	MG

Consultants

Client
Read Construction
On Behalf of
Wrexham County Borough Council

Project Title
Gwersyllt Primary School

Drawing Title
Proposed Site Plan -Area 01 (Building)

Scale	Date	Drawn By	Checked By	Office
1:200@A2	30/01/2018	MR	MG	Wrexham
Job Number	Drawing Number	Revision		
17070	ST-02	C		

TACP Architects Ltd
Pembroke House, Ellice Way
Wrexham Technology Park
LL13 7YT
T. 01978 291161
F. 01978 351735
E. admin@tacparchitects.co.uk

www.tacparchitects.co.uk



Architecture • Interior Design • Healthcare Planning • Conservation • Masterplanning • Sustainable Design