



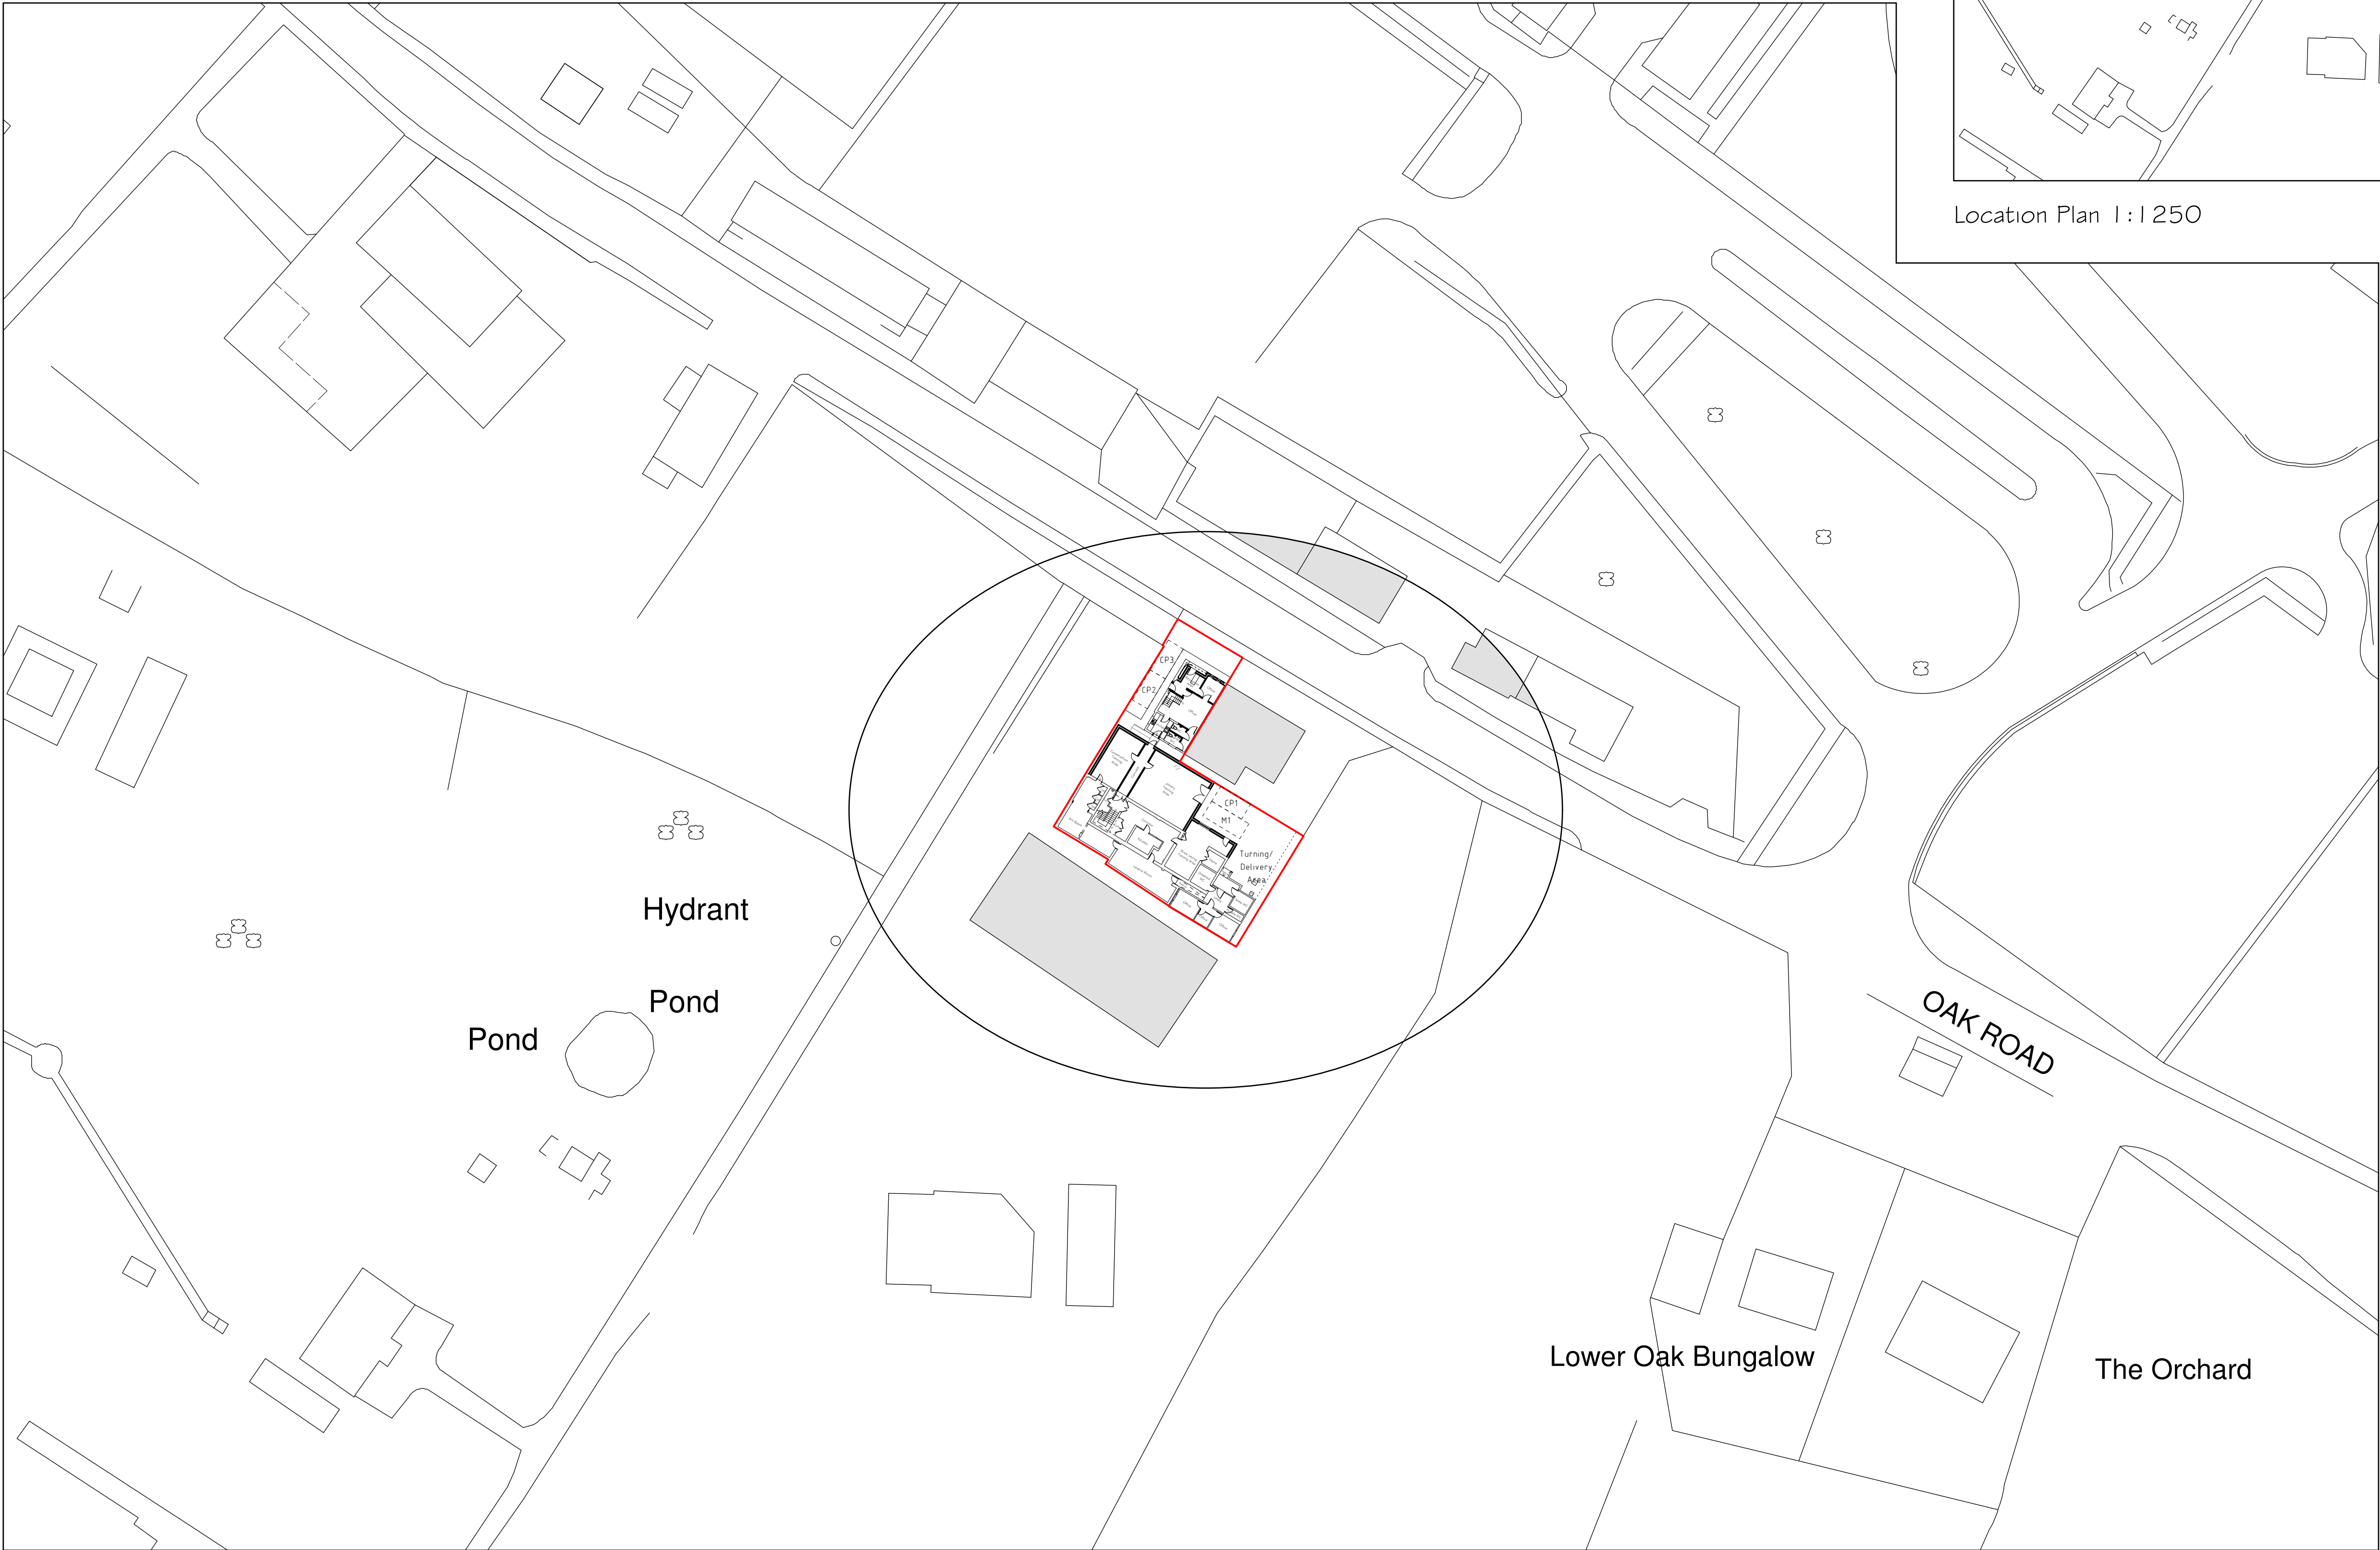


Site Plan 1:500

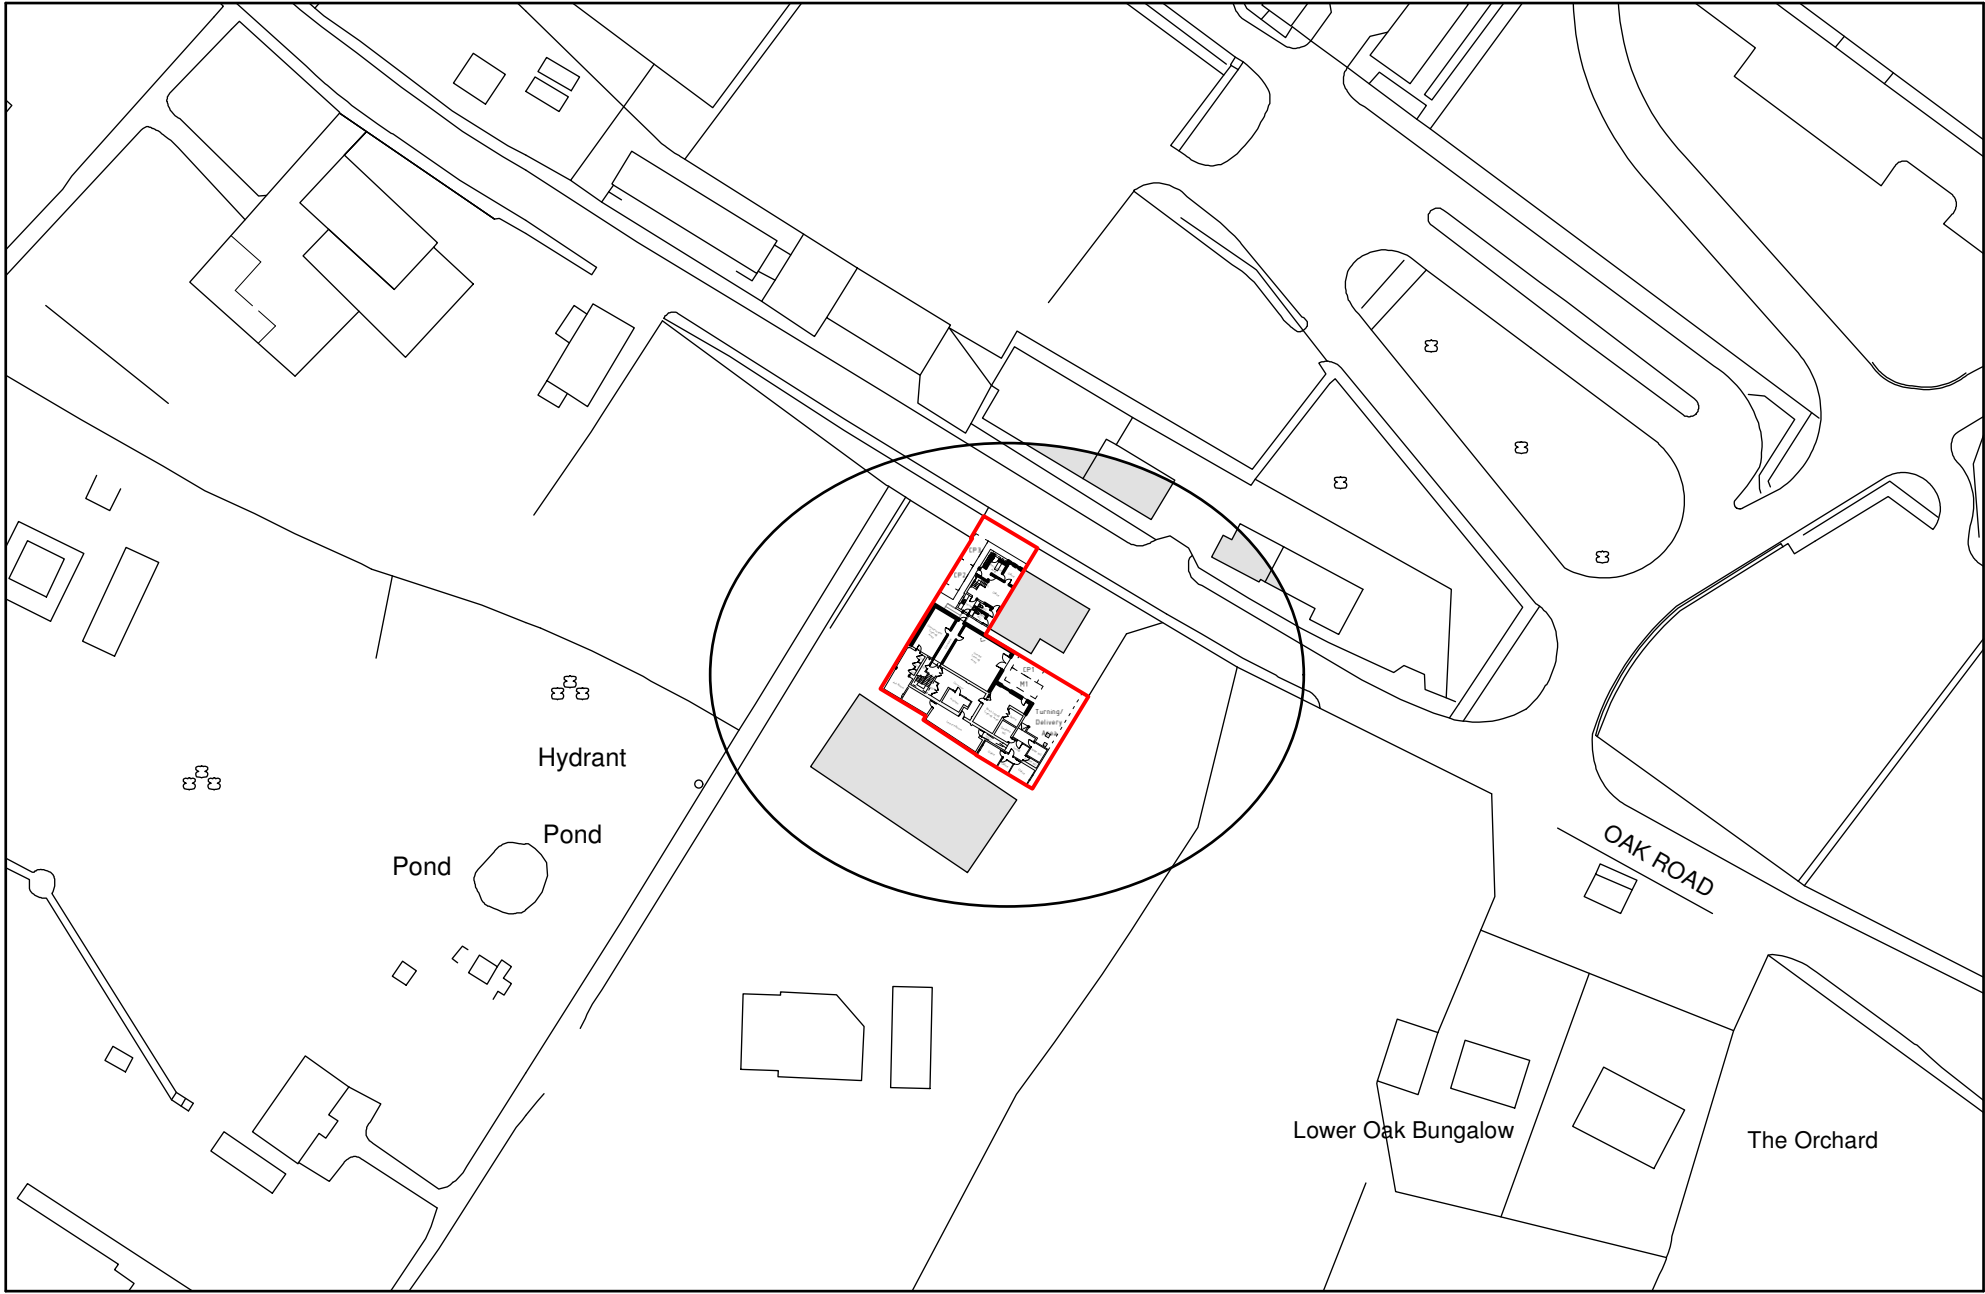

Location Plan 1:1250

Key

- Surrounding Buildings
- Proposed Site
- Land in Client's Ownership
- CP1 Car Parking Spaces
- M1 Minibus Parking Space

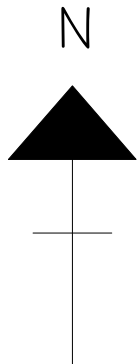

Rev	Date	Detail	Initial
C	04/18	Car Parking Amends	S.M.E.
B	02/18	Design/Planning Amends	S.M.E.
A	12/17	Planning Amends	S.M.E.

Project:	
Proposed alterations at Wrexham Warehouse Project, Oak Road, Wrexham, LL13 9RG.	
Title:	Scale: (A1)
Planning: Site & Location Plan	1:500 & 1:1250
Drawn By:	Date:
S M Eltham	Sept 2017
Drawing No:	Sheet:
W132/005	1 of 1

blueprint
architectural services

LABC partner

Office 3K4,
Redwither Business Tower,
Wrexham. LL13 9XT
Tel: 01978 356500
www.blueprintarchitectural.com
© copyright all rights reserved