


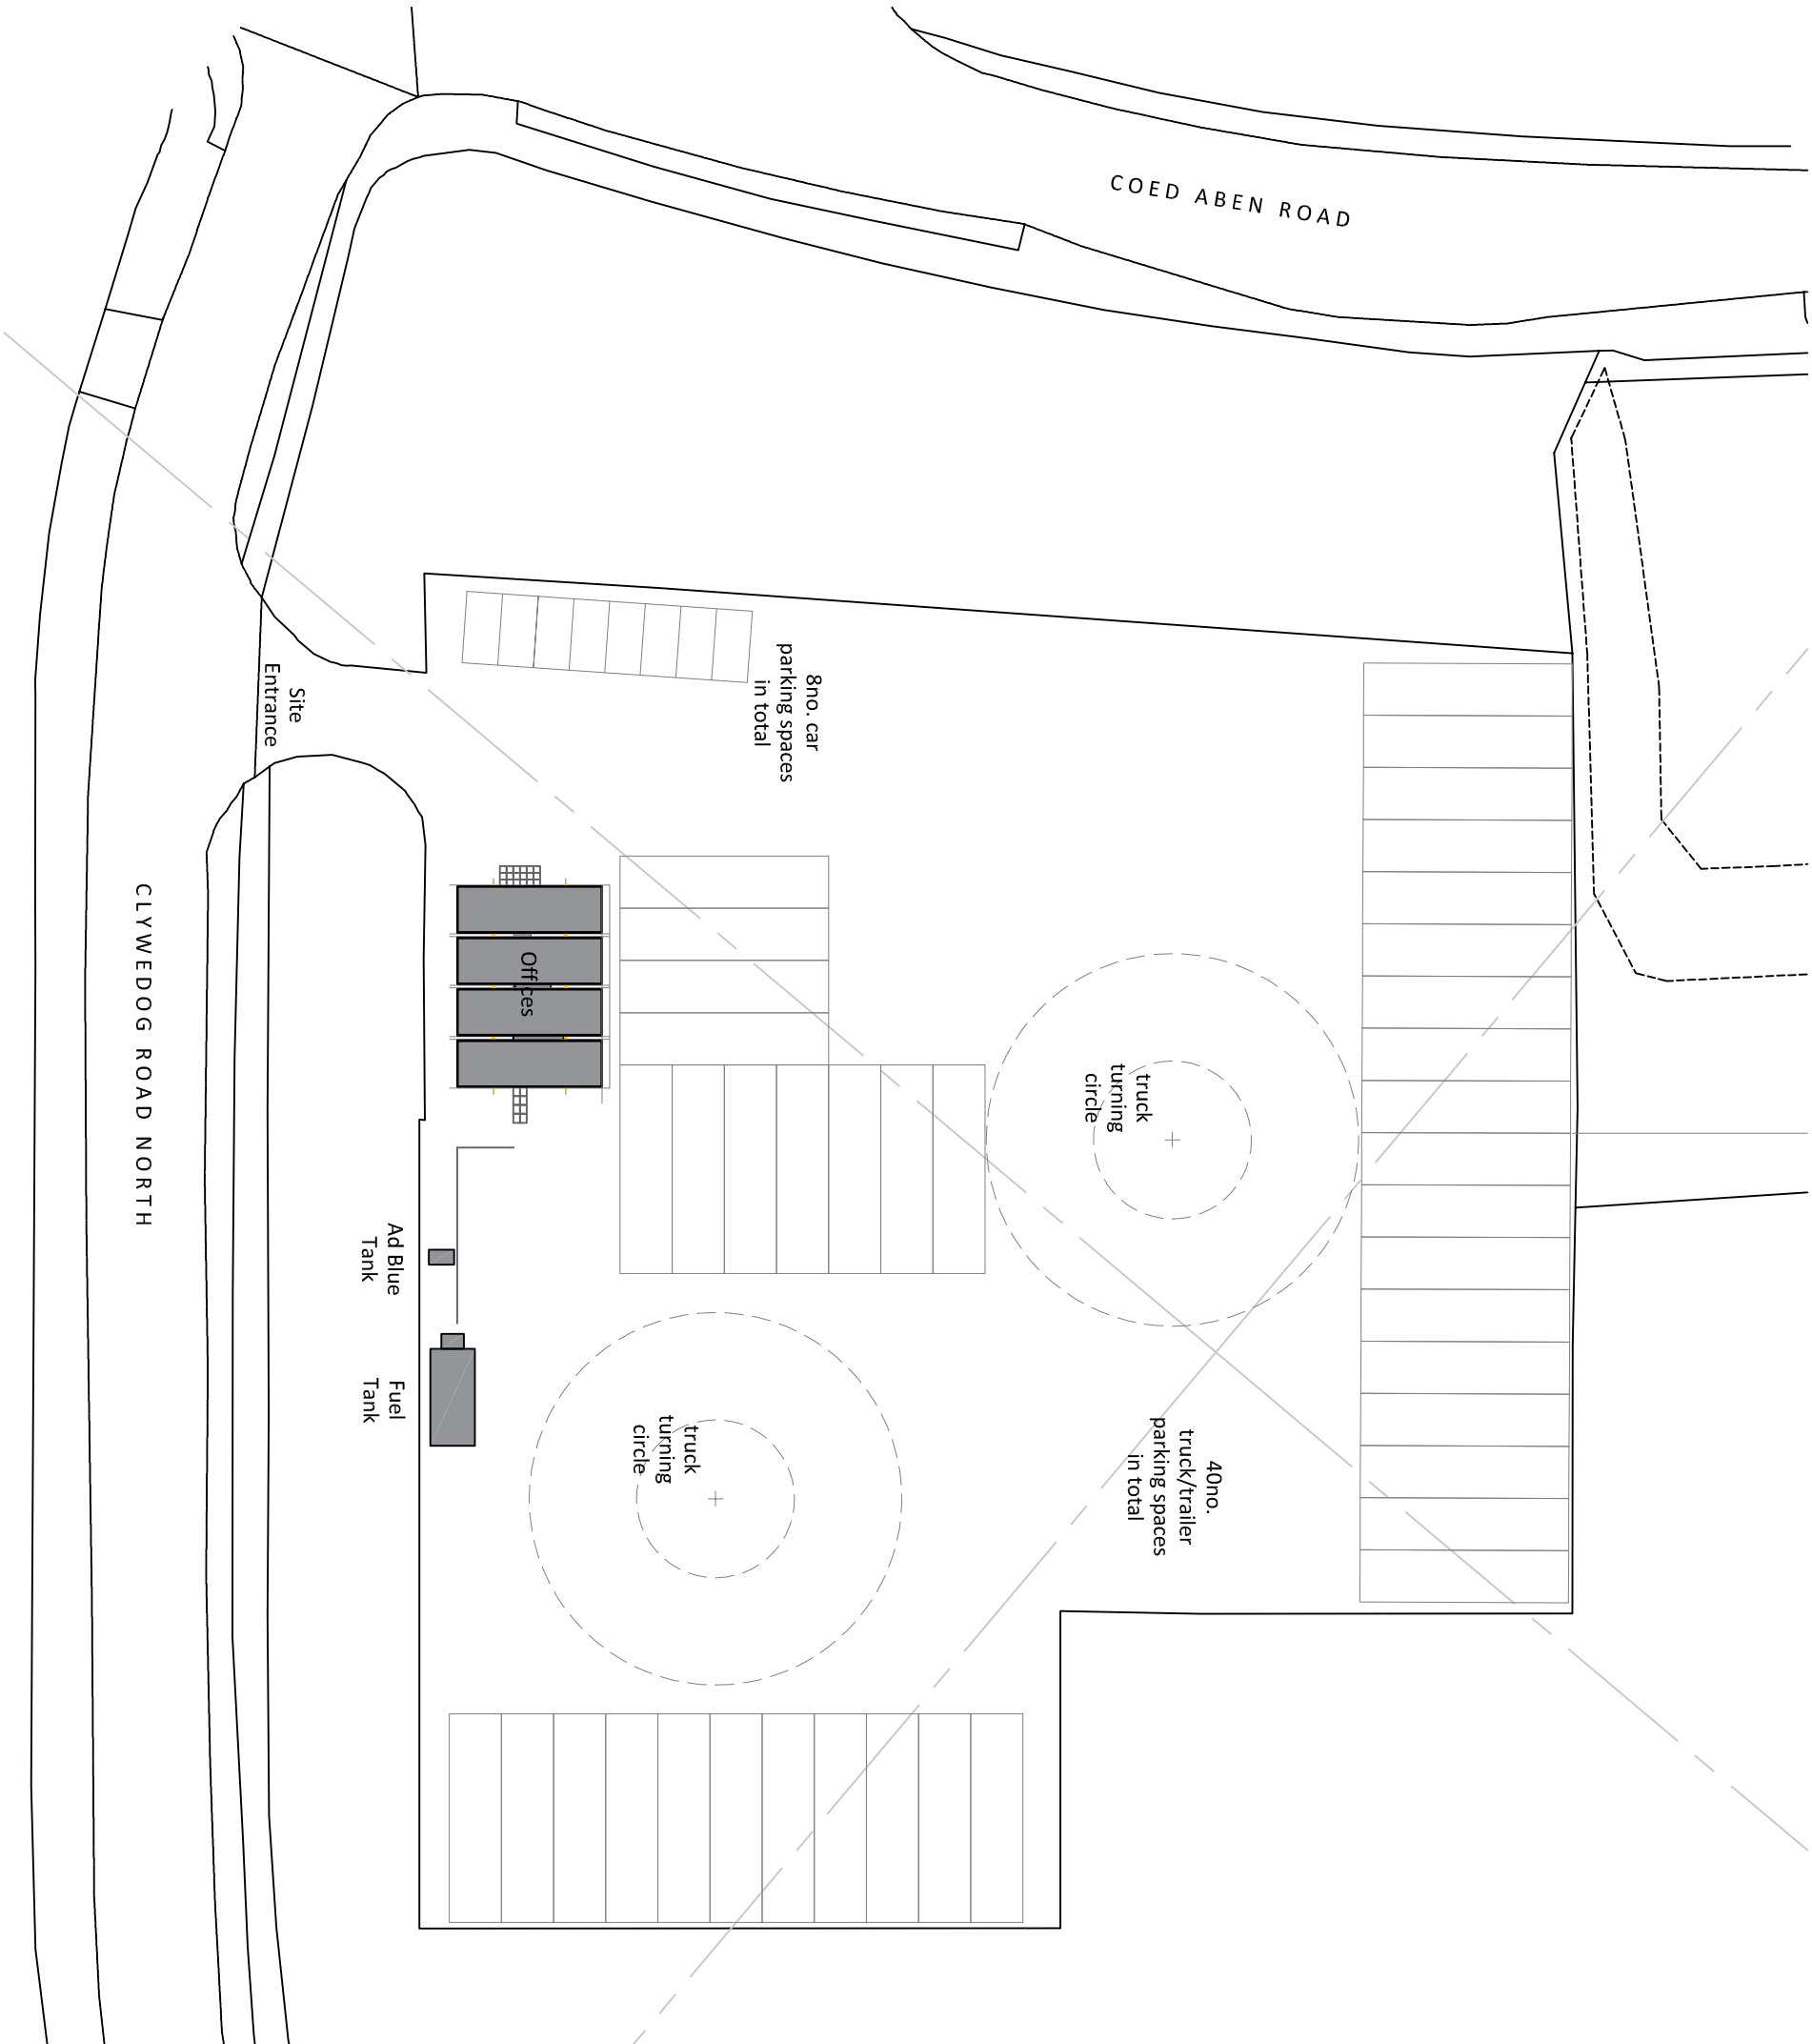

P1		Initial Issue	04.04.18
REV	DESCRIPTION BY (CHK) JAP	DATE	
	RIBA PLAN OF WORK 2013 WORKSTAGE	LEVEL OF MODEL DEFINITION (LOD)	
PURPOSE OF ISSUE - PLANNING SUBMISSION			
CLIENT			
Owens Road Services			
PROJECT TITLE			
Wrexham Depot			
DRAWING TITLE			
Existing Site Plan			
Indicating Parking Arrangement at Weekends			
DATE	SCALE @ A3	DRAWN	CHECKED
02.18	1:500	DGH	KOH
PROJECT NO. DRAWING NO. 851022017			
PROJECT - ORIGINATOR - ZONE - LEVEL - TYPE - NO. OF CLASS NUMBER			
M1800	ORS-LAW-X-X-DPP-AR-060102	REV	
DO NOT SCALE		P1	
Any discrepancy or query concerning this drawing should be referred to the Architect			
Copyright © LAWRAY LIMITED			
Registered Office: Greenmeadow Square, Cardiff CF15 5J8 Reg. Co. No. 2729173, VAT Reg. No. 334246166			