



Drawing Sign Off	
print name	sign
on behalf of	date

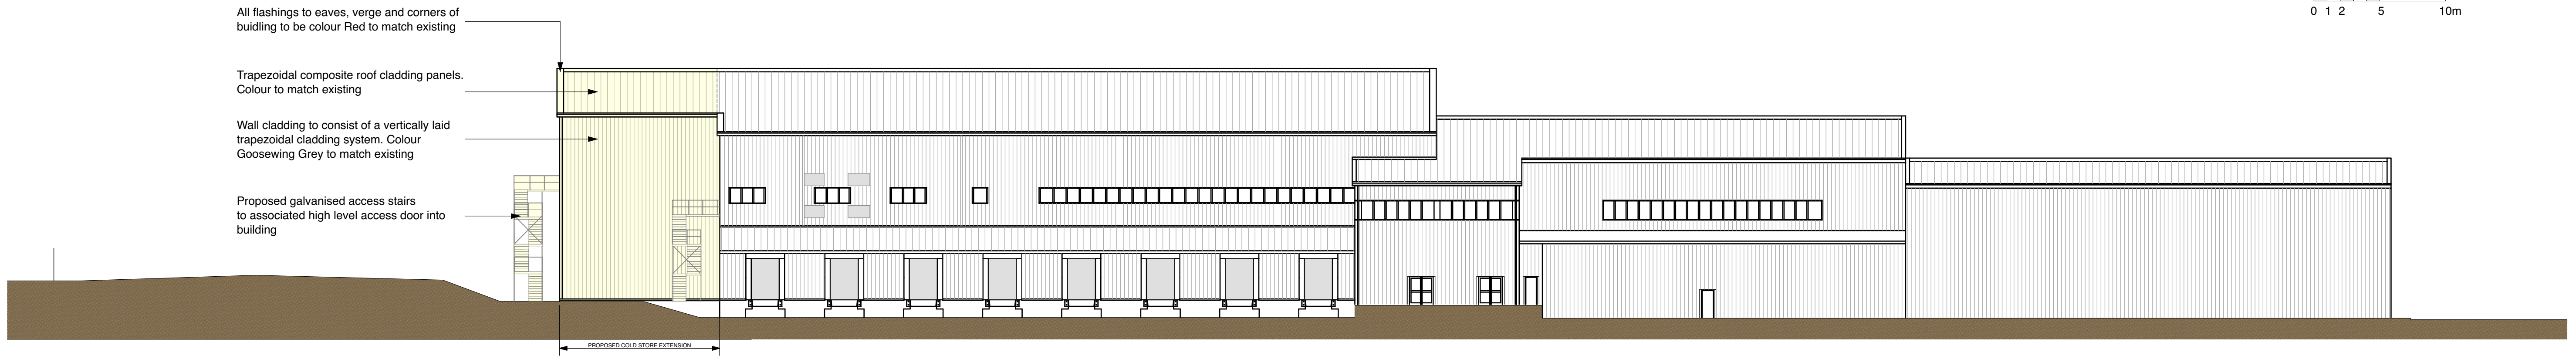

Proposed West Elevation

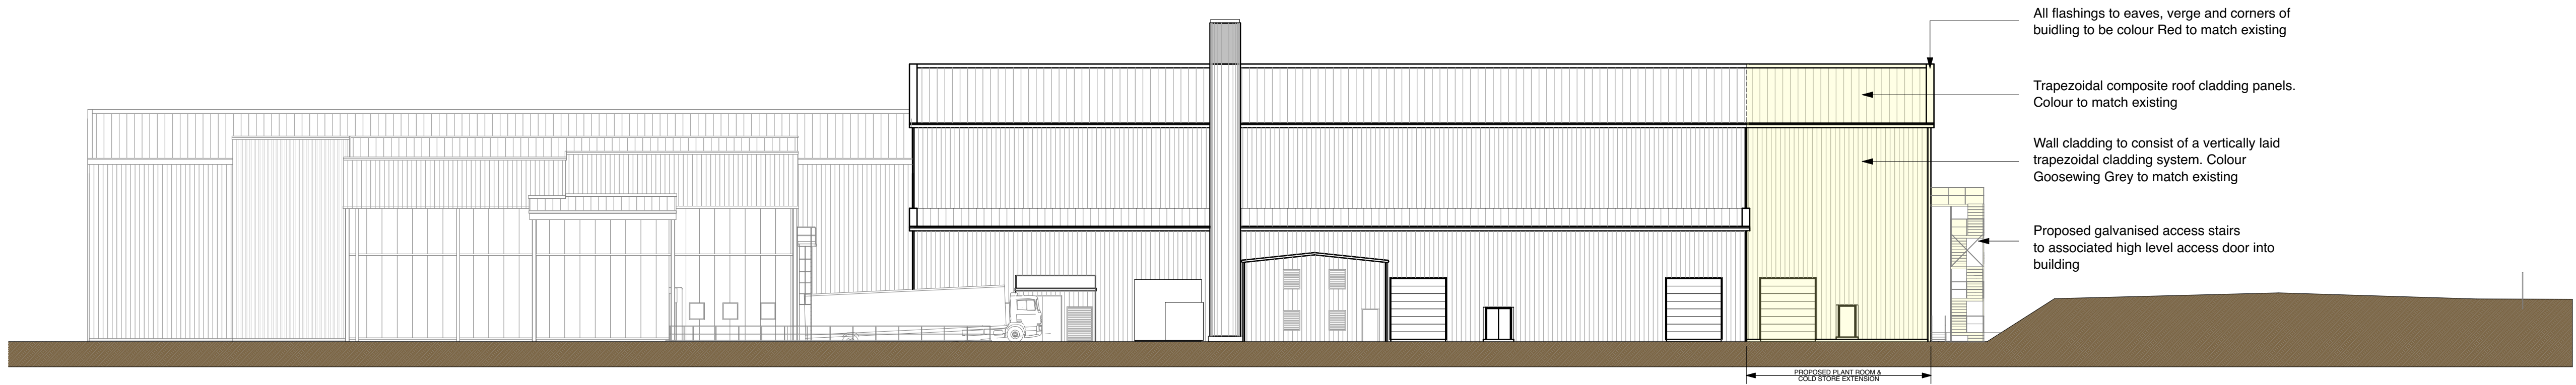

P01	RIBA POW 4 3.2	Planning - Submission to Local Authority	10/04/2018
rev	change	notes	date

ROWAN  FOODS
A DIVISION OF OSCAR MATTHEY

CoxFreeman
4th Floor Penthouse
39 Stoney Street
The Lace Market
Nottingham NG1 1LX

0115 550 5075
0115 548 3123
info@coxfreeman.co.uk
www.coxfreeman.co.uk

client	project created
Rowan Foods	February 2018
project	CFL job reference
Rowan Foods	2246
drawing title	scale
Proposed Elevations	1:250 @ A1
suitability description	status code
Suitable for Information	S2
revision description	revision
Planning	P01
identification / location	sheet number
project	role
2246 - CFL - 00 - ZZ - DR - A - P-0801	role drawing