


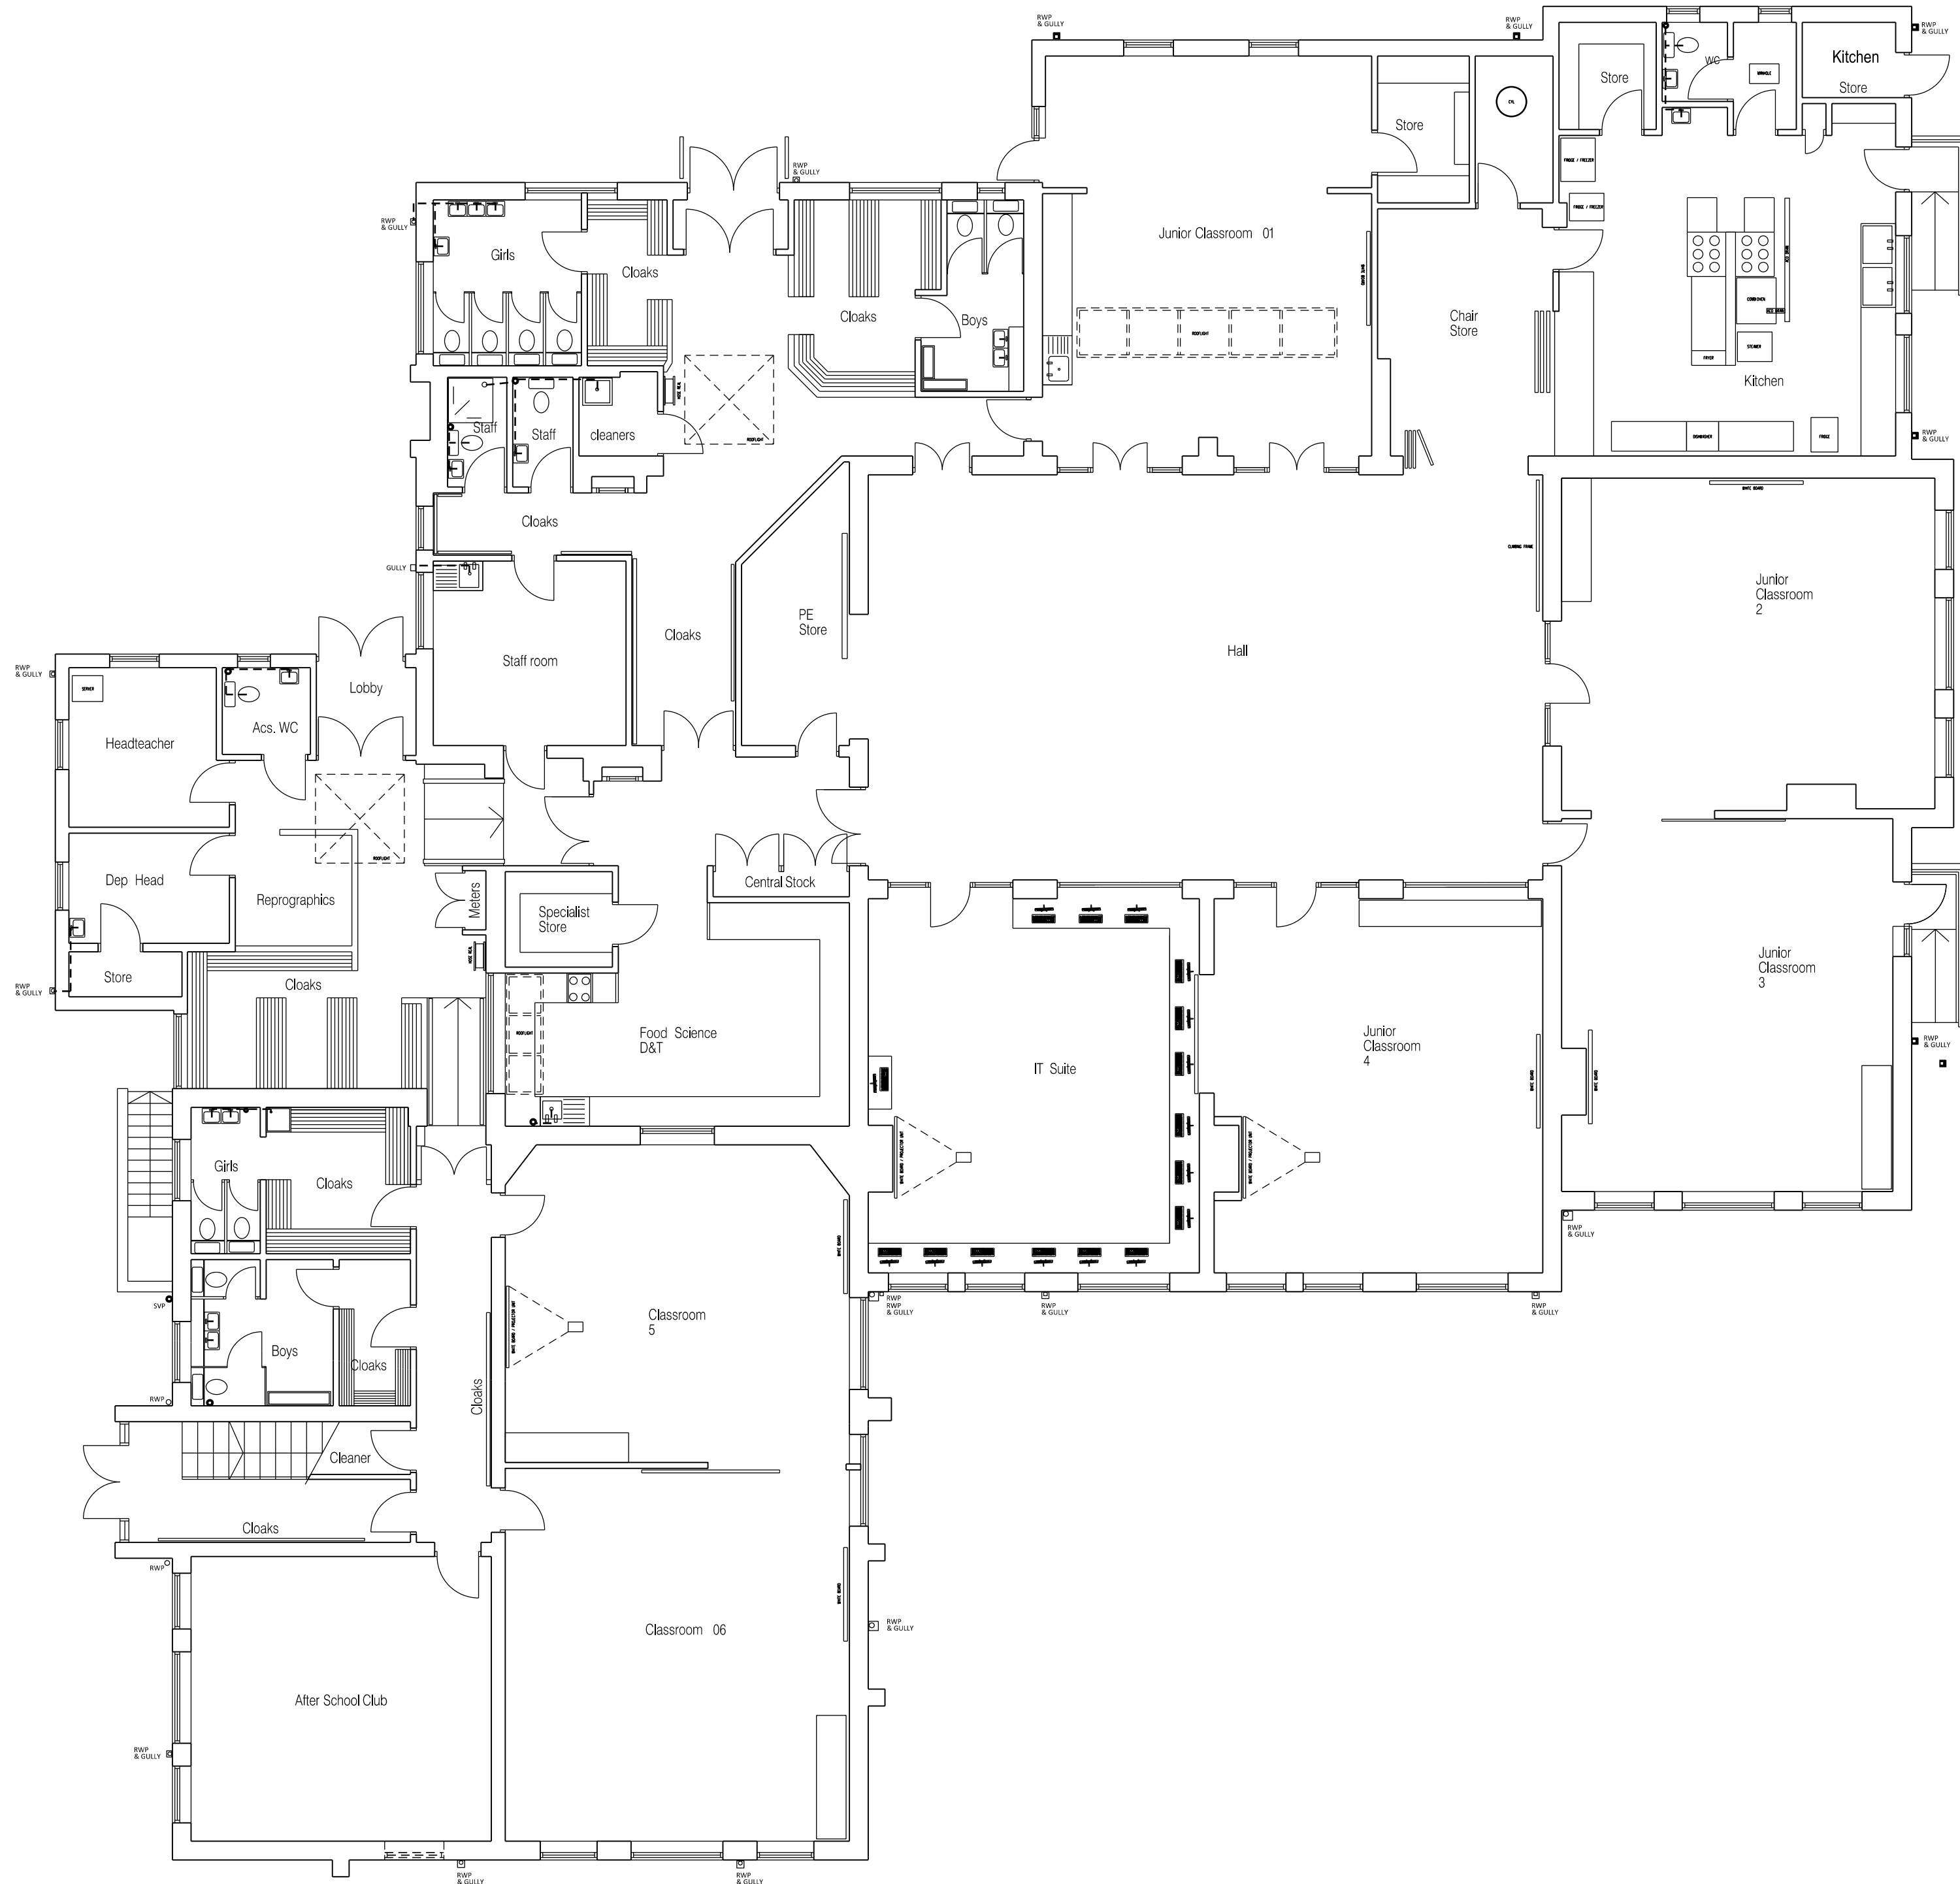

1. Contractor to verify all dimensions and check level datums on site
2. All of the designs are the sole property of TACP Architects Ltd and may not be used without their written agreement
3. All prints, specifications and their copyright are the property of TACP Architects Ltd
4. Do not scale off drawings
5. All dimensions shall be checked on site before commencement of shop drawings, manufacture and all discrepancies must be reported to TACP Architects Ltd

Rev	Date	Description	By	Check

Read Construction

Wrexham County Borough Council

Gwersyllt Primary School

Existing Ground Floor Plan

Scale	Date	Drawn By	Checked By	Official
1:100@A2	07/02/2018	MR	MG	Wrexham

Job Number	Drawing Number	Revision
17070	EX02	

TACP Architects Ltd
Pembroke House, Ellice Way
Wrexham Technology Park
LL13 7YT
T. 01978 291161
F. 01978 351735
E. admin@tacparchitects.co.uk

www.tacparchitects.co.uk

Architecture • Interior Design • Healthcare Planning • Conservation • Masterplanning • Sustainable Design

