


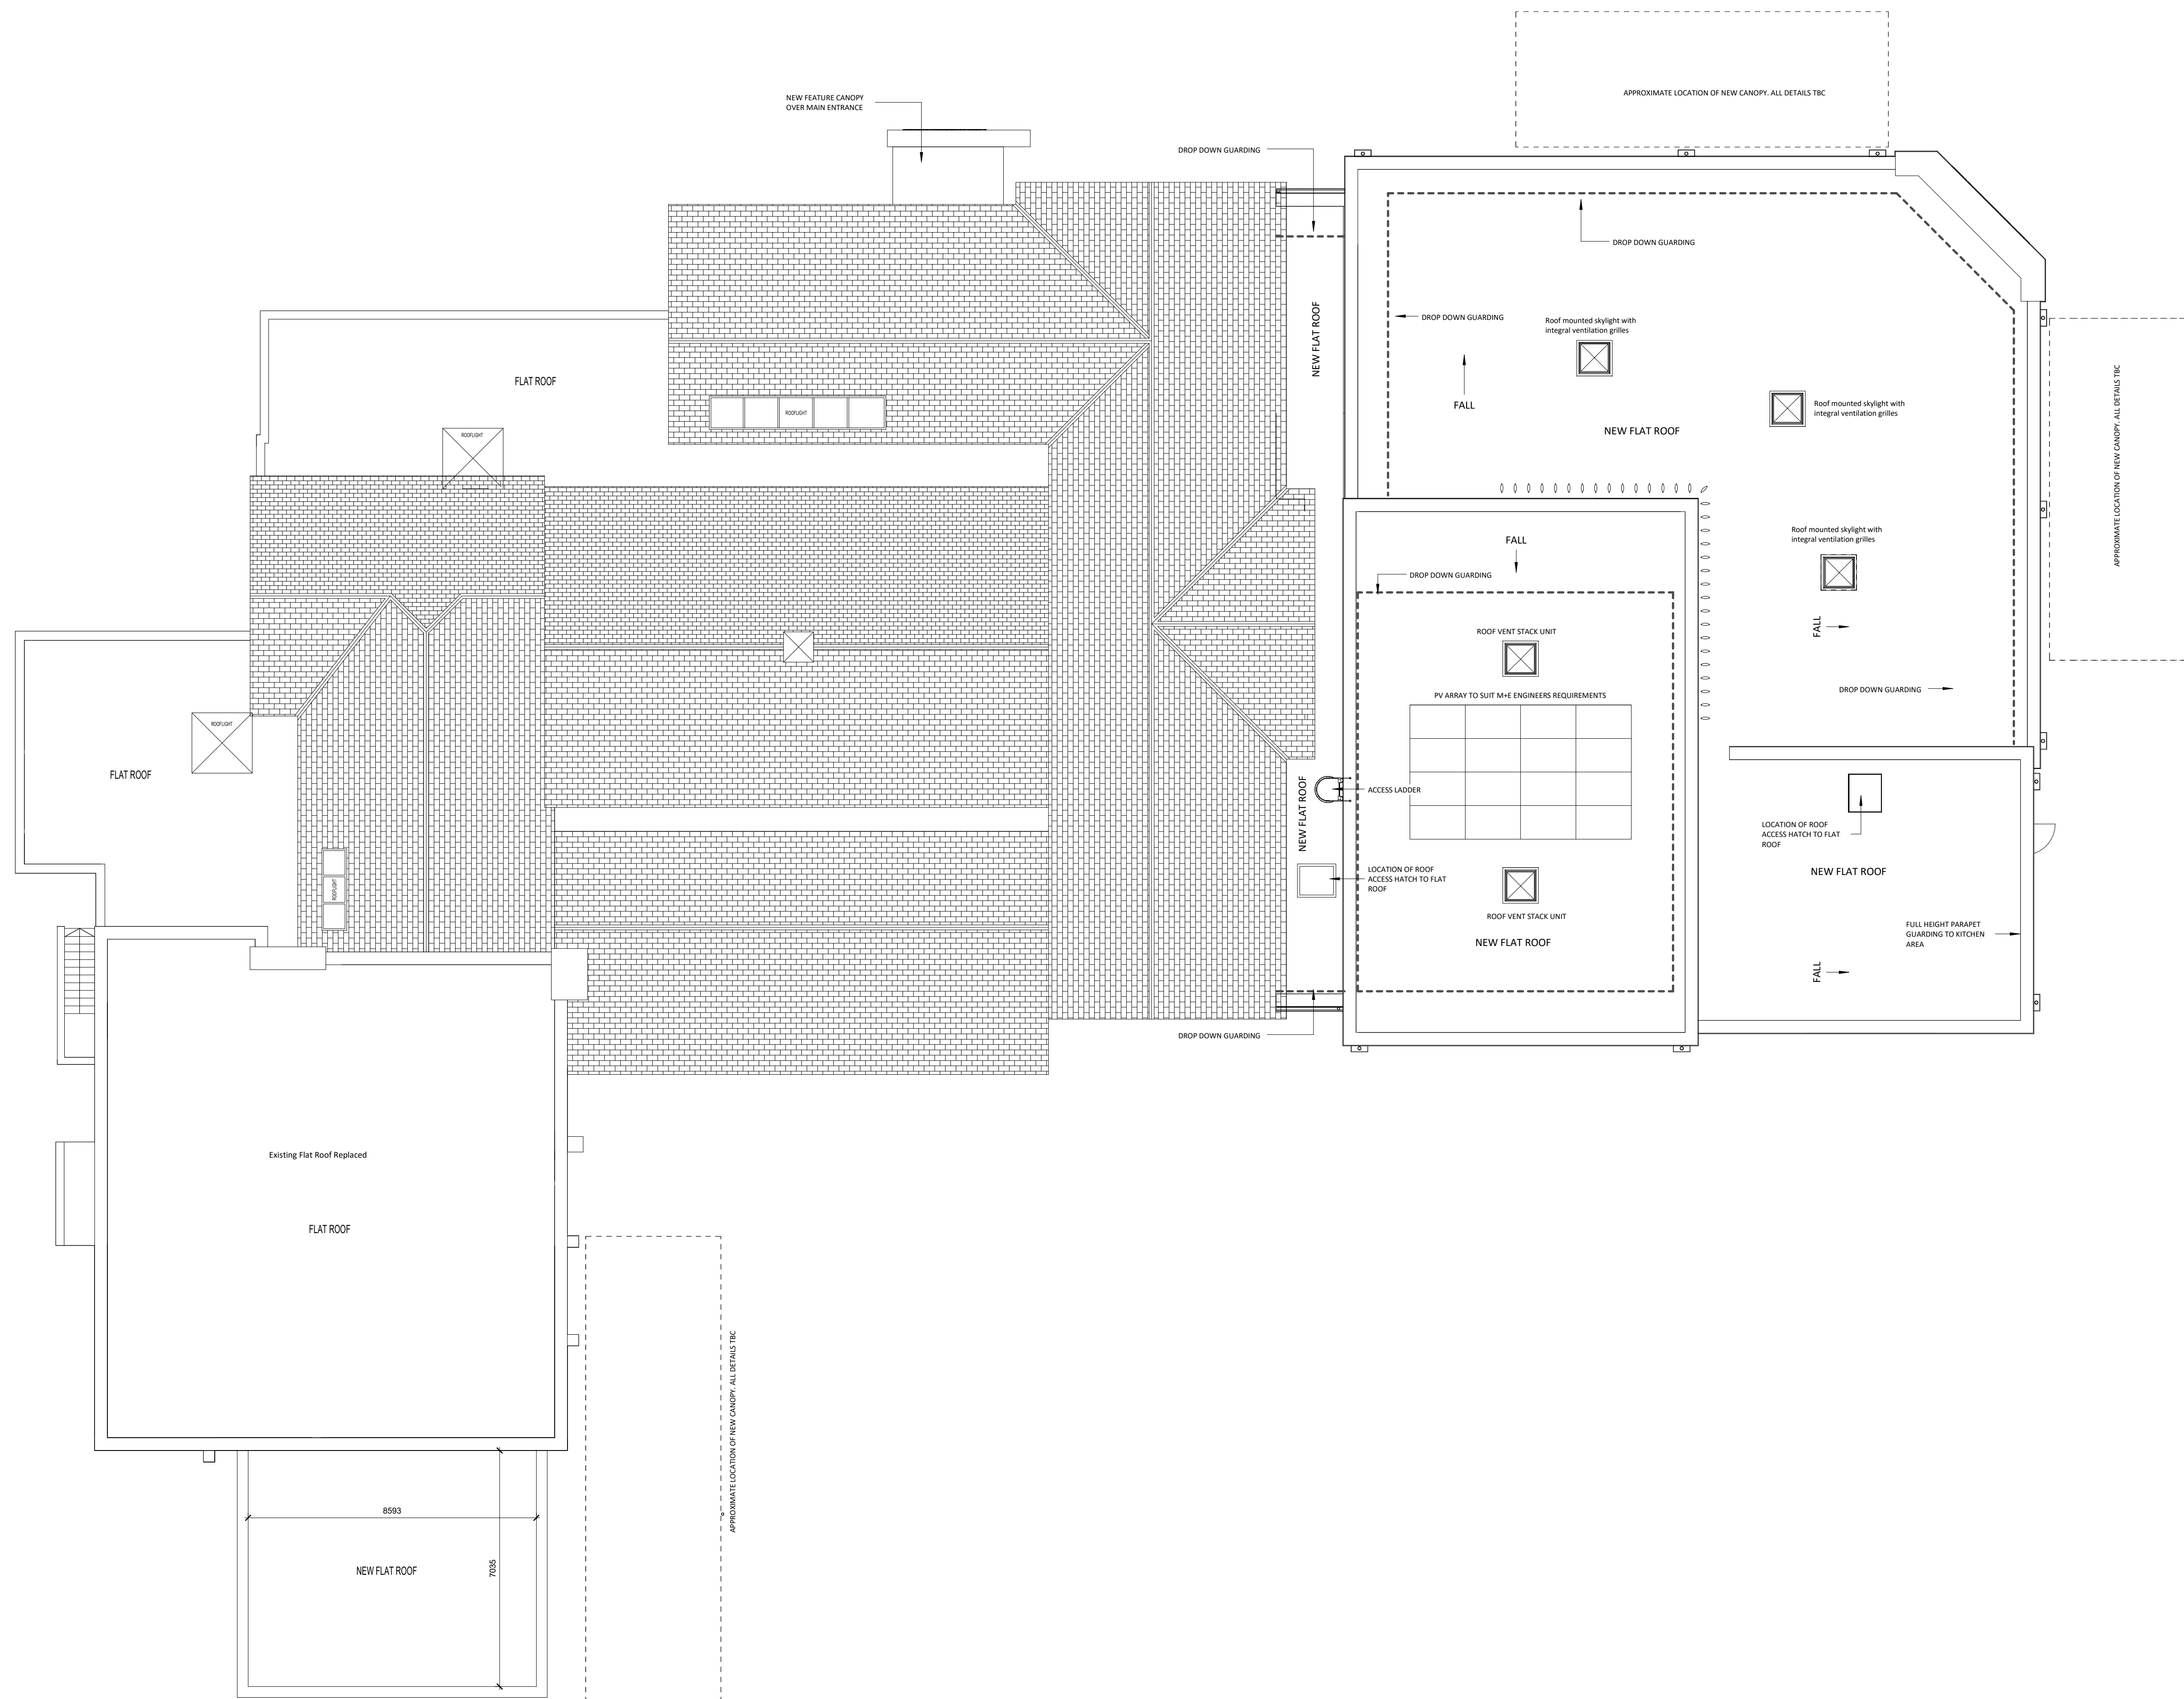

## General Notes

- Contractor to verify all dimensions and check level datums on site
- All of the designs are the sole property of TACP Architects Ltd and may not be used without their written agreement
- All prints, specifications and their copyright are the property of TACP Architects Ltd
- Do not scale off drawings
- All dimensions shall be checked on site before commencement of shop drawings, manufacture and all discrepancies must be reported to TACP Architects Ltd

## Risk Assessment

[illegible]

Consultants:

## Client

## Read Construction

Project Title  
Gwersyllt Primary School

Drawing Title

Roof Plan (Planning)

|            |                |          |            |          |
|------------|----------------|----------|------------|----------|
| Scale      | Date           | Drawn By | Checked By | Office   |
| 1 : 100@A1 | 23/01/2018     | MR       | MG         | Wrexham  |
| Job Number | Drawing Number |          |            | Revision |
| 17070      | GA-102         |          |            | D        |

**TACP Architects Ltd**  
Pembroke House  
Ellice Way, Wrexham Technology Park  
Wrexham, LL13 7YT  
01978 291161

admin@tacparchitects.co.uk

[www.tacparchitects.co.uk](http://www.tacparchitects.co.uk)

Architecture • Interior Design • Healthcare Planning • Conservation • Masterplanning • Sustainable Design

