



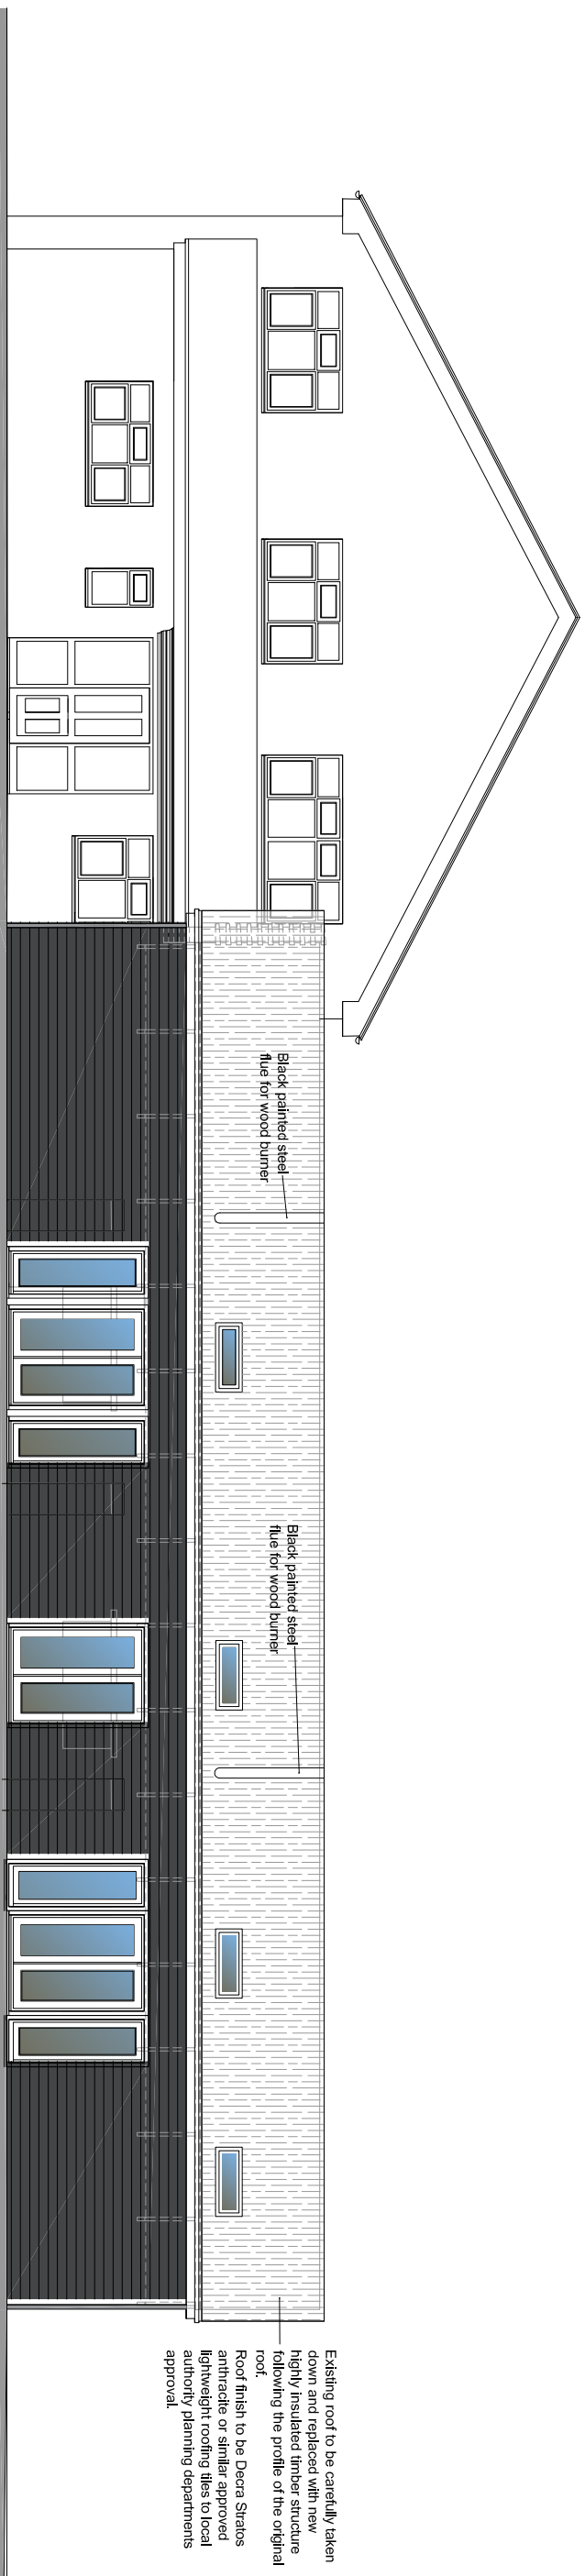


Proposed East Elevation

metres - 1 0 1 2 3 4 5

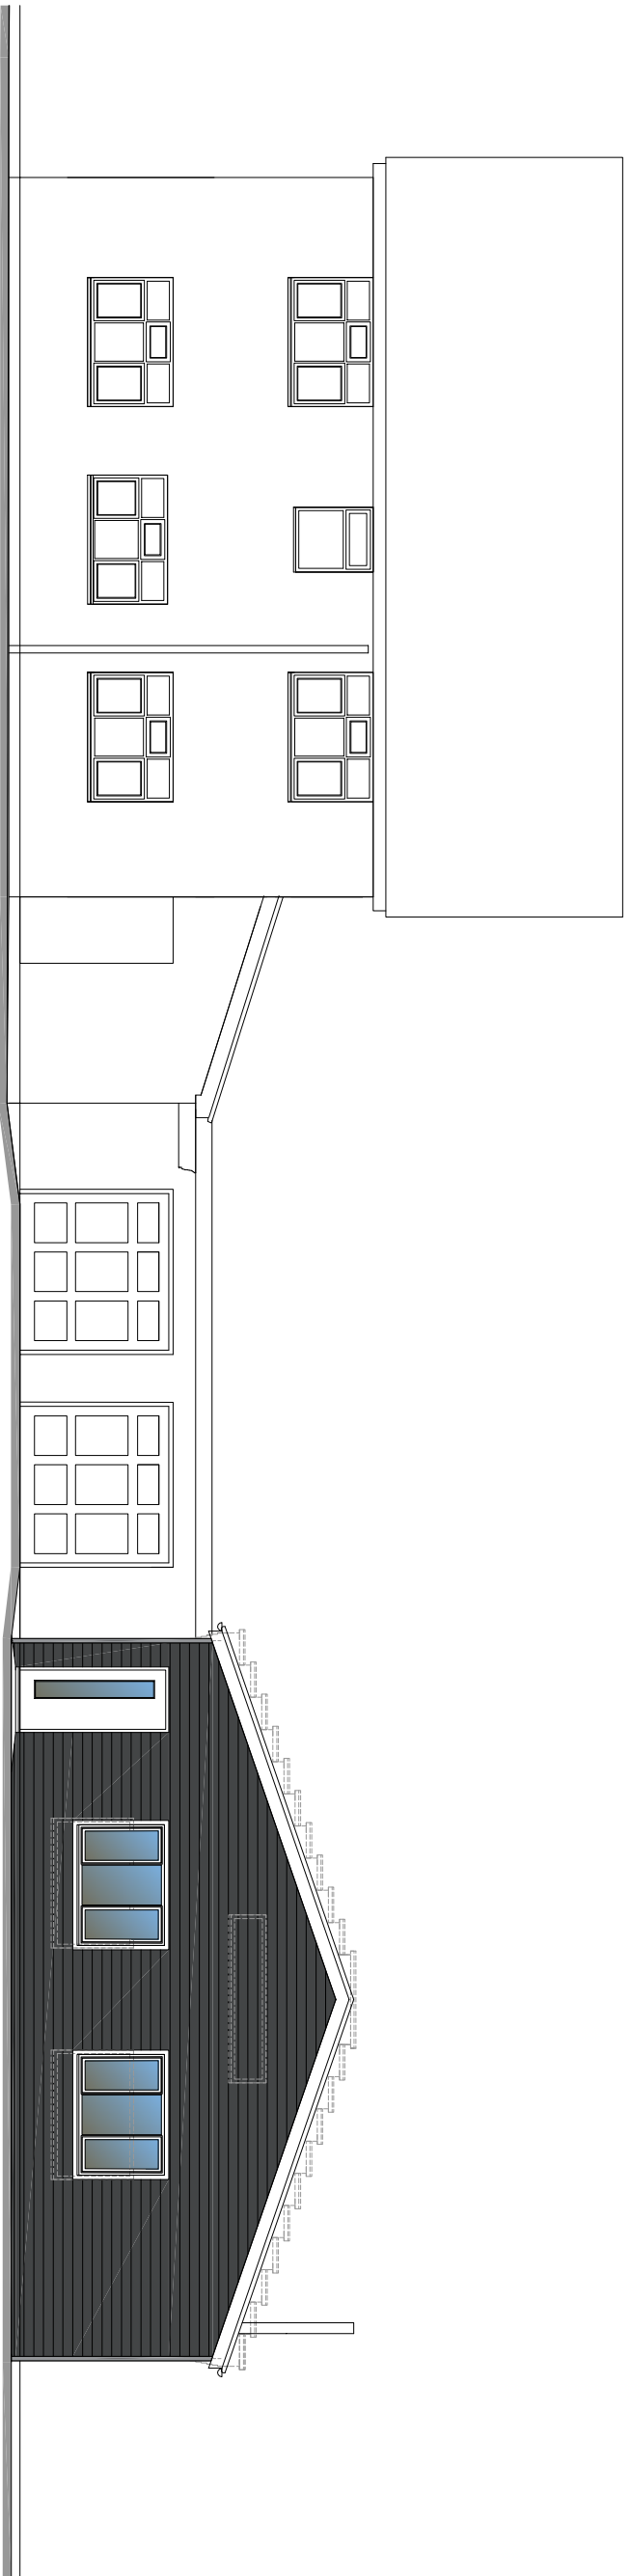

Proposed South Elevation

metres - 1 0 1 2 3 4 5

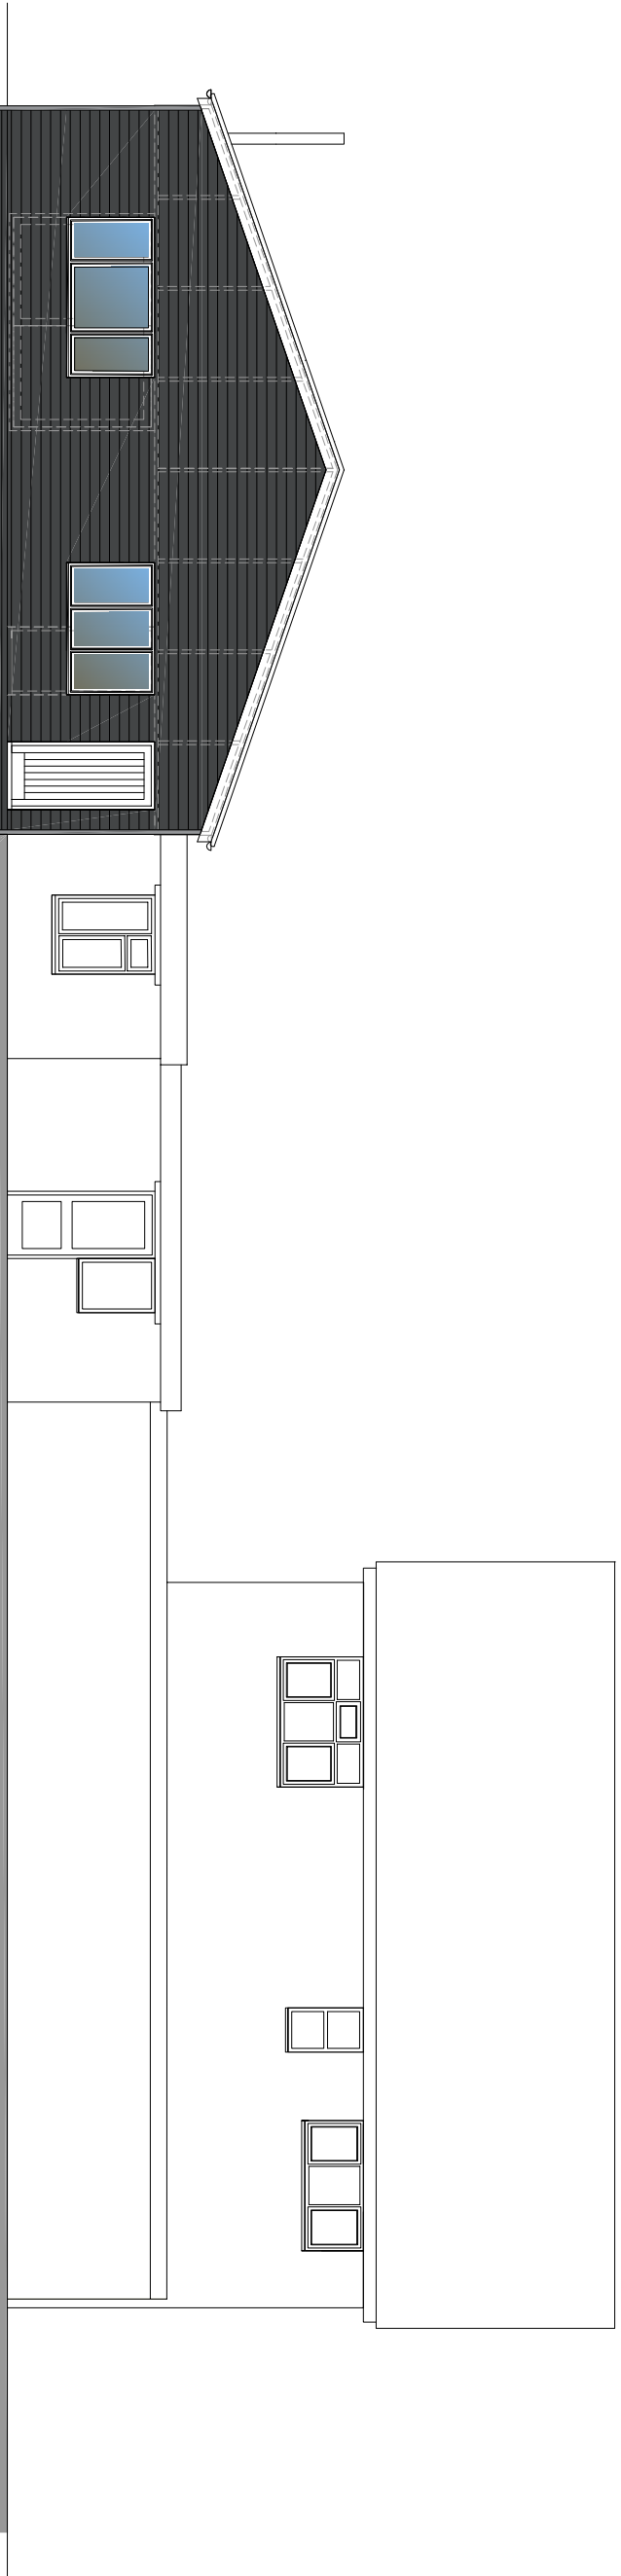


Proposed North Elevation

metres - 1 0 1 2 3 4 5




Proposed form of Cladding

Proposed Roof Covering

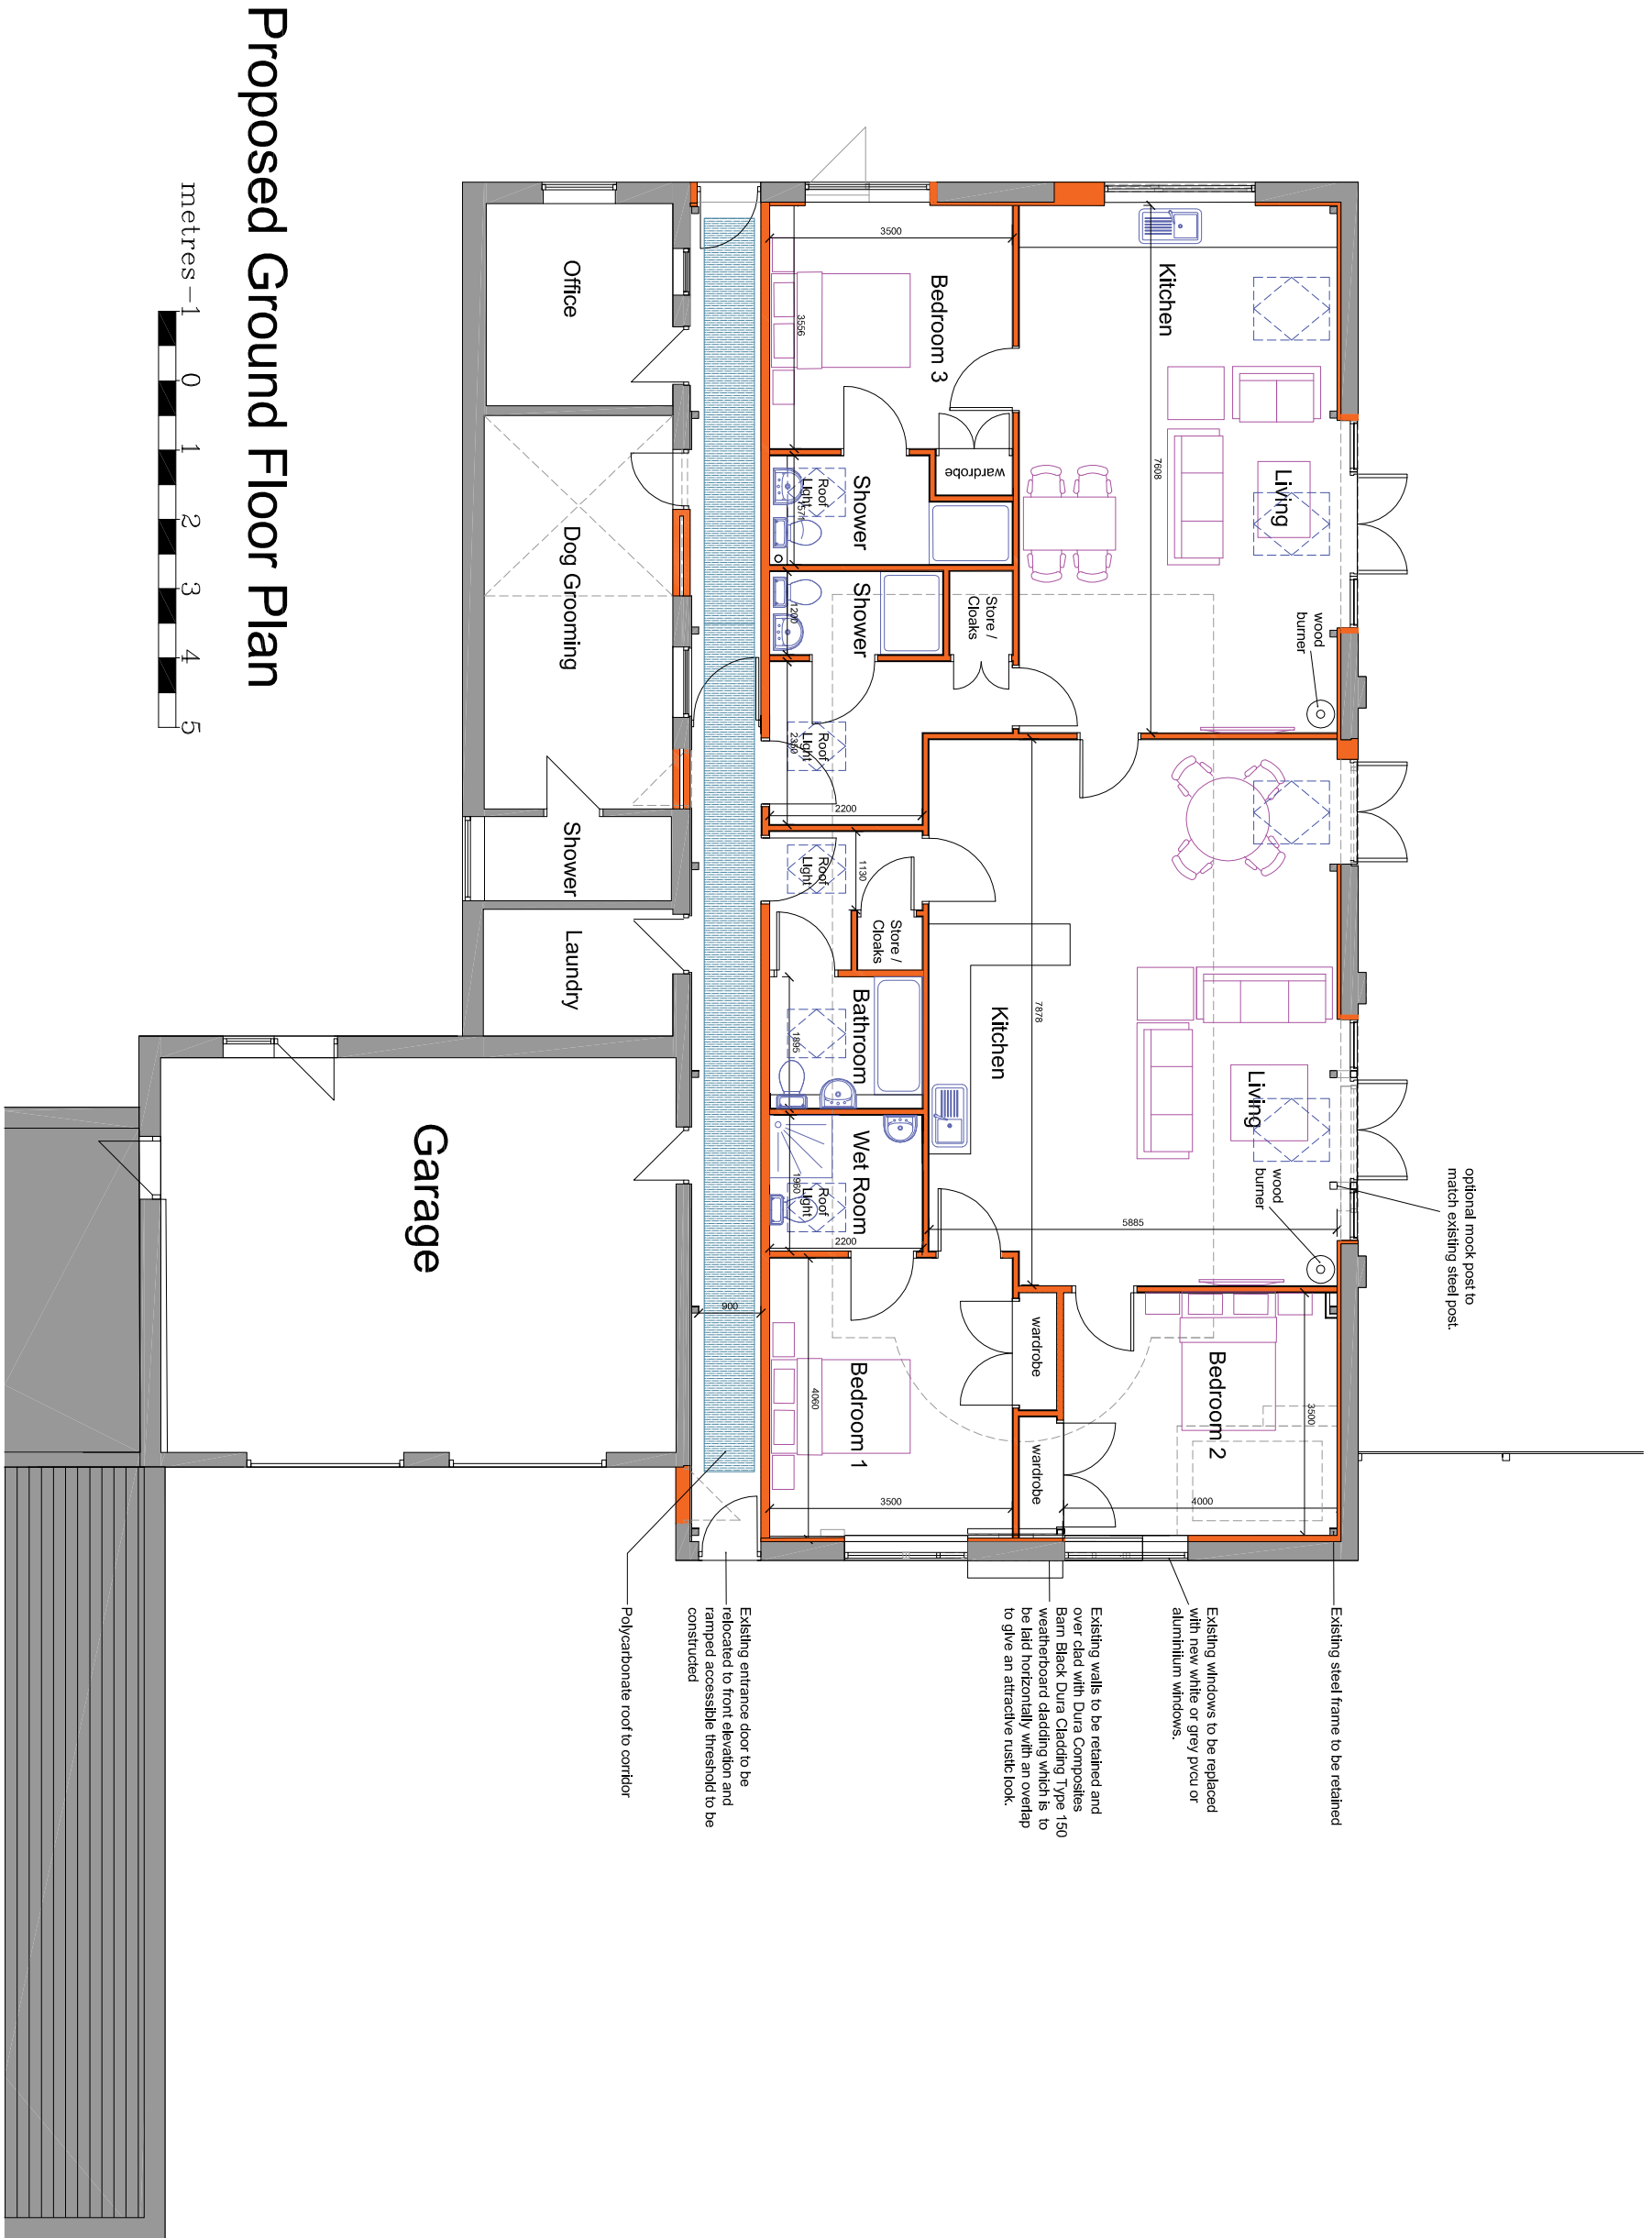

Proposed Ground Floor Plan

metres - 1 0 1 2 3 4 5

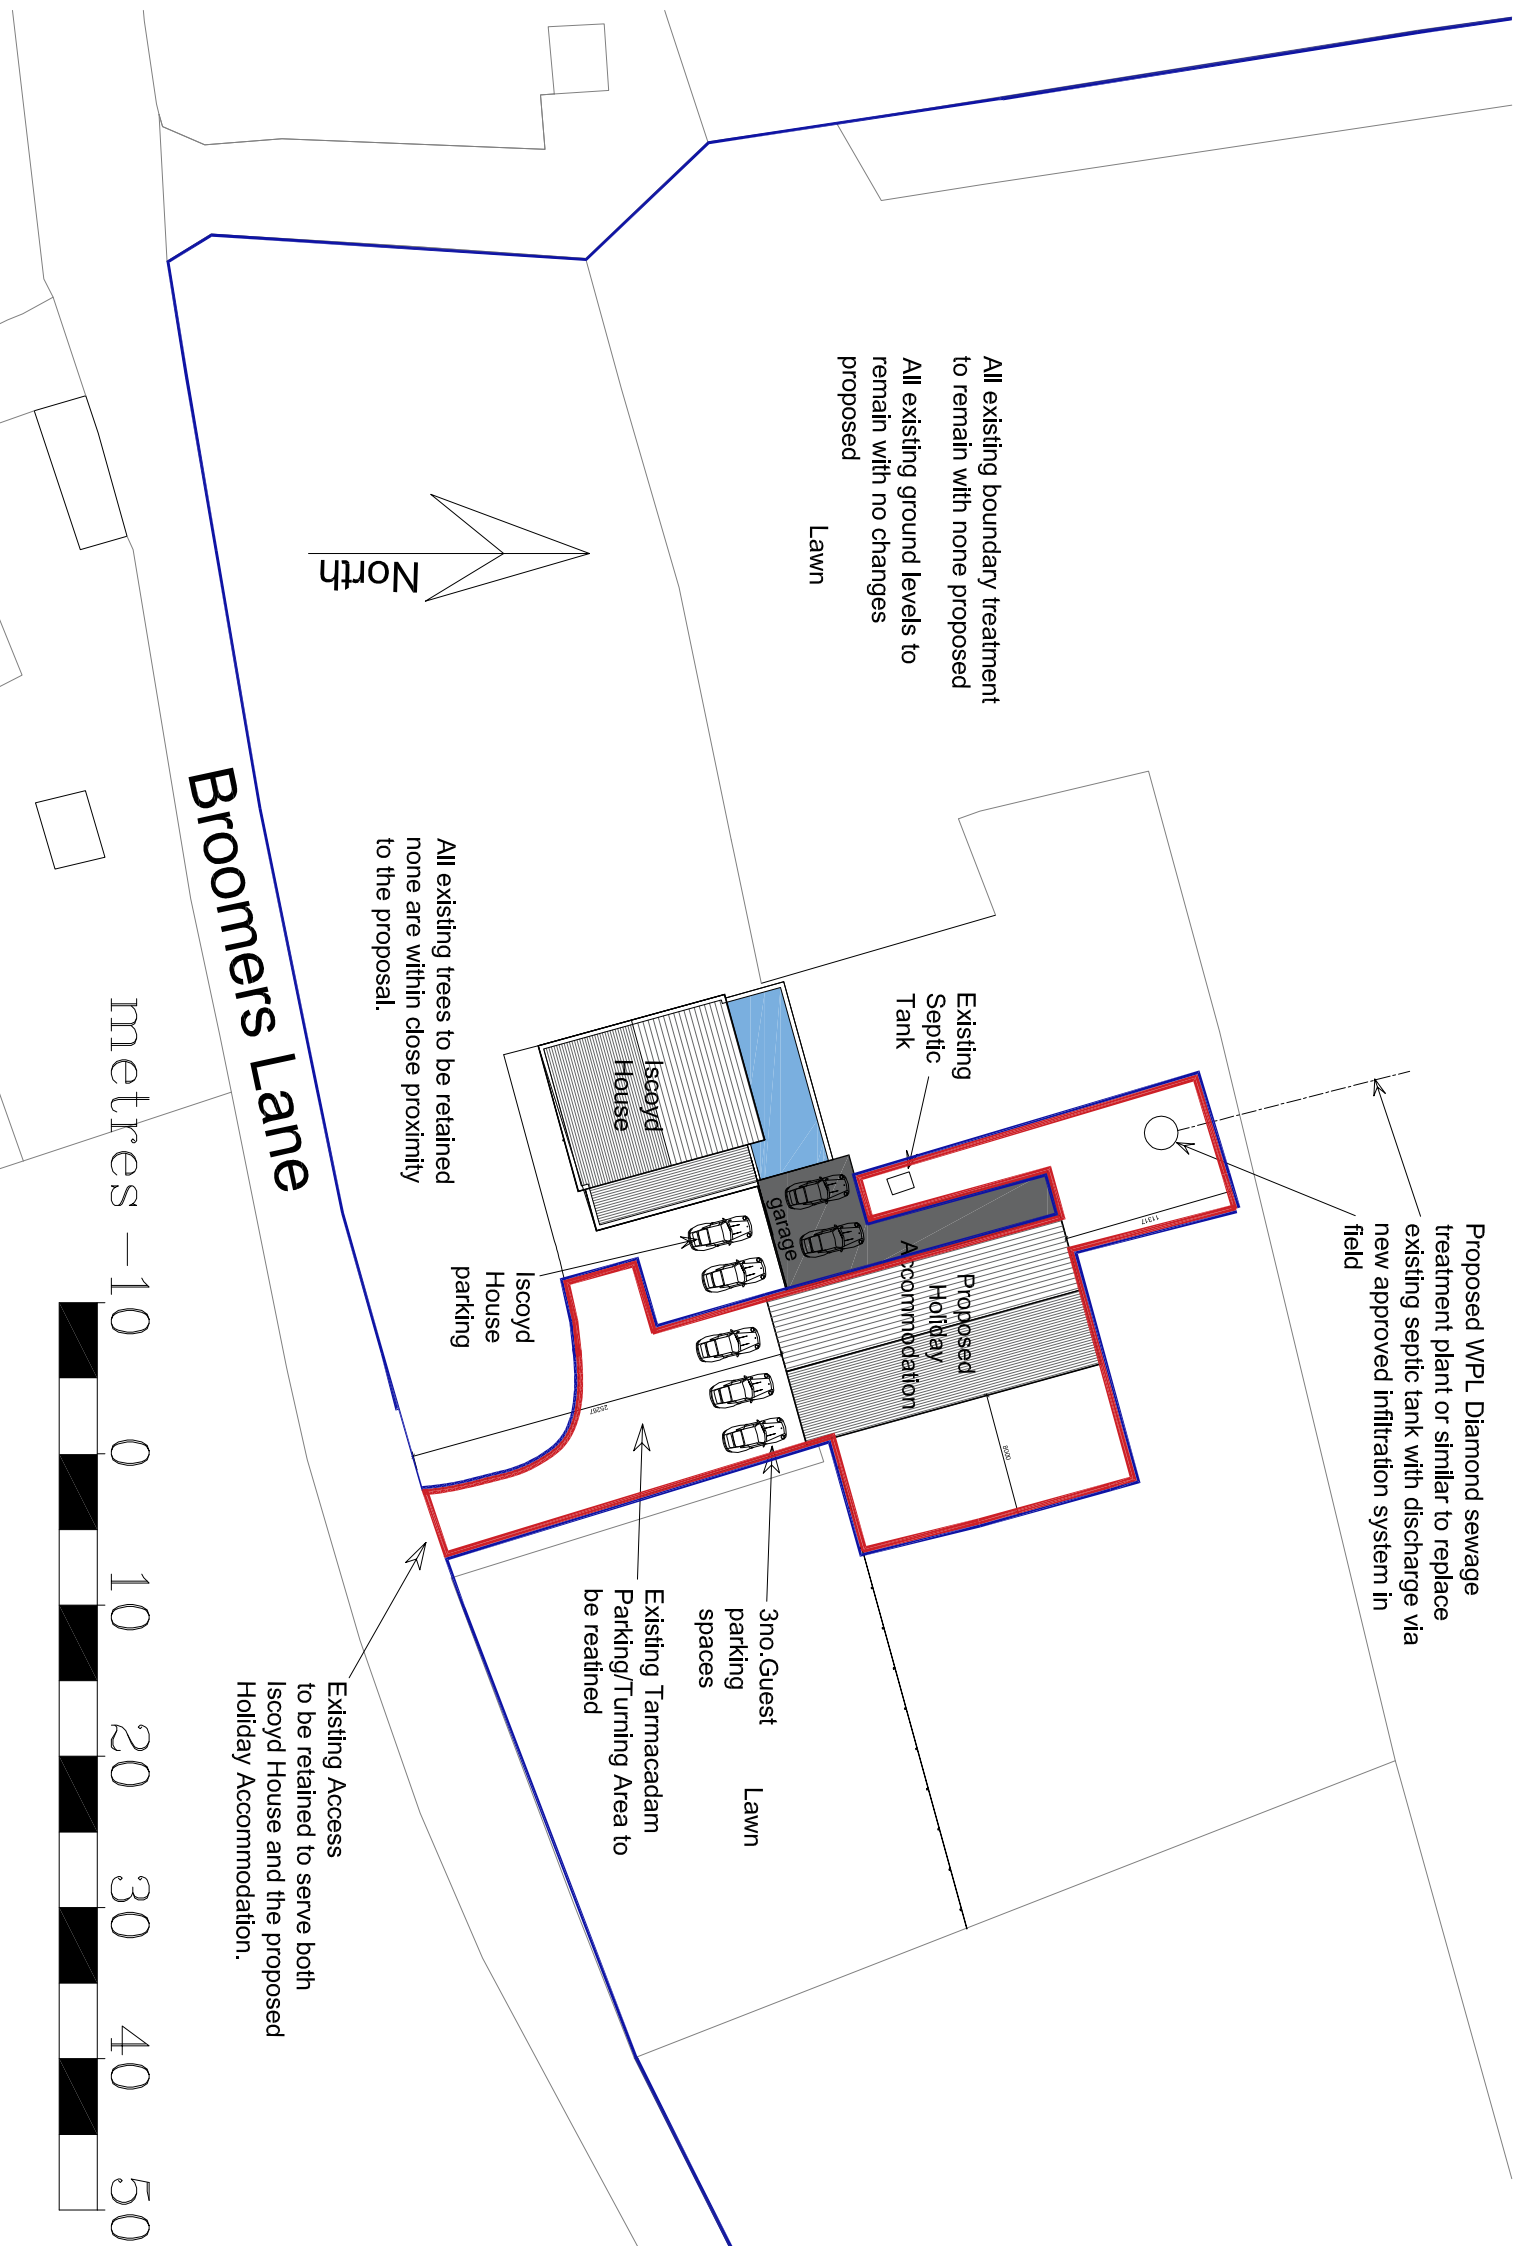

Block Plan Scale 1:500 @A1

Rev.	Drawn	Comments	Date

Client
Annamarie Warren & Jennifer Masters

Project:
Proposed Conversion of Swimming
Pool Building to Holiday Accommodation,
at Iscoyd House, Broomers Lane,
Whitchurch, Shropshire.
SY13 3AR.

Title:
Plans & Elevations as Proposed

Status:
Planning

Drawn/Date:
Dec. 2017

Scale at Size A1
1:100 & 1:500

Dwg.
1538-04F

MAC
ARCHITECTURAL DESIGN LTD
Moorland House, Moorland Road, Stoke on Trent,
Staffordshire, ST6 1UD.
Tel 01762 823302
Email: admin@mac-architectural.co.uk