


Front Elevation

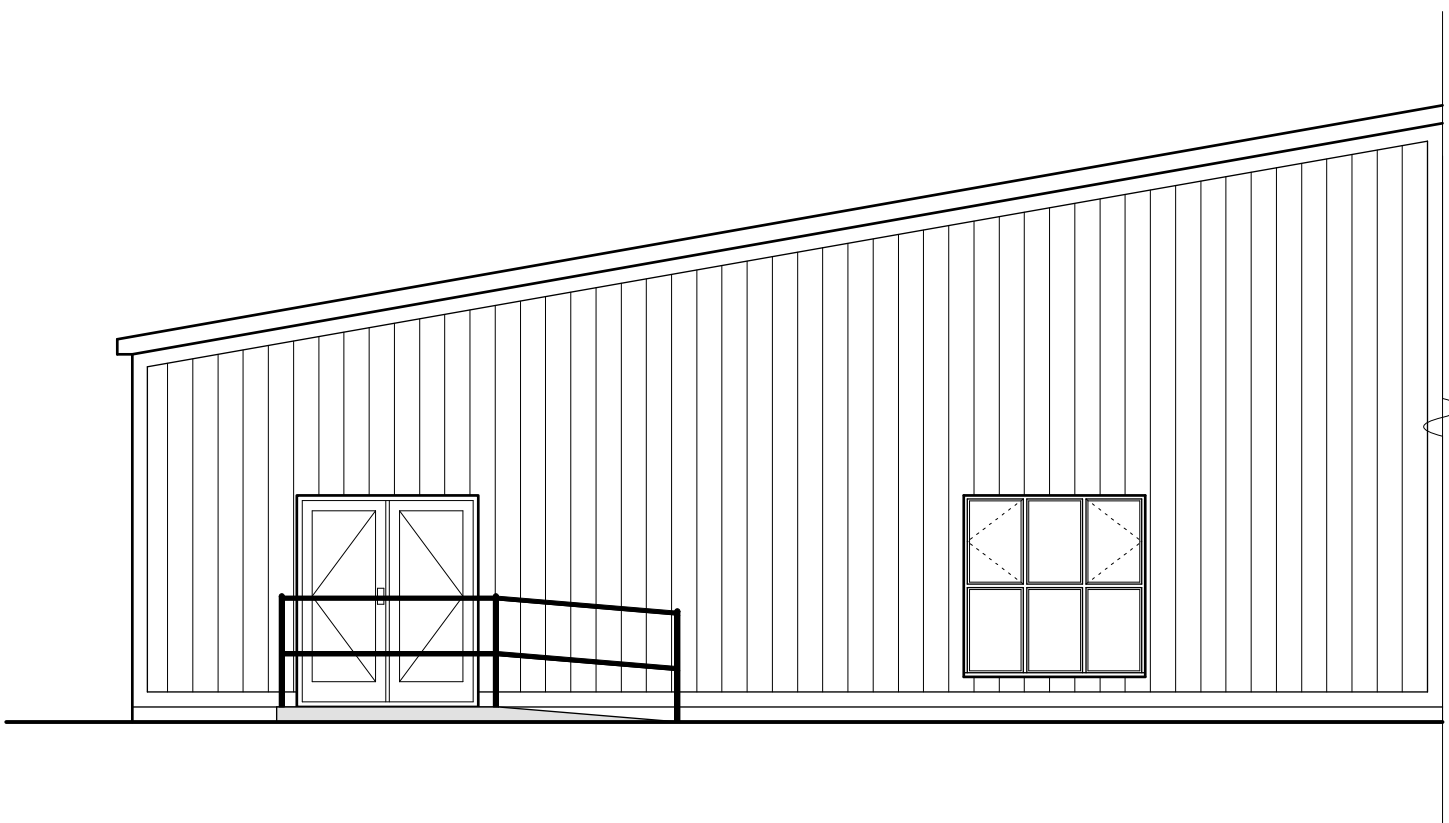

Side Elevation


External Facing Materials
External walls to be steel cladding to Local Authority approval. Side elevation to have white cladding finish.

Roofing Materials
Roof coverings are to steel cladding to Local Authority approval.

All windows are to comprise sealed double glazed units set in white aluminum frames.

All fascias and soffits are to comprise of material to match building.

Rainwater to be collected in round uPVC guttering and uPVC downpipes, to discharge to existing surface water run off system.

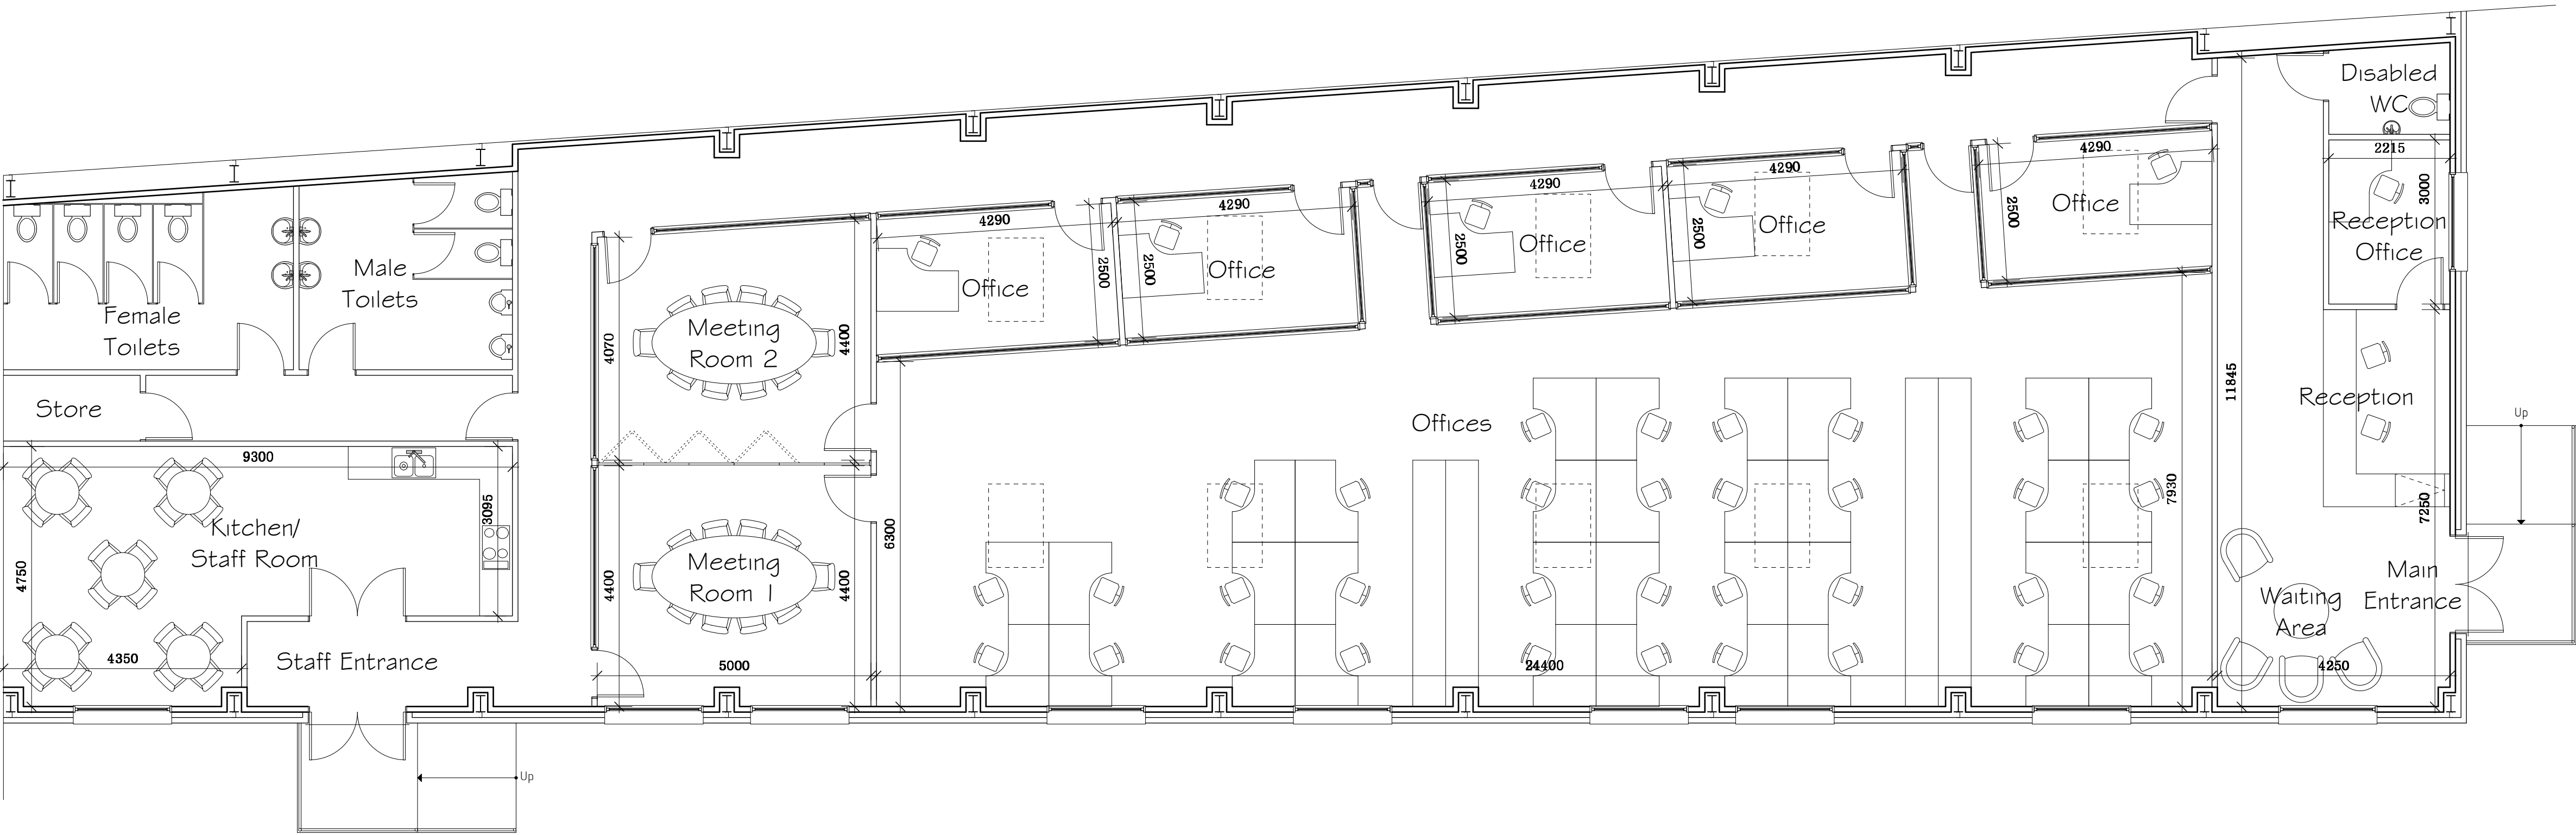

Ground Floor Plan

Rev	Date	Detail	Initial
B	03/18	Design Amends	S M E
A	01/18	Drainage Amends	S M E

Project:	
Proposed Alterations at Ardagh Group, Bridge Road, Wrexham Industrial Estate, Wrexham. LL13 9PS	
Title:	Scale: (A1)
Planning	1:75

Drawn By:	Date:
S M Eltham	Jan 2018
Drawing No:	Sheet:
M093/002	1 of 1



Office 3K4,
Redwither Business Tower,
Wrexham. LL13 9XT
Tel: 01978 356500
www.blueprintarchitectural.com
© copyright all rights reserved