




ALL DIMENSIONS SHOWN IN METRES

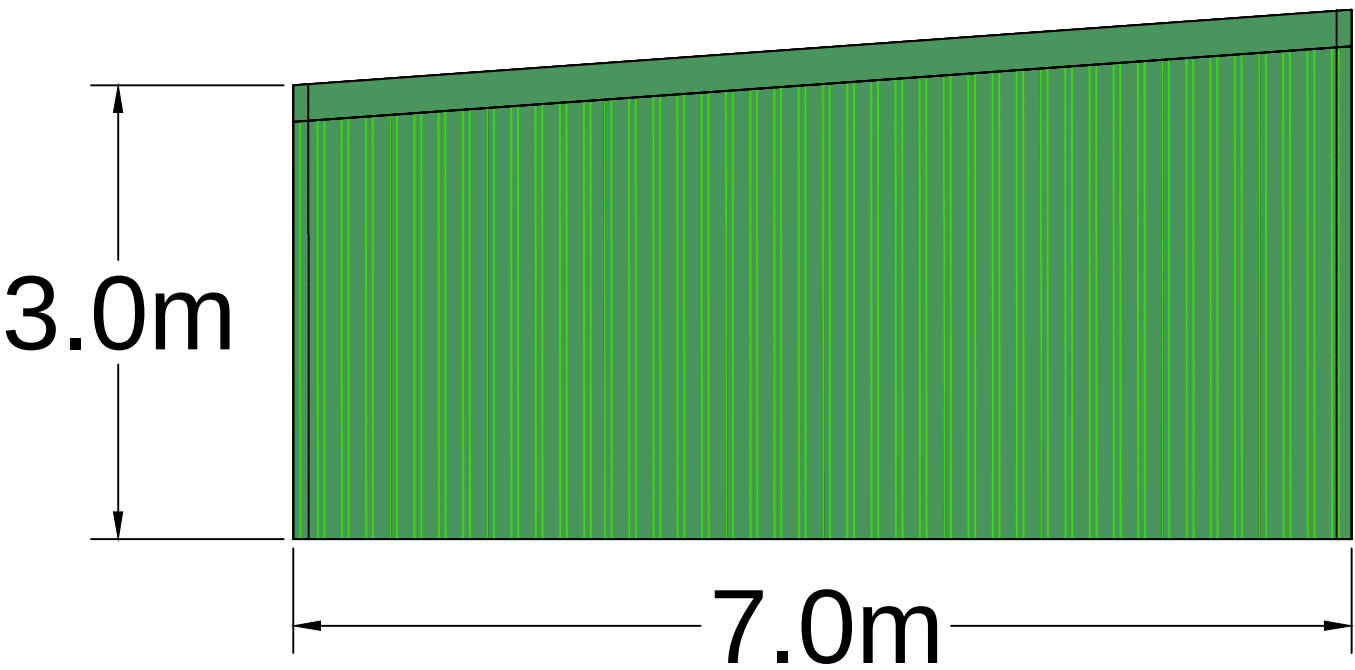


END ELEVATION FACING WEST

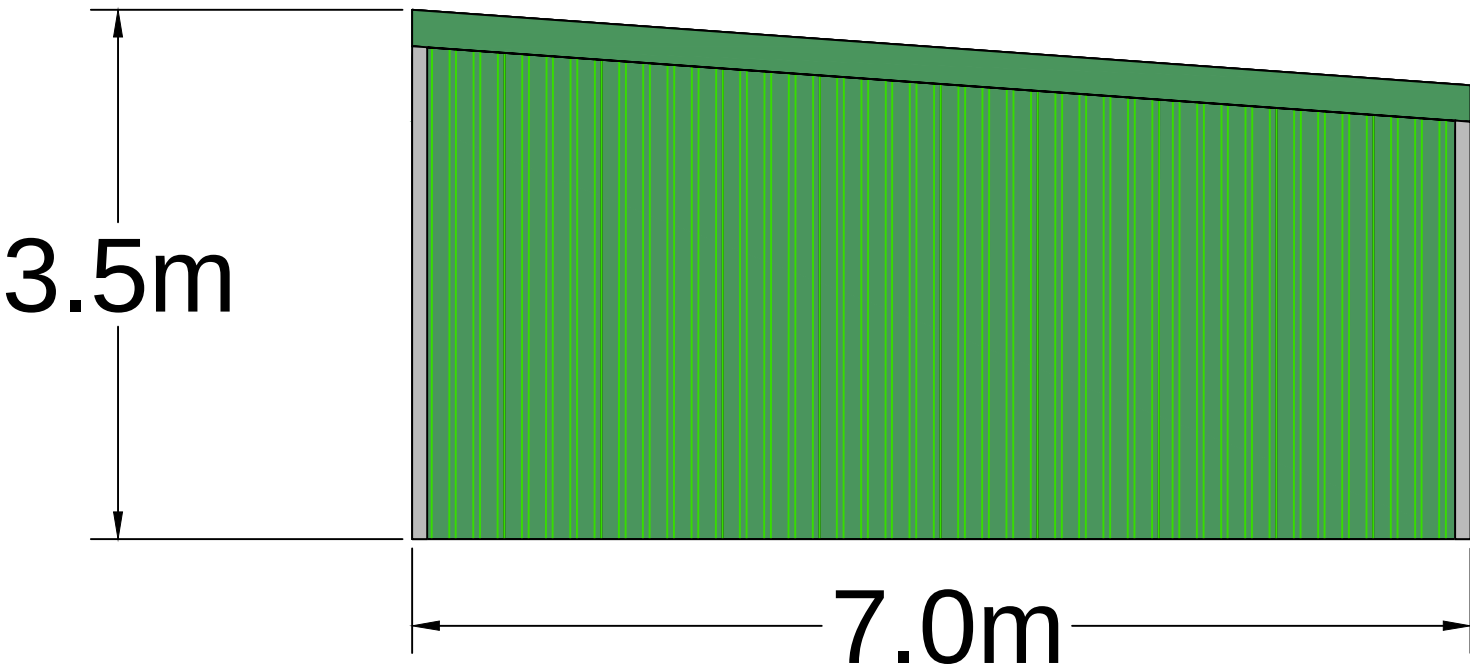

END ELEVATION FACING EAST

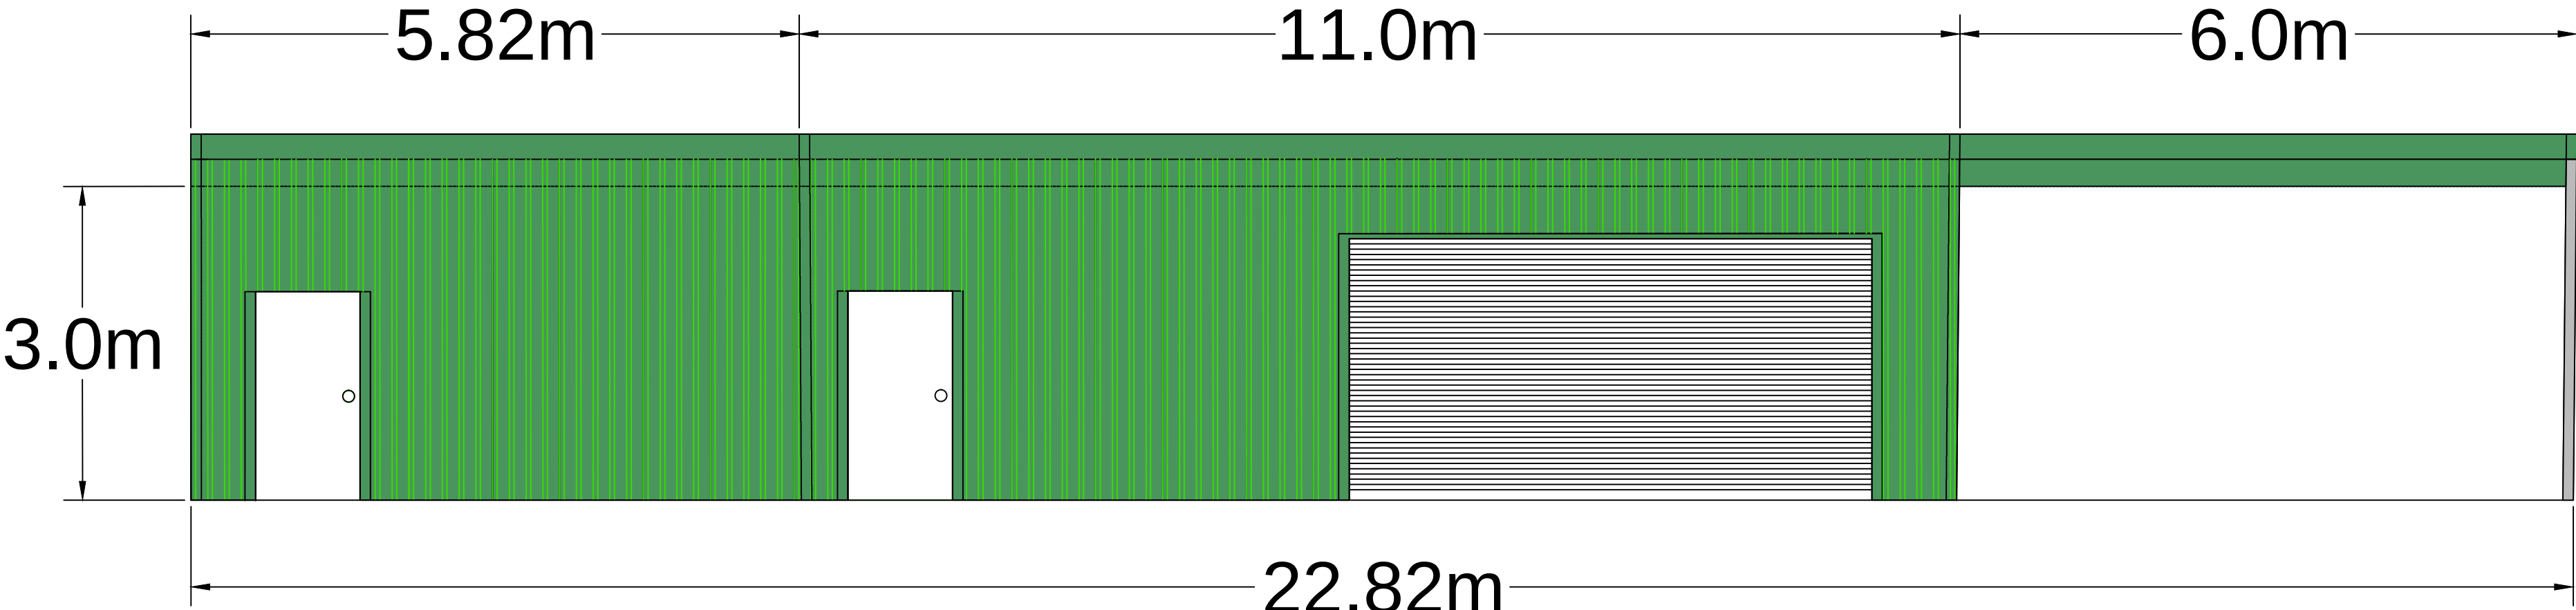

FRONT ELEVATION FACING SOUTH

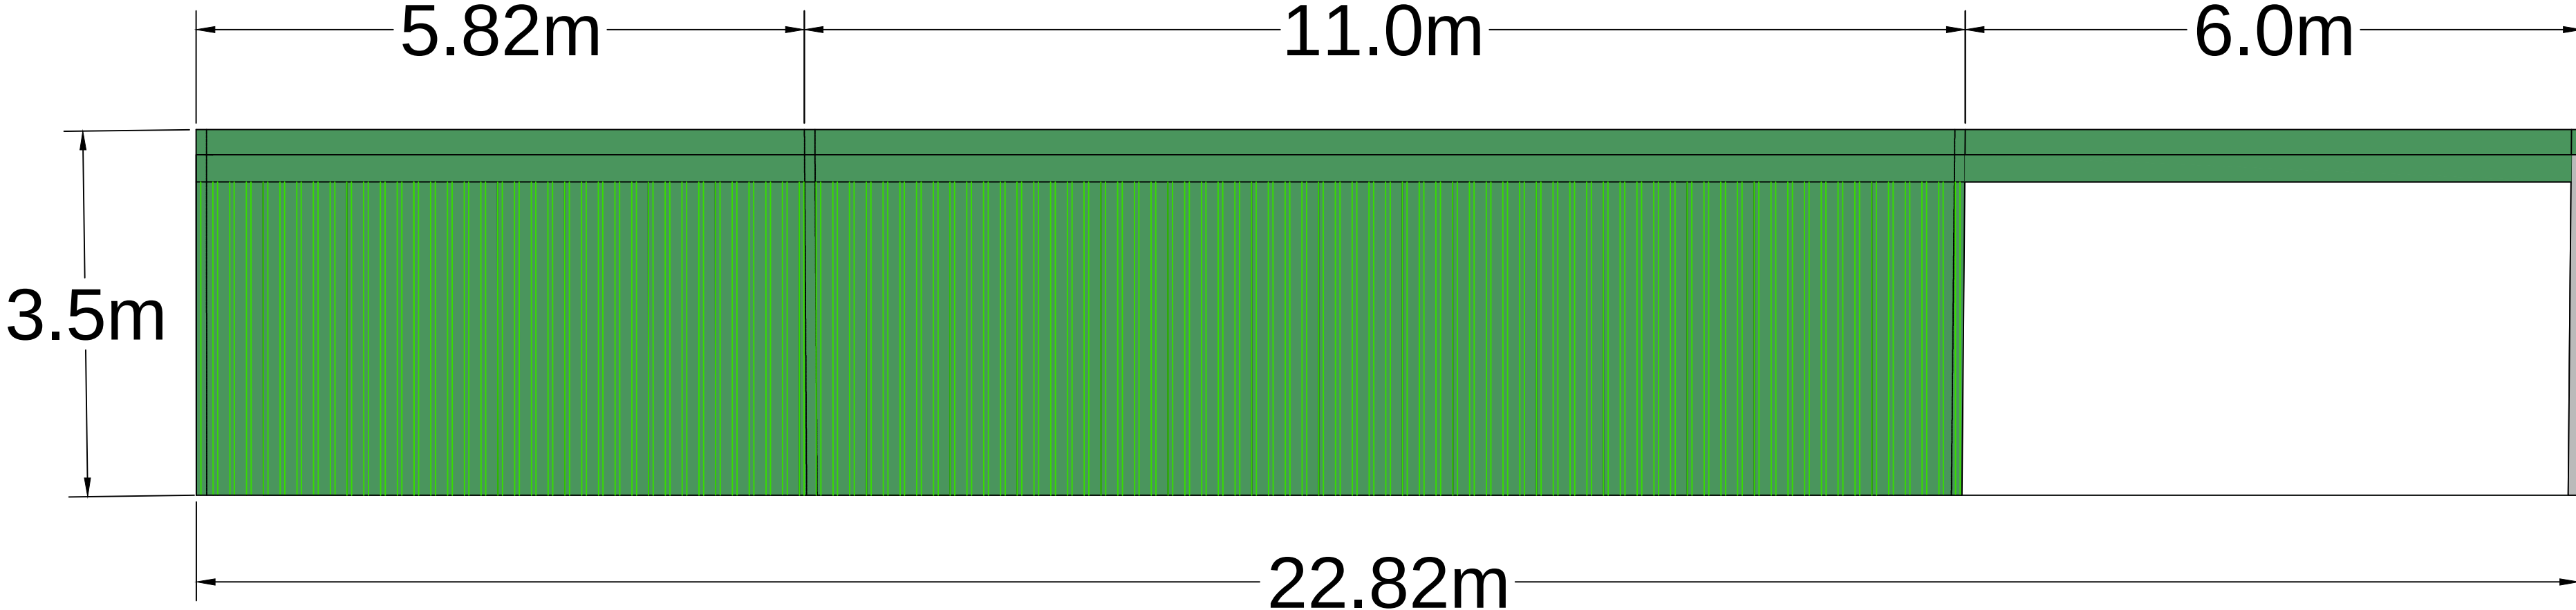

REAR ELEVATION FACING NORTH

ISSUED FOR
PLANNING.

REV	DATE	DESCRIPTION	BY	CHKD
-----	------	-------------	----	------

CLIENT
FOOTBALL ASSOCIATION OF WALES

PROJECT
COLLIERS PARK
FOOTBALL FACILITY DEVELOPMENT

TITLE
STEEL FRAME METAL CLAD
PITCH MAINTENANCE & FOOTBALL
EQUIPMENT STORAGE BUILDINGS

DATE	6 February 2018	PRODUCED BY	JNGS
SCALE	1:50	CHECKED	
CAD REF		APPROVED	

ORIGINAL DRAWING SIZE A1



GEO Turf Consulting Limited
82 Cog Road
Sully
Vale of Glamorgan
CF64 5TE
email : enquiries@geoturfconsulting.com

Tel : 029 2053 1335
Fax : 05600 432179

JOB No.	DRAWING No.	REV.
GTC00555	SK11	