


External Materials:

Roof: Colourcoat finished standing seam composite roof sheet

Walls: White, Red & Green colour through render. Black Brickwork - Blockkeys Synthesis S15. Red Brickwork to match existing.

Windows & Doors: New Dark Grey (RAL 7016) polyester powder coat finished thermal break aluminium framing with integral brise soleil to player zone.

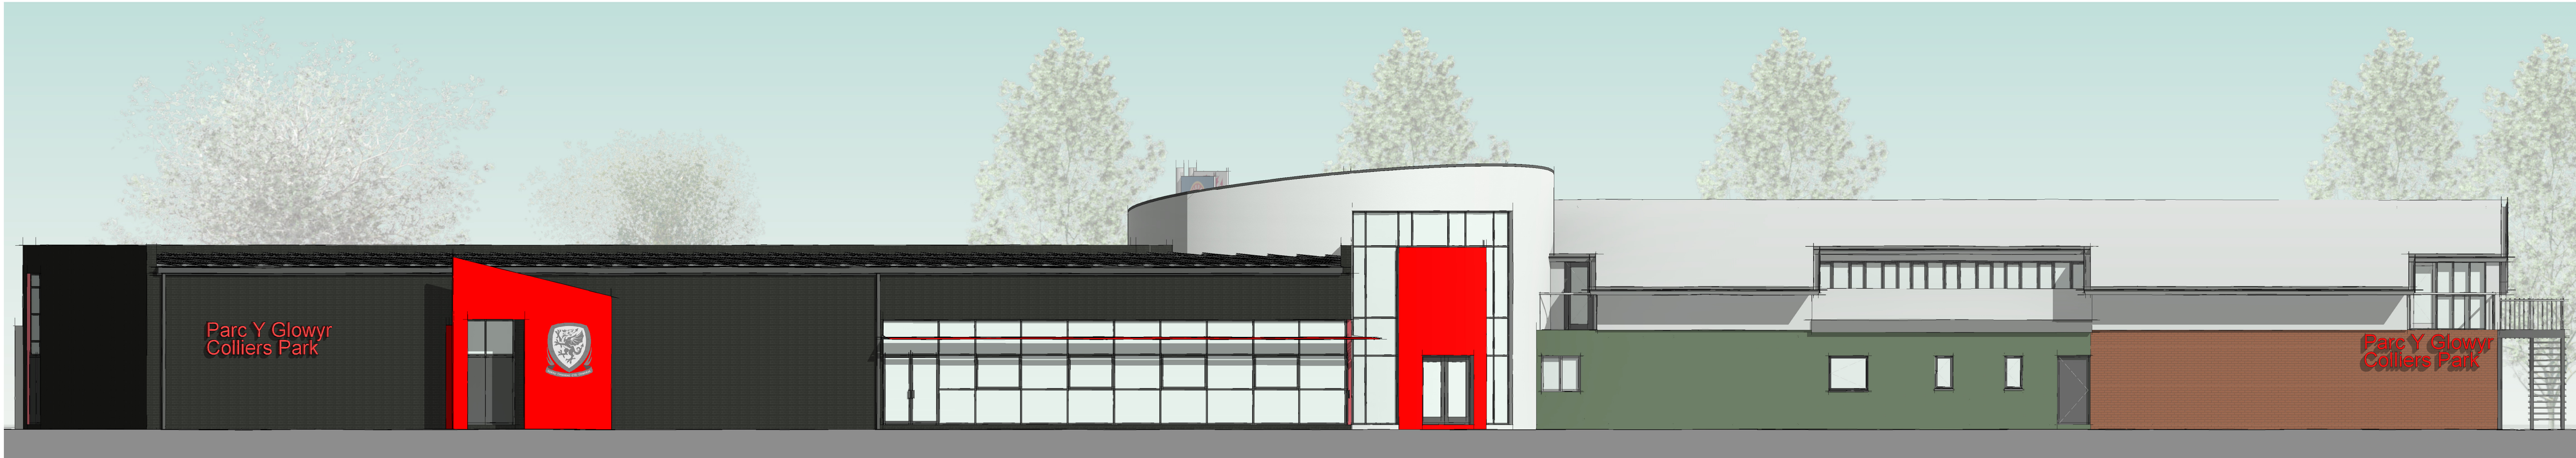

Proposed Rear Elevation (North West)



Proposed Side Elevation (South West)

T1	Tender Issue	(CEO KOH)	22/02/2018
P2	Rear Design updated	(CEO KOH)	22/02/2018
P1	Issued for Approval	(CEO KOH)	25/01/2018
REV.	DESCRIPTION	(DRAWN BY CHECKED BY APPROVED BY)	DATE
RBA	PLAN OF WORK 2013 WORKSTAGE	LEVEL OF MODEL DEFINITION (LdD)	

PURPOSE OF ISSUE - SUITABLE FOR ... BS1192 +A1 2015
Tender

lawray architects
penseiri

CARDIFF 029 2052 8140
LONDON 0207 138 3560
WREXHAM 01978 357 887
www.lawray.co.uk
CLIENT
FOOTBALL ASSOCIATION OF WALES

PROJECT TITLE
NATIONAL FOOTBALL DEVELOPMENT CENTRE
COLLIERS PARK, WREXHAM

DRAWING TITLE
Proposed Elevations Two

PROJECT No N1839 SCALE @ A1 1 : 100

DRAWING No	PROJECT	ORIGINATOR	VOLUME	LEVEL	TYPE	ROLE	CLASSNUMBER	REVISION
(05/10/2017) +02 (2016)	CPW-LAW-X-X-DEL-AR-	062102	T1					

DO NOT SCALE
Any discrepancy or query concerning this drawing should be referred to the Architect
Copyright © LAWRAY LIMITED
Registered Office: Greenmeadow Springs, 1 Cae Gwydd, Tongwynlais, CARDIFF CF15 7AB
Reg. Co. No. 2724178, VAT Reg. No. 134 2148 06