



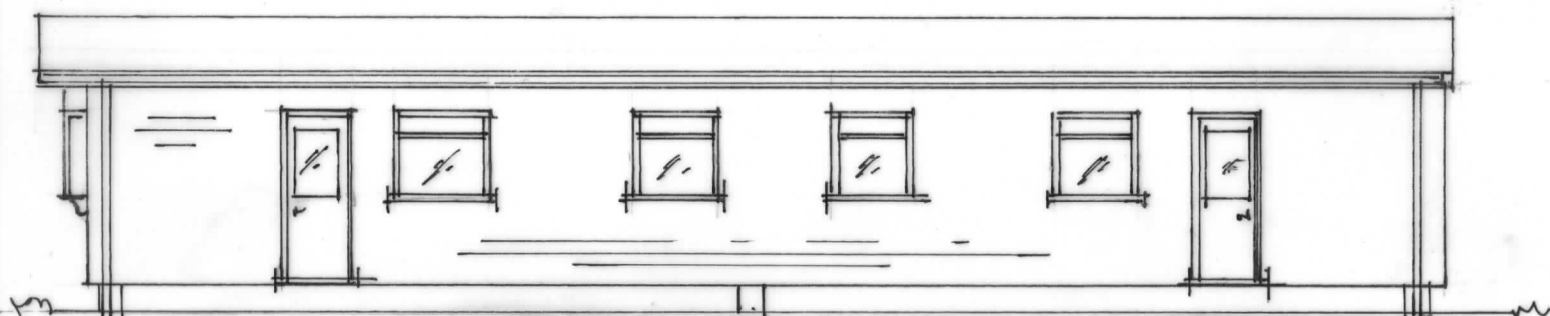

FRONT ELEVATION

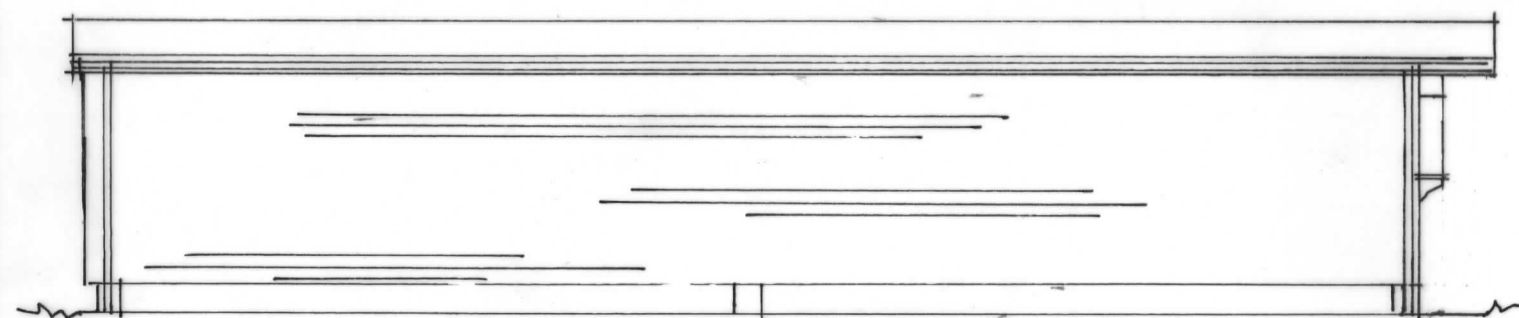

REAR ELEVATION



SIDE ELEVATIONS

NOTES:

All dimensions must be checked on site and not scaled from this drawing.

| Date | Revisions |
|------|-----------|
|      |           |
|      |           |
|      |           |

© copyright

Client

Mrs Bridget McGuire

Job Title

Change of Use of Land to provide 2 no. Gypsy / Traveller Pitches, Day Room and Hard Standing

Drawing Title

Typical Static Caravan Elevations

Scale

1:100

Date

March 2016

Drawn by

Dwg No.

0/123

Rev