



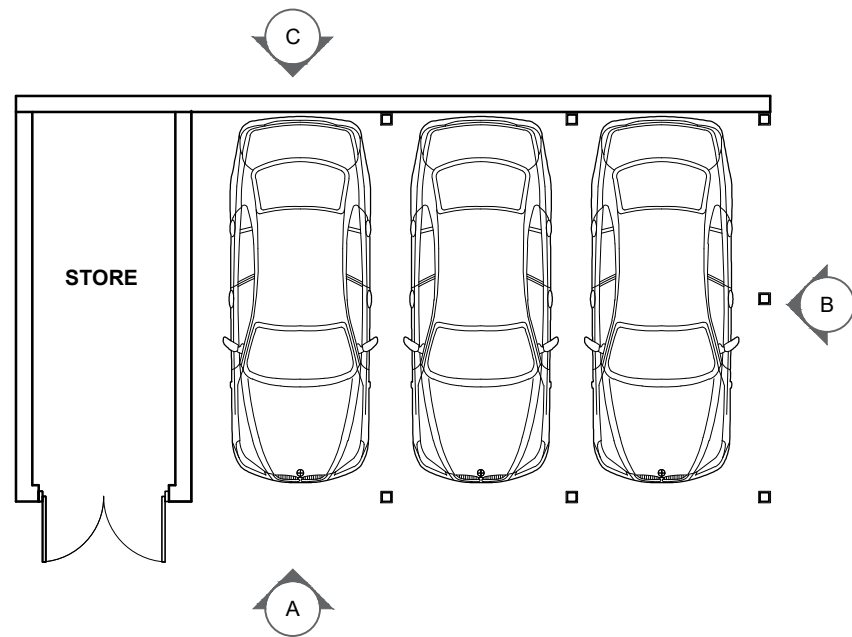

Plot 5 - Parking Barn Plan


Scale: 1:100

| EXTERNAL MATERIALS KEY |      |                                |
|------------------------|------|--------------------------------|
| ROOF                   | a1 - | SLATE ROOF                     |
| WALL                   | b1 - | FACING RECLAIMED BRICK WORK    |
| CLADDING               | c1 - | HORIZONTAL TIMBER CLADDING     |
| DOORS                  | d1 - | VERTICAL TIMBER CLADDING DOORS |
| SUPPORTS               | e1 - | STEEL POSTS PAINTED BLACK      |

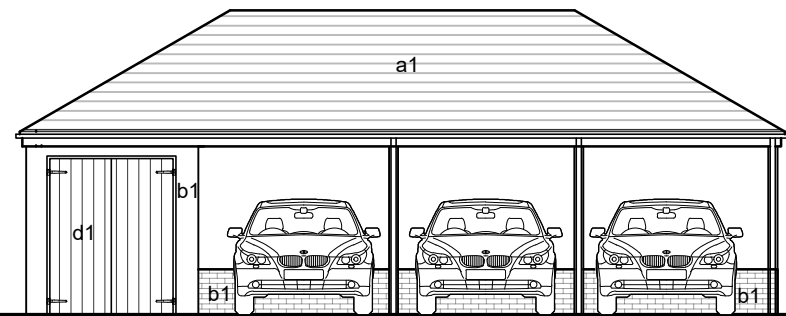


Plot 5 - Parking Barn Front Elevation

Scale: 1:100

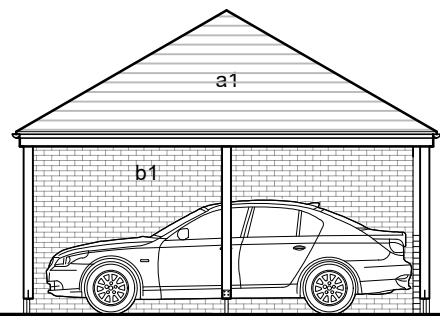


Plot 5 - Parking Barn Side Elevation

Scale: 1:100

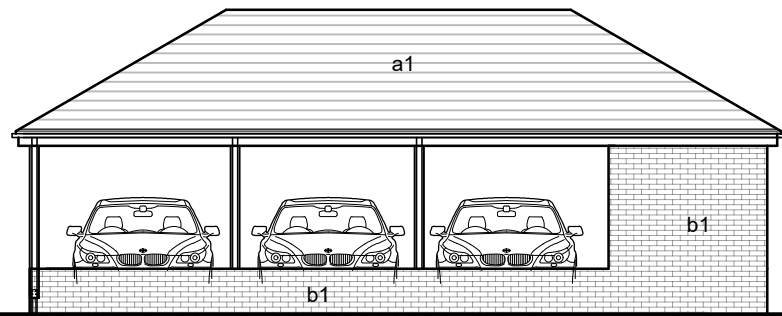

Plot 5 - Parking Barn Rear Elevation

Scale: 1:100

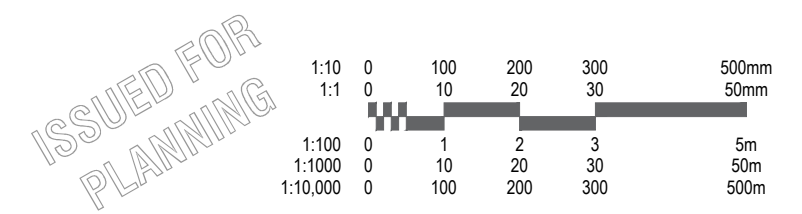

|          |                                                              |          |            |
|----------|--------------------------------------------------------------|----------|------------|
| P5       | Gabled roof form removed and hip roof added                  | AO       | 13.10.2016 |
| P4       | Plots 3, 4 & 5 Parking Barn removed                          | HJ       | 22.08.2016 |
| P3       | Steel post positions amended                                 | HJ       | 22.06.2016 |
| P2       | Plans and Elevations updated to reflect changes to site plan | HJ       | 10.06.2016 |
| P1       | First Issue                                                  | AP       |            |
| REVISION | DESCRIPTION                                                  | INITIALS | DATE       |

|   |  |                                                          |  |
|---|--|----------------------------------------------------------|--|
| PROJECT: Cornish Hall barns                                                                         |  | DRAWING NUMBER:<br>C3621                                 |  |
| DRAWING TITLE:<br>Parking Barn<br><b>Proposed Plans and Elevations</b>                              |  | <b>L(2)-09</b>                                           |  |
| CLIENT: Mr S Trowbridge                                                                             |  | REVISION: P5                                             |  |
| <div>Cassidy+Ashton</div> <div>www.cassidyashton.co.uk</div> <div>C+A</div>                         |  | DRAWN BY: AP                                             |  |
|   |  | SCALE @ A3: 1:100                                        |  |
|   |  | DATE: July 2016                                          |  |
| ARCHITECTURE                                                                                        |  | BUILDING SURVEYING                                       |  |
| TOWN PLANNING                                                                                       |  |                                                          |  |
| Preston Office: 7 East Cliff, Preston, Lancashire, PR1 3JE                                          |  | T: 01772 258356                                          |  |
| Chester Office: 10 Hunters Walk, Canal Street, Chester, CH1 4EB                                     |  | T: 01244 402900                                          |  |
| This drawing is subject to copyright and is not to be reproduced in part or whole without approval. |  | Do not scale this drawing - Check all dimensions on site |  |