

NOTES

1. On account may this drawing be scaled.
2. Any proposed alterations to be discussed with the Contract Administrator immediately.
3. The Contractor must check all dimensions on site prior to placing work in hand and/or ordering any materials or work.
4. This drawing is copyright of property sign ltd via studio_neo
It may not be reproduced, or part reproduced without the express consent of property sign

Drawing Status

- ☐ PRELIMINARY FOR APPROVAL
- ☐ AGREED LAYOUT - SIGNED OFF
- ☒ PLANNING DRAWING
- ☐ BUILDING CONTROL DRAWING
- ☐ TENDER DRAWING
- ☐ CONTRACT DRAWING
- ☐ CONSTRUCTION DRAWING
- ☐ AS-BUILT DRAWING

- ① BRICKWORK TO MATCH EXISTING HOUSE
- ② WHITE PAINTED WOODWORK TO MATCH EXISTING HOUSE
- ③ BLACK UPVC RAINWATER GOODS TO MATCH EXISTING HOUSE
- ④ GREY INTERLOCKING ROOF TILES TO MATCH EXISTING HOUSE
- ⑤ NEW CLOSE SPACED TIMBER FENCING TO MATCH EXISTING TO BE LESS THAN 1 METRE HIGH
- ⑥ NEW TIMBER GATES TO BE LESS THAN 1 METRE HIGH
- ⑦ RETRACTABLE WHITE PANELLED GARAGE DOOR
- ⑧ NEW SINGLE GARAGE
- ⑨ EXISTING SINGLE PARKING SPACE HANDSTANDING IN TARMAC

Project
10 Caer Efail
Acetfor
Wrexham LL14 3SE
Drawing Title





Proposed single garage

Scale	Date
1:100 @ A1	16.06.16
Drawing No.	Revision
I2-01	A
Revision Details	
A	12.10.16 Double garage changed to single


studio_neo
Architects

3 Bridgewater Street
Llynn
Cheshire
WA15 0AB
t +44(0)1925 752225
e @studio_neo.co.uk
www.studio_neo.co.uk


studio_neo : part of the dither design group

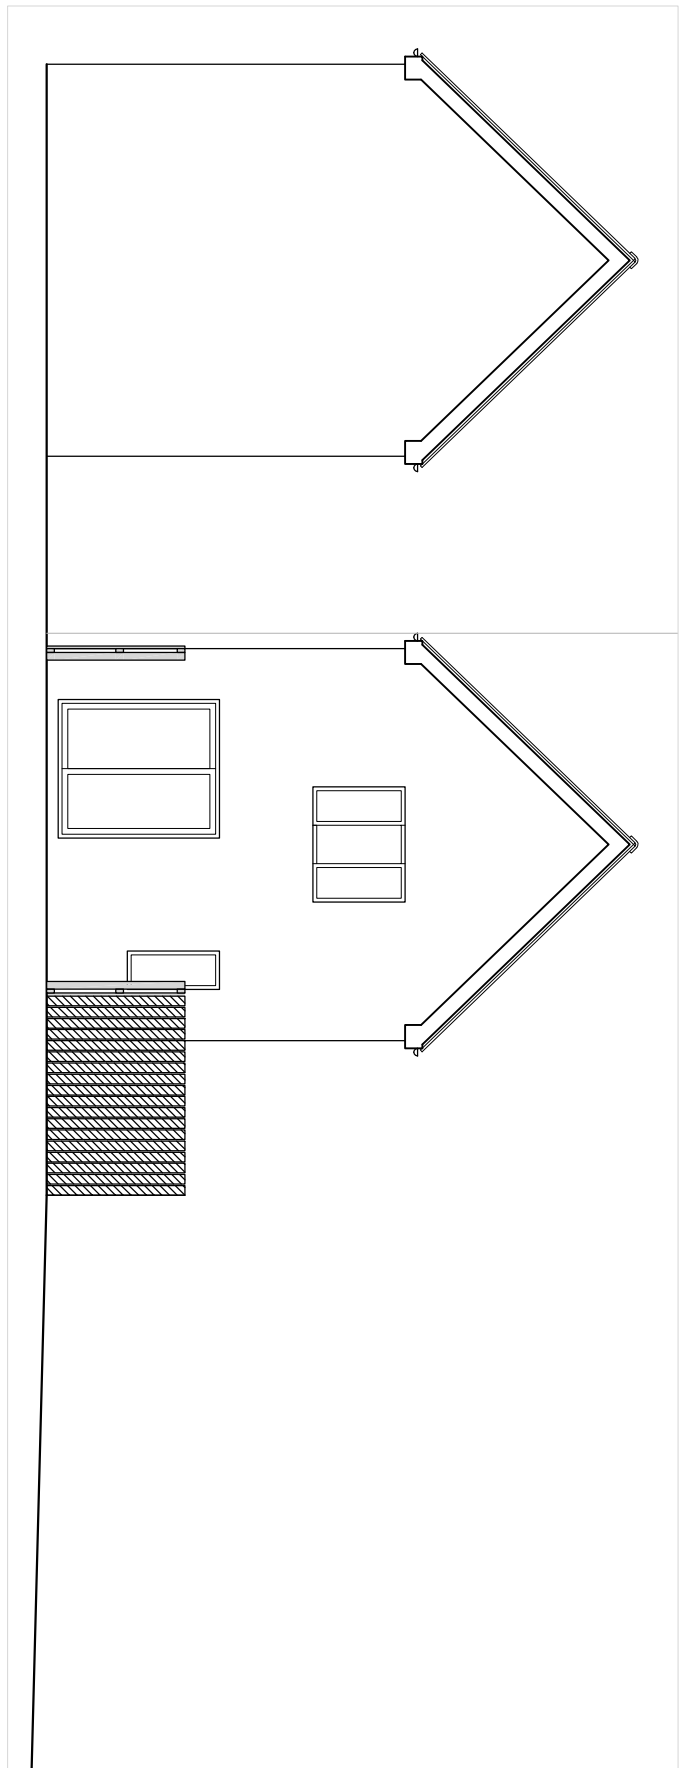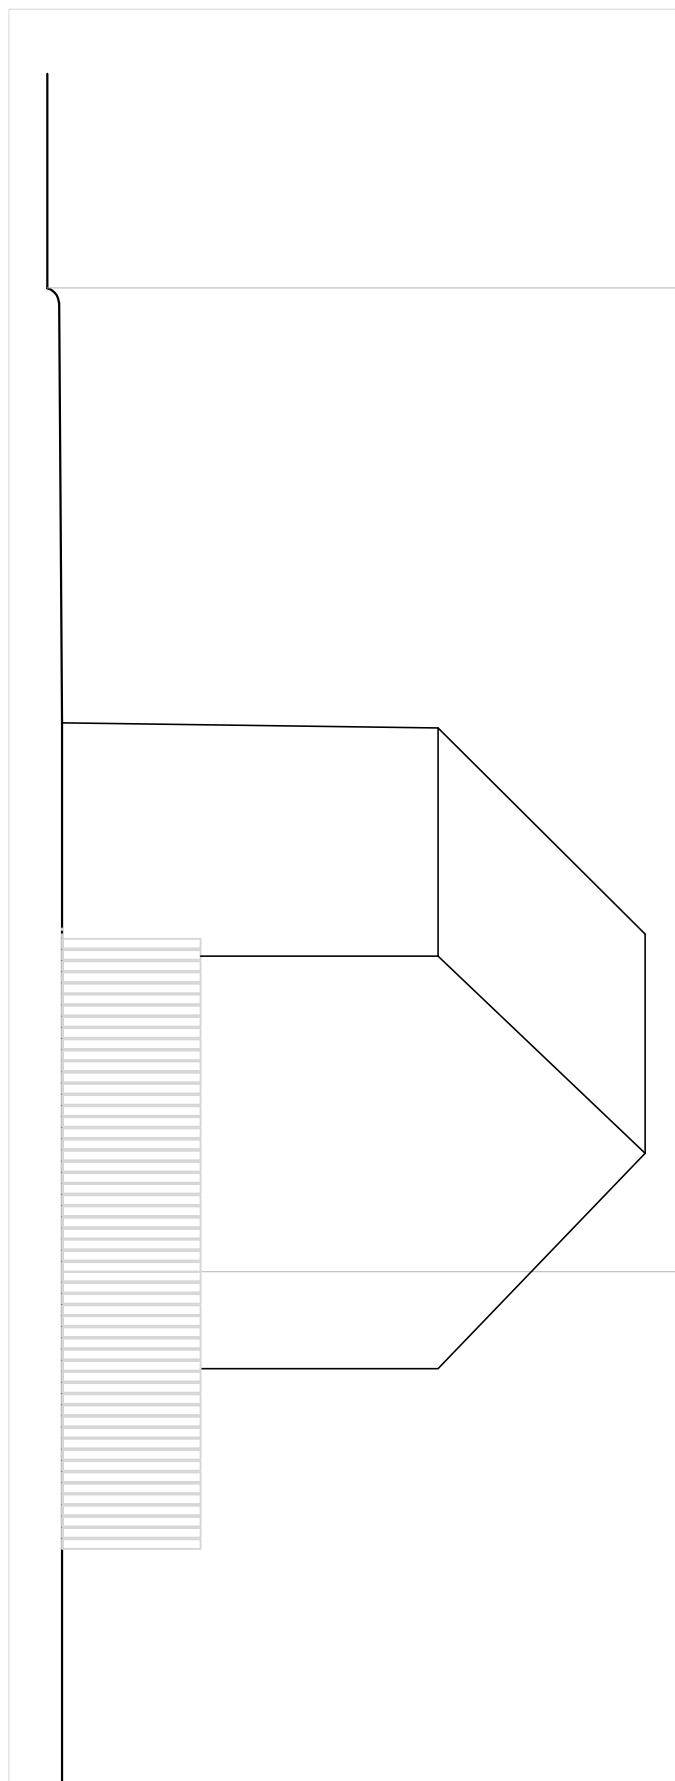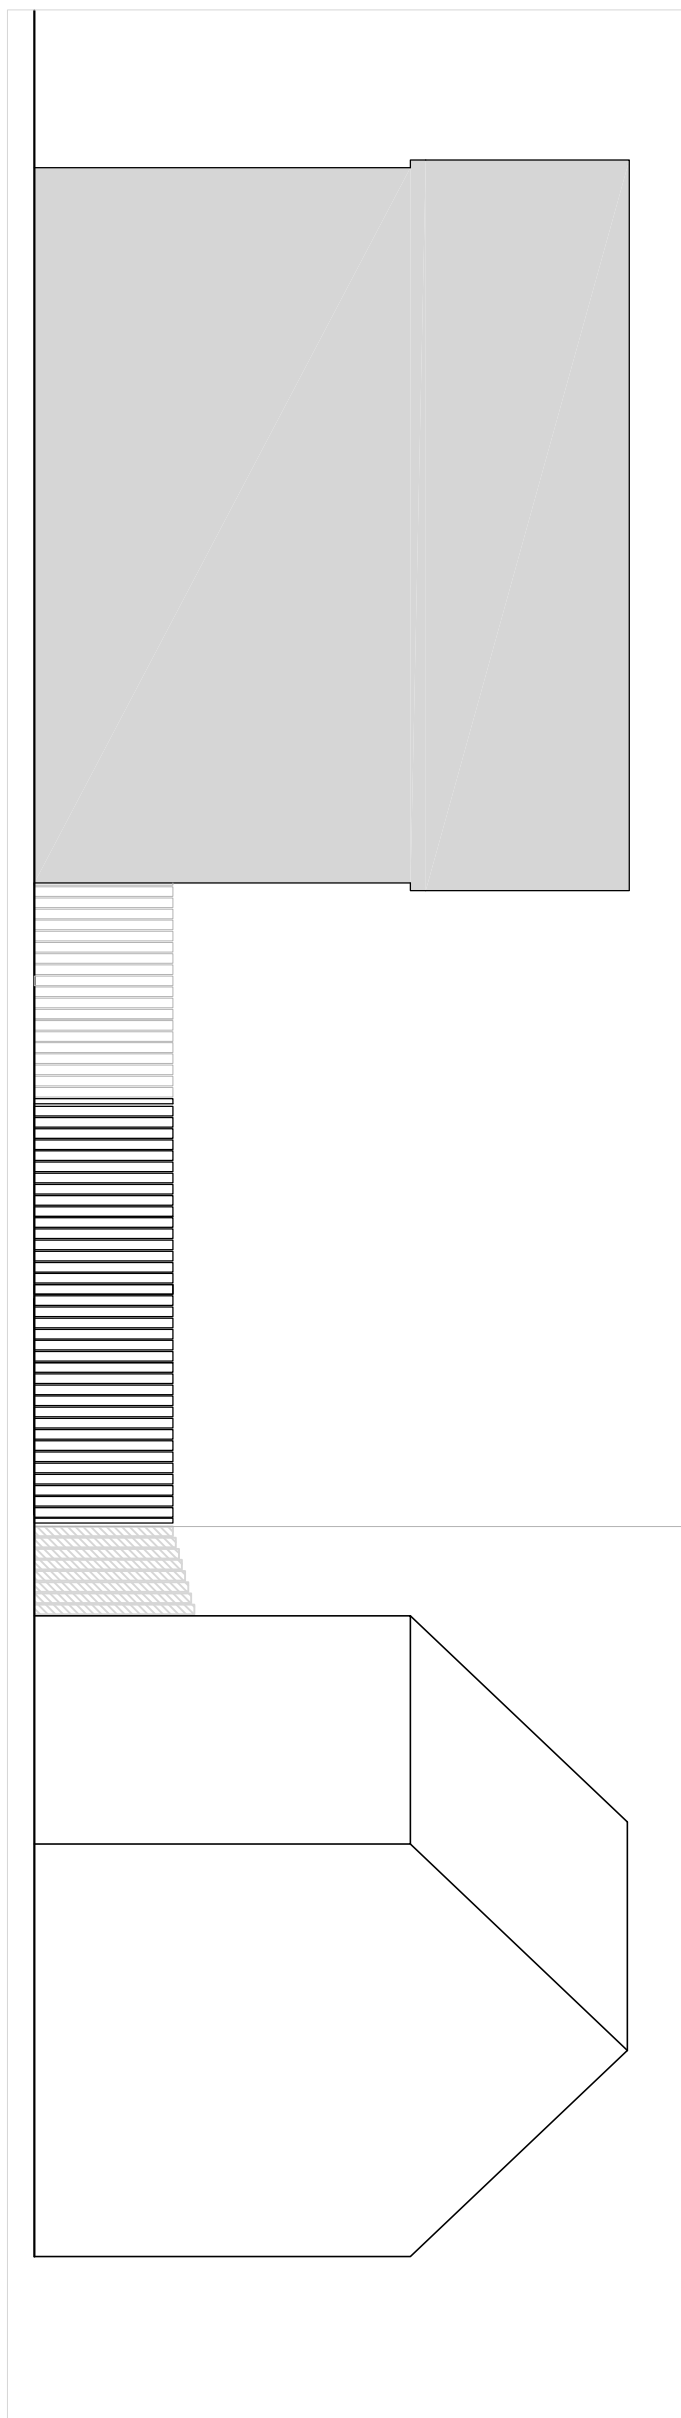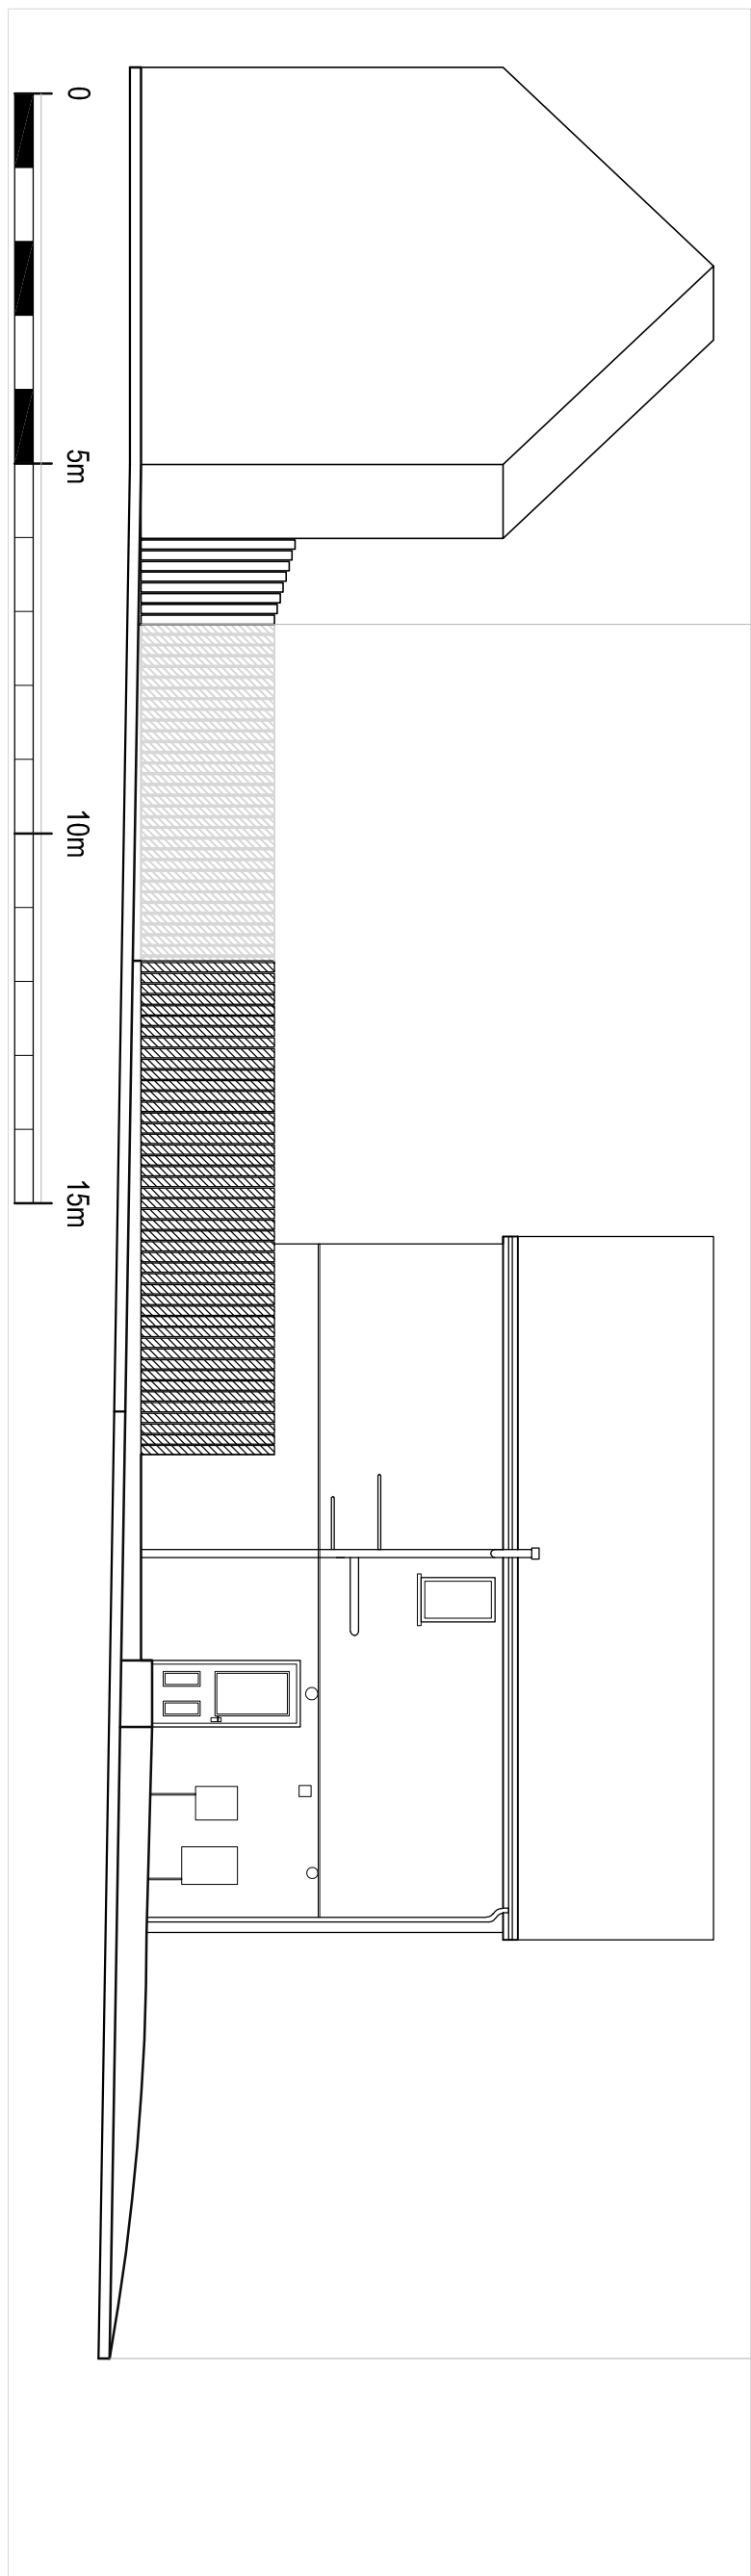



EXISTING NORTH ELEVATION

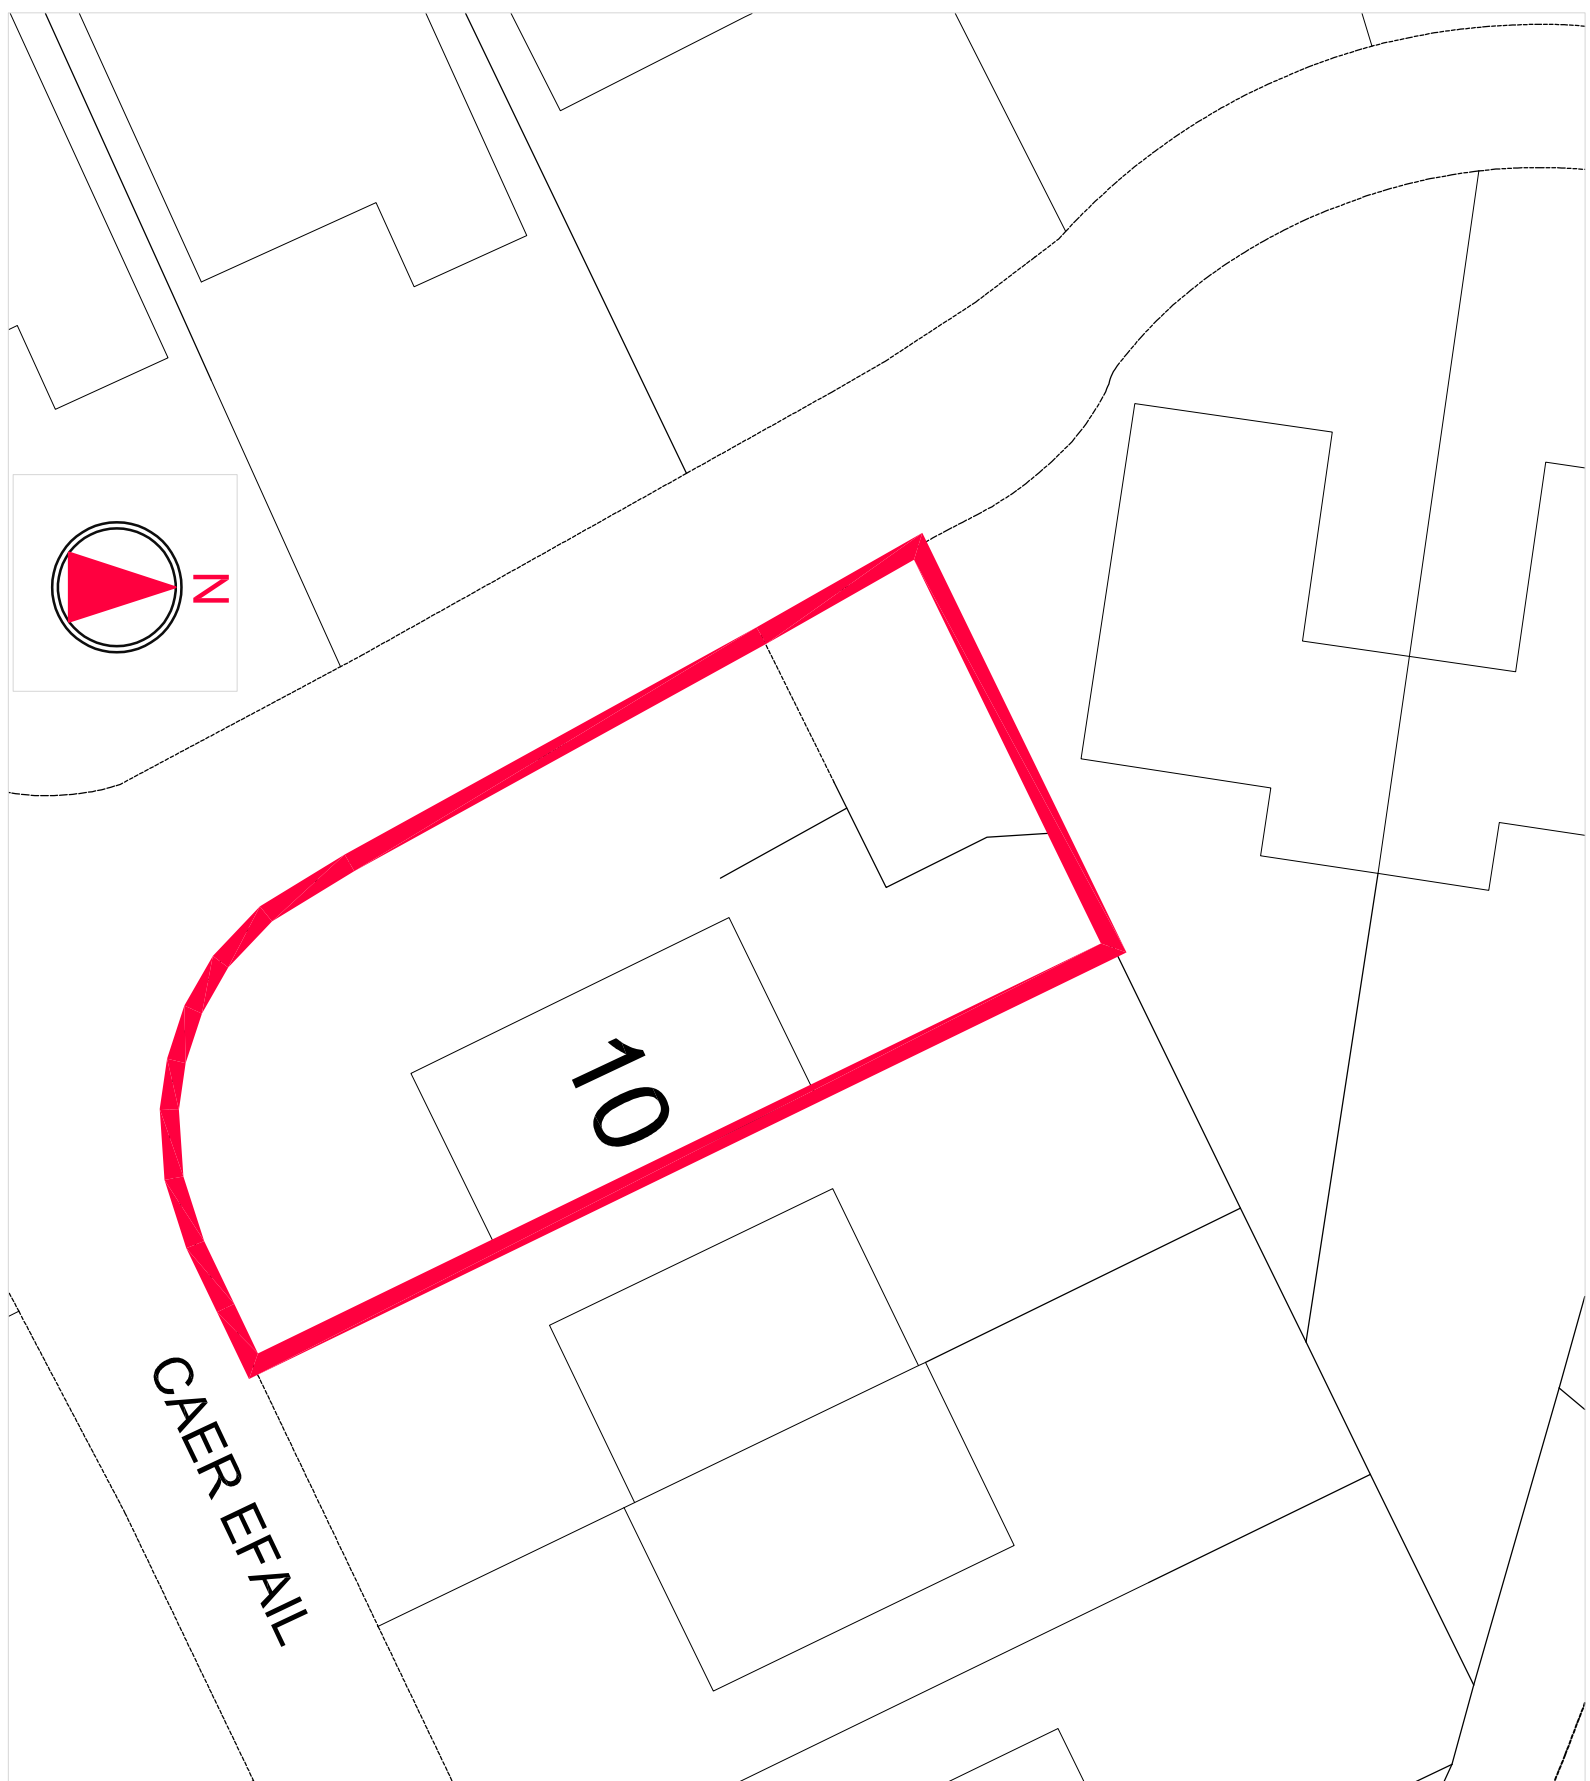


EXISTING SITE PLAN

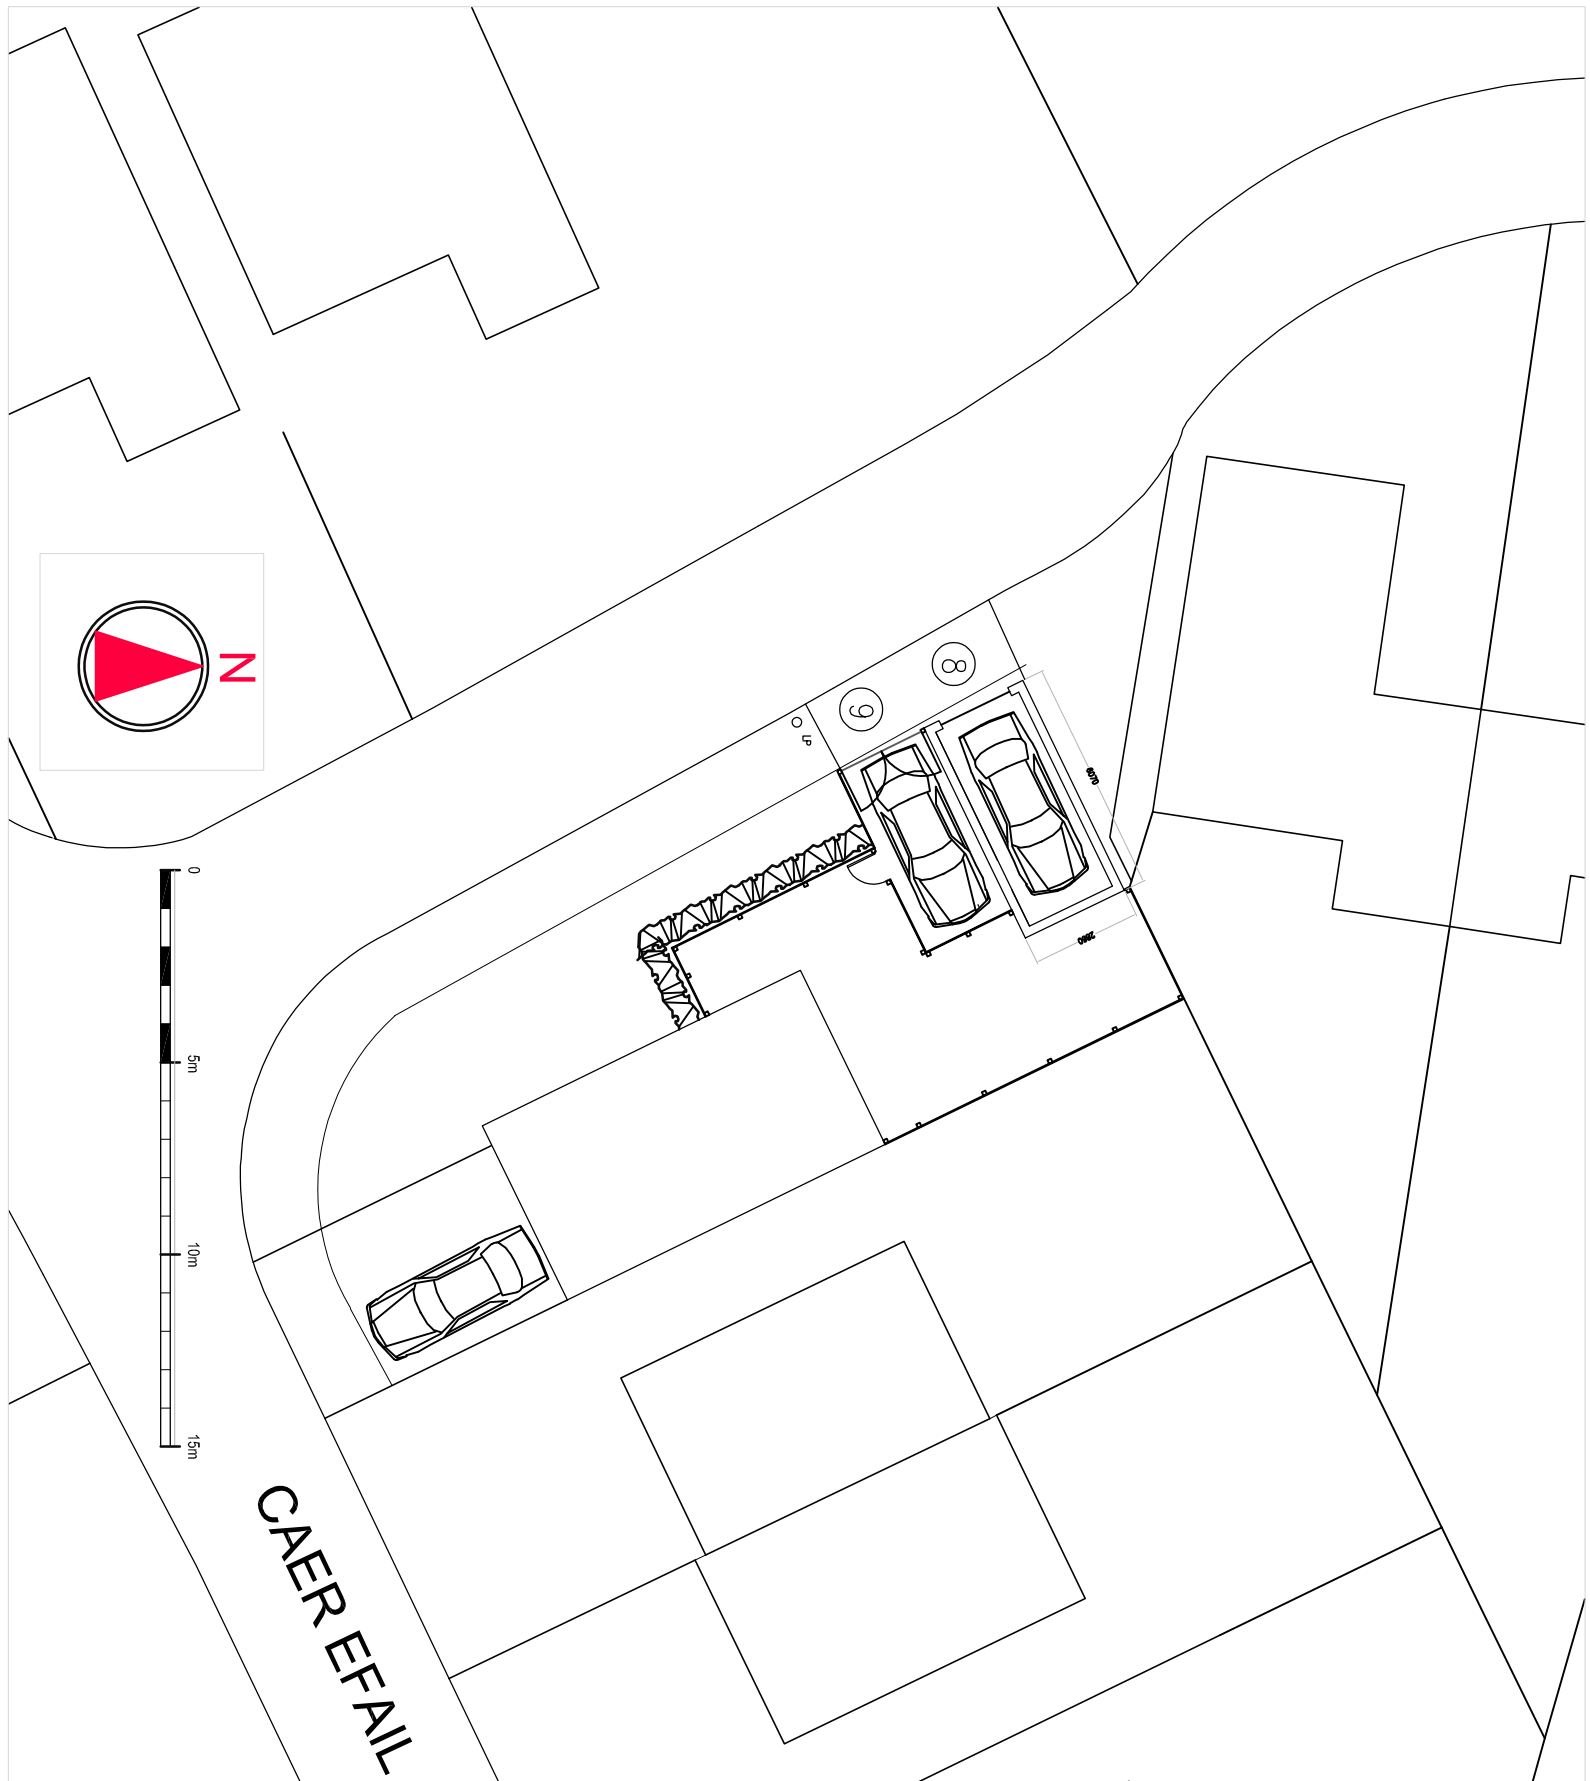


PROPOSED SITE PLAN

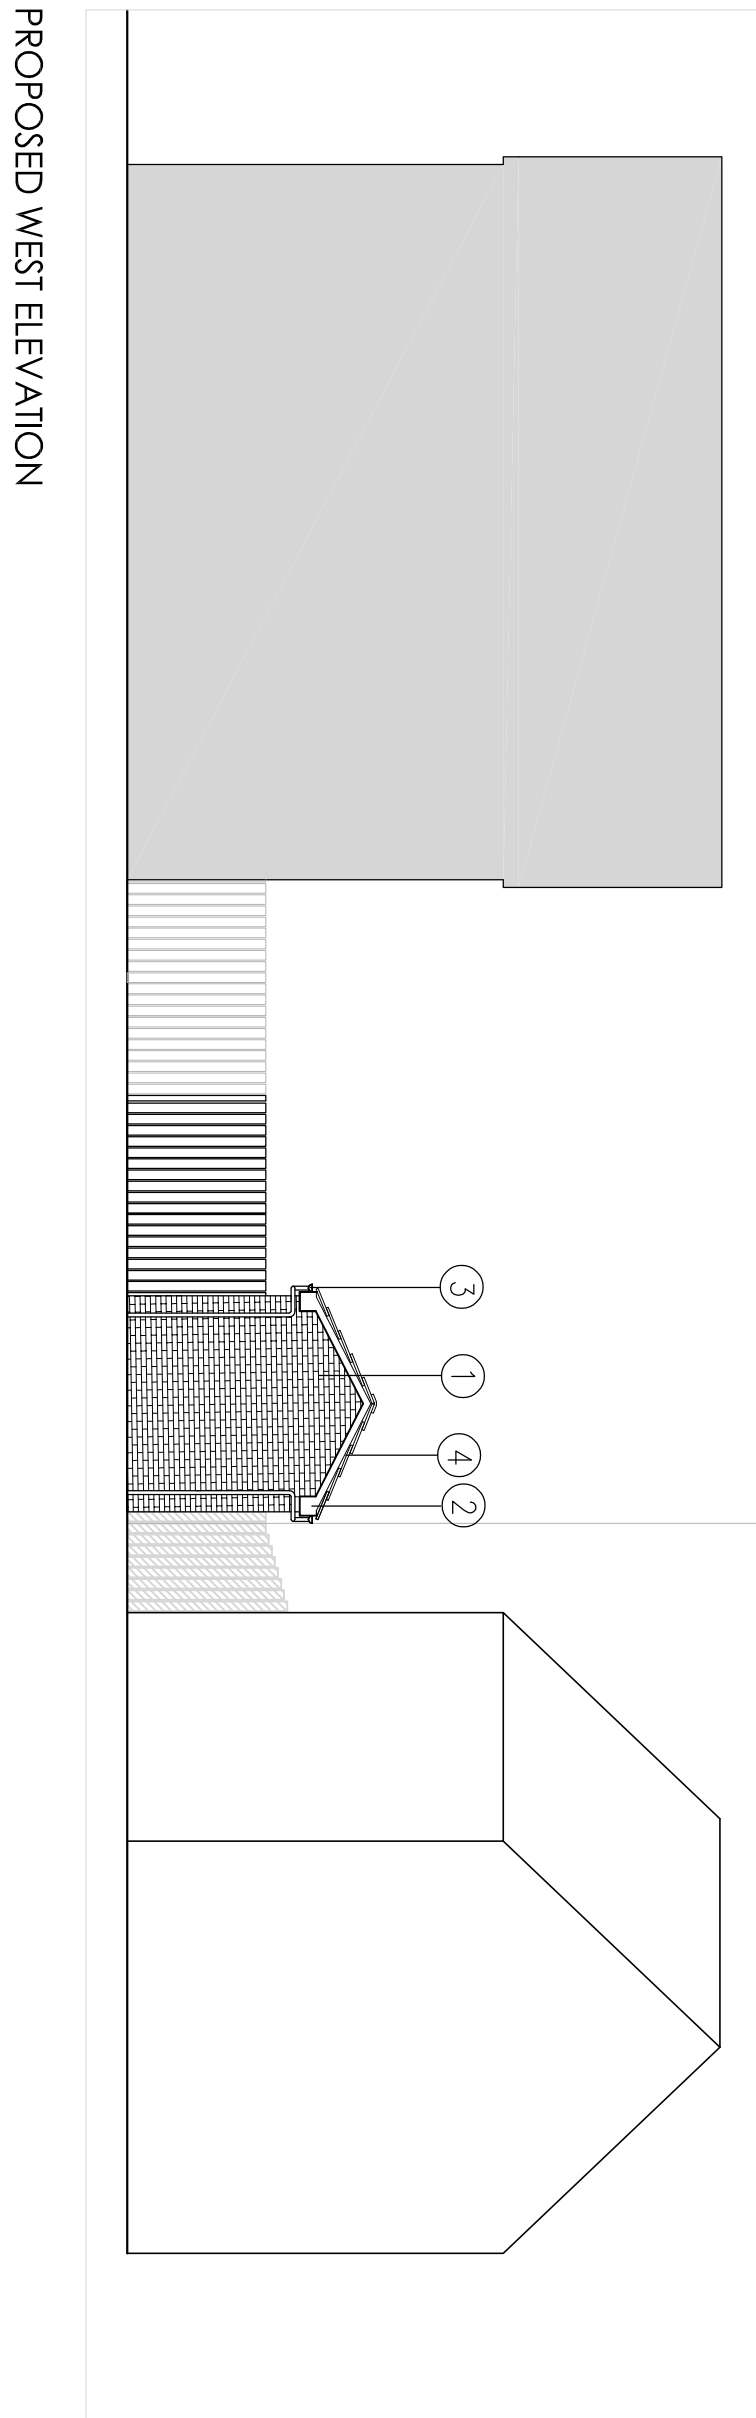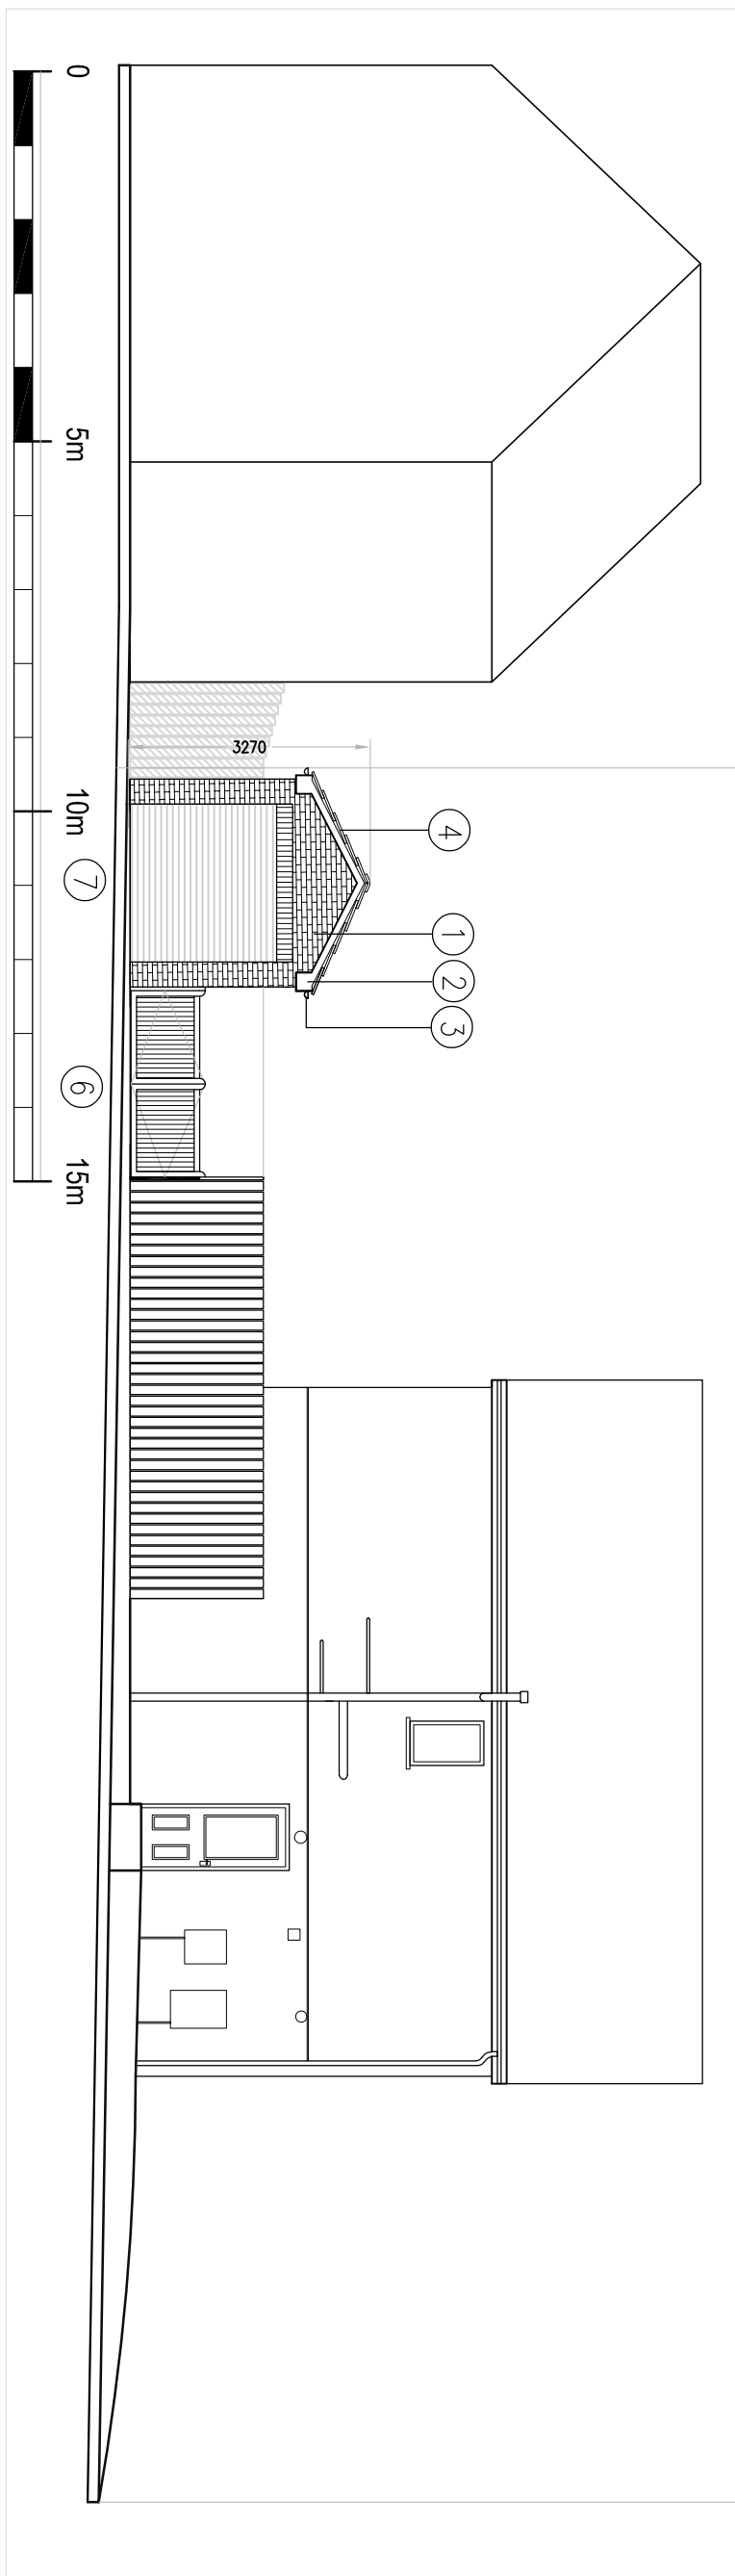


PROPOSED WEST ELEVATION

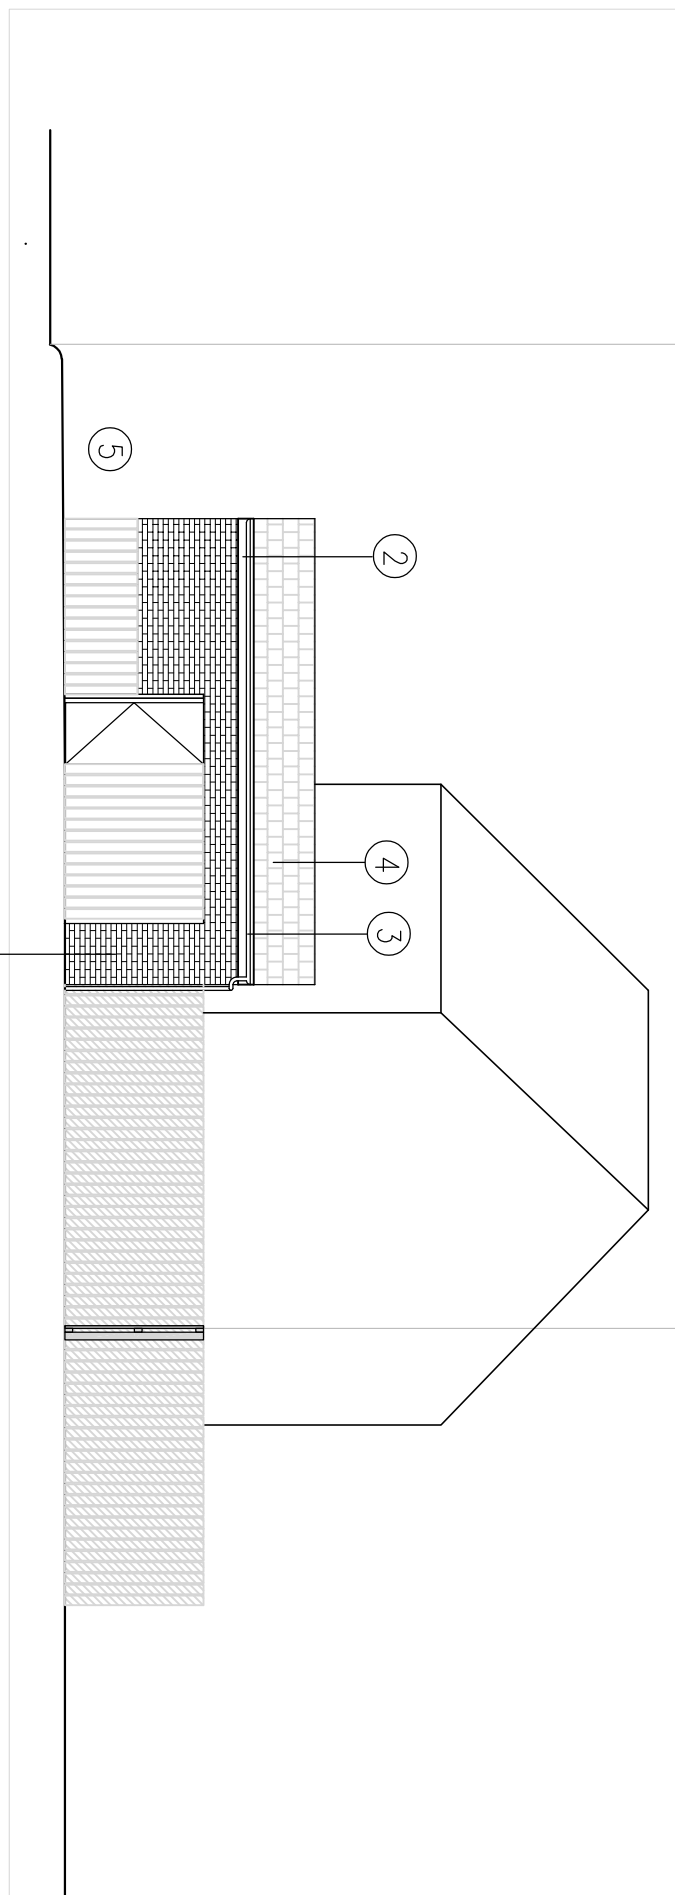

PROPOSED SOUTH ELEVATION

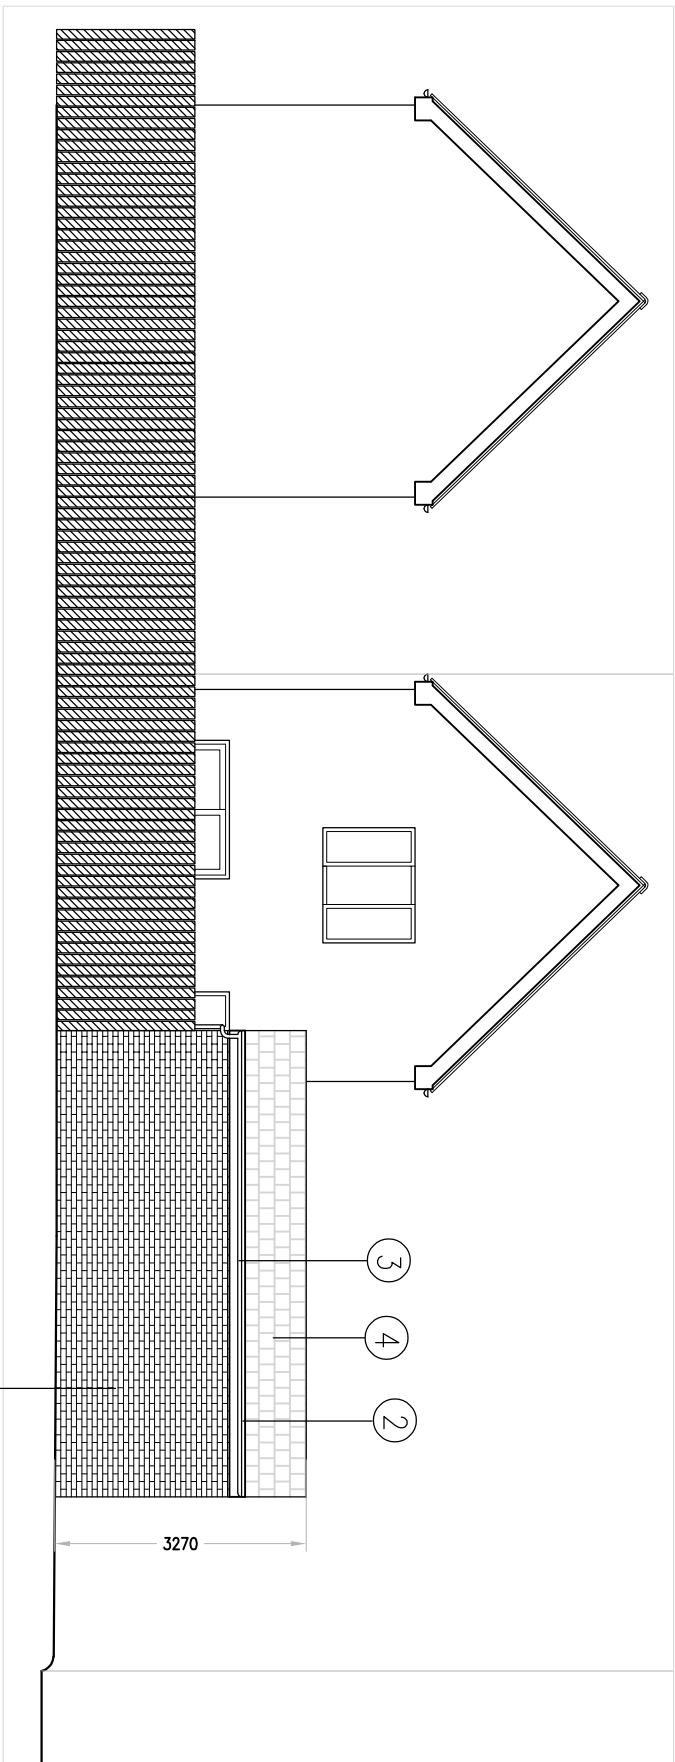

PROPOSED NORTH ELEVATION

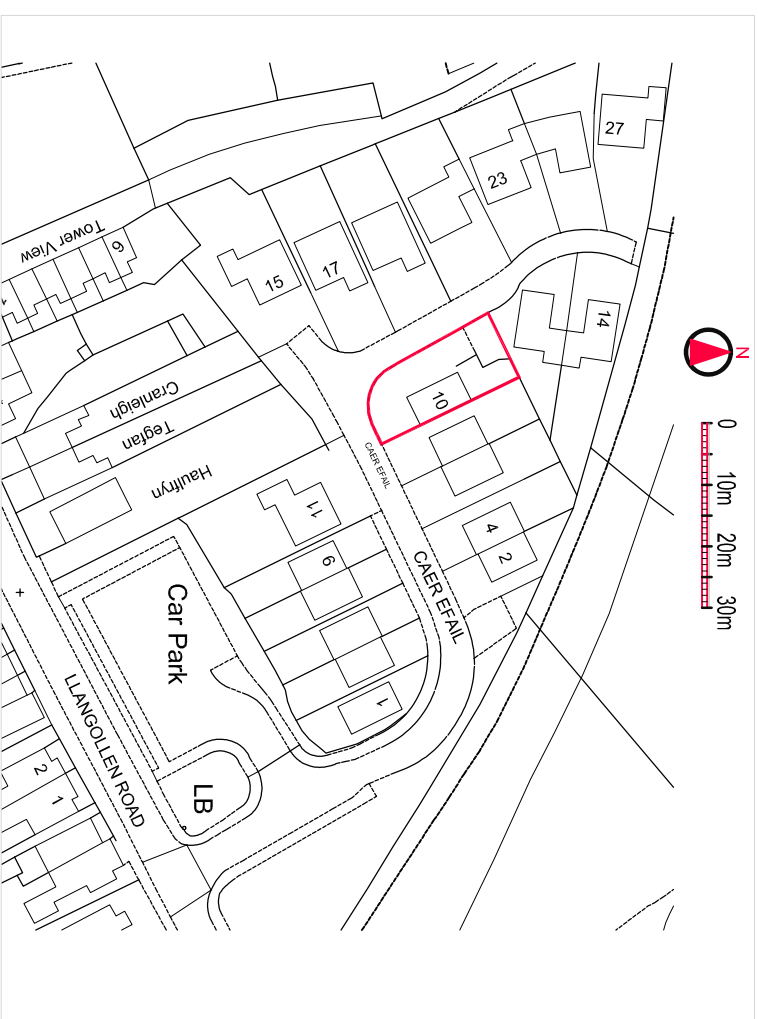

SITE LOCATION PLAN