




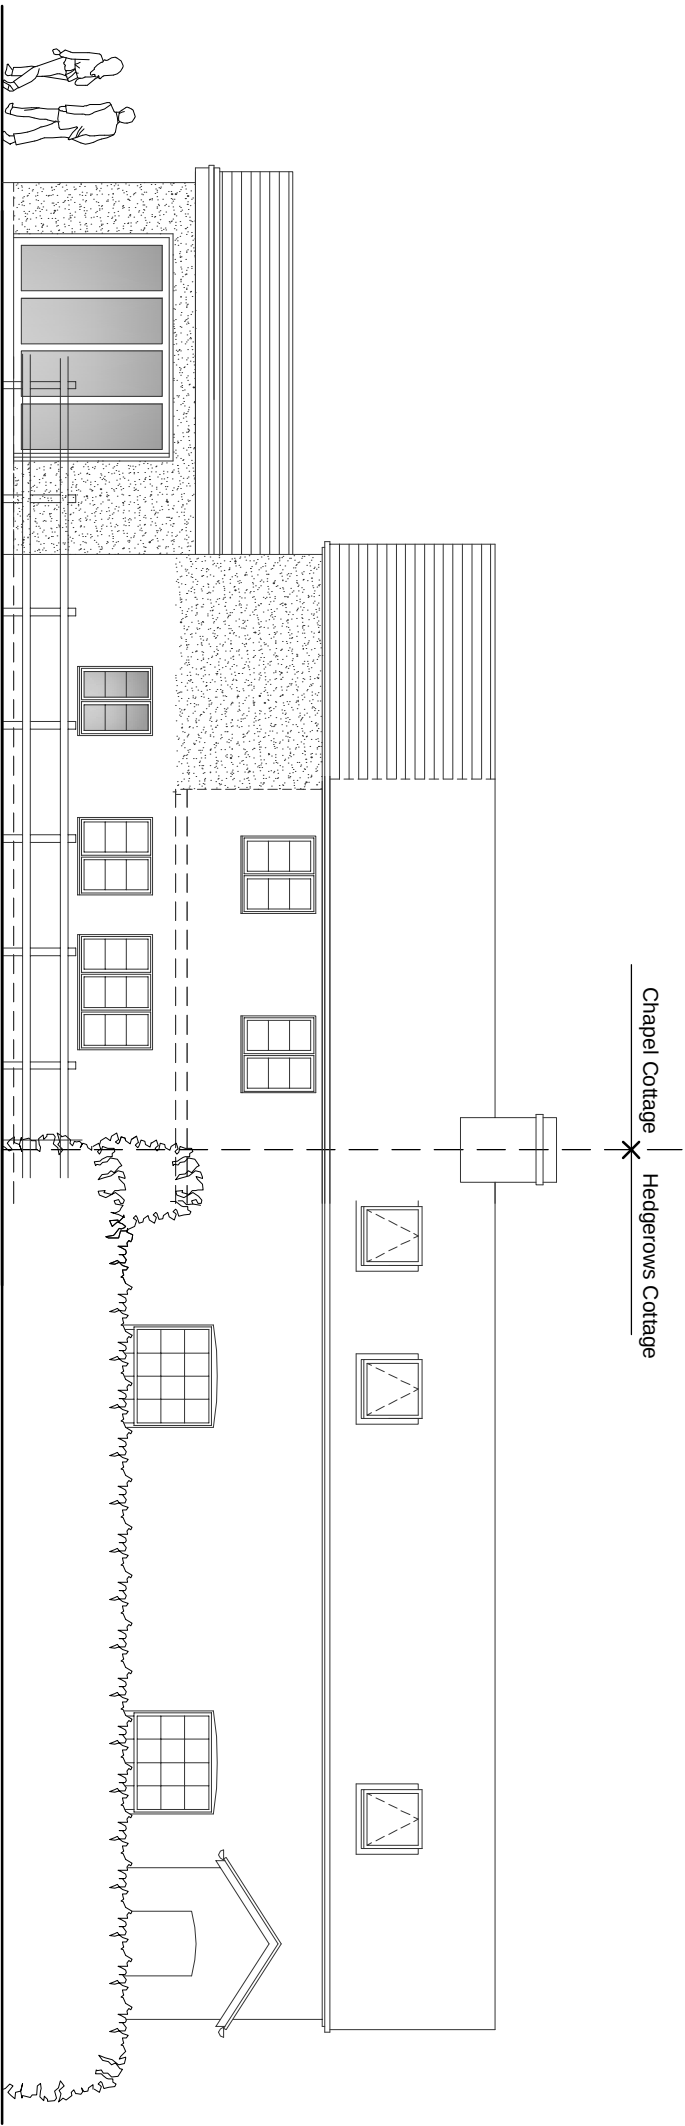

Proposed Front Elevation. 1:100.

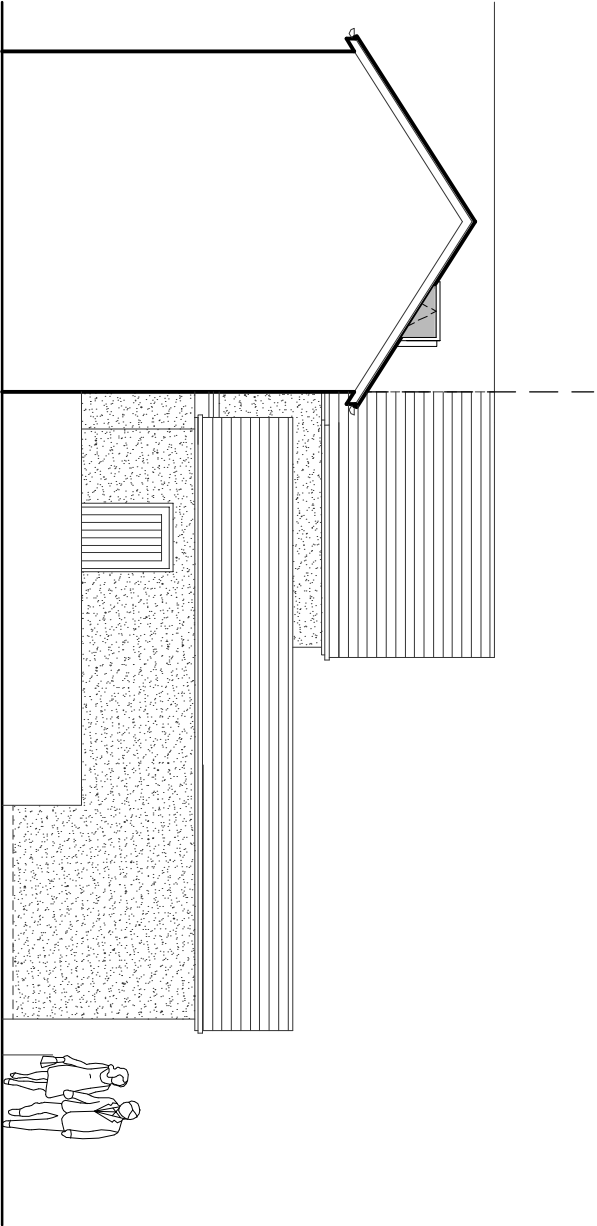

Proposed Rear Elevation. 1:100.

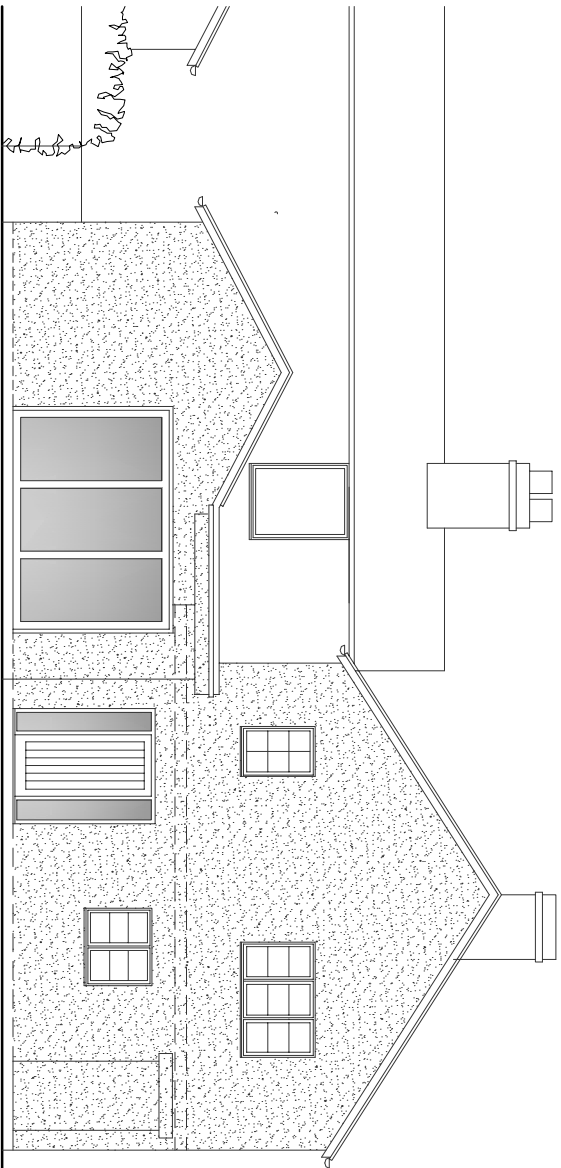


Proposed Side Elevation. 1:100.

All dimensions to be checked and confirmed on site prior to any construction. Discrepancies to be reported to Miles Design immediately.
Figured dimensions to be taken in preference to those scaled.
Miles Designs Ltd accepts no responsibility for any unauthorised amendments / deviations to the drawing.
All materials / workmanship to be to current British Standards and specifications. Materials to be installed as manufacturers' instructions. Information and where applicable by their approved contractors. Where equal approved is noted as an alternative the contractor is to supply details as requested of alternatives proposed. All materials to be fit for purpose.

Proposed demolition of existing Garage, ground and first floor extensions and internal alterations to form new Kitchen / Utility Room / Bedroom and Ensuite to Chapel Cottage, Trevalyn, LL12. 0ER for Mr. S. Antrobus & Mrs. G. Rogerson.

Notes :
Revisions :
Rev. A. 05-10-2016.
Proposed elevations amended at Clients request.

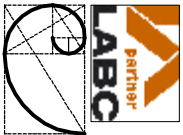

MILES DESIGN
8 CHAPEL STREET.
HOLT. WREXHAM.
LL13. 9DJ.
07747 041200.

Title :
PROPOSED ELEVATIONS.

Scale : 1:100 @ A3.

Drawn : SHM.

Date: August 2016

Approved:

Job. No:	Dwrg. No:	Rev.
16/15	03	A