






Front Elevation 1:100

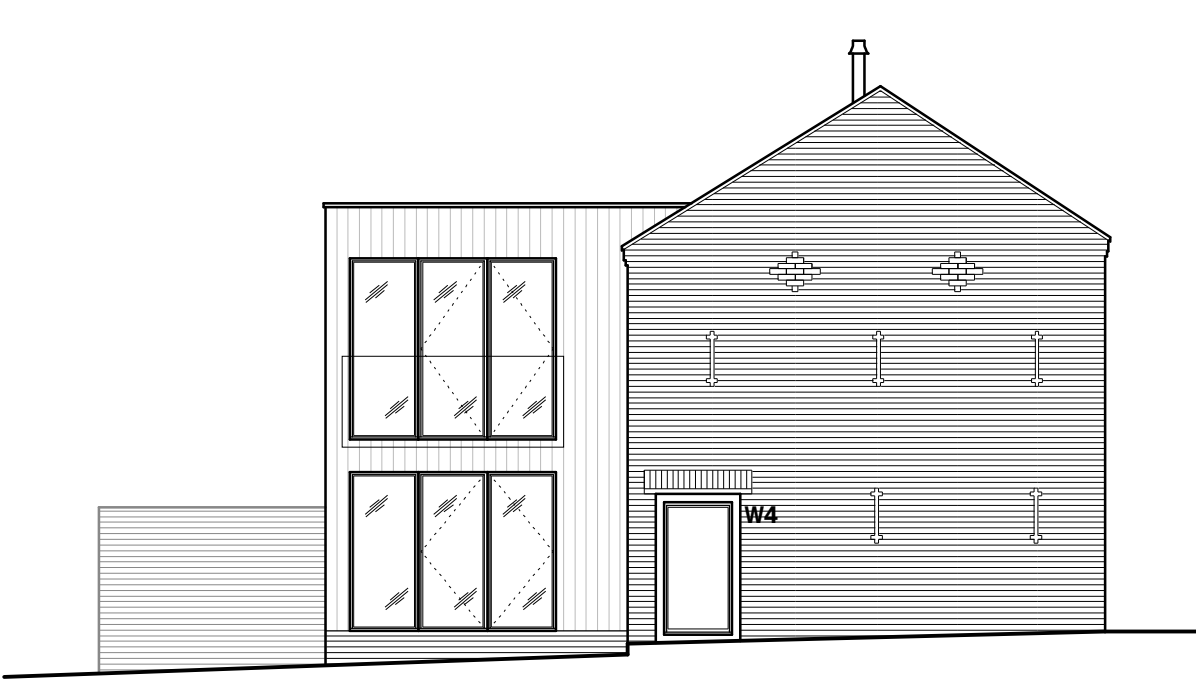

Side Elevation 1:100

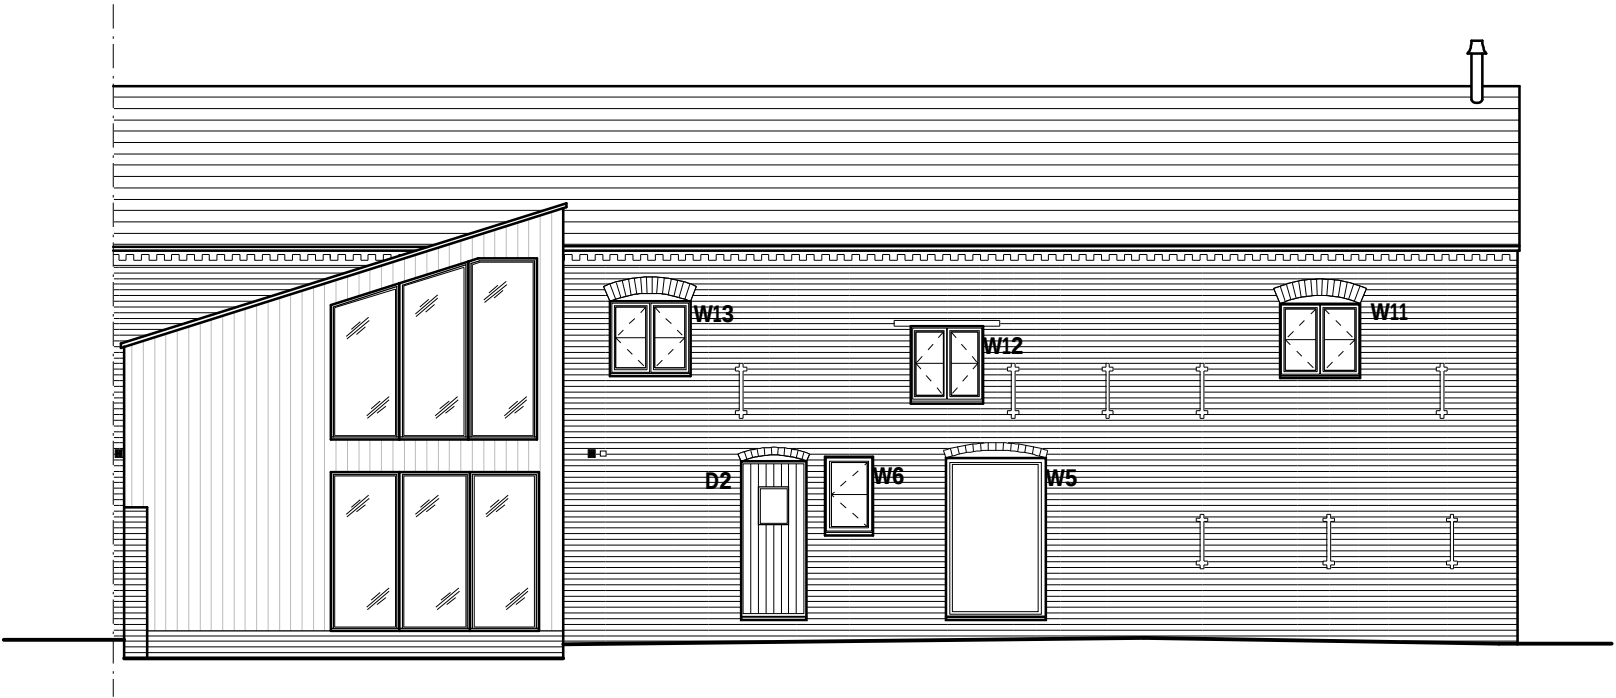

Rear Elevation 1:100

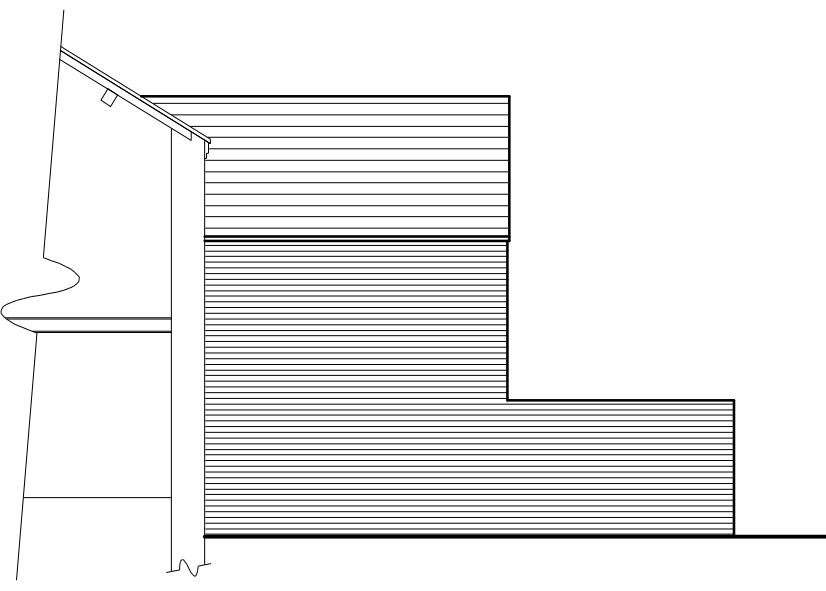

Part Elevation 1:100

Key


■

Mechanical ventilation termination point


□

Boiler termination point


Note: All external points of vents to have powder coated black finish

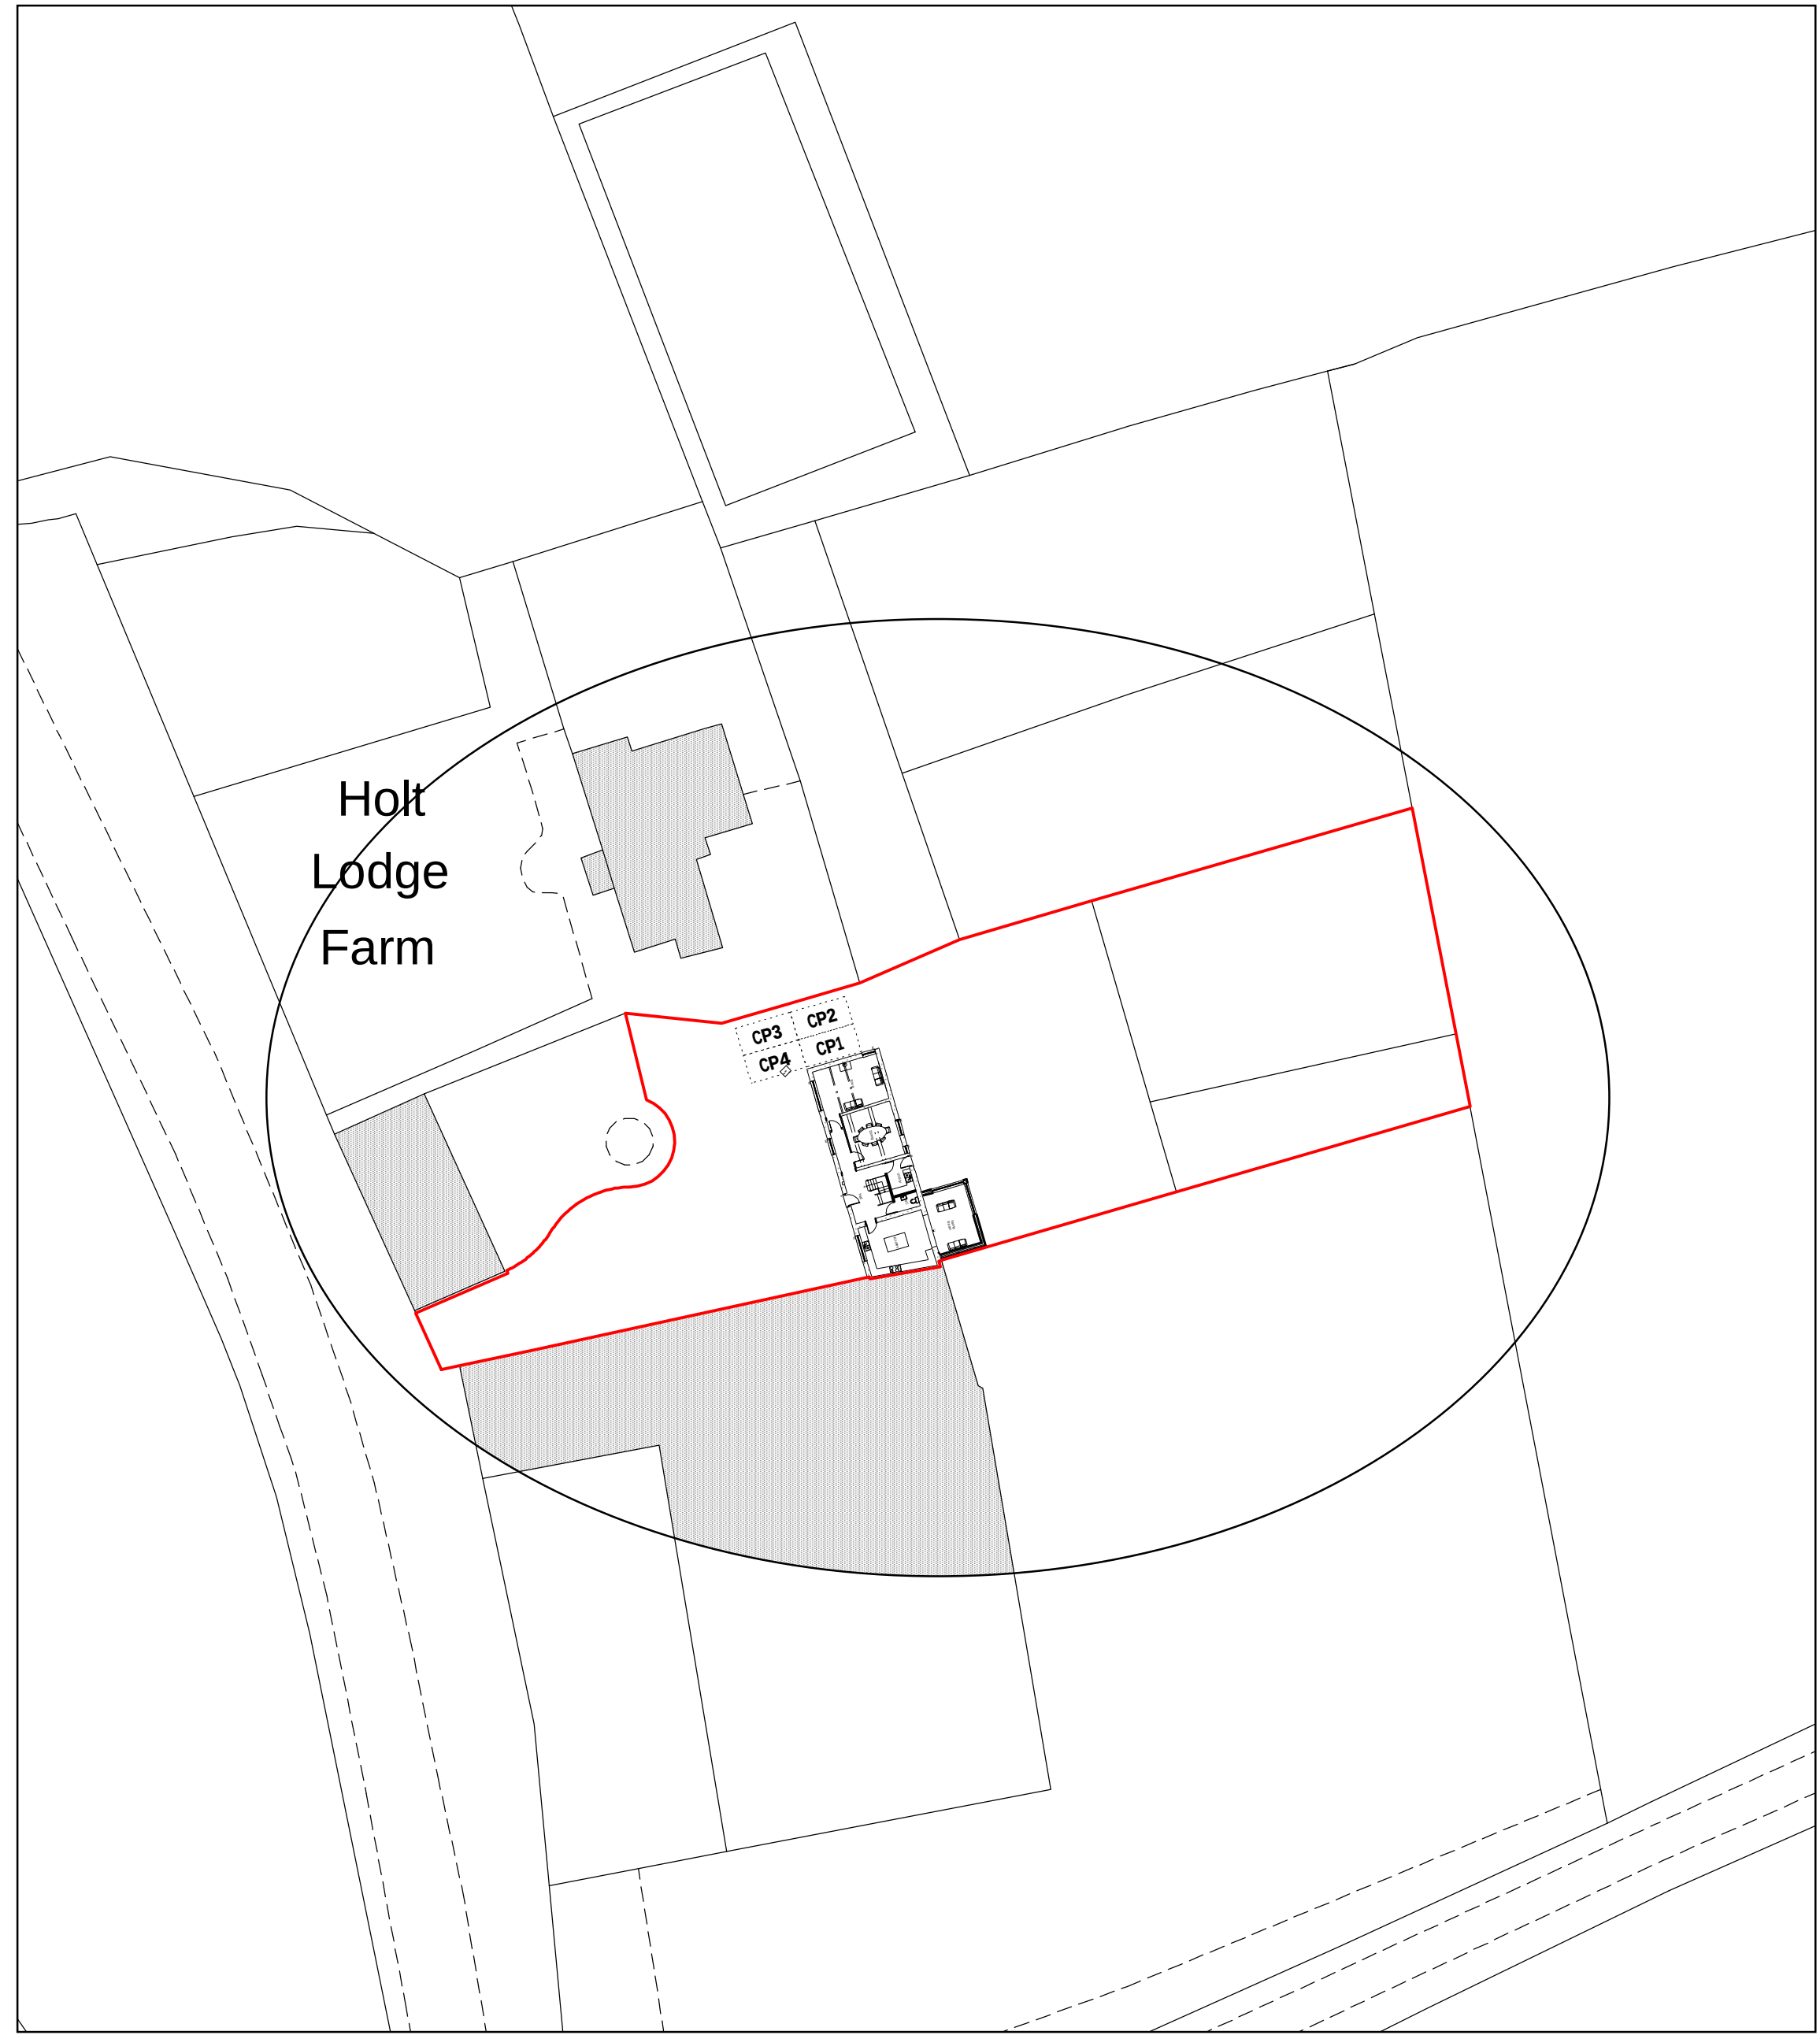


Site Plan 1:500

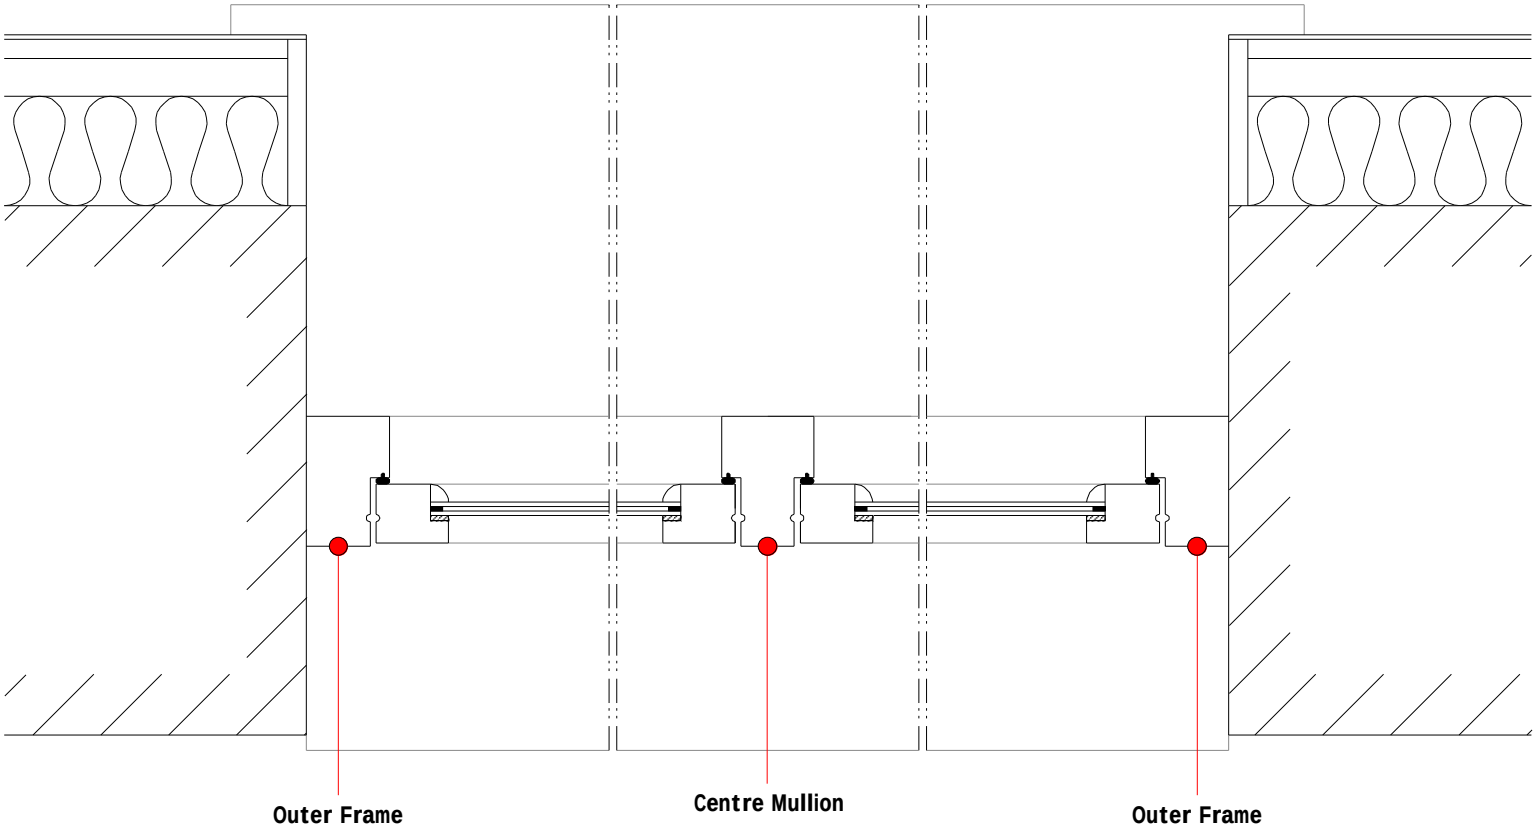


Window Plan with Mullions 1:5

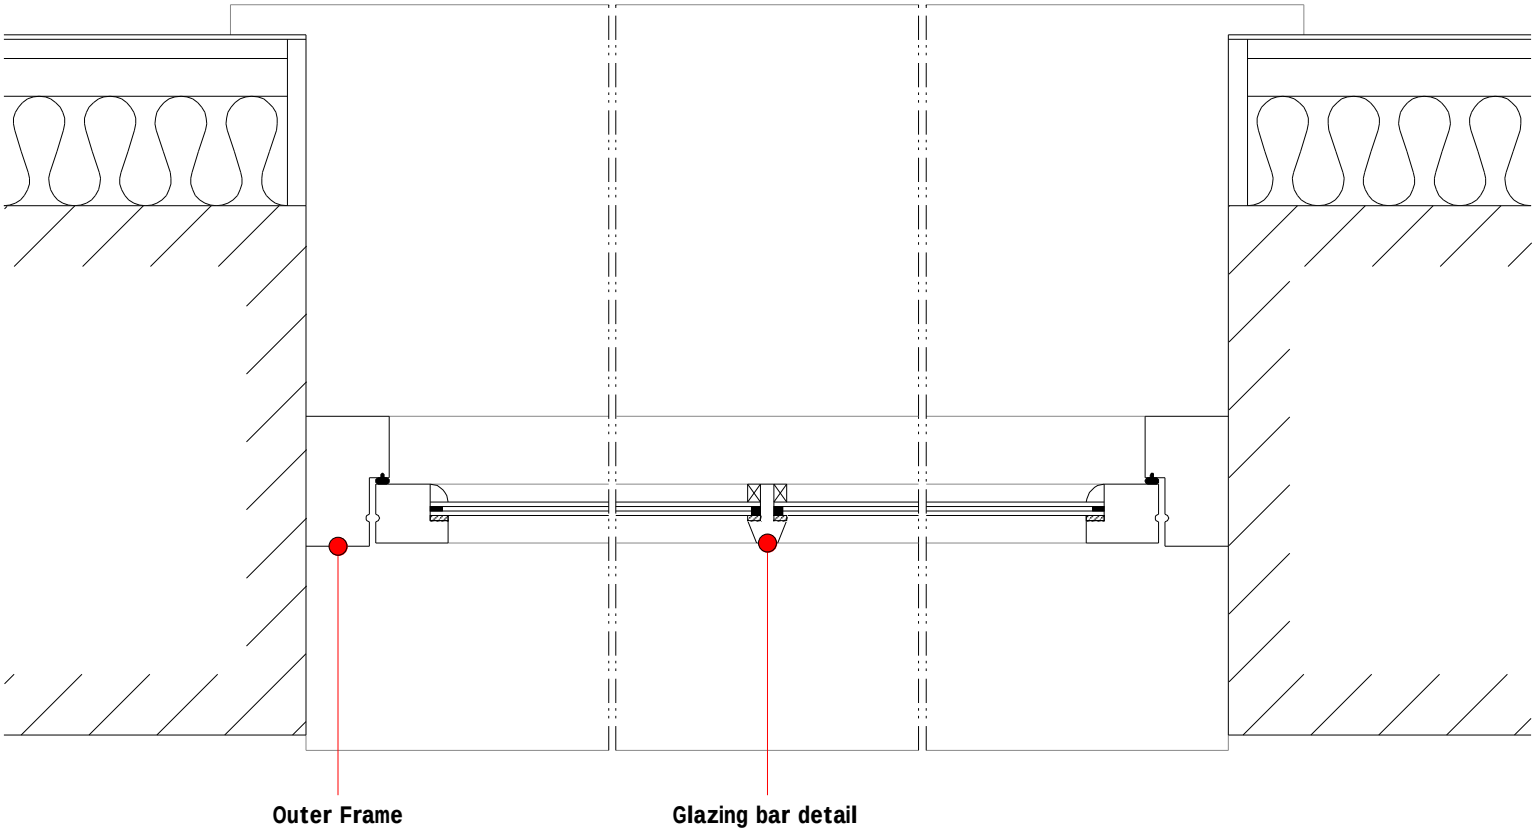

Window Plan - Opening 1:5

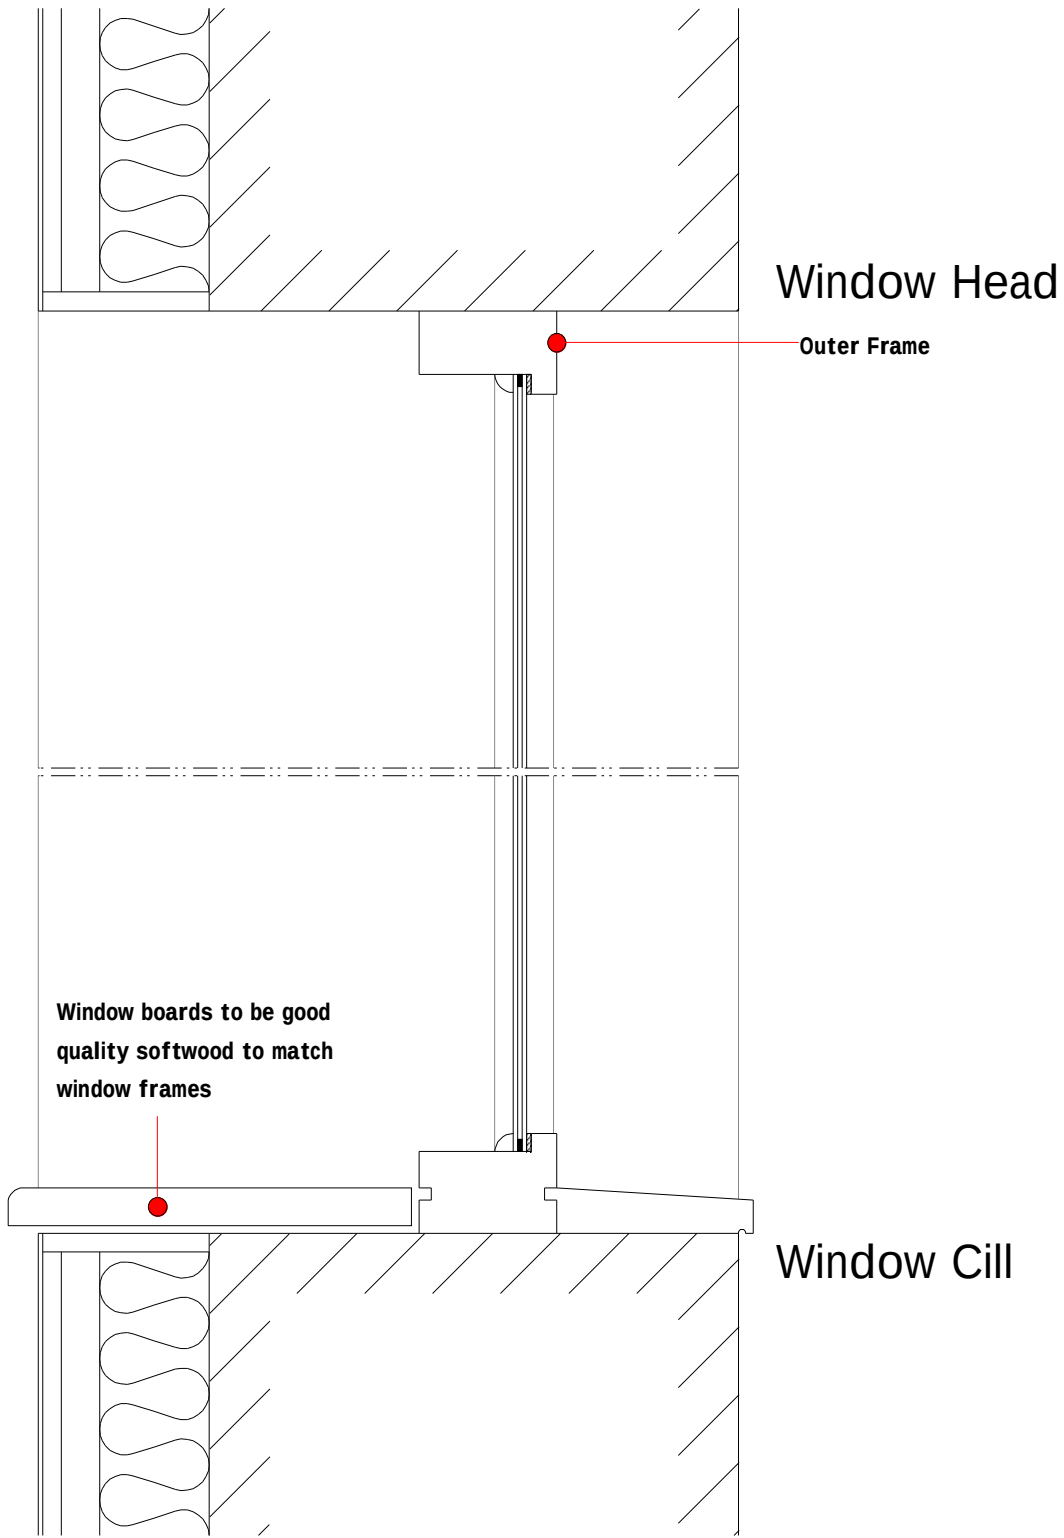

Window Section - Fixed Pane 1:5

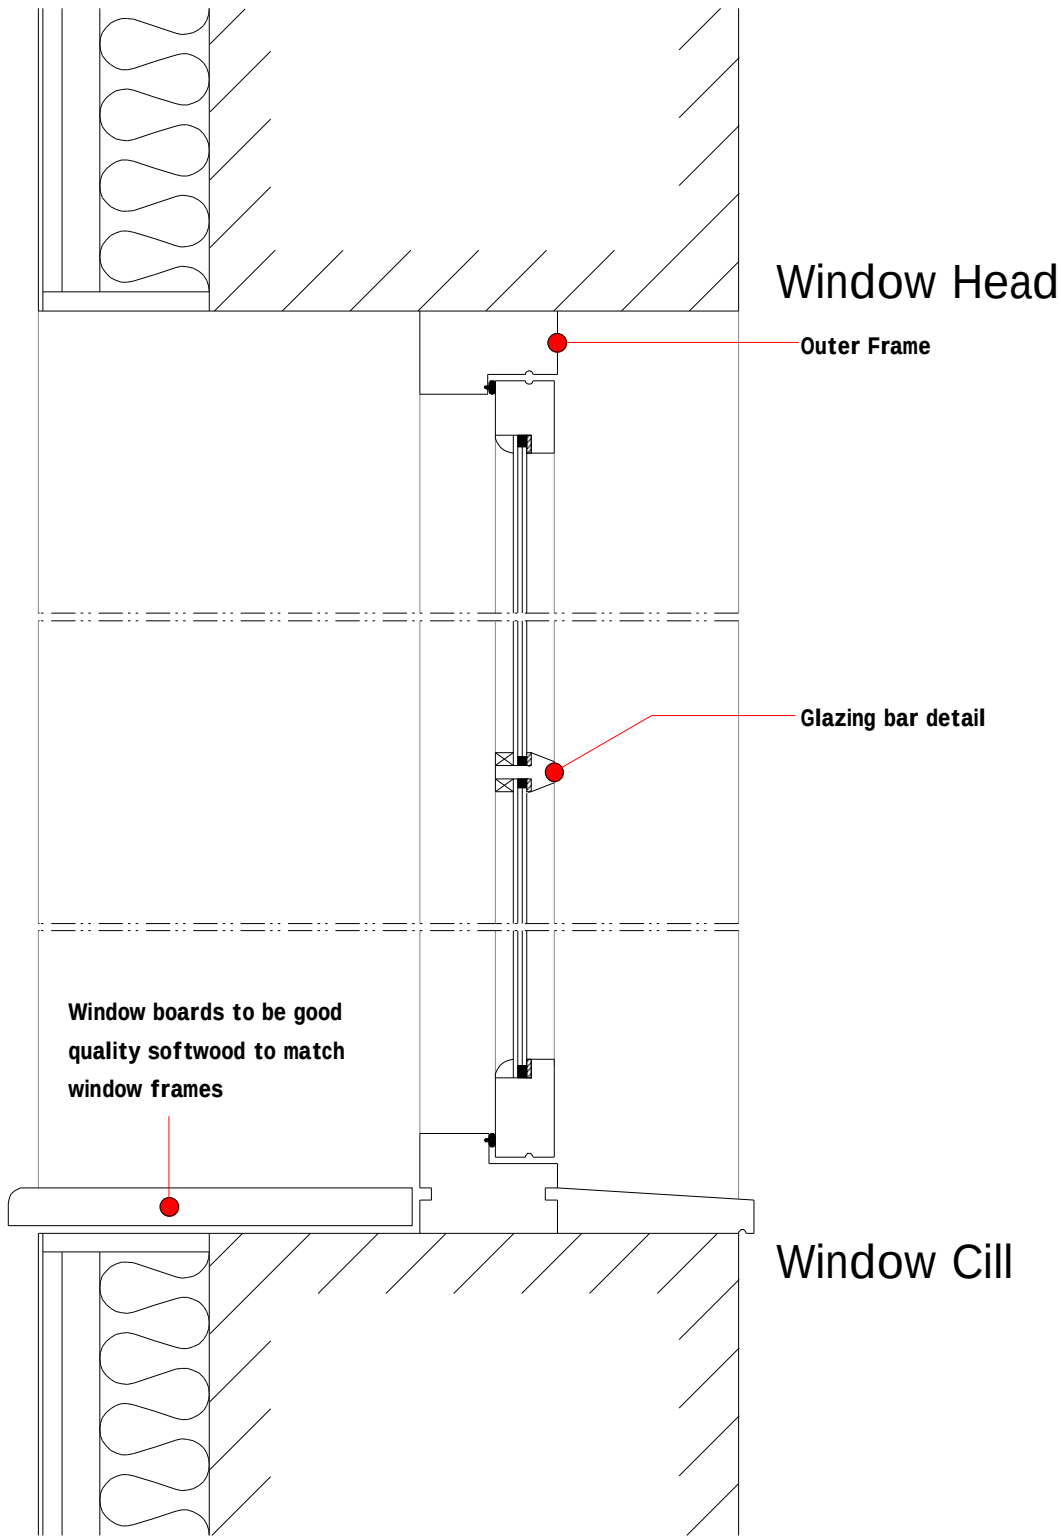

Window Section - Opening Pane 1:5

PLEASE READ IN CONJUNCTION WITH LISTED BUILDING JUSTIFICATION STATEMENT (LBJJS).

DO NOT SCALE FROM DRAWINGS IF IN DOUBT ASK.

Please read in conjunction with Engineer's Specification and SAP Assessor's Report

|     |       |                            |         |
|-----|-------|----------------------------|---------|
| D   | 07/16 | Material Finish Amends     | S.M.E.  |
| C   | 04/16 | Building Regulation Amends | S.M.E.  |
| B   | 04/16 | Building Regulation Amends | S.M.E.  |
| A   | 02/16 | Design Amends              | S.M.E.  |
| Rev | Date  | Detail                     | Initial |

Project:

Proposed Alterations at Holt Lodge Farm, Hugmore Lane, Wrexham, LL13 9YE.

Title: Window Details, Elevations & Site Plan

Scale: (A1) 1:5, 1:50 & 1:500

Drawn By: S M Eltham

Date: Feb 2016

Drawing No: Y003/006

Sheet: 4 of 4

blueprint

architectural services

partner

LABC

Office 3K4, Redwither Business Tower, Wrexham. LL13 9XT  
Tel: 01978 356500  
www.blueprintarchitectural.com