


Do not scale off this drawing. All dimensions to be checked on site prior to manufacture and construction. This drawing is the property of JustH Architects and should not be reproduced without permission. All discrepancies to be brought to the attention of the architect immediately. This drawing is to be read in conjunction with the specification / bill of quantities and related drawings.		
REVISION		
FIRST ISSUE		26/08/16 JHD

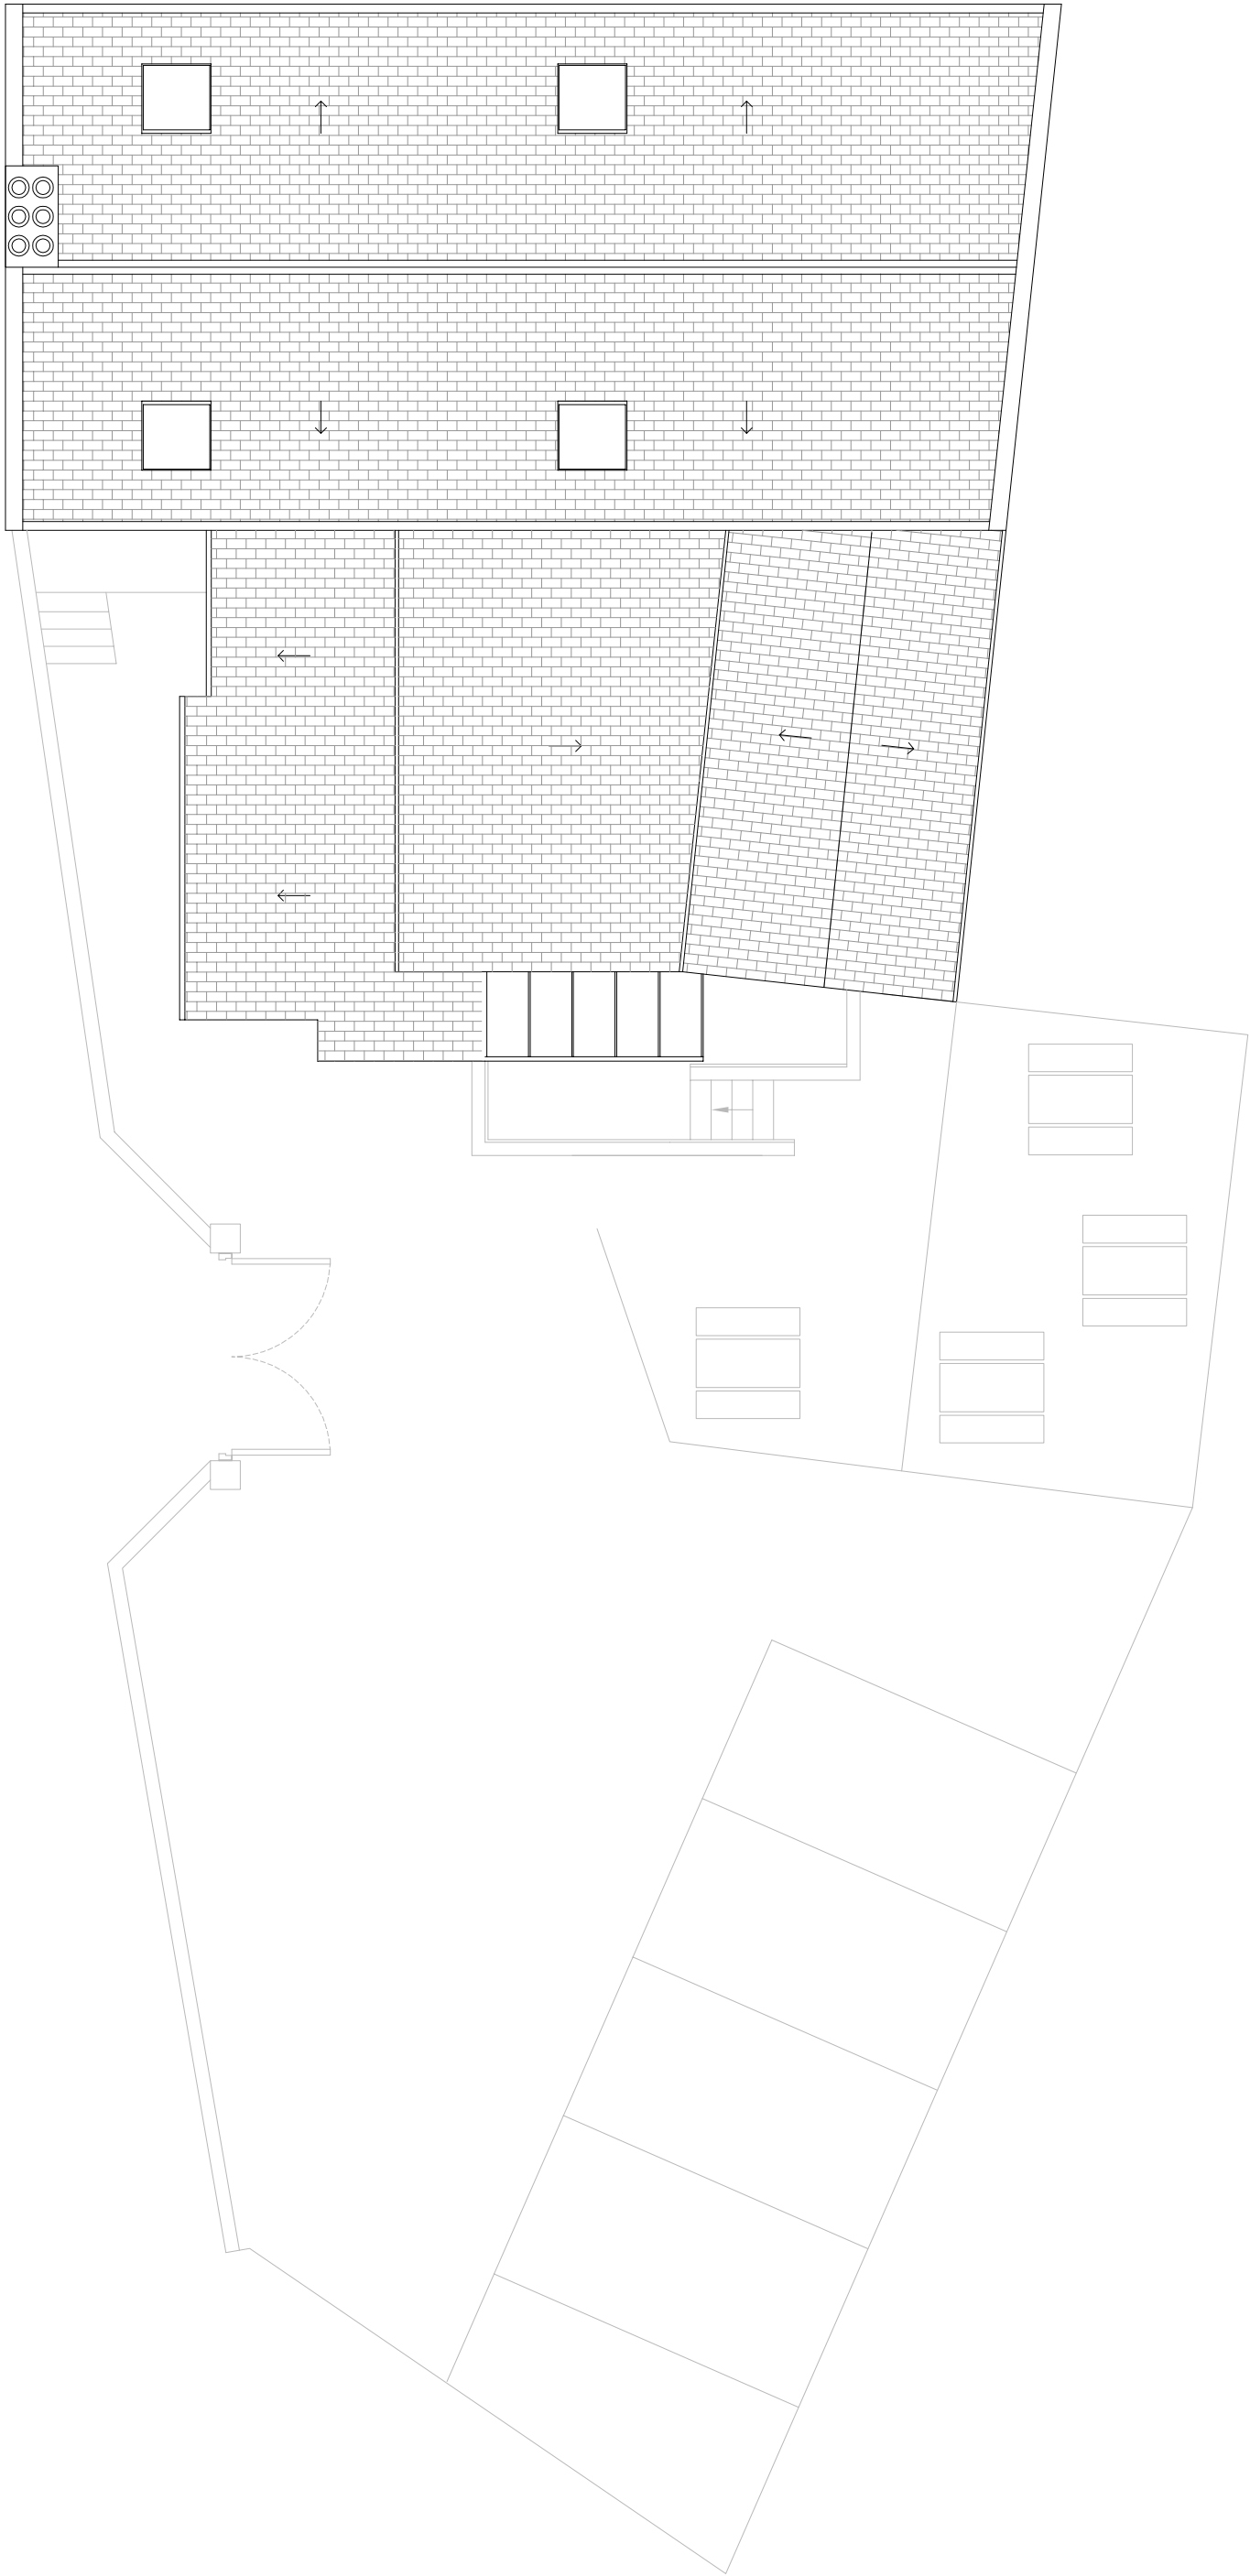

JUST	client	BARDONRICH
ARCHITECTS	project	THE FAT BOAR WREXHAM
	title	EXISTING ROOF PLAN
	job No.	BDR03
	dwg No.	AS03
	scale	1:100 @ A3
	drawn	JD
3 Jordan Street Wrexham W15 4PT 0161 237 5500 info@justharchitects.co.uk		