



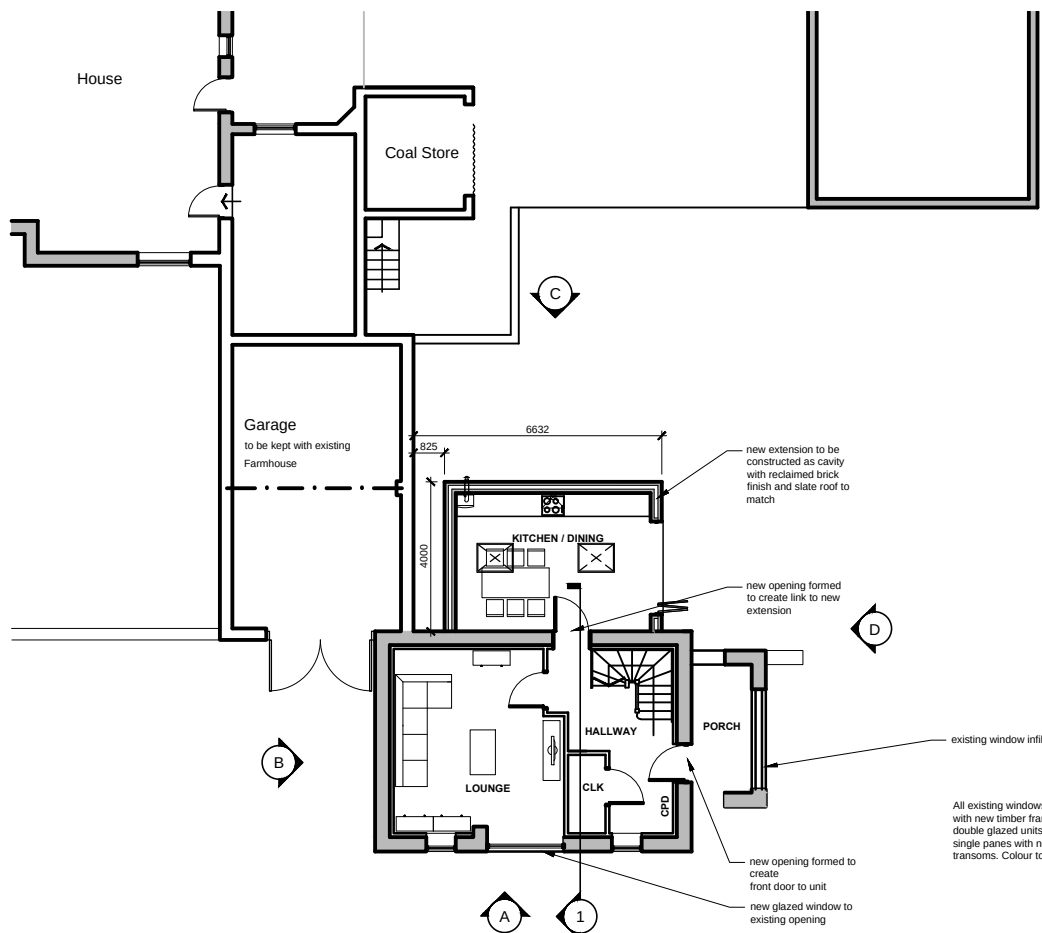


Ground Floor Plan
Scale 1:50

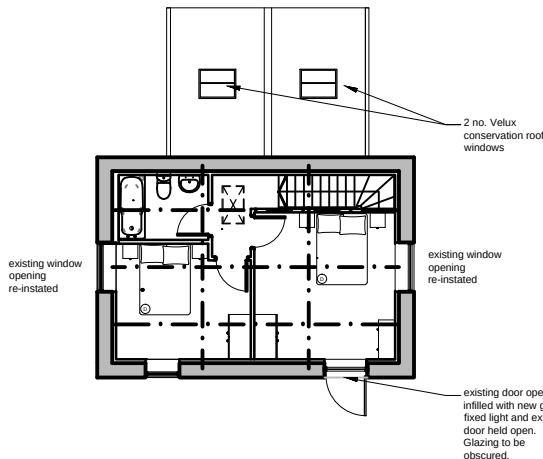


First Floor Plan
Scale 1:50

NOTES	
1.	Do not scale this drawing.
2.	All dimensions to be checked on Site.
3.	Final positions of all equipment to be agreed on Site.
4.	This drawing is subject to Copyright and is not to be reproduced in part or whole without approval.


EXTERNAL MATERIALS KEY	
ROOF	NATURAL SLATE ROOF WITH RED CLAY RIDGE TILES TO MATCH EXISTING UNLESS OTHERWISE STATED ON DRAWINGS.
EXTERNAL WALLS	GENERALLY ALL AREAS OF NEW BRICKWORK ARE TO MATCH EXISTING UNLESS OTHERWISE STATED ON DRAWINGS.
EXTENSION	NEW BRICKWORK IN RECLAIMED BRICKS WITH PAINTED FINISH - COLOUR TO BE DETERMINED
WINDOWS	ALL NEW AND REPLACEMENT WINDOWS TO BE TIMBER CASEMENTS WITH DOUBLE GLAZED UNITS. FRAMES TO HAVE PAINT FINISH - COLOUR OF FRAMES TO BE DETERMINED
FRONT DOORS	ALL NEW FRONT ENTRANCE DOORS TO BE TIMBER, FULLY GLAZED WITH PAINTED FINISH - COLOUR TO BE DETERMINED
EXTERNAL DOORS/SCREENS	ALL NEW DOORS AND SCREENS TO BE TIMBER WITH DOUBLE GLAZED UNITS. FRAMES TO HAVE PAINT FINISH - COLOUR OF FRAMES TO BE DETERMINED
RAINWATER GOODS	NEW GUTTERS AND RWDP'S TO BE CAST IRON OR ALUMINIUM WITH PAINTED FINISH COLOUR TO BE DETERMINED.

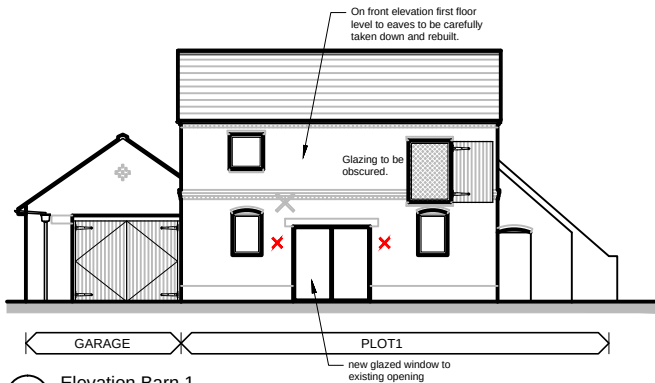

A Elevation Barn 1
Scale 1:100

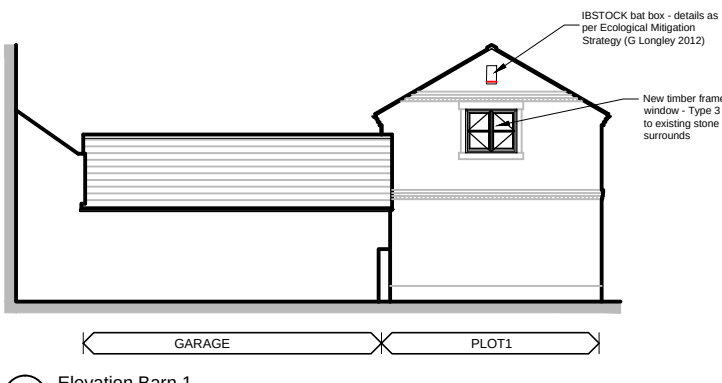


B Elevation Barn 1
Scale 1:100

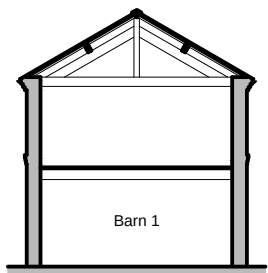


1 Barn Section
Scale 1:100

Red cross denotes External Lighting (Type 1)

E	EL	04.10.2016	Updated plans
D	EL	21.09.2016	External Lighting Location
C	HJ	02.02.2016	Drawings updated as per items agreed with Conservation Officer, January 2016
B	AP	14.09.2012	Extension size adjusted.
A	TS	19.07.2012	Revisions in line with planner's comments
0	TS	20.01.2011	First issue.
Rev.	By	Date	Description

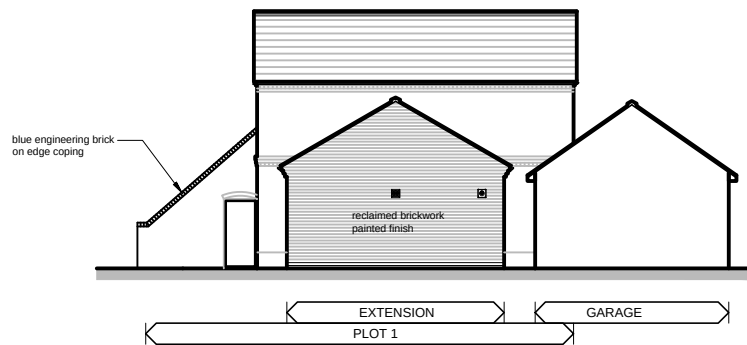

C Elevation Barn 1
Scale 1:100

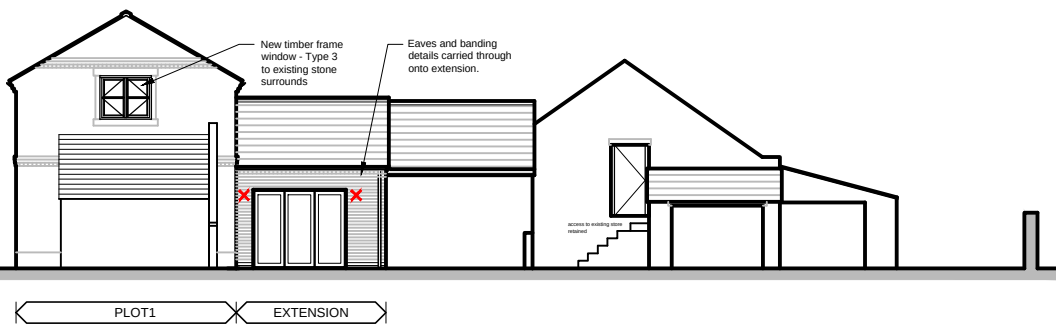

D Elevation Barn 1
Scale 1:100

Client Mr S Trowbridge	
Job/Project Cornish Hall Holt Wrexham	
Drawing Title Barn 1 Proposed Plans & Elevations	
Drawn By AP	Date February 2016
Job No. C3621	Status Planning
Dwg No. p07	Rev. E
Dwg File	Scale@A1 1:100
CASSIDY+ASHTON ARCHITECTS PLANNERS DESIGNERS BUILDING SURVEYORS CASSIDY HOUSE STATION ROAD CHESTER CH1 3DW T 01244 402900 F 01244 409211 PRESTON CHESTER C+A cassidy@casidyashton.co.uk www.casidyashton.co.uk	