
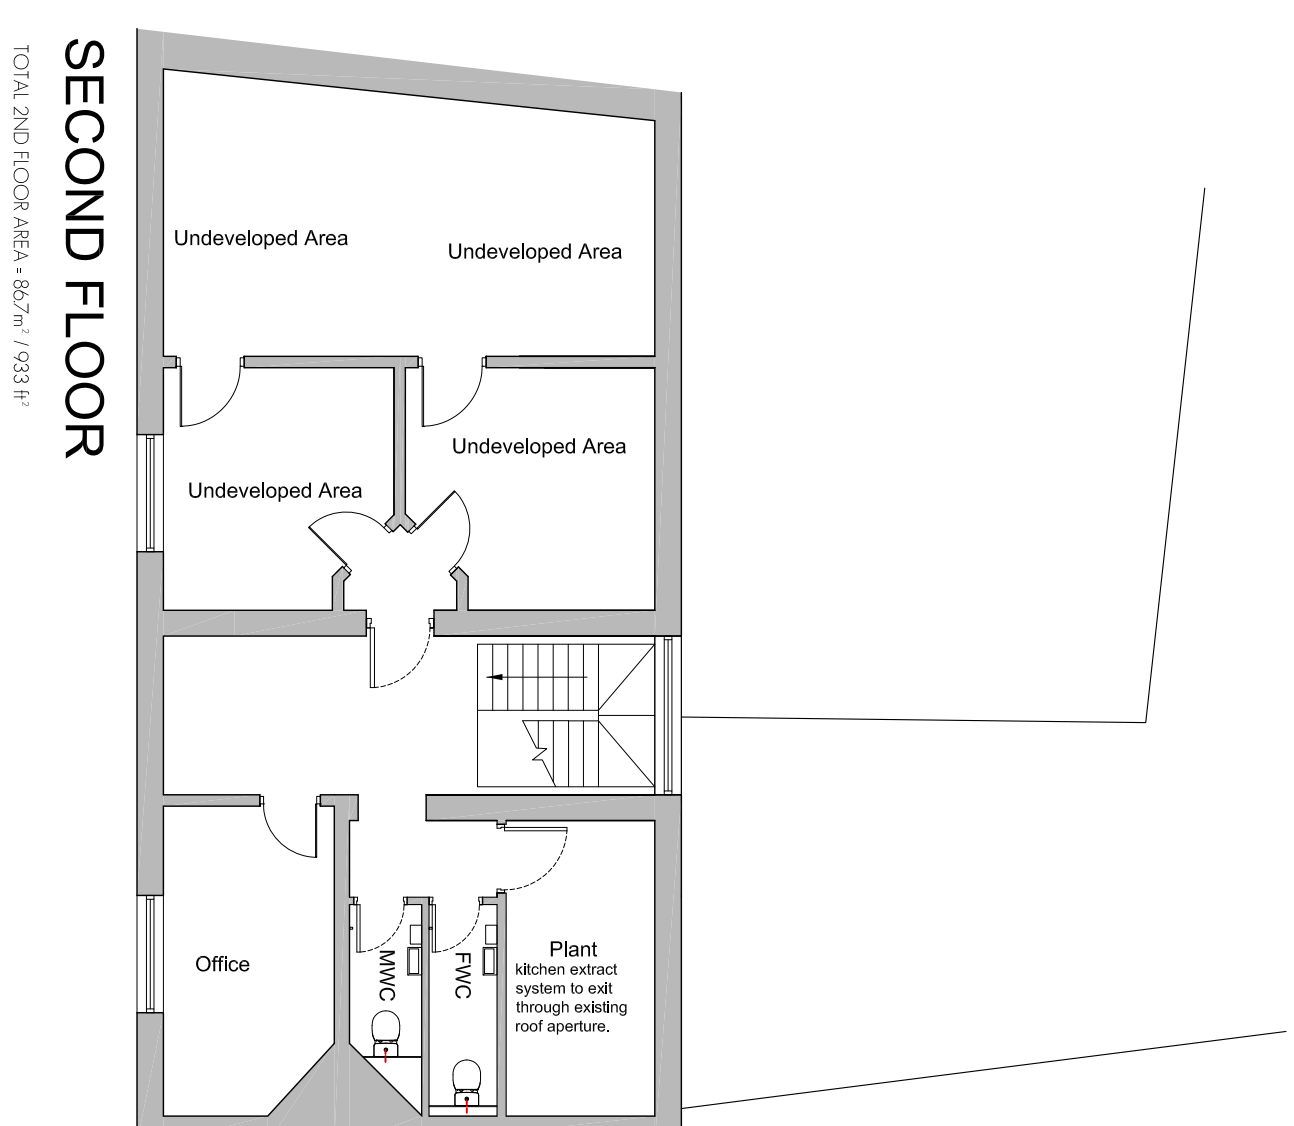
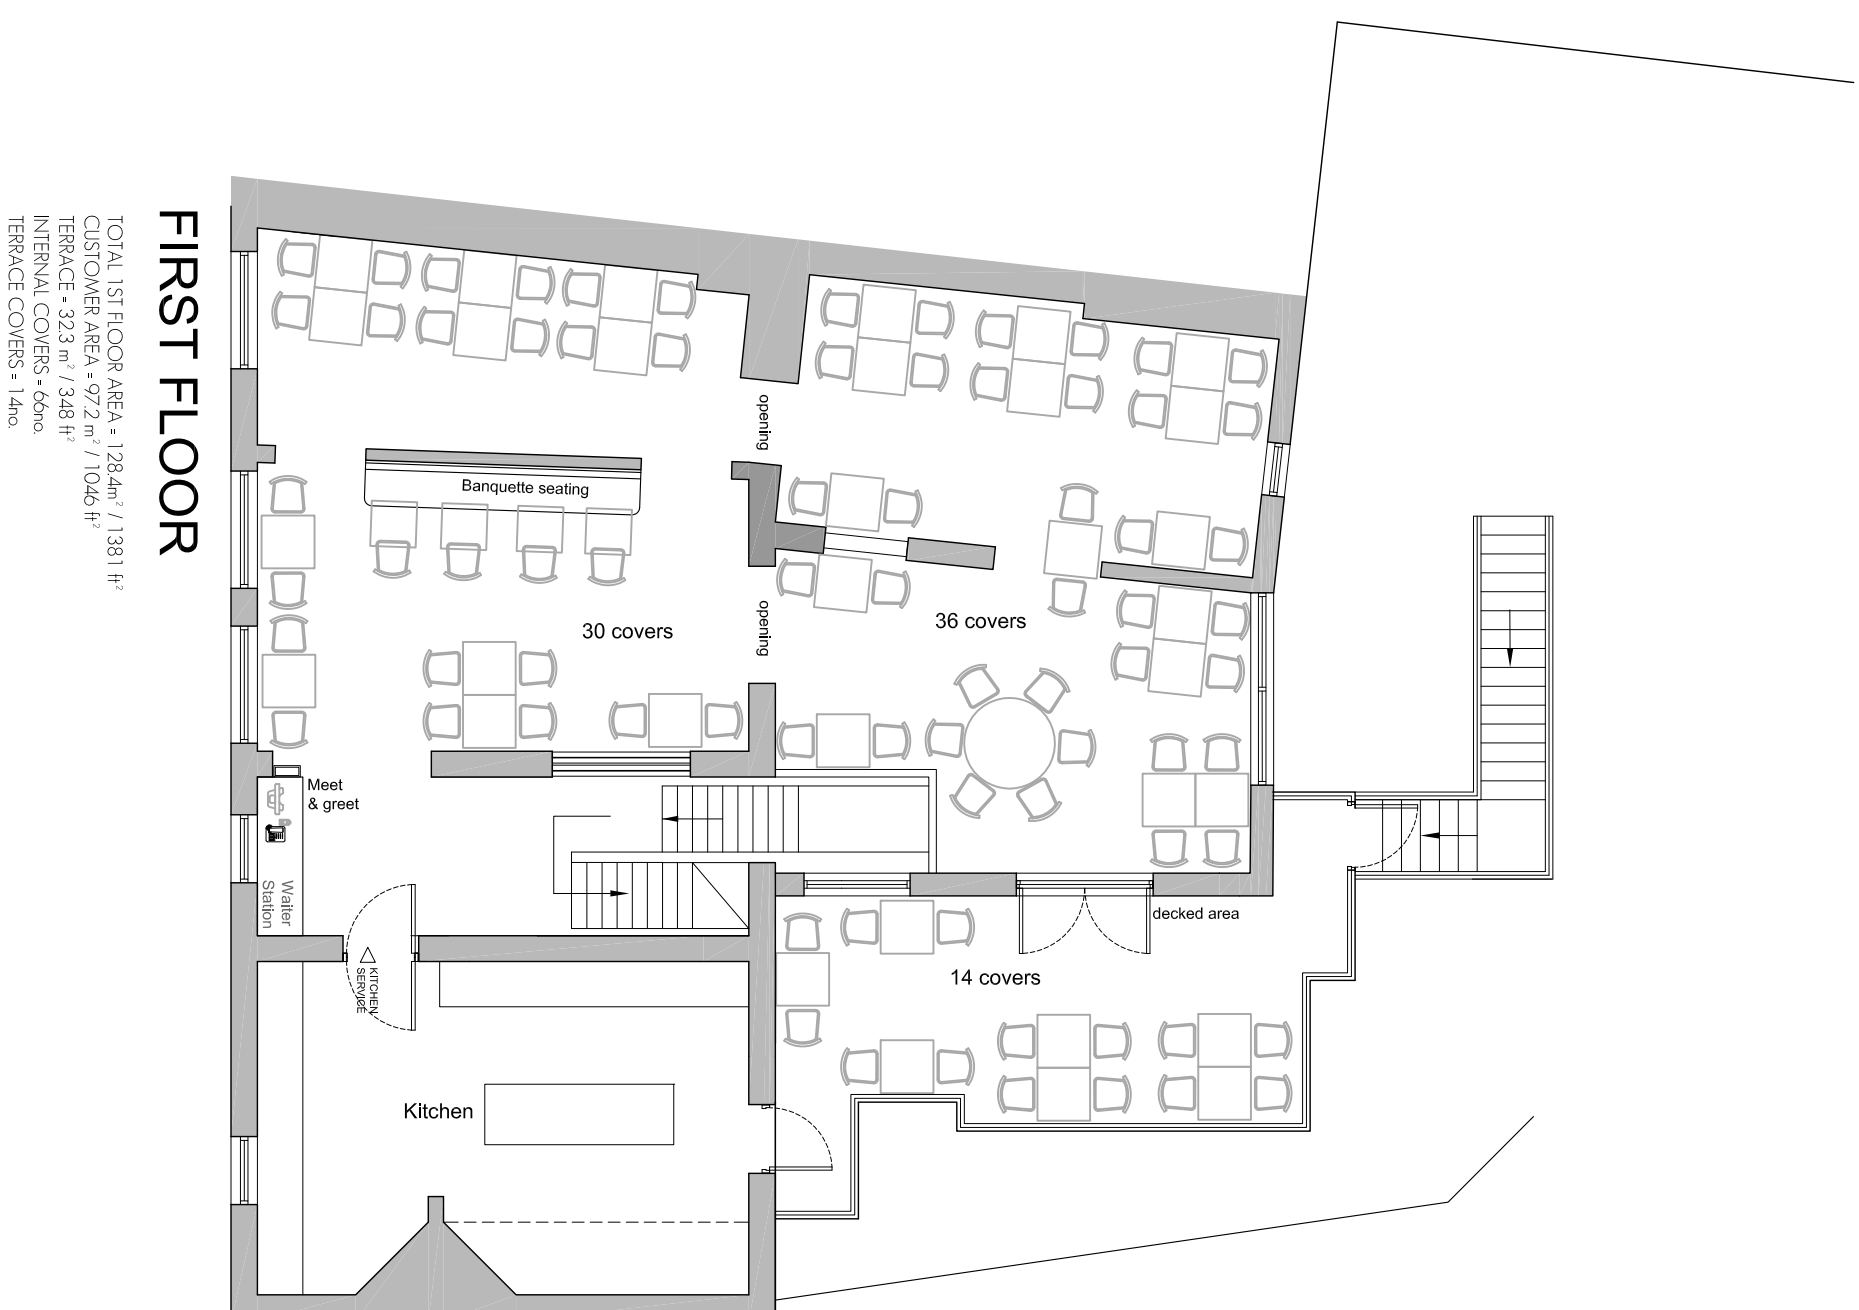


Do not scale on this drawing. All dimensions to be checked on site prior to manufacture and construction. This drawing is the property of Just-H Architects and should not be reproduced without permission. All discrepancies to be brought to the attention of the architect immediately. This drawings to be read in conjunction with the specification / bill of quantities and related drawings

REVISION		
-	FIRST ISSUE	14/07/2016
A	EXTERNAL ADDDED TO TERRACE AND STAIRCASE RECONFIGURED PHASE WORK INDICATED	25/07/2016
B	STAIRCASE AMENDED AND LAYOUT ADJUSTED TO SUIT COVERS INCREASED	17/08/2016
C	GR FLOOR WAS AS EXISTING LAYOUT. EXTERNAL AREA & SECOND FLOOR LAYOUT AMENDED.	26/08/2016
D	FLOOR PLAN AMENDMENTS	30/08/2016
E	SCHEME AMENDMENTS	05/09/2016
F	GR FLOOR EXTERNAL STAIR RETAINED BEEN GRABBER SHAPED BOUNDARY LINE AND WINDOW LOOK WALLS. WINDUPED IF FLOOR TERRACE AMENDED TO SUIT	09/09/2016
G	FIRST FLOOR ESCAPE STAIR RELOCATED & KITCHEN DELIVERY ACCESS REVERSED	12/09/2016
H	LAYOUT AMENDED	16/09/16
I	FLOOR PLAN AMENDMENTS	21/09/16

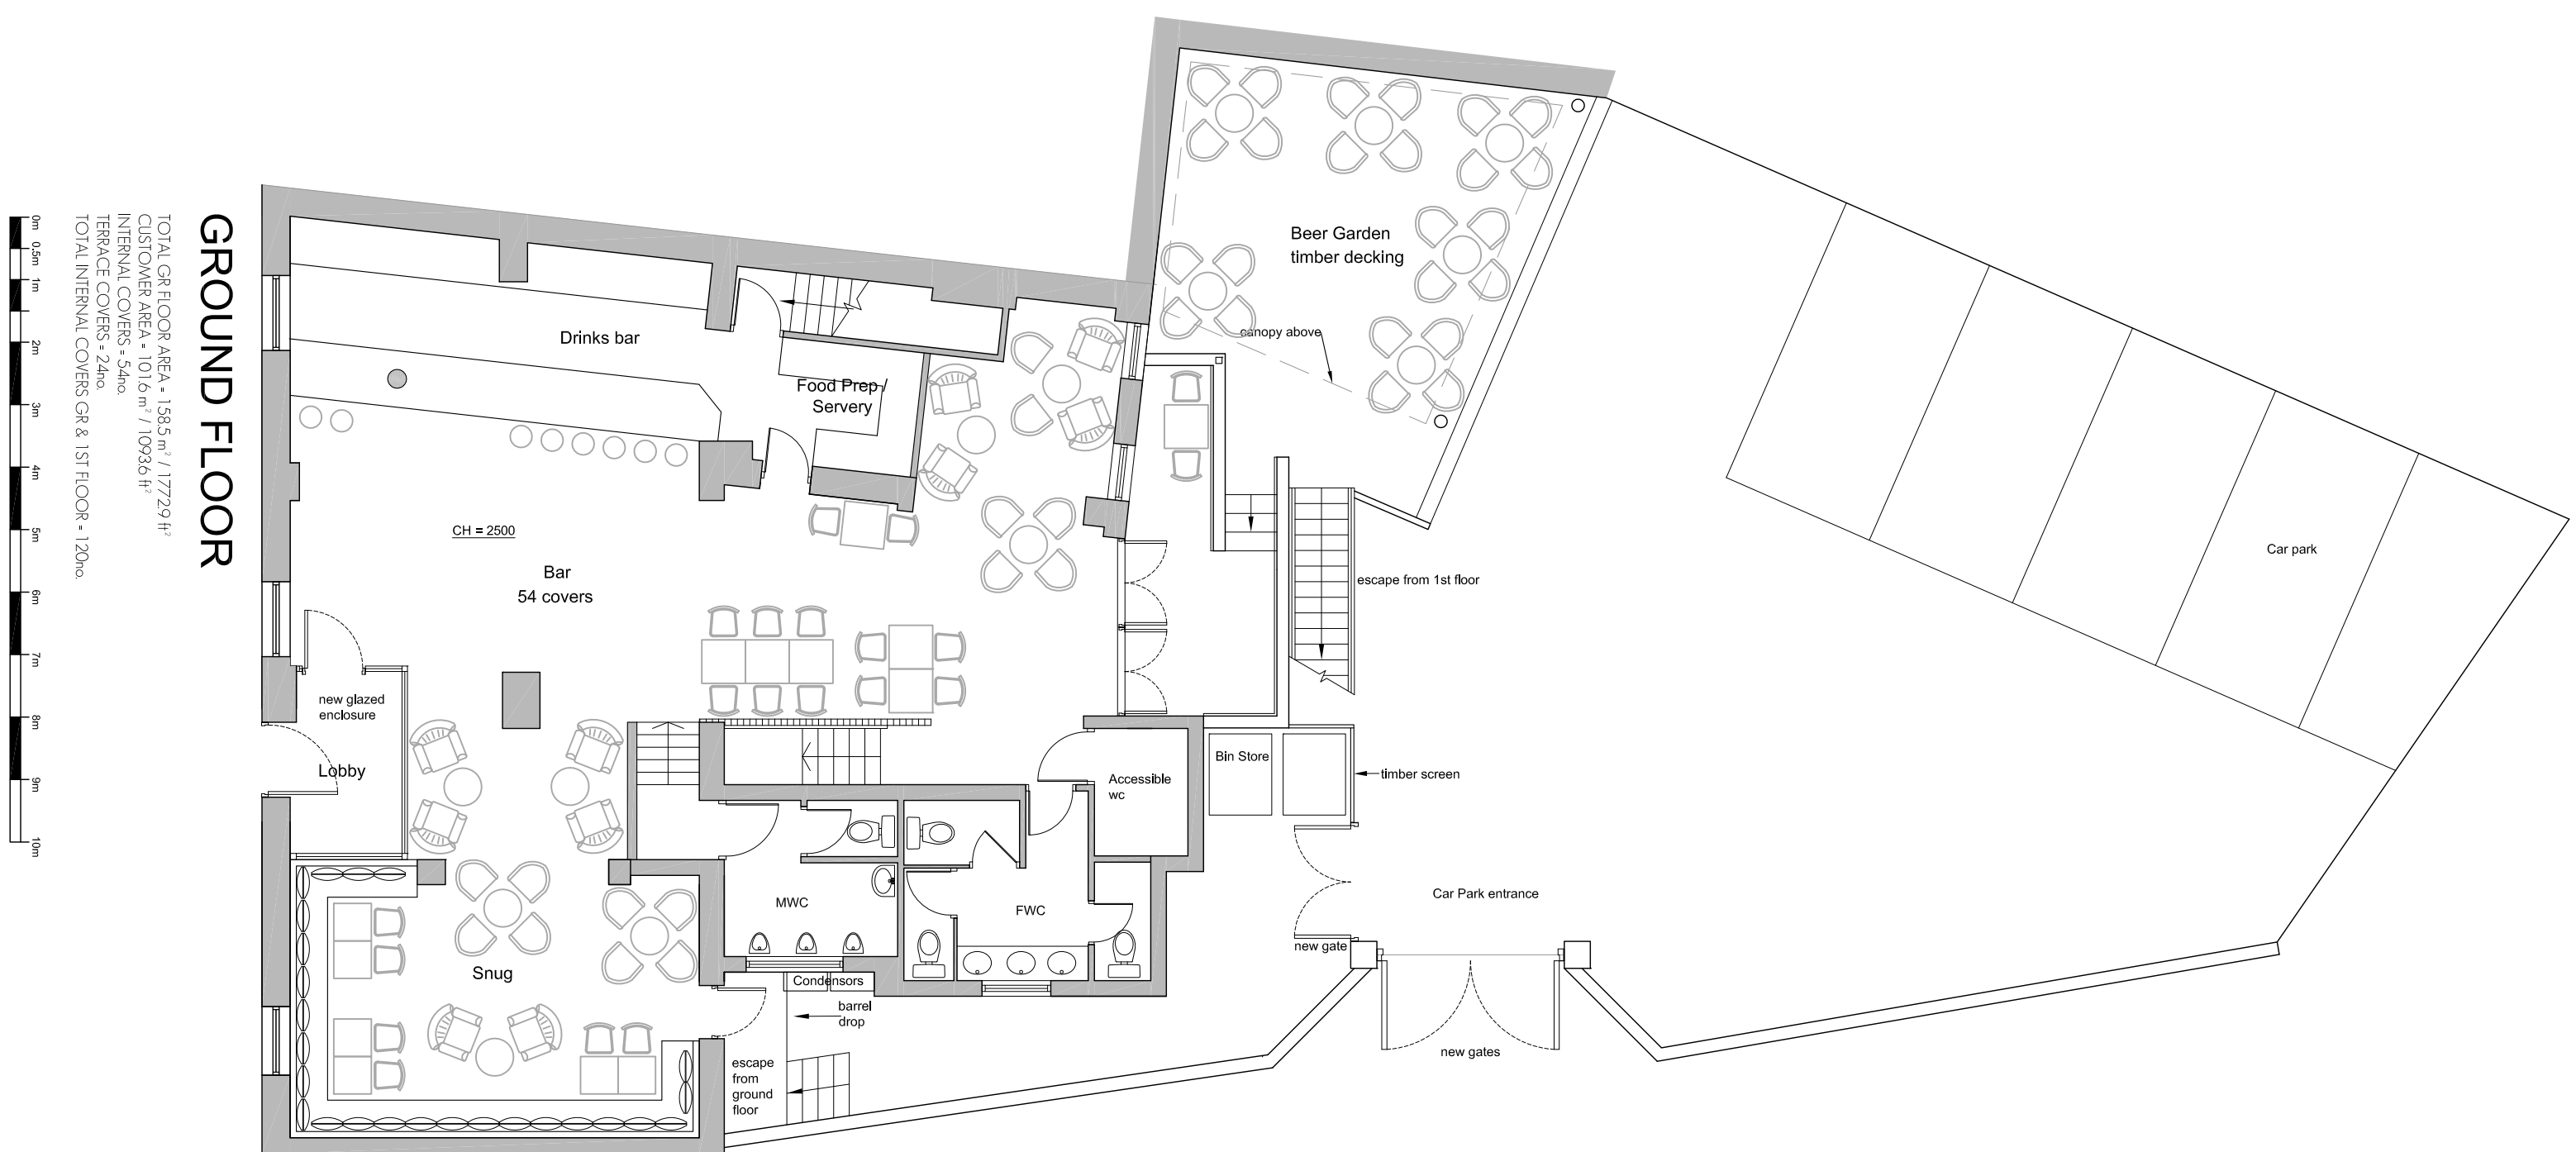

		JUST	
ARCHITECTS			
		3 Jordan Street Manchester M15 4PY 0161 237 5500 info@justarchitects.co.uk	
		drawn	
AMS		scale	
1:100 @ A1		dwg No.	
A101 /1		job No.	
BDRO3		title	
PROPOSED FLOOR PLANS		project	
WREXHAM		THE FAT BOAR	
BARDONRICH		client	