


Do not scale off this drawing. All dimensions to be checked on site prior to manufacture and construction. This drawing is the property of Just+ Architects and should not be reproduced without permission. All discrepancies to be brought to the attention of the architect immediately. This drawing to be read in conjunction with the specification / bill of quantities and related drawings.


REVISION		
-	PLANNING ISSUE	26.08.2016
A	Kitchen extract added to Elevation 3	JHD
B	Amendations added to elevations	06.09.2016
C	Elevations updated to suit amended layout	28.09.2016
D	Kitchen extract moved to rear, side existing wall and new parapet finished in render	05.10.2016
E	Kitchen extract amended	07.10.2016

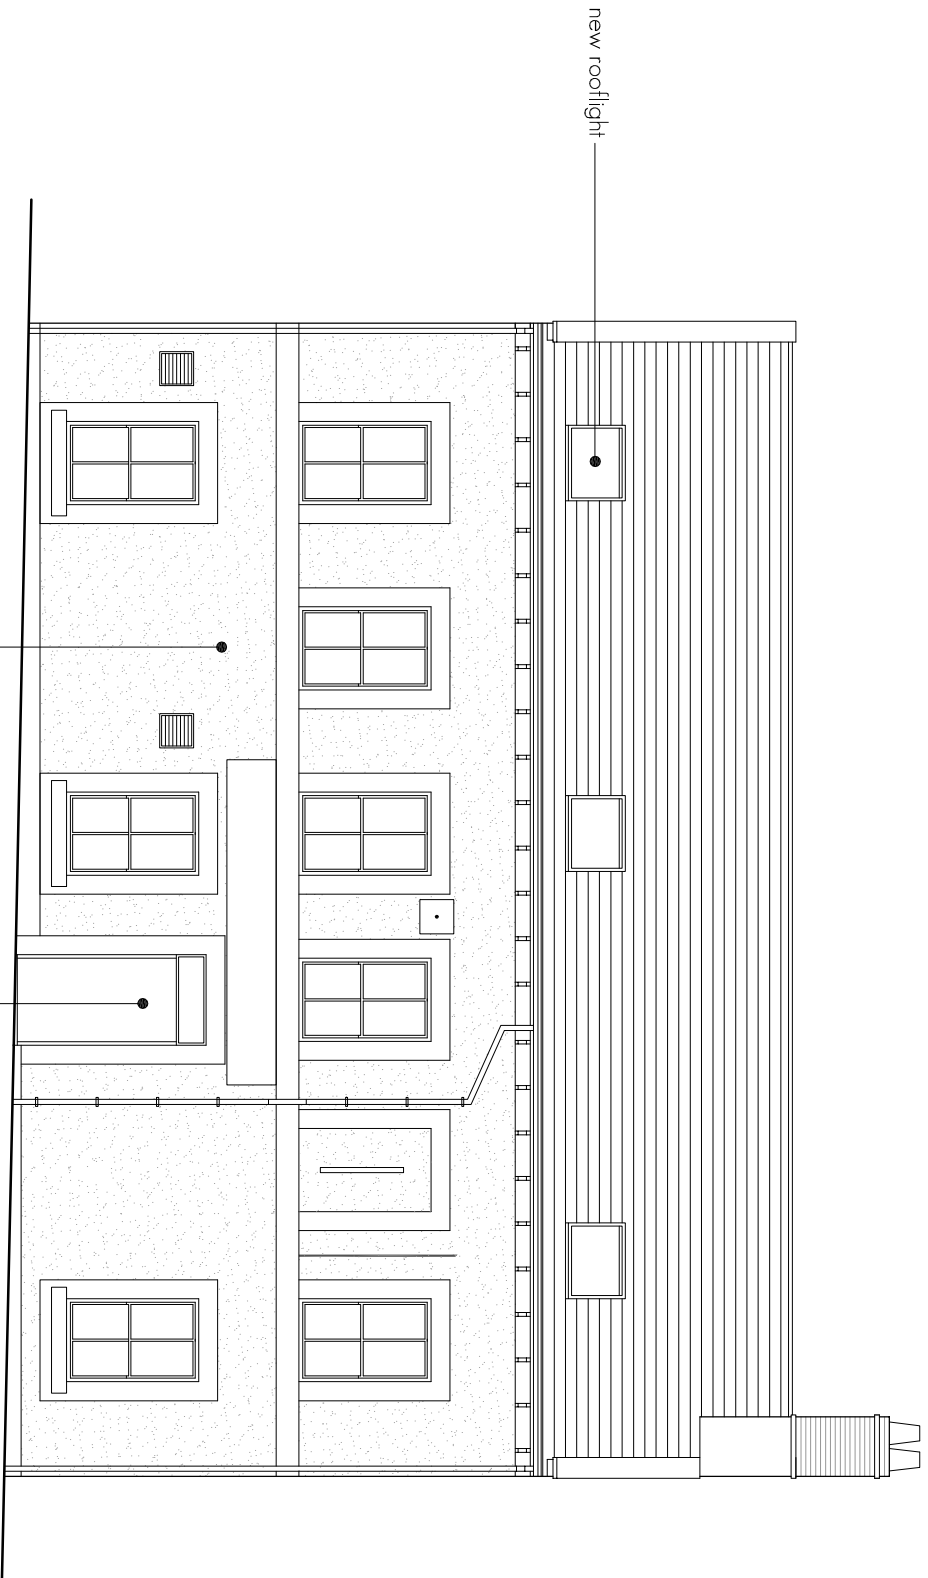

PROPOSED FRONT ELEVATION 1

render to be decorated

existing front door retained and decorated

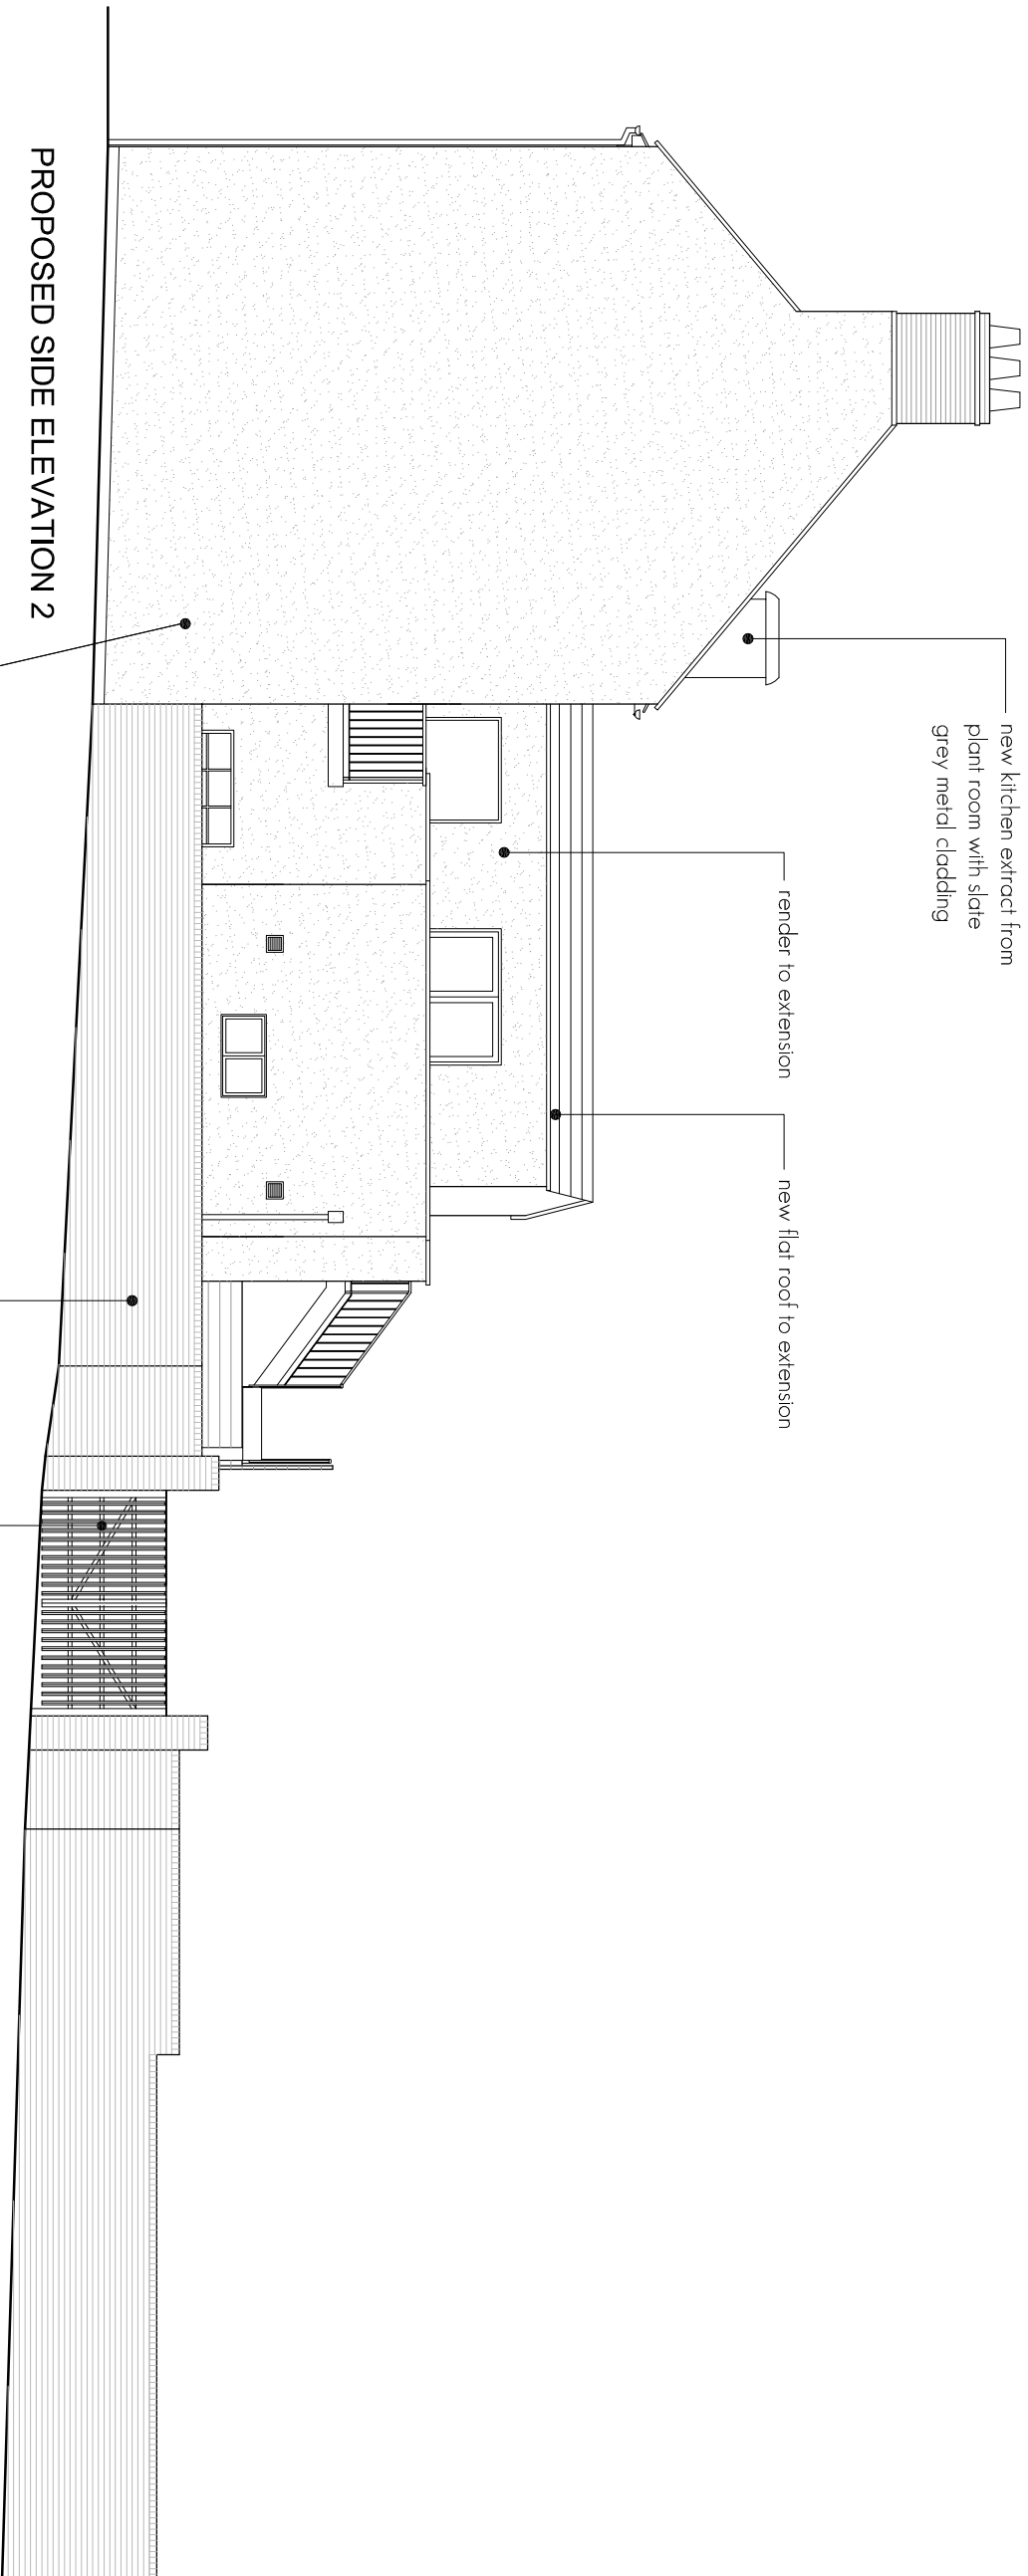

new kitchen extract from plant room with slate grey metal cladding

render to extension

new flat roof to extension

render to be decorated

existing bricks

delivery access gates

BARDONRICH	client
THE FAT BOAR WREXHAM	project
PROPOSED ELEVATIONS 1 AND 2	title
BDR03	job No.
AV01 / E	dwg No.
1:100 @ A2	scale
JHD	drawn

JUST

ARCHITECTS

3 Jordan Street
Manchester
M15 4PY
0161 237 5500
info@justarchitects.co.uk