




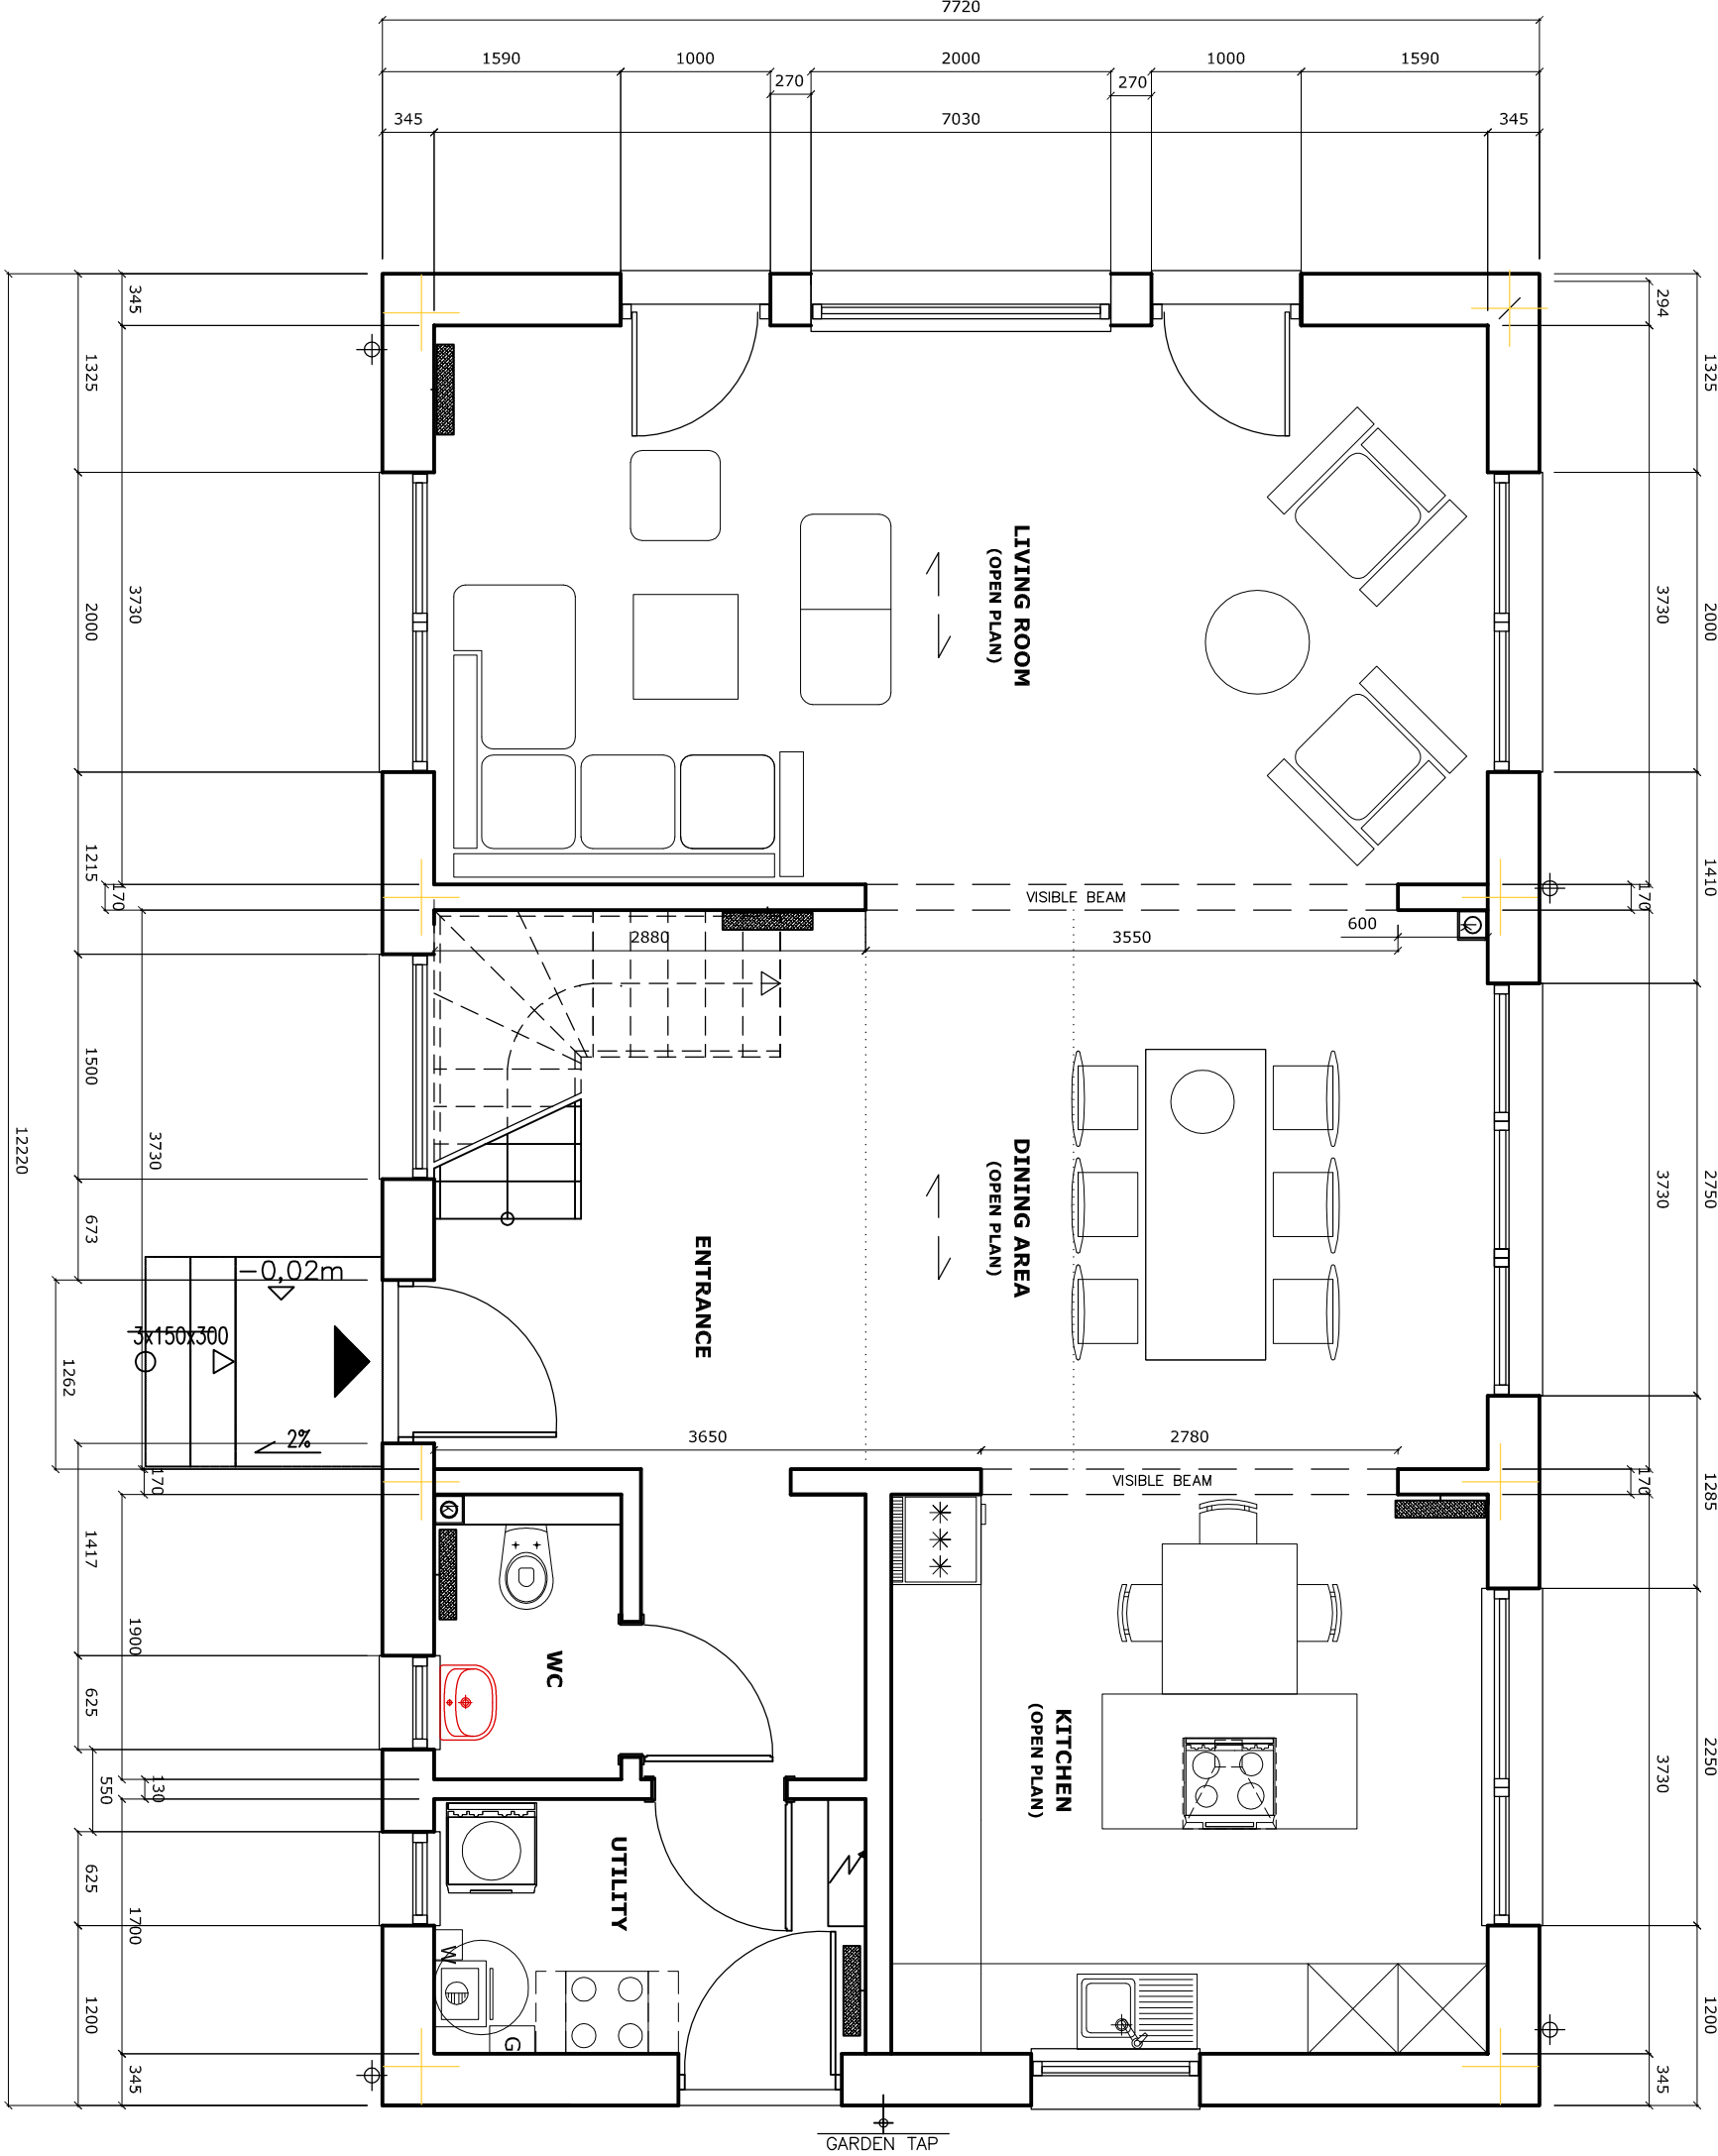


GROUND FLOOR PLAN
1:50

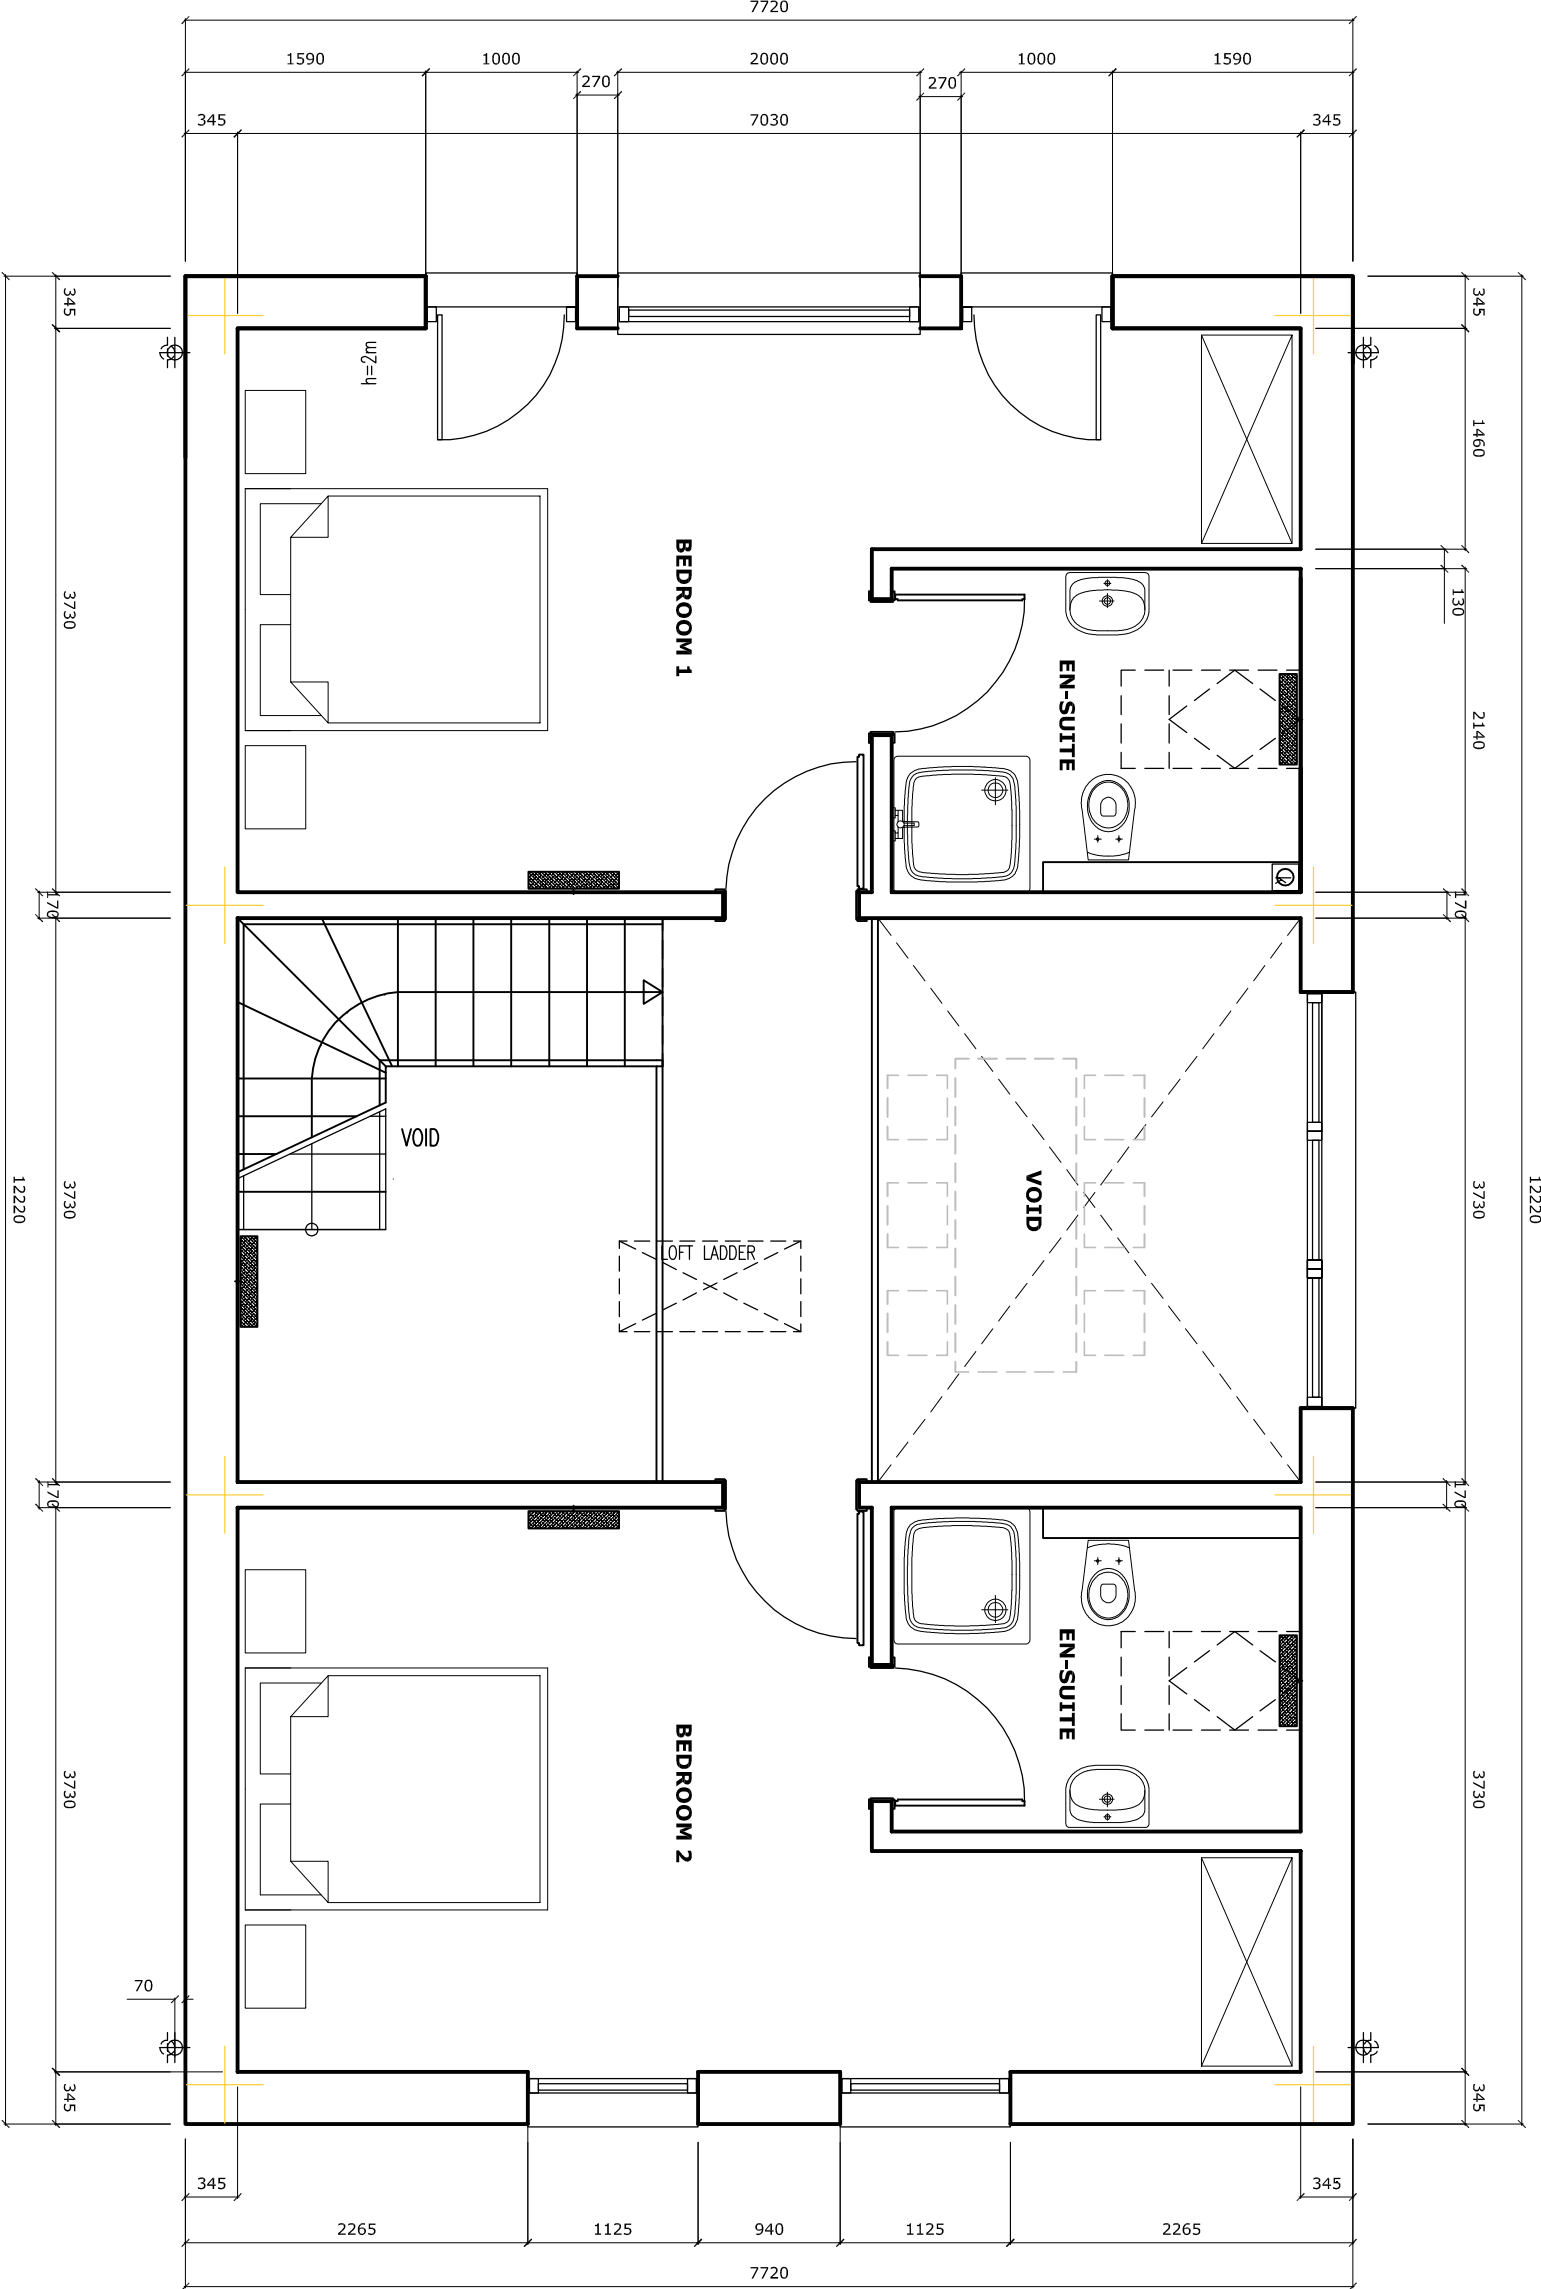


FIRST FLOOR PLAN
1:50

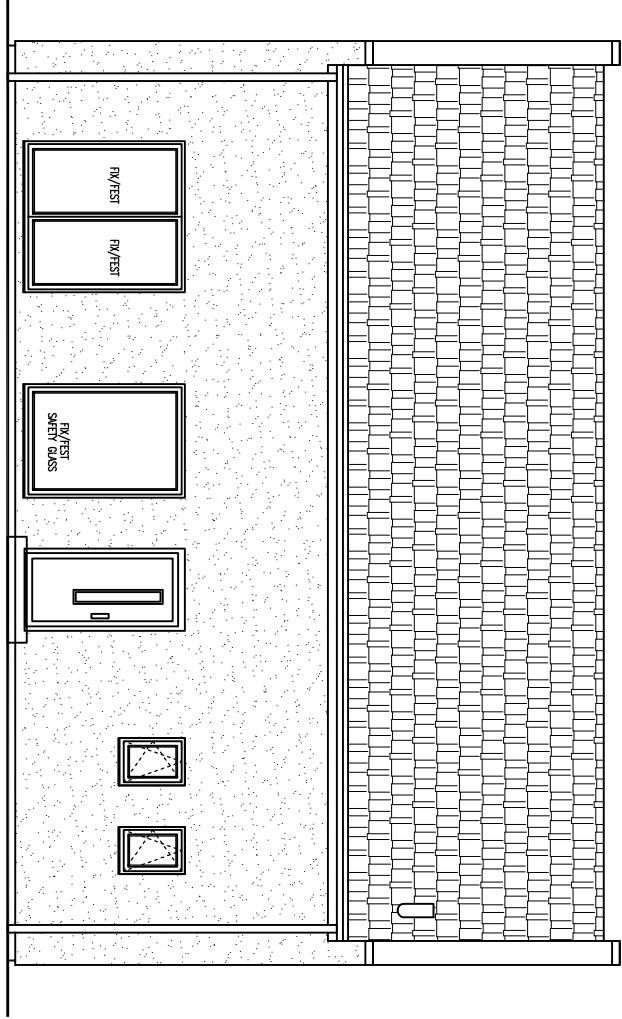


SIDE ELEVATION - FACING ACCESS ROAD
1:100

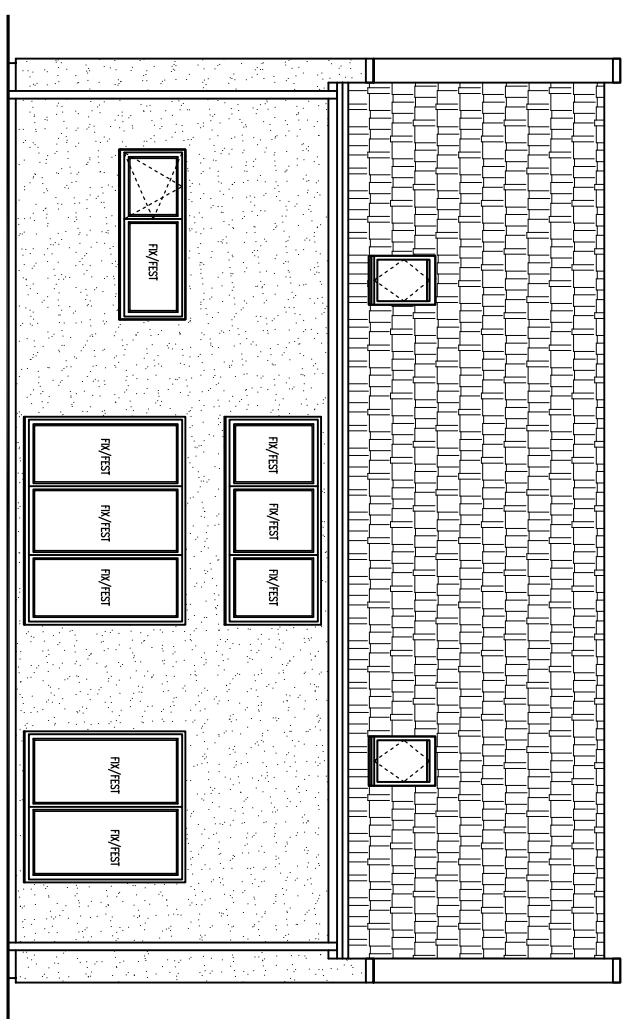

SIDE ELEVATION
1:100

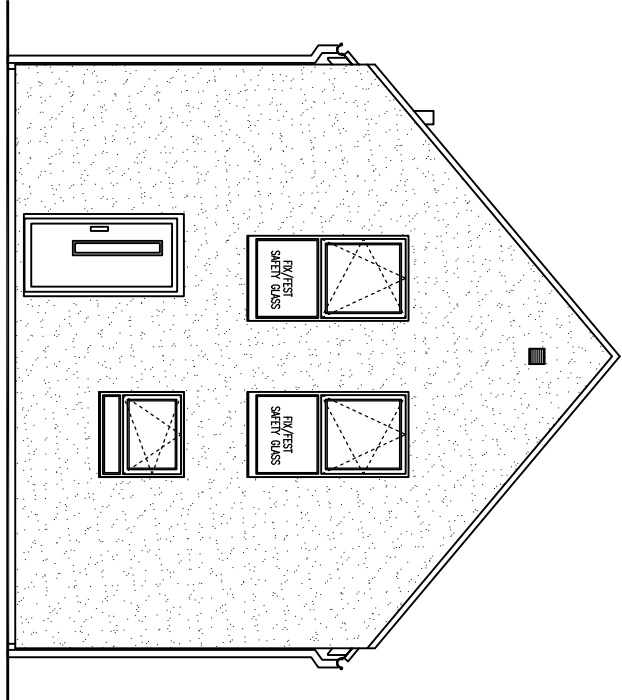

FRONT ELEVATION
1:100

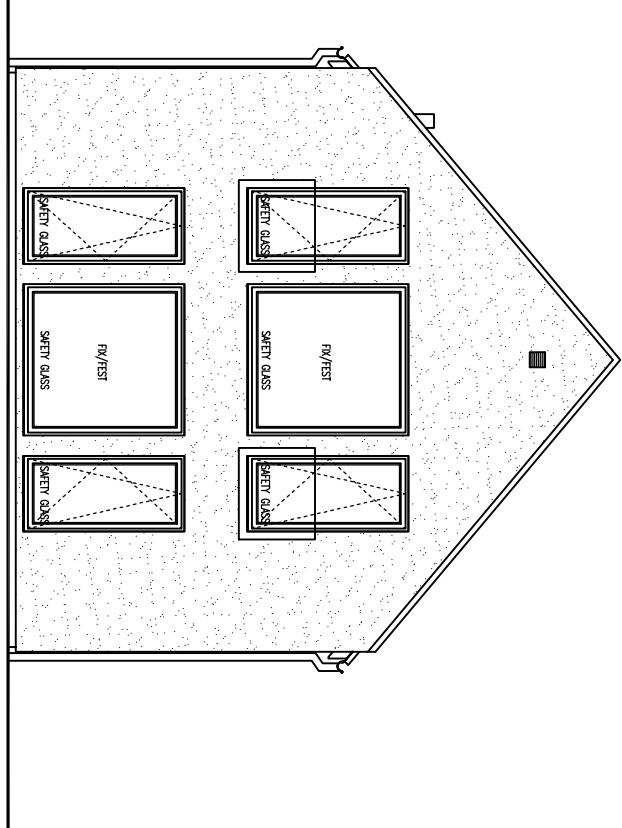

REAR ELEVATION
1:100

PROPOSED FINISHES:

WALLS: RENDERED WHITE
ROOF: INTERLOCKING ROOF-TILES, COLOUR
SMOOTH GREY
WINDOWS: UPVC GREY
DOORS: UPVC GREY
SKIRTS: UPVC GREY
GUTTERS: UPVC WHITE



PROPOSED PERSPECTIVE
(NB. NOT SITE SPECIFIC AND WALLS TO BE RENDERED)

FOR PLANNING APPROVAL

P4	LABELS / NOTATIONS AMENDED	26 JUL 2016
P3	HOUSE TYPE CHANGED TO LIVING POINT 150-E	24 JUL 2016
P2	ISSUED FOR PLANNING APPROVAL	24 MAY 2016
P1	PRELIMINARY FOR APPROVAL	19 MAY 2016
rev	description	date

wireframe studio Ltd

Studio One, Merzels Court, 301 Ecclesall Road, S11 8NX tel - 0114 266 9903 mail- studio@wireframestudio.co.uk

project title	project no	rev	scale
PROPOSED DWELLING TO ADJACENT TO KARINA COTTAGE, WESLEY RD, BWLCHGWYN, WREXHAM	1560	P4	AS SHOWN
drawing title	drawing no	date	drawn
PROPOSED HOUSE PLANS AND ELEVATIONS	04	26th JUL 2016	AJT