


Do not scale off this drawing. All dimensions to be checked on site prior to manufacture and construction. This drawing is the property of Just+ Architects and should not be reproduced without permission. All discrepancies to be brought to the attention of the architect immediately. This drawing to be read in conjunction with the specification / bill of quantities and related drawings.


| REVISION |                                         |            |
|----------|-----------------------------------------|------------|
| -        | PLANNING ISSUE                          | 26/08/2016 |
| A        | Kitchen extract added to Elevation 3    | JHD        |
| B        | Amendments added to elevations          | 06/09/2016 |
| C        | Sections updated to suit amended layout | 28/09/2016 |

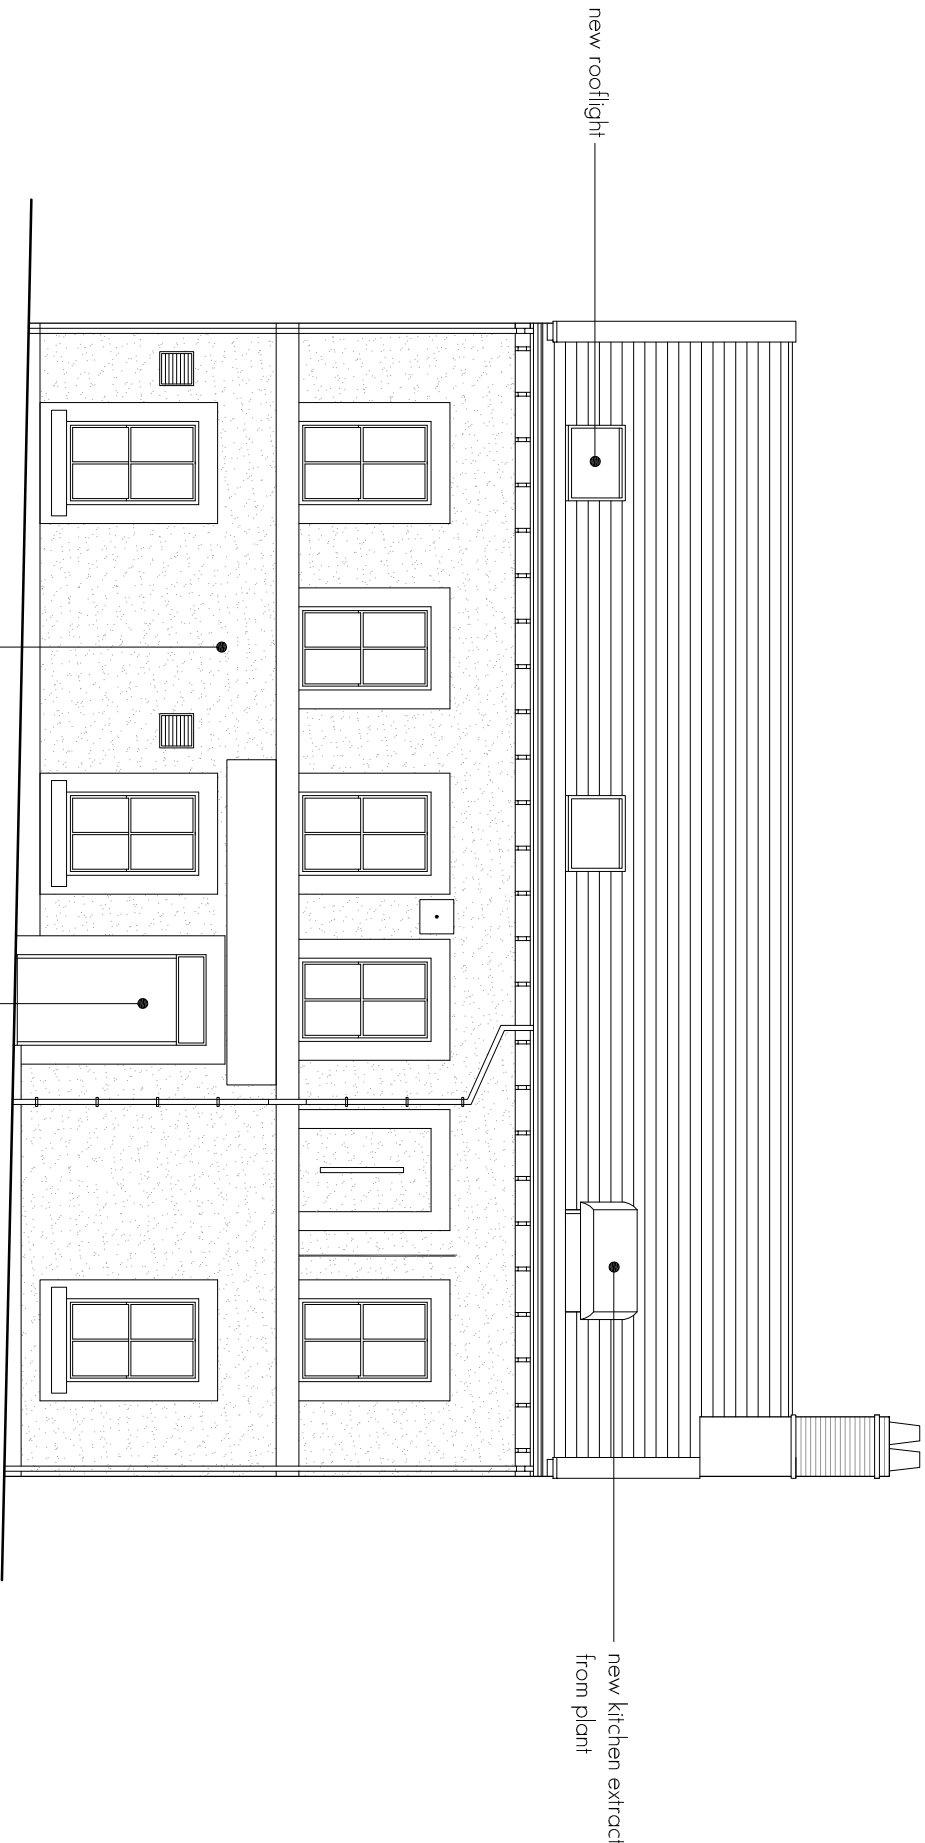

PROPOSED FRONT ELEVATION 1

render to be decorated

existing front door retained and decorated

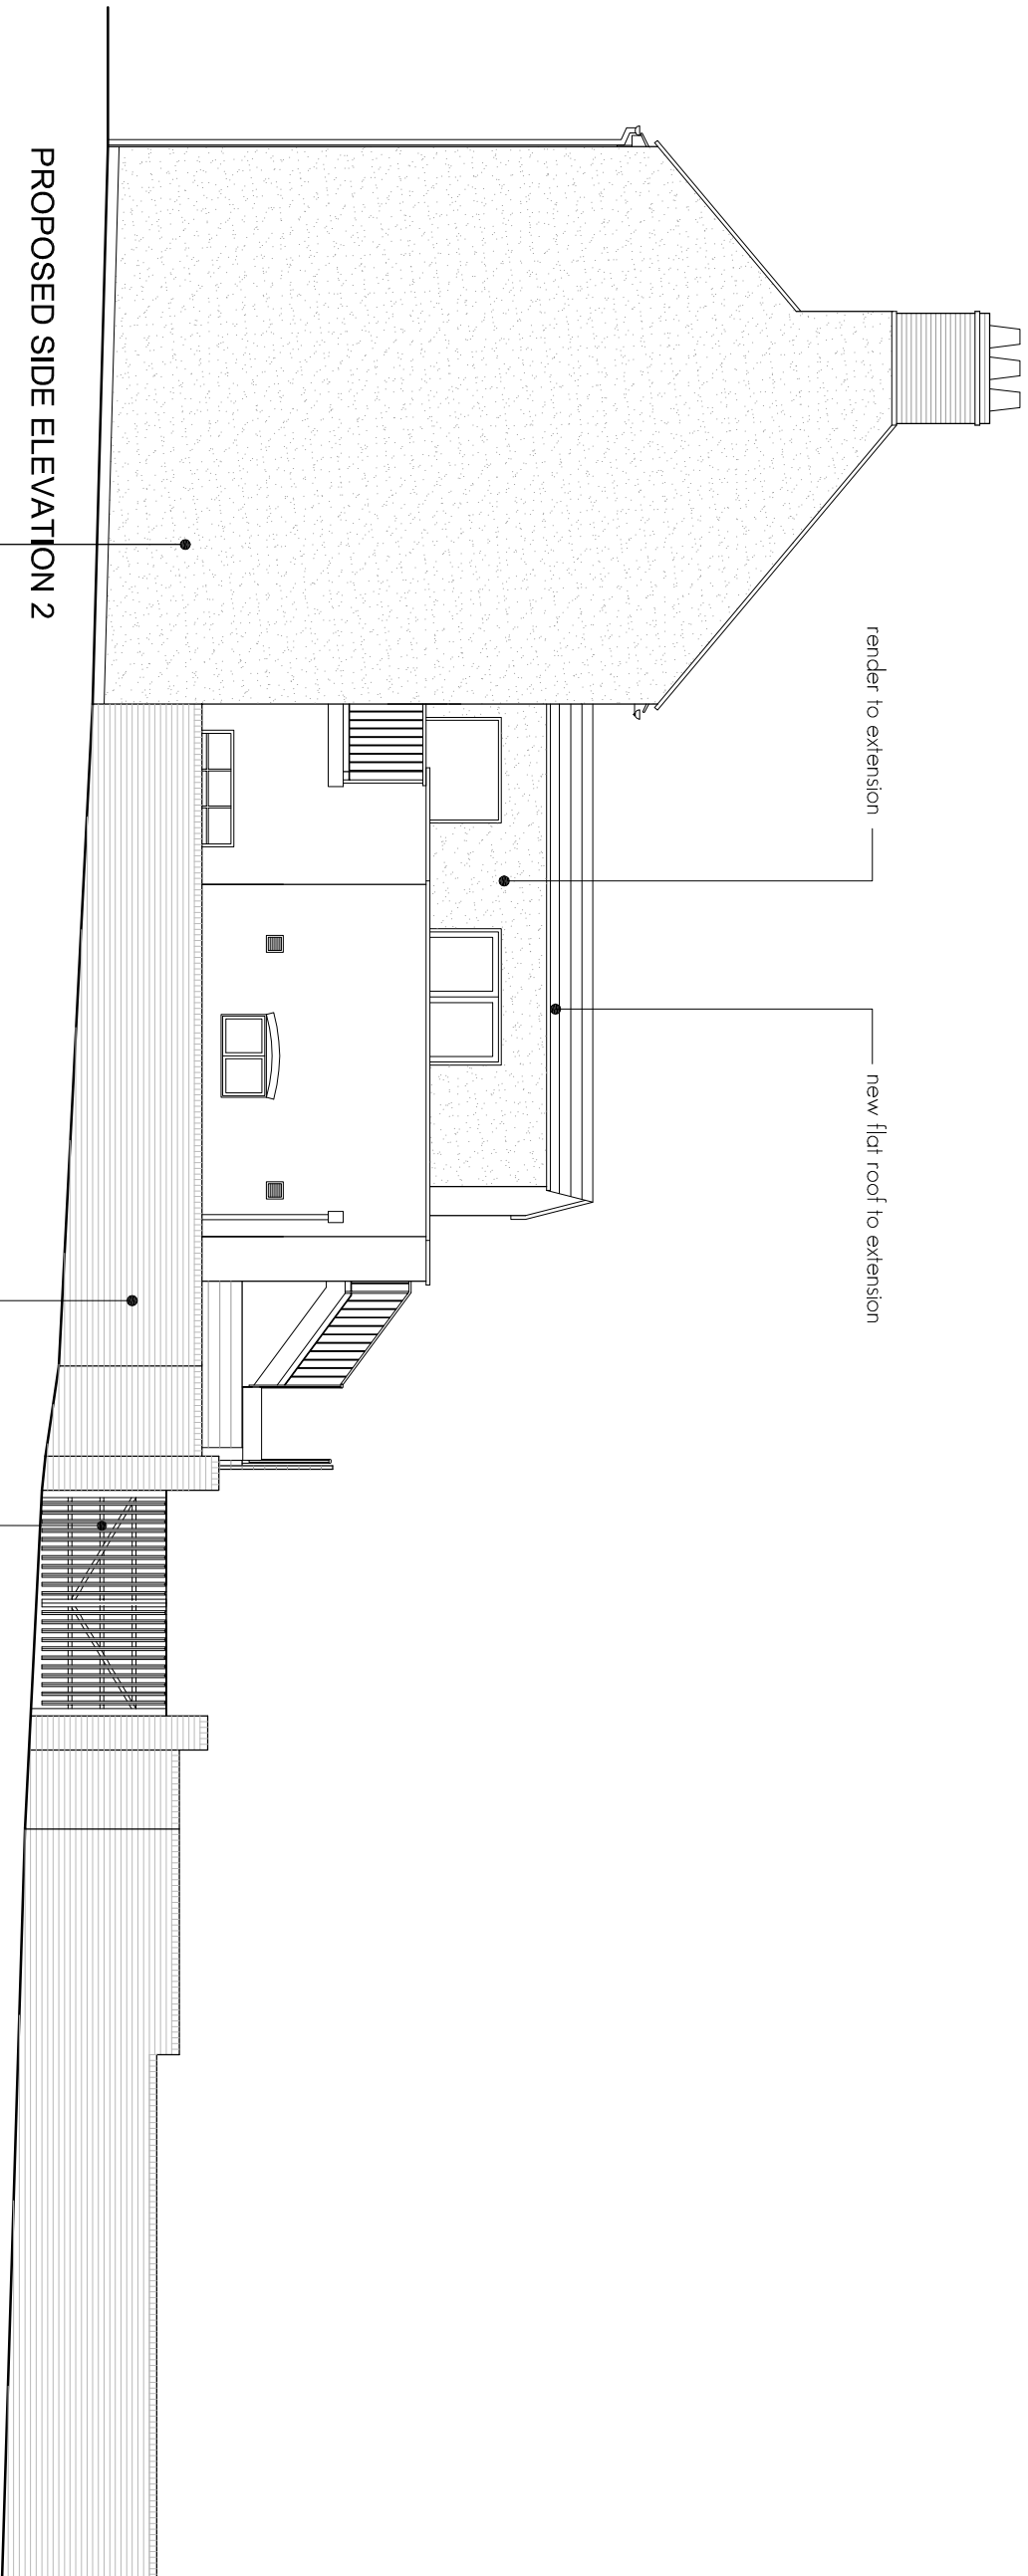

PROPOSED SIDE ELEVATION 2

render to extension

new flat roof to extension

render to be decorated

existing bricks

delivery access gates

|                             |         |
|-----------------------------|---------|
| BARDONRICH                  | client  |
| THE FAT BOAR WREXHAM        | project |
| PROPOSED ELEVATIONS 1 AND 2 | title   |
| BDR03                       | job No. |
| AV01 / C                    | dwg No. |
| 1:100 @ A2                  | scale   |
| JHD                         | drawn   |