


Phasing Key

Phase 1 Building	Phase 1 Surface
Phase 2 Building	Phase 2 Surface
Phase 3 Building	Phase 3 Surface

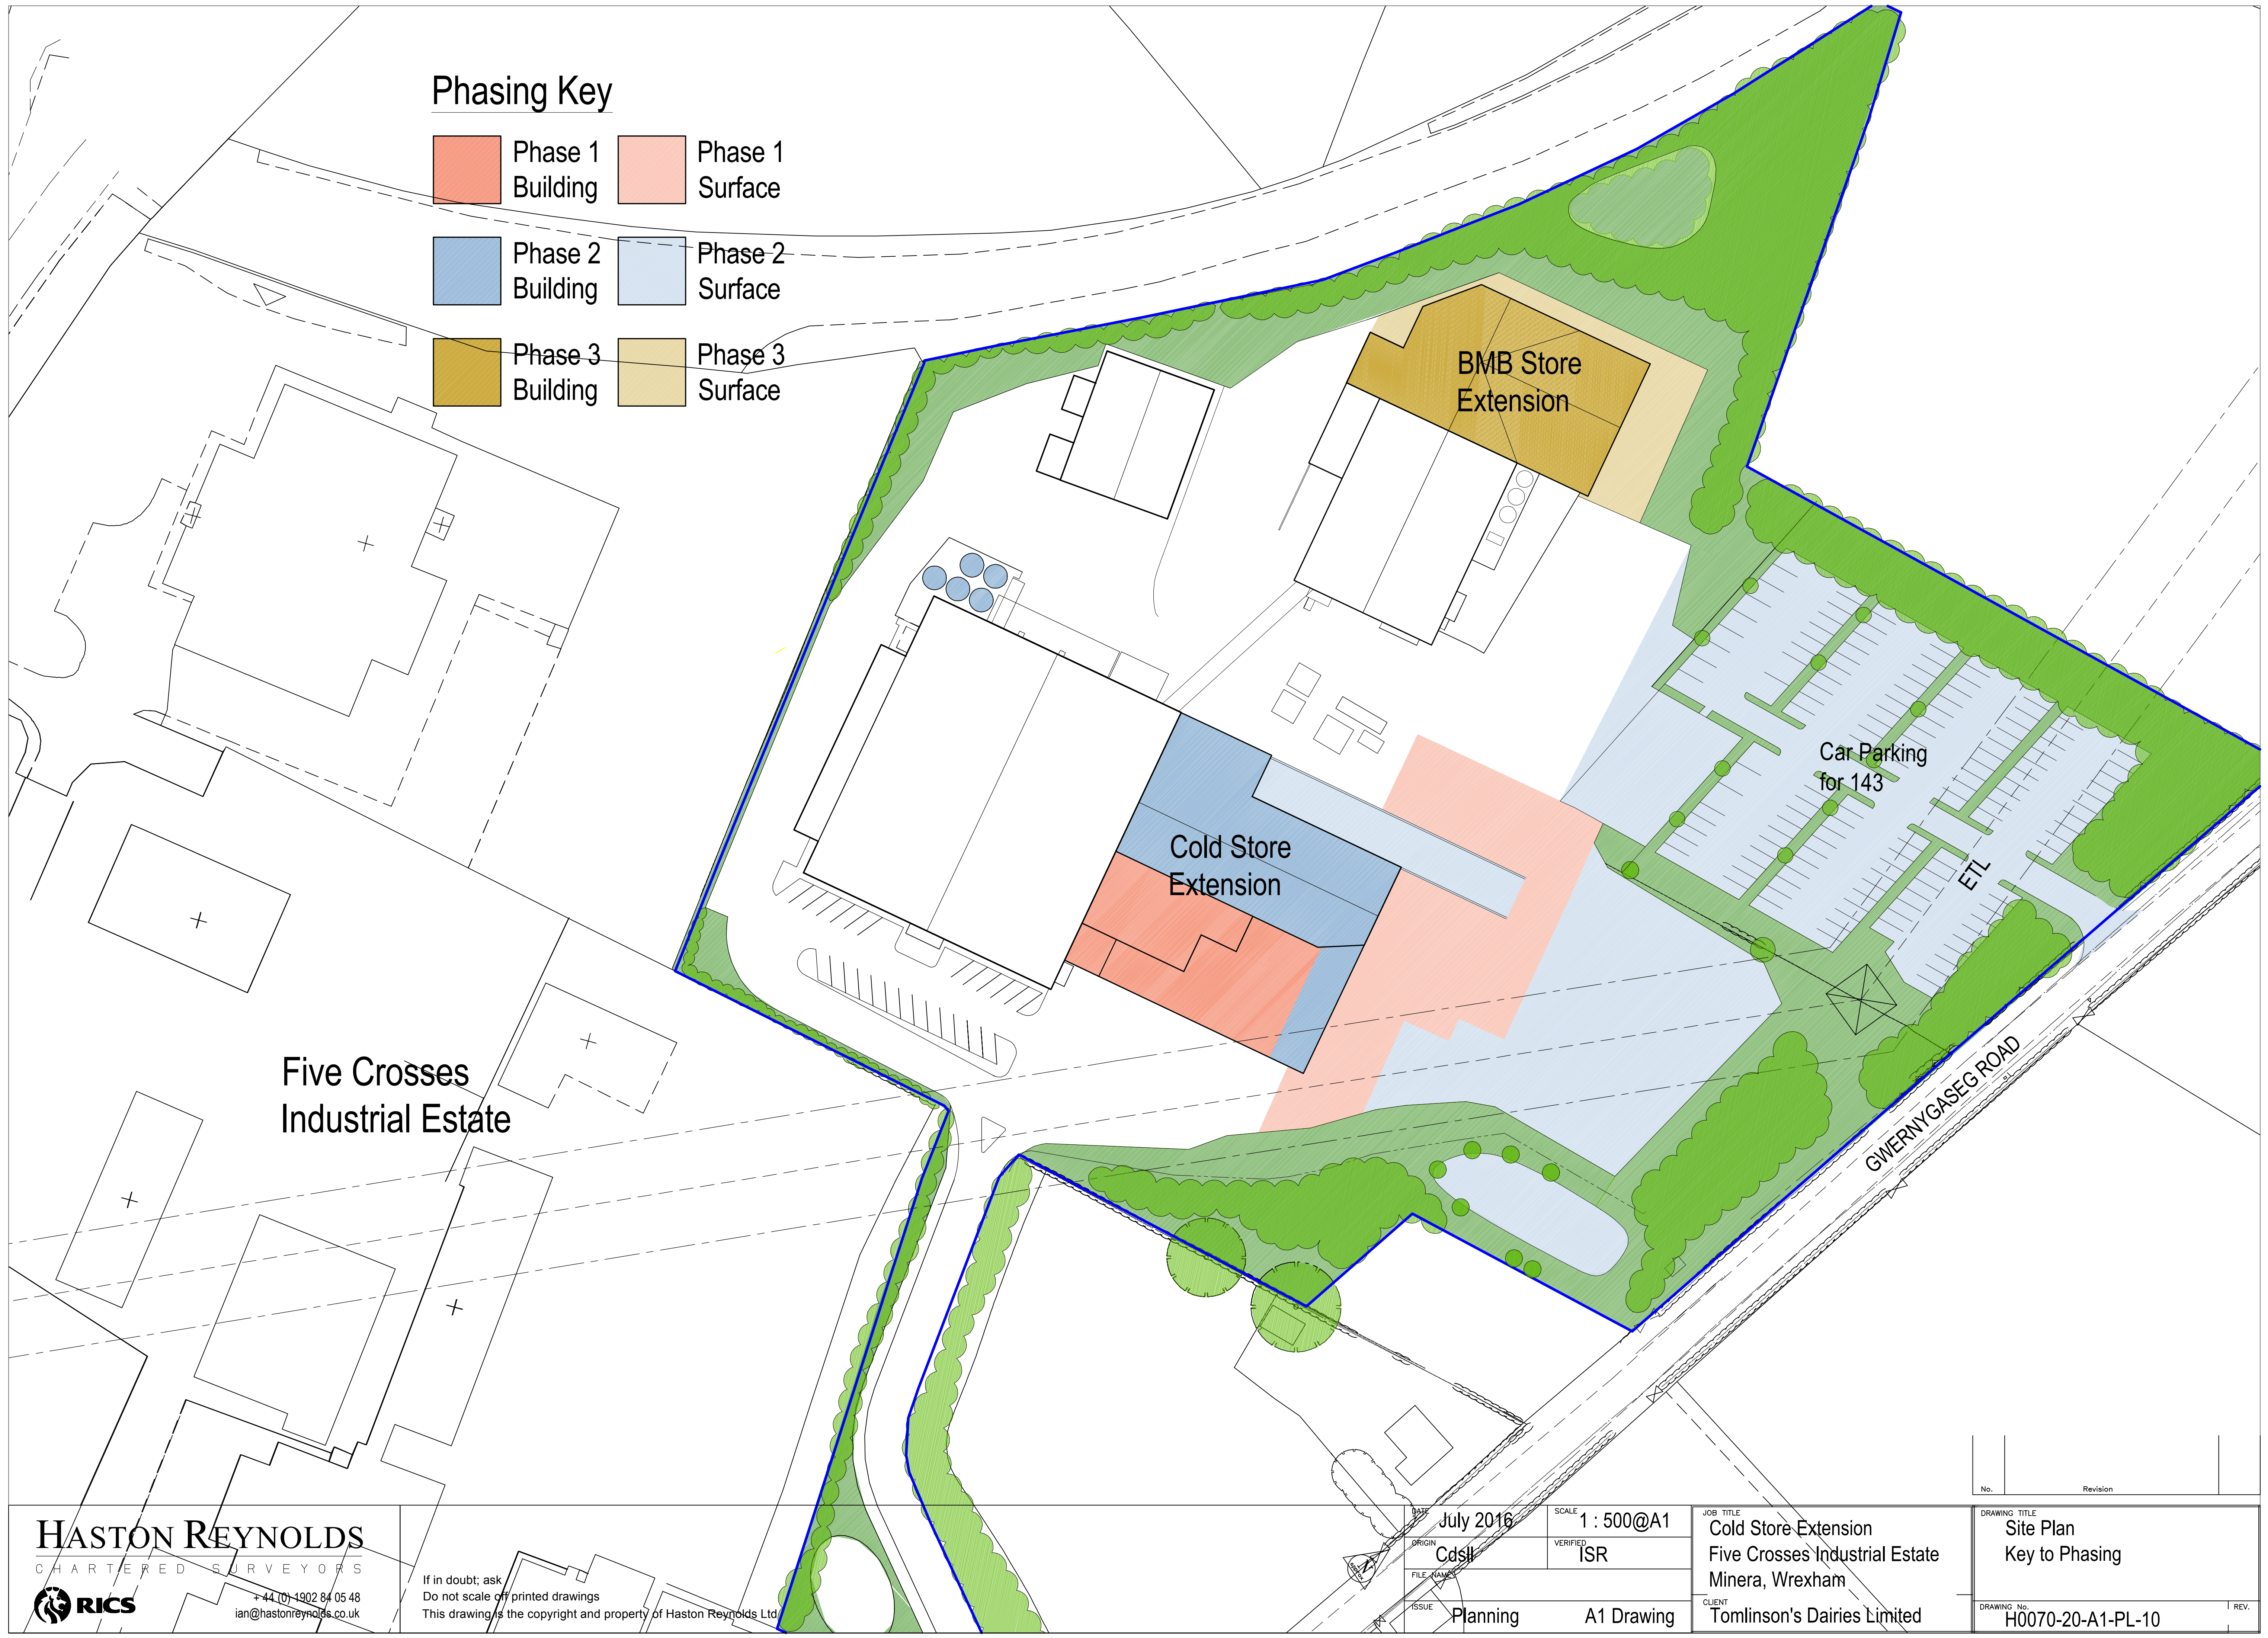

Five Crosses
Industrial Estate

BMB Store
Extension

Cold Store
Extension

Car Parking
for 143

ETL


GWERNYGASEG ROAD

HASTON REYNOLDS
CHARTERED SURVEYORS



+44 (0) 1902 84 05 48
ian@hastonreynolds.co.uk

If in doubt, ask
Do not scale off printed drawings
This drawing is the copyright and property of Haston Reynolds Ltd.

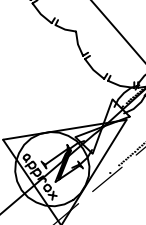

DATE	July 2016
ORIGIN	Cdsk
FILE NAME	
ISSUE	Planning

SCALE	1 : 500@A1
VERIFIED	ISR
A1 Drawing	

JOB TITLE	Cold Store Extension Five Crosses Industrial Estate Minera, Wrexham
CLIENT	Tomlinson's Dairies Limited

No.	Revision
DRAWING TITLE	
Site Plan Key to Phasing	
DRAWING NO.	
H0070-20-A1-PL-10	
I	REV.