


BASIC DESIGN
FOUNDATION PLAN - S 1:150

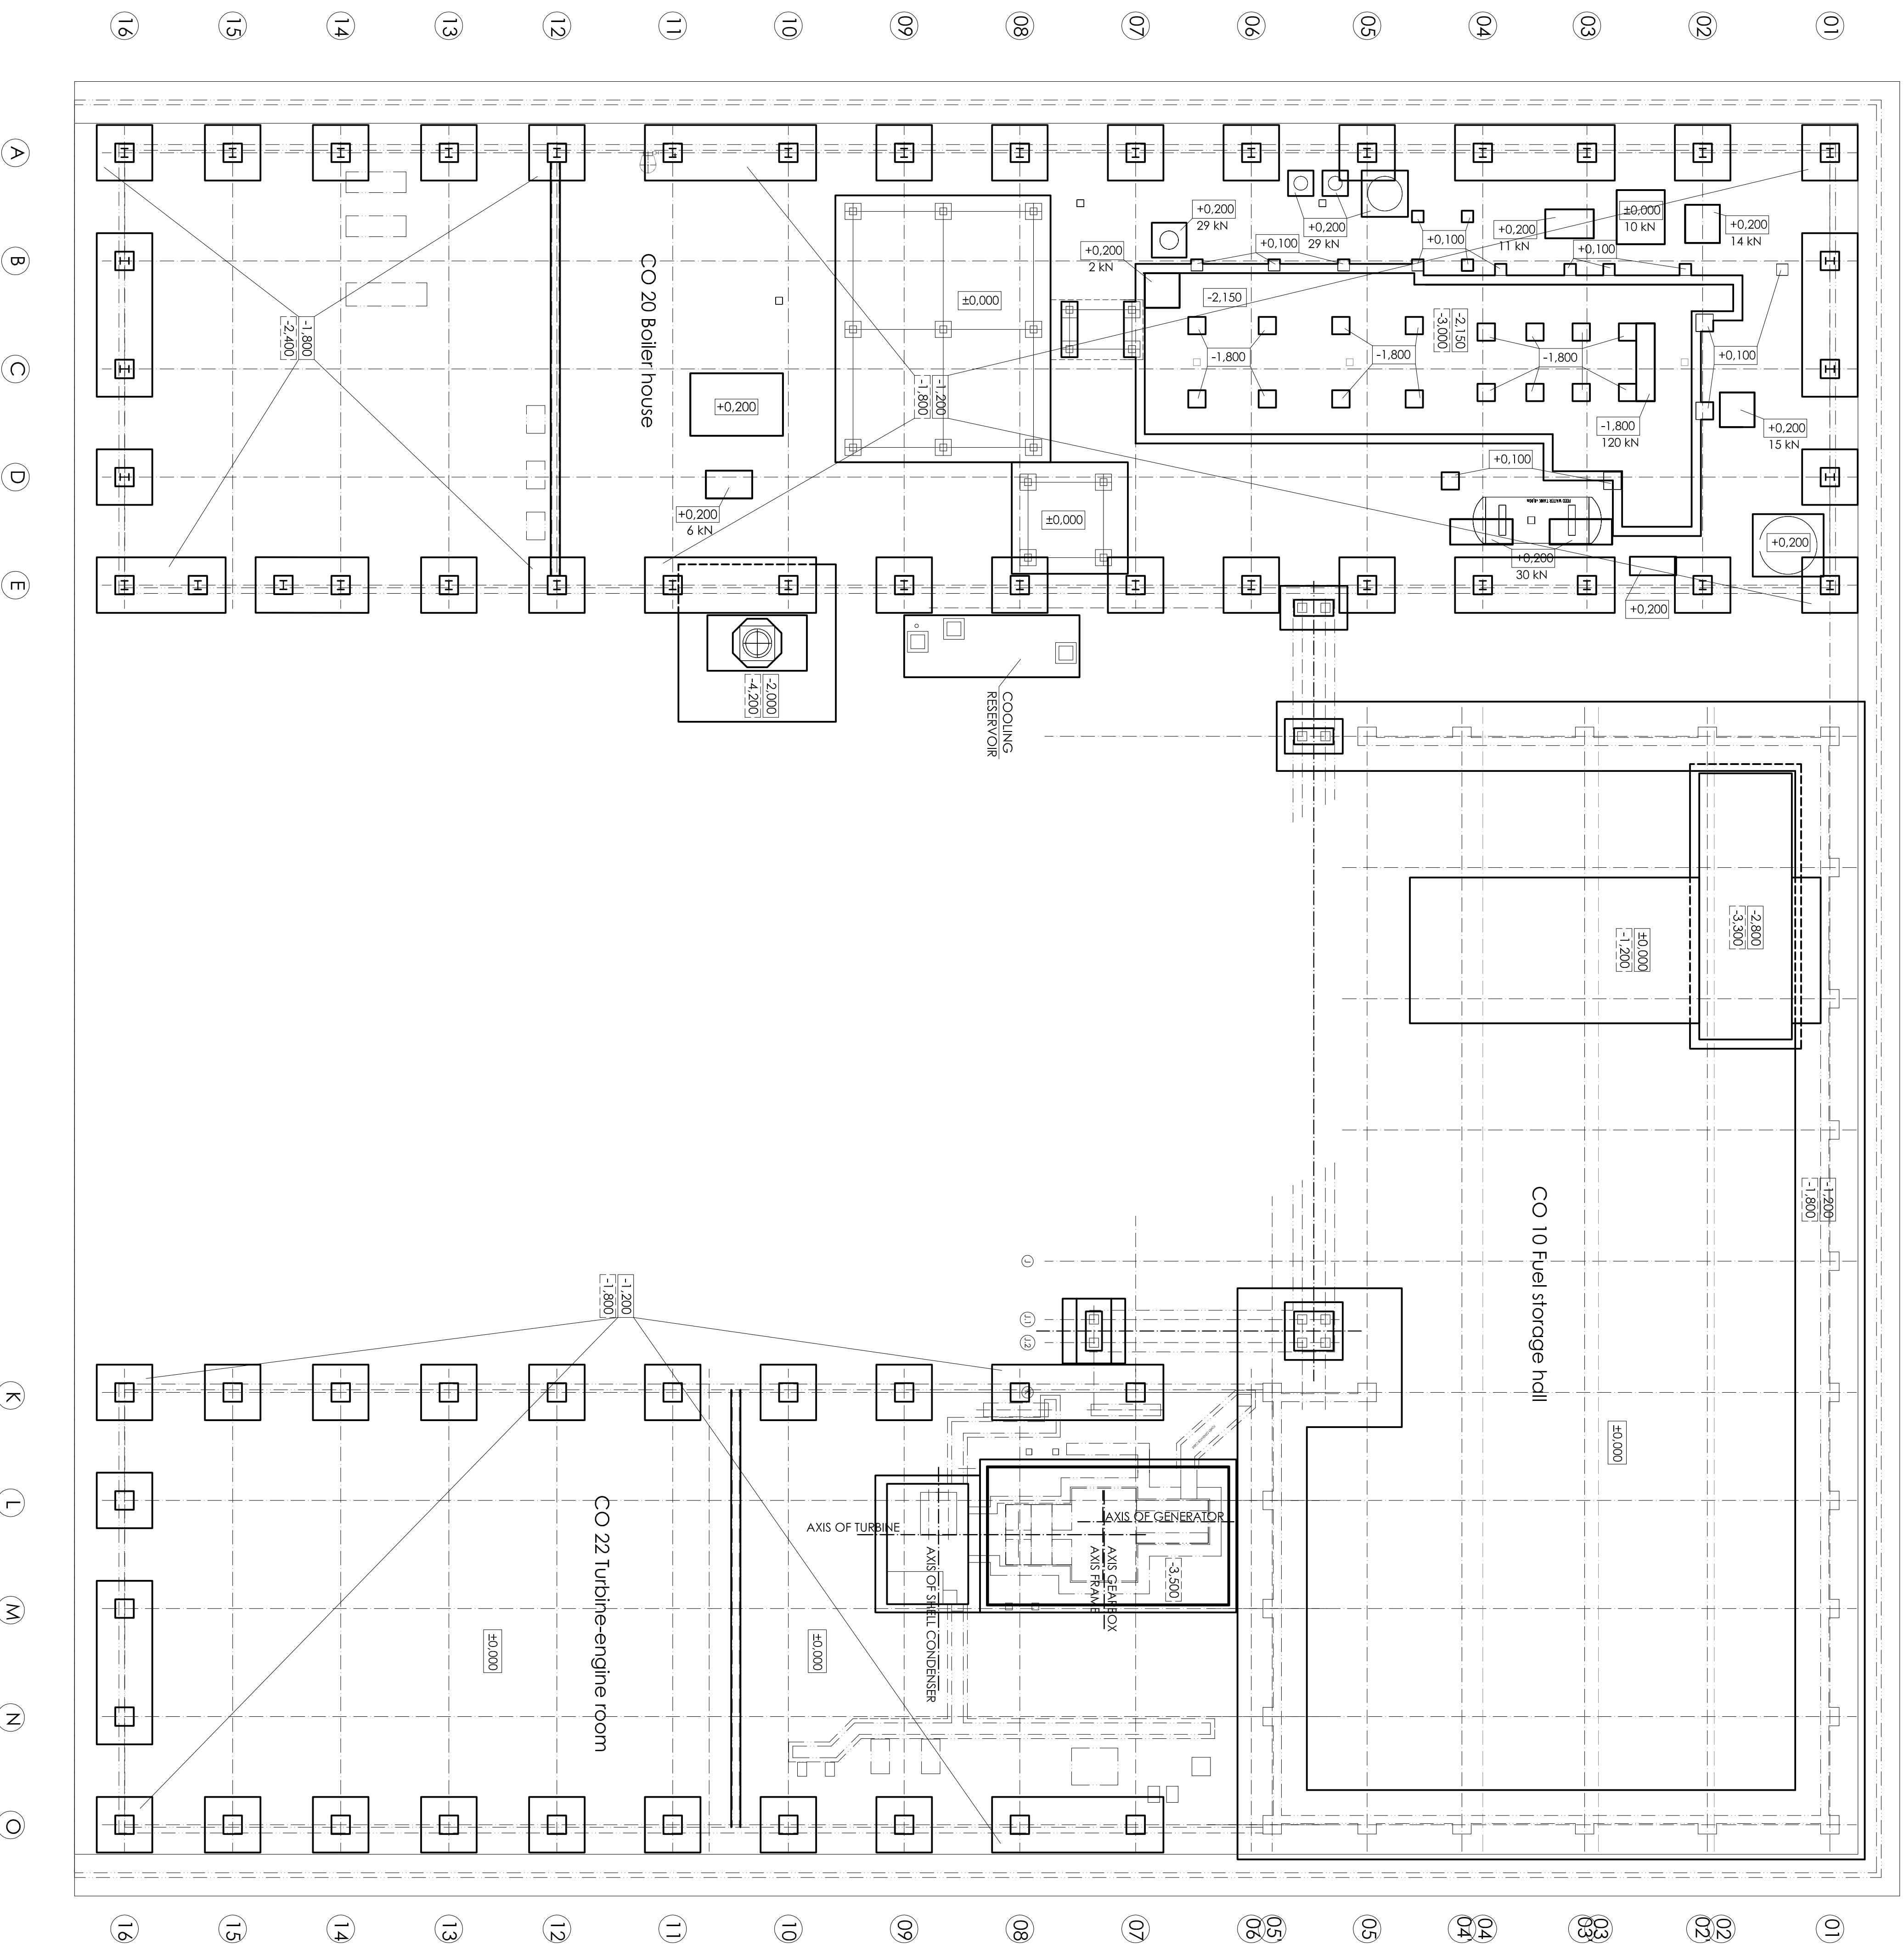

NOTE:


CONCRETE: EN 206-1: C30/37
CONCRETE BAD C12/15
STEEL: 10505(R) $F_{yk}=500\text{MPa}$
EN 13670

NOT USED DEEP FOUNDATIONS.
PILLOTS ARE NOT USED!

PILLOTS ARE NOT USED!

IT IS THE DEEPEST FOUNDATION LEVEL -4.2m (FFL = 26.5)
ROUGH GROUND LEVELLING IS -0.4m (FFL = 30.3)

ROUGH GROUND LEVELLING IS -0,4m (F.F.L = 30,3)

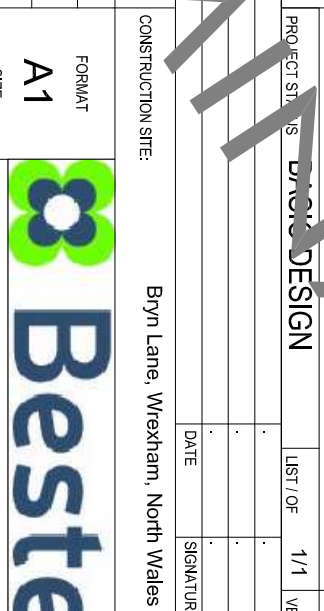BESTER GENERATION UNITED KINGDOM LTD. Suite 1515 2 Lansdowne Road, Mayfair W1J 8EL, London, UK		CONTRACTOR SITE Bryn Lane, Wrexham, North Wales, UK	
PART OF PROJECT: CO CIVIL OBJECTS, IO ENGINEERING OBJECTS			
SCALE	DRAWING	DATE	
1-150	Imp. R. Shera	18/07/2016	
CHECKED	Imp. P. Choudhary	18/07/2016	
APPROVED	Imp. R. Shera	18/07/2016	
FOUNDATION PLAN			
PROJECT NO.		DRAWING NO.	
16-02-6-0000.00.211		B4125/54	
REVISION	0		
DATE		DESCRIPTION	
11/1	11/1	UNREVISION 0	
			
CLIENT: BESTER GENERATION UNITED KINGDOM LTD. 1682			
PROJECT: CO CIVIL OBJECTS, IO ENGINEERING OBJECTS			
CONTRACTOR SITE: Bryn Lane, Wrexham, North Wales, UK			
SCALE	DRAWING	DATE	
1-150	Imp. R. Shera	18/07/2016	
CHECKED	Imp. P. Choudhary	18/07/2016	
APPROVED	Imp. R. Shera	18/07/2016	
FOUNDATION PLAN			
PROJECT ENTER:		PROJECT ENTER:	
BASIC DESIGN		BASIC DESIGN	
16-13-COOGD-211	16-13-COOGD-211		
REVISION	0		
DATE	DESCRIPTION		
11/1	11/1	UNREVISION 0	