


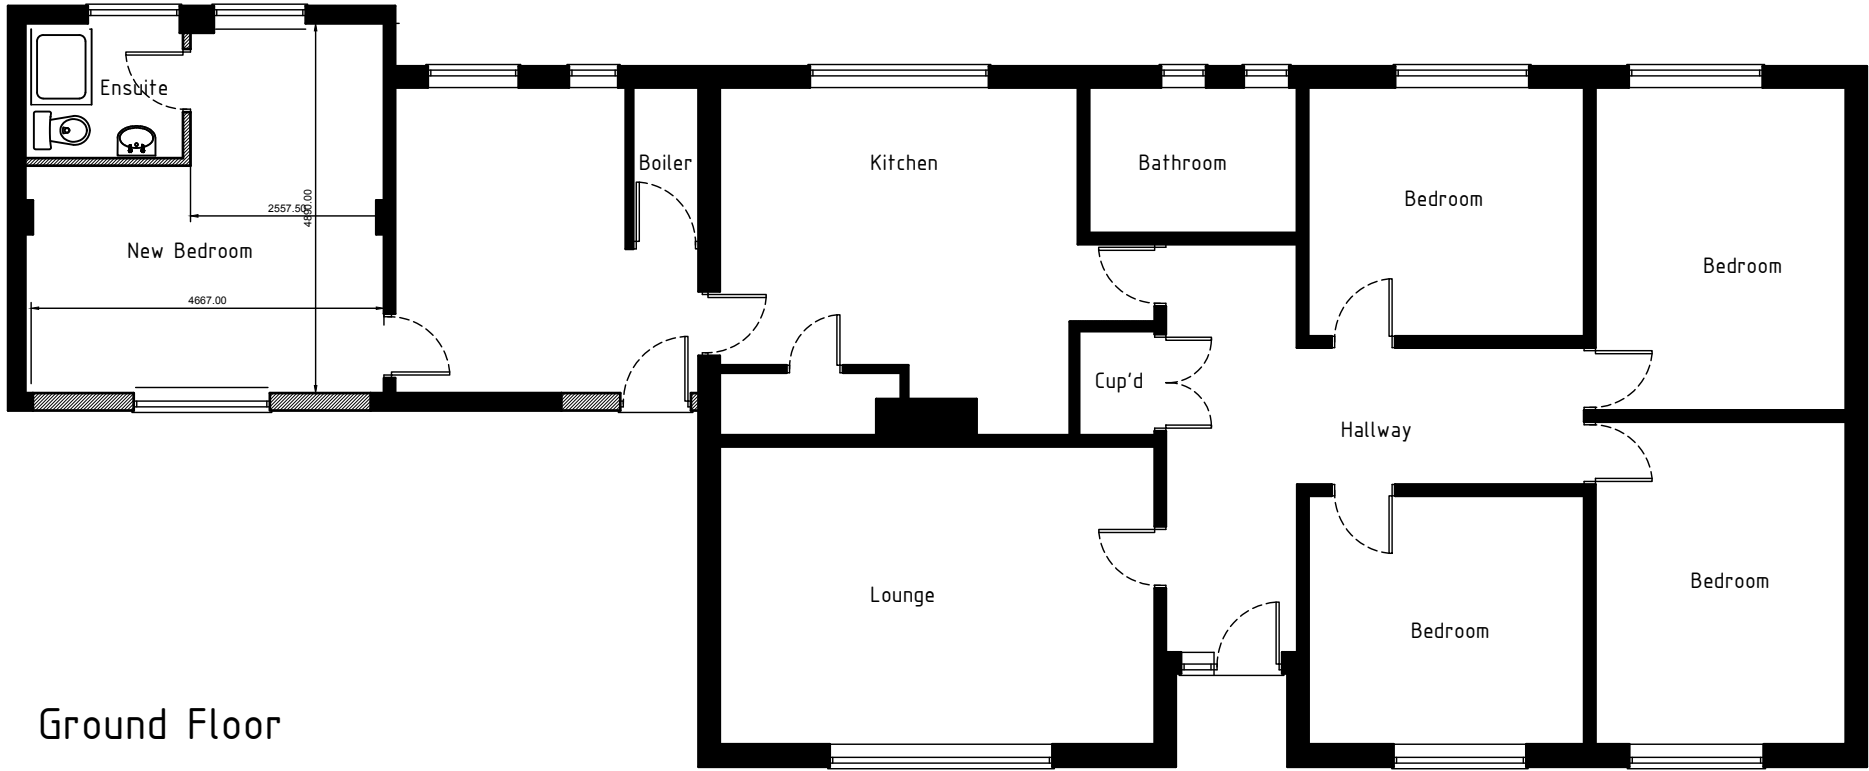

Ground Floor



Ferndale Villa, 25 Manley Road,
Wrexham, LL13 8HD
Tel (01978) 353445
www.hdsarchitectural.co.uk

Project; Park Farm, Cox Lane, Rossett, Wrexham, LL12 0BH	
Title; Floor Plans as Proposed	Scale (A3); 1:100
Dwg No; PF/PD/02	Date; July 2016
Revision;	