




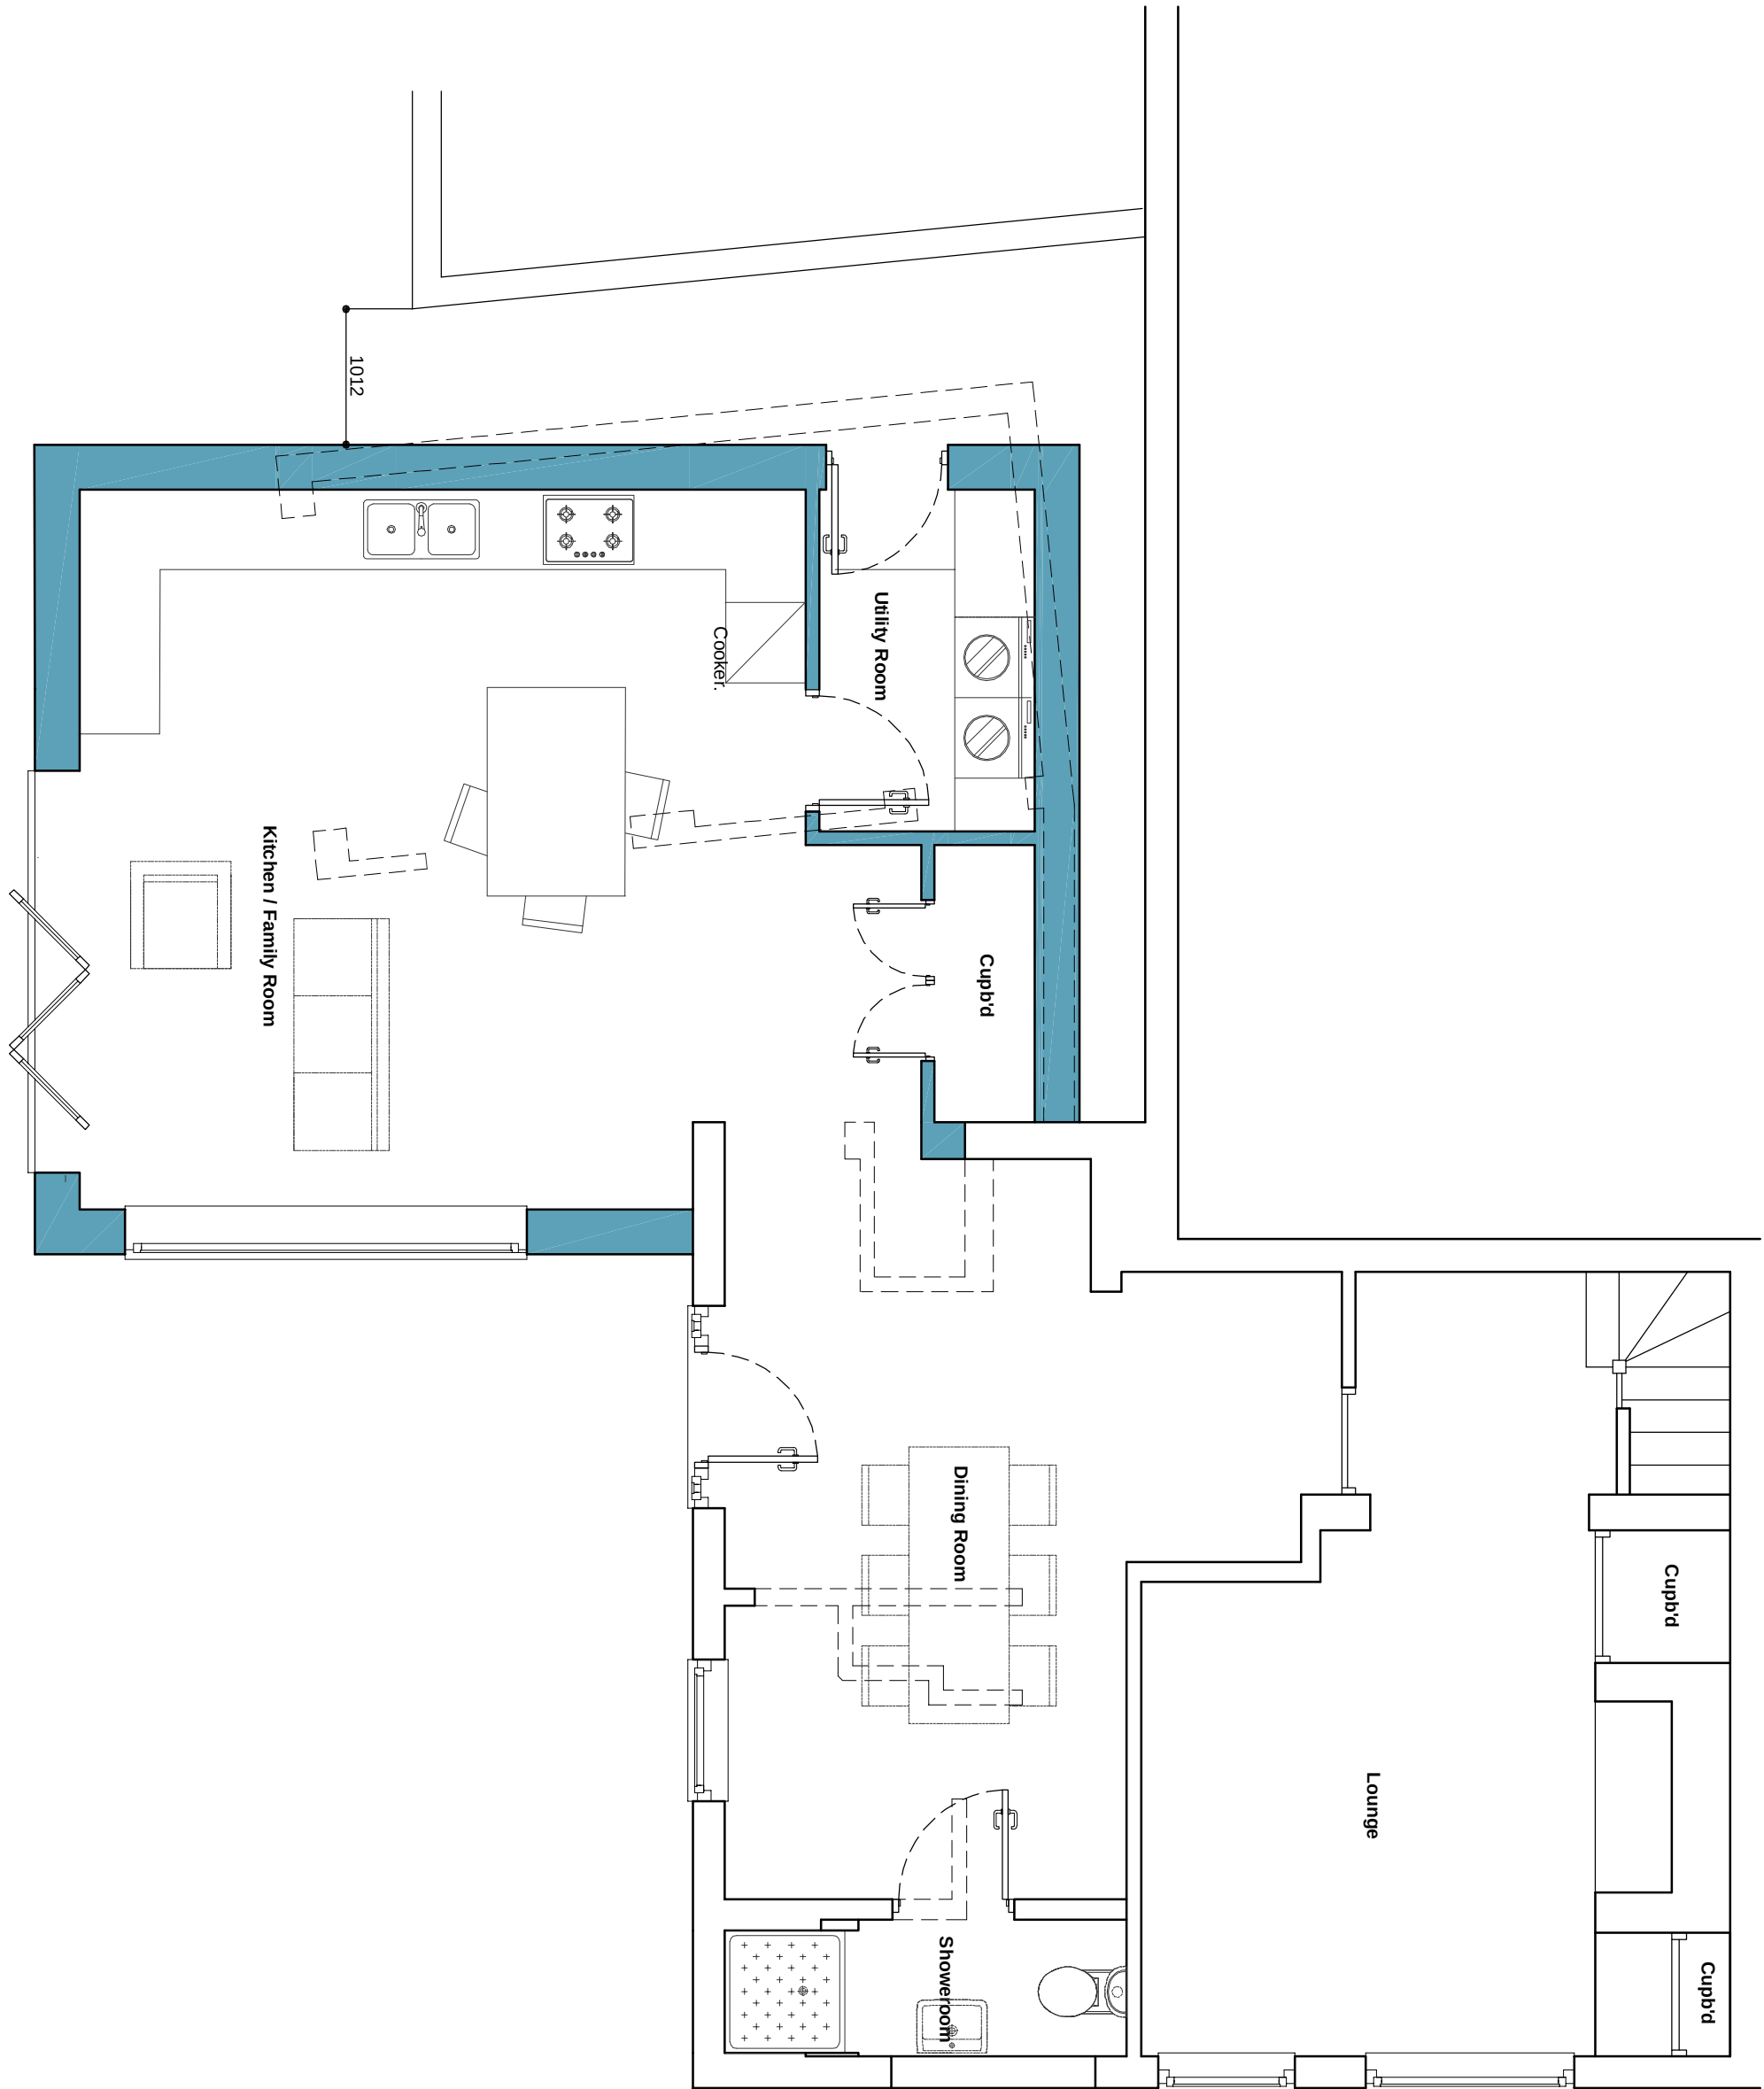


Proposed Ground Floor Plan. 1:50.

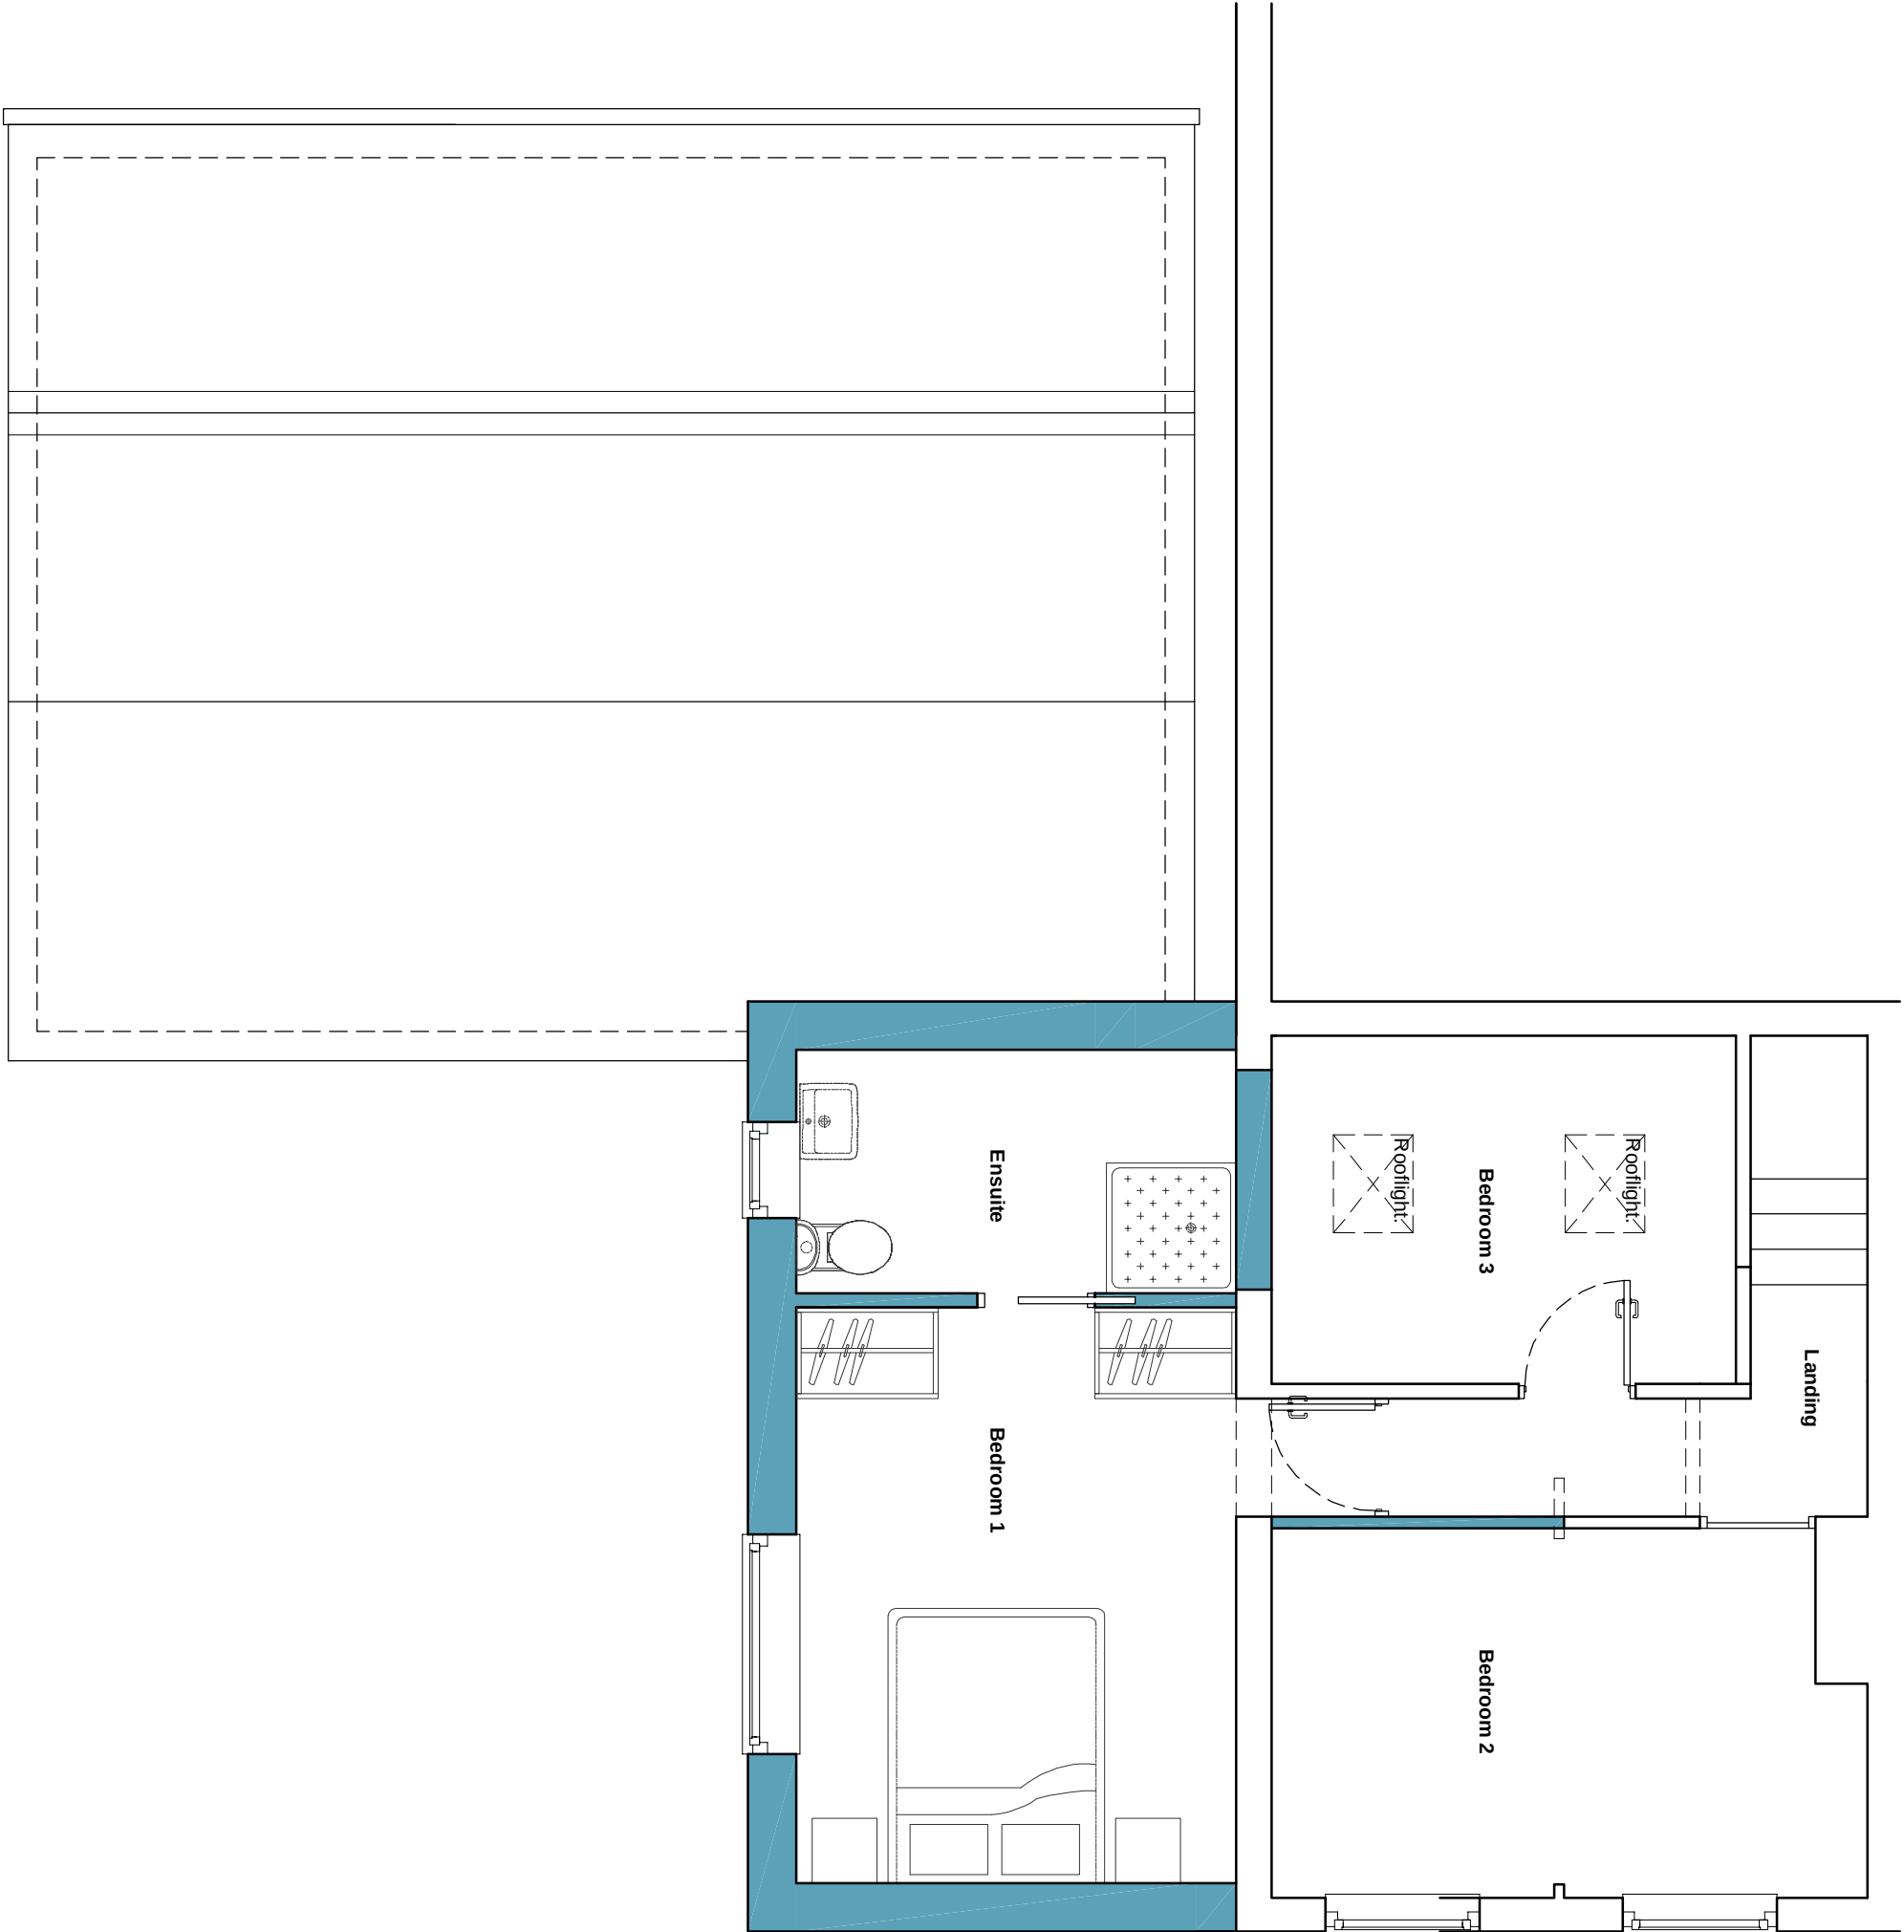

Proposed First Floor Plan. 1:50.

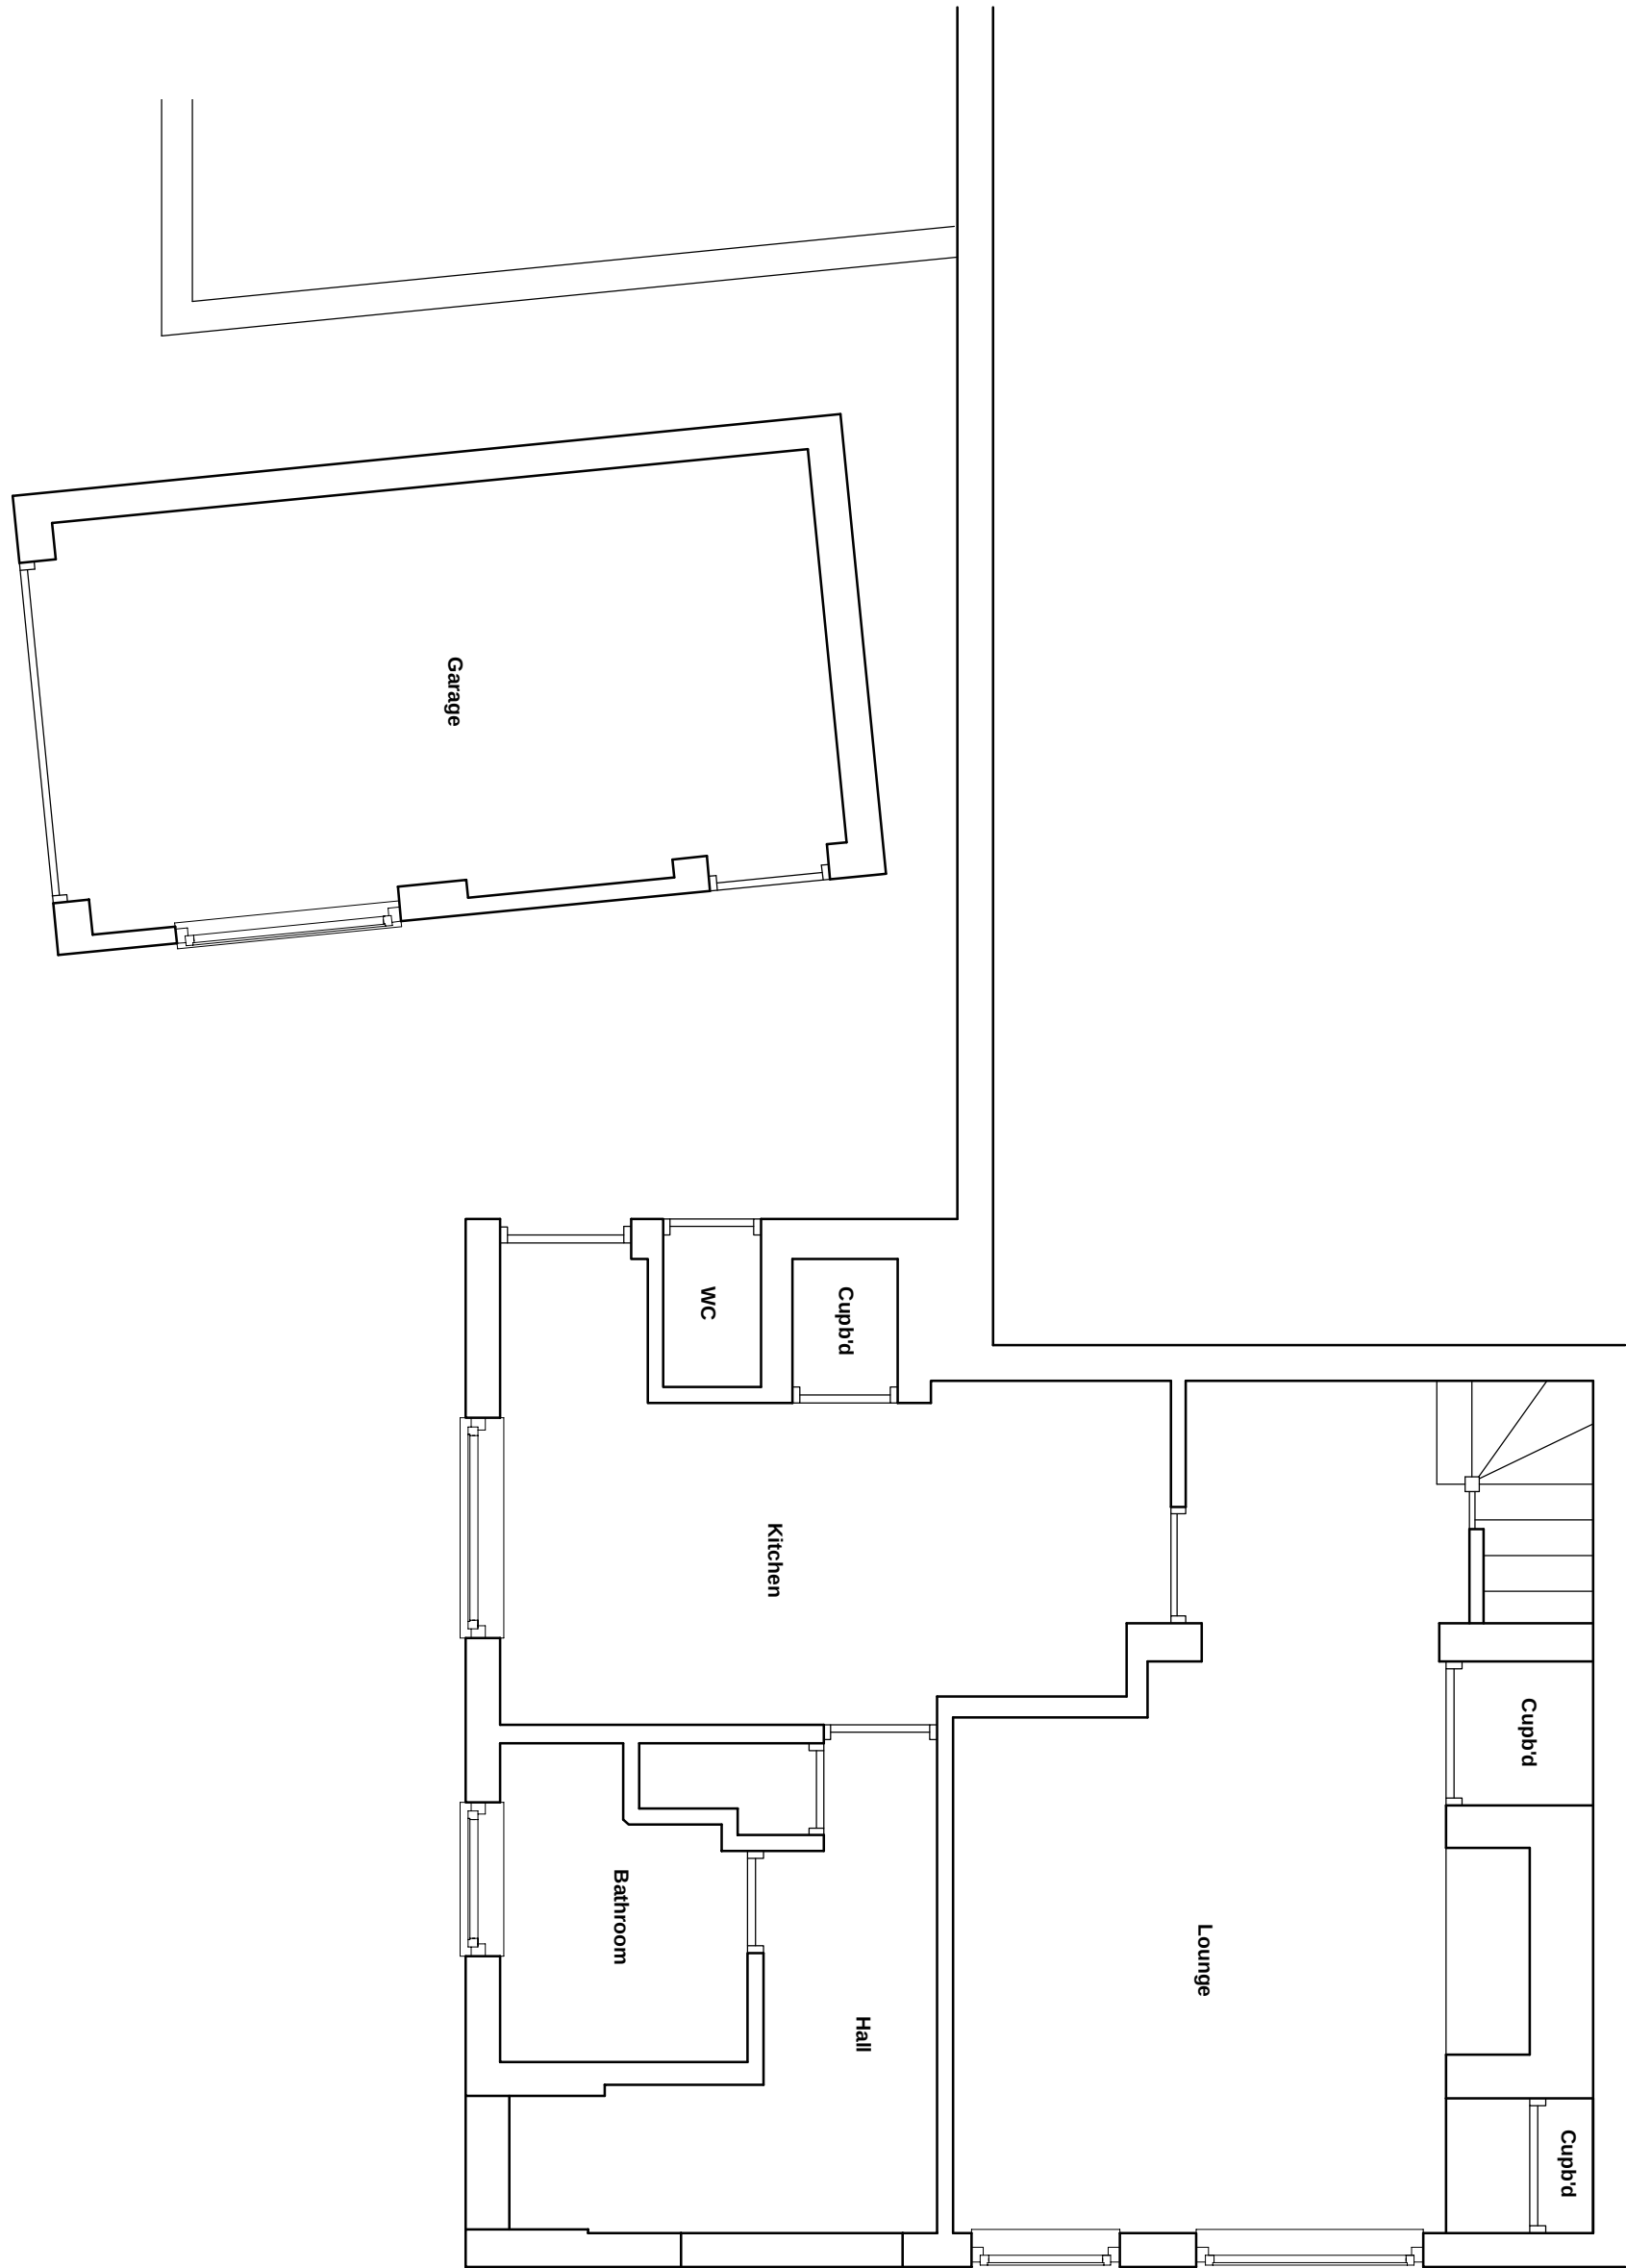

Existing Ground Floor Plan. 1:50.

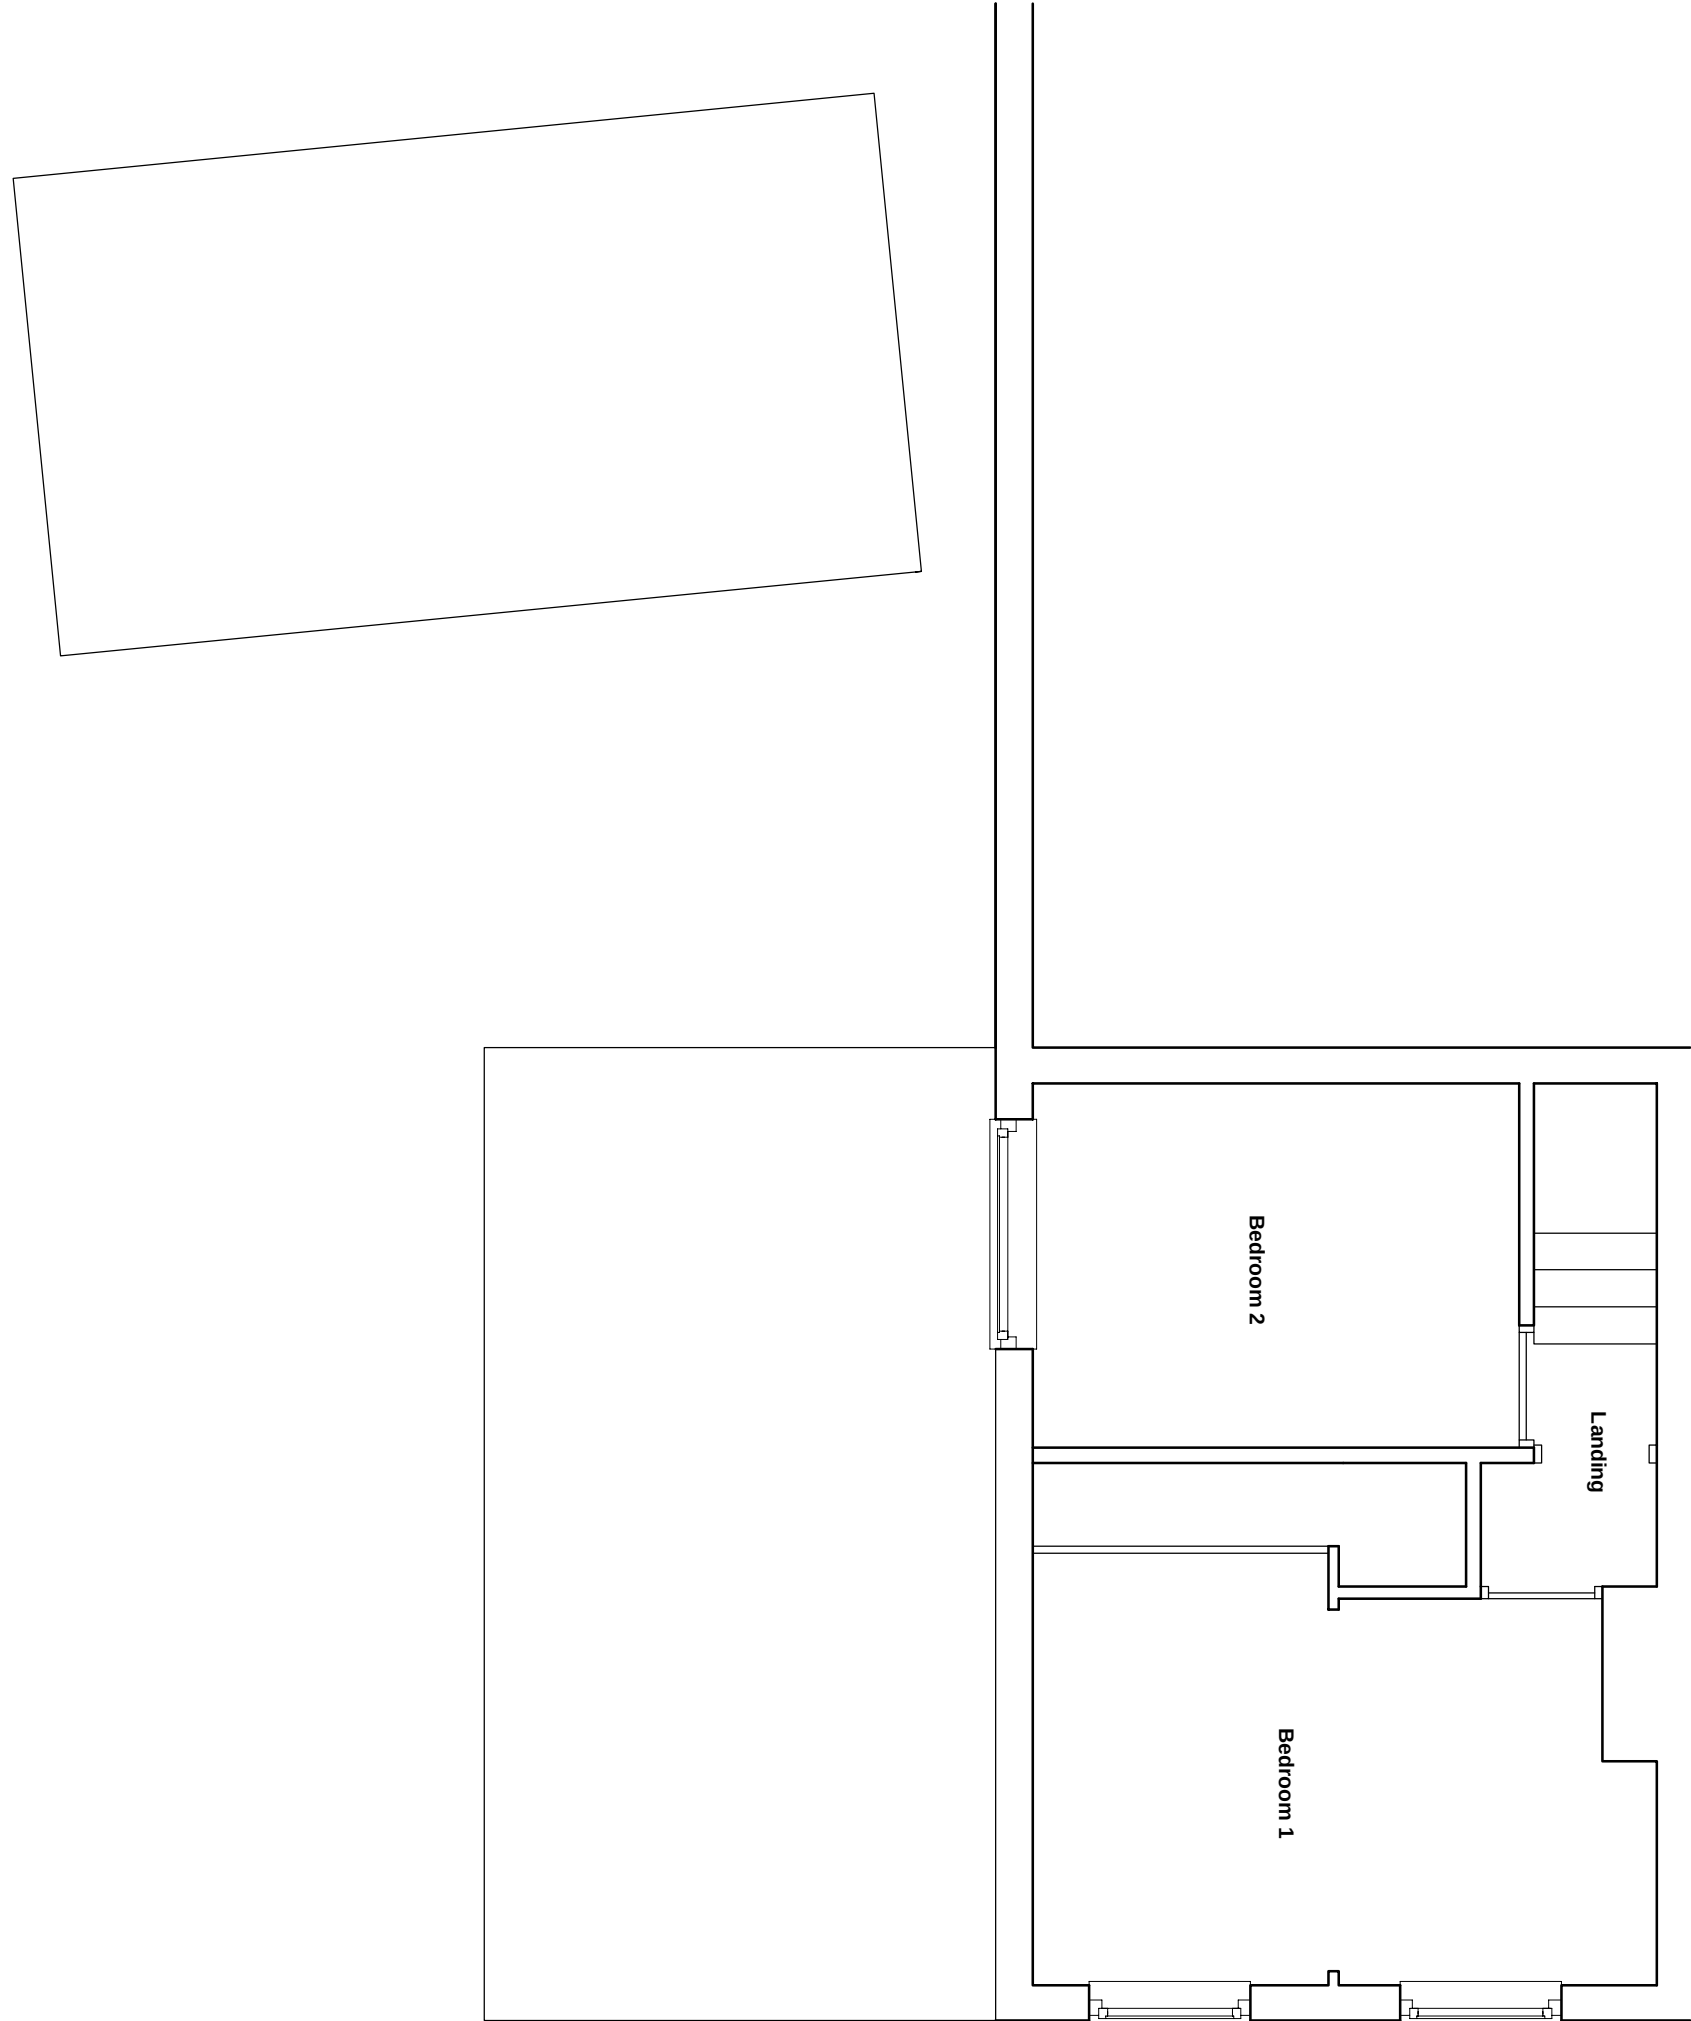

Existing First Floor Plan. 1:50.


All dimensions to be checked and confirmed on site prior to any construction. Discrepancies to be reported to Miles Design immediately.
Figured dimensions to be taken in preference to those scaled.
Miles Design Ltd accepts no responsibility for any unauthorised amendments / deviations to the drawing.
All materials / workmanship to be in current British Standards and Codes of Practice. All specified materials to be installed as manufacturers written product information and where applicable by new approved suppliers. Where necessary, the contractor is to supply details as requested of alternatives proposed. All materials to be fit for purpose.

Proposed demolition of existing Garage, ground and first floor extensions and internal alterations to form new Kitchen / Utility Room / Bedroom and Ensuite to Chapel Cottage, Trevalyn, LL12. 0ER for Mr. S. Antrobus & Mrs. G. Rogerson.

Notes :

Revisions :

Rev A 05-10-2016
Following comments received from the Planning.
Proposed plan amended.
Rev B 13-10-2016
Amended existing plan added.

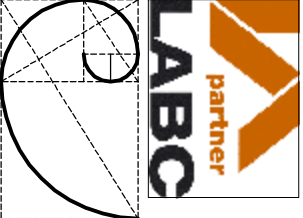

MILES DESIGN

8 CHAPEL STREET.
HOLT, WREXHAM,
LL13. 9DJ.
07747 041200.

Title : EXISTING AND PROPOSED PLANS.			
Scale :	1:50 @ A1.		
Drawn :	SHM.		
Date:	August 2016		
Approved:			
Job. No:	DWrg. No:	Rev.	
16/15	01	B	