


Do not scale off this drawing. All dimensions to be checked on site prior to manufacture and construction. This drawing is the property of JustH Architects and should not be reproduced without permission. All discrepancies to be brought to the attention of the architect immediately. This drawing is to be read in conjunction with the specification / bill of quantities and related drawings.		
REVISION		26.08.2016
-	FIRST ISSUE	CT
A	Roof plan updated to suit amended layout. New rooflights added to main roof and kitchen extract shown on rear in line with existing rooflight.	CT
		11.10.2016

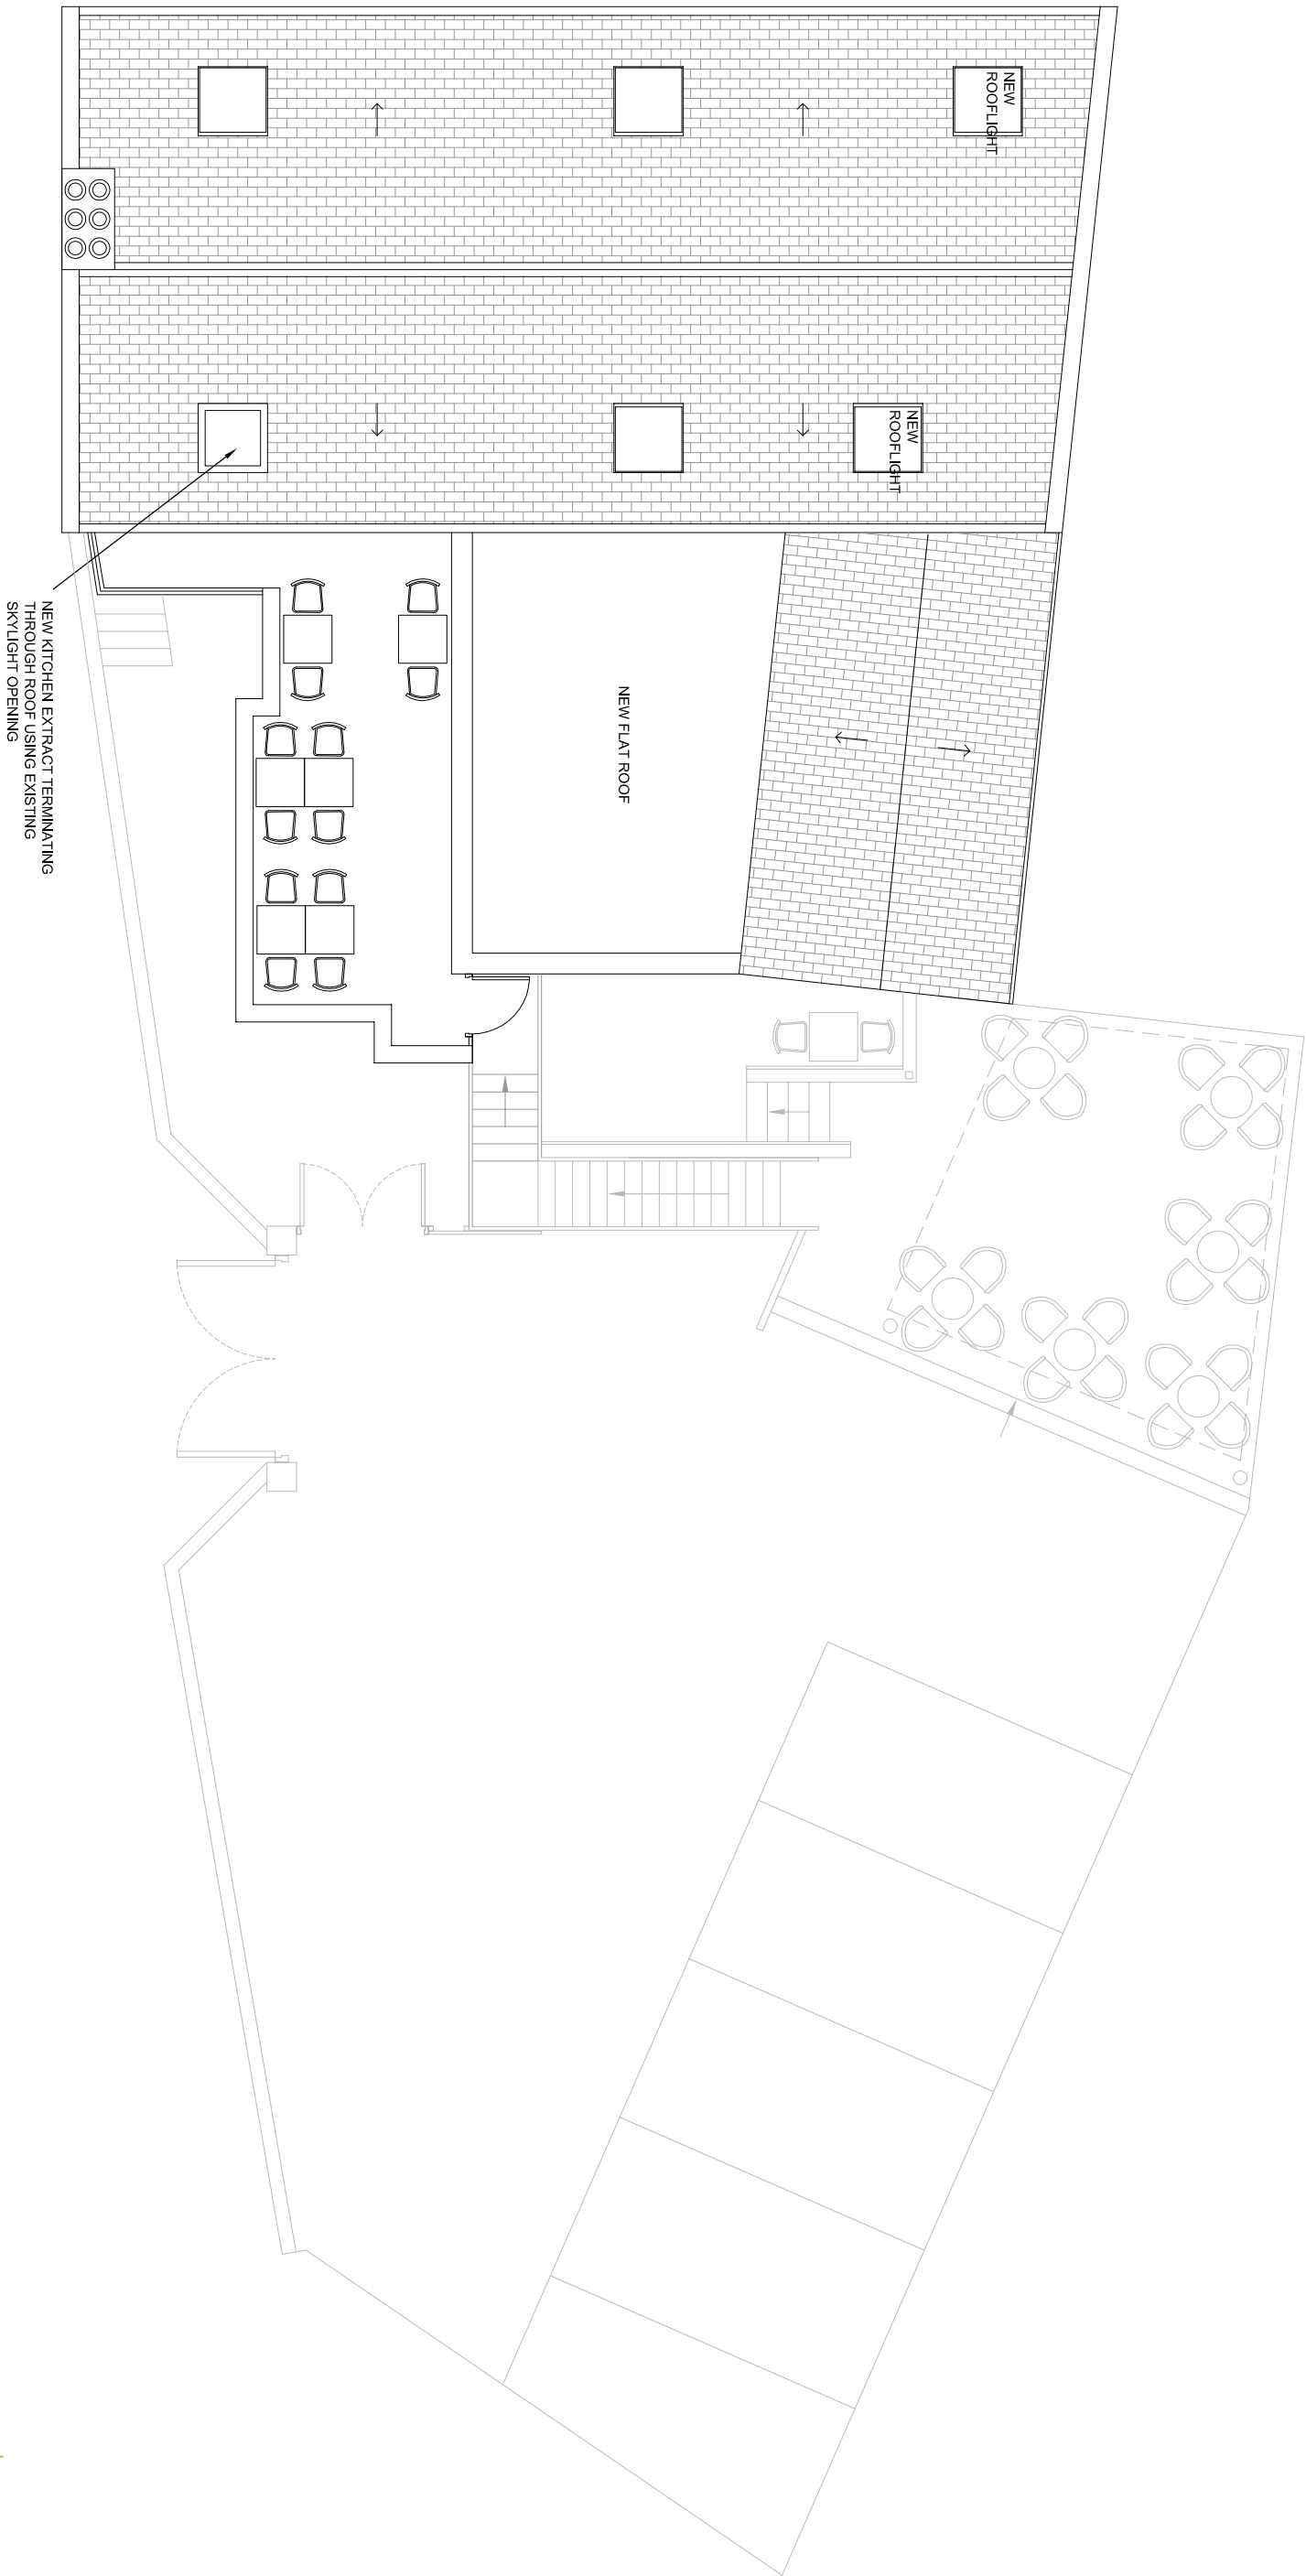

BARDONRICH	client	JUST ARCHITECTS 3 Jordan Street Wrexham M13 4PT 0161 237 5500 info@justharchitects.co.uk
THE FAT BOAR WREXHAM	project	
PROPOSED ROOF PLAN	title	
BDR03	job No.	
A102 - Rev A	dwg No.	
1:100 @ A3	scale	
JD	drawn	