

All dimensions to be checked and confirmed on site prior to any construction. Discrepancies to be reported to Miles Design immediately.

Figured dimensions to be taken in preference to those scaled.

Miles Design and Construction accepts no responsibility for any unauthorised amendments / deviations to the drawing.

All materials/workmanship to be to current British Standards and Codes of Practice. All specified materials to be installed as manufacturers written product information and where applicable by their approved contractors. Where equal approved is noted as an alternative the contractor is to supply details as requested of alternatives proposed. All materials to be fit for purpose.

Proposed erection of a new detached dwelling on land adjacent Moorfield, 148 Gresford Road, Wrexham. LL12. 0NW. for Mr. J. Duffy.

Notes :

Revisions :
Rev A. 17-08-2016. Window to the site elevation in Bedroom 3 removed.

MILES DESIGN
8 CHAPEL STREET,
HOLT, WREXHAM,
LL13. 9DJ.
07747 041 200.

Title :
**PROPOSED FLOOR PLANS
AND ELEVATIONS, LOCATION
PLAN AND SITE PLAN.**

Scale : 1:50/100/1200
1350 © A1






Drawn : SHM.


Date: July 2016

Approved:


Job. No:	Dwrg. No:	Rev.
16/11	01	A

Drawing Prepared by Miles Designs Ltd

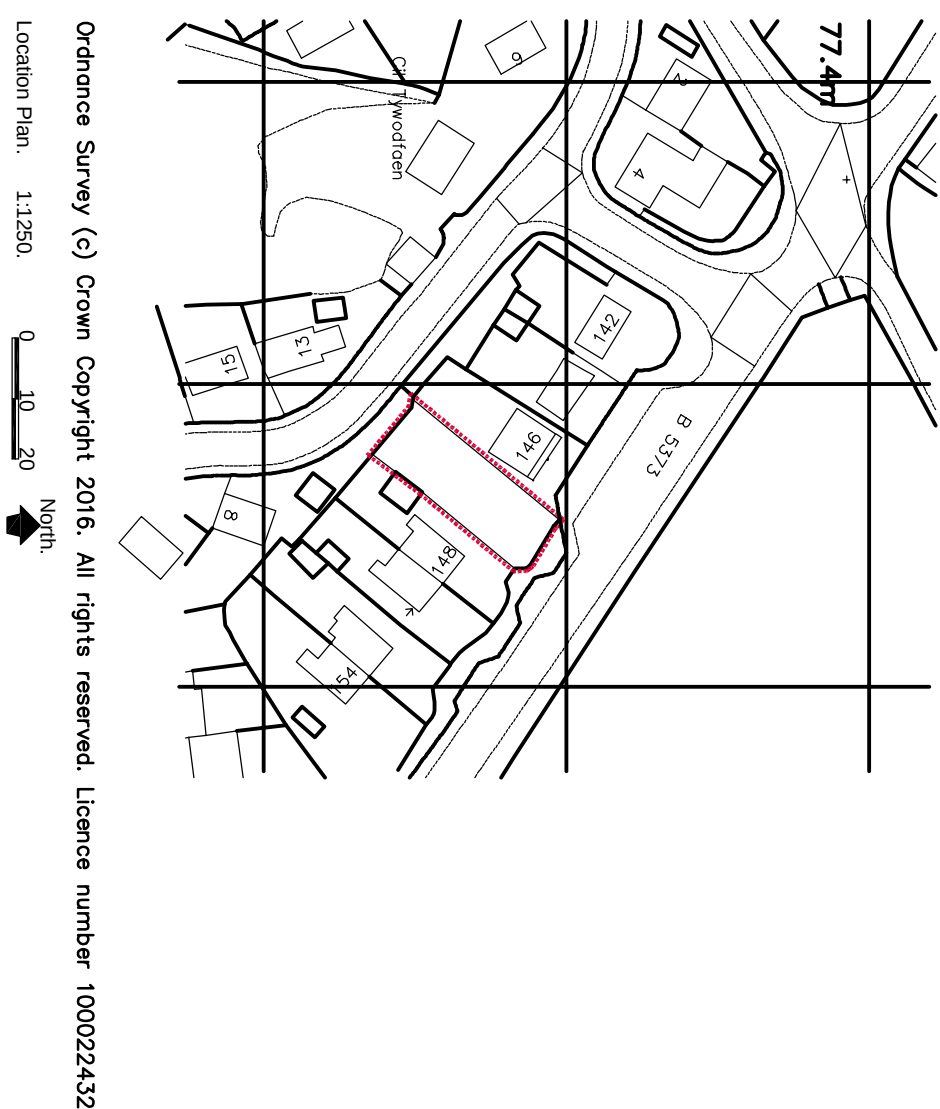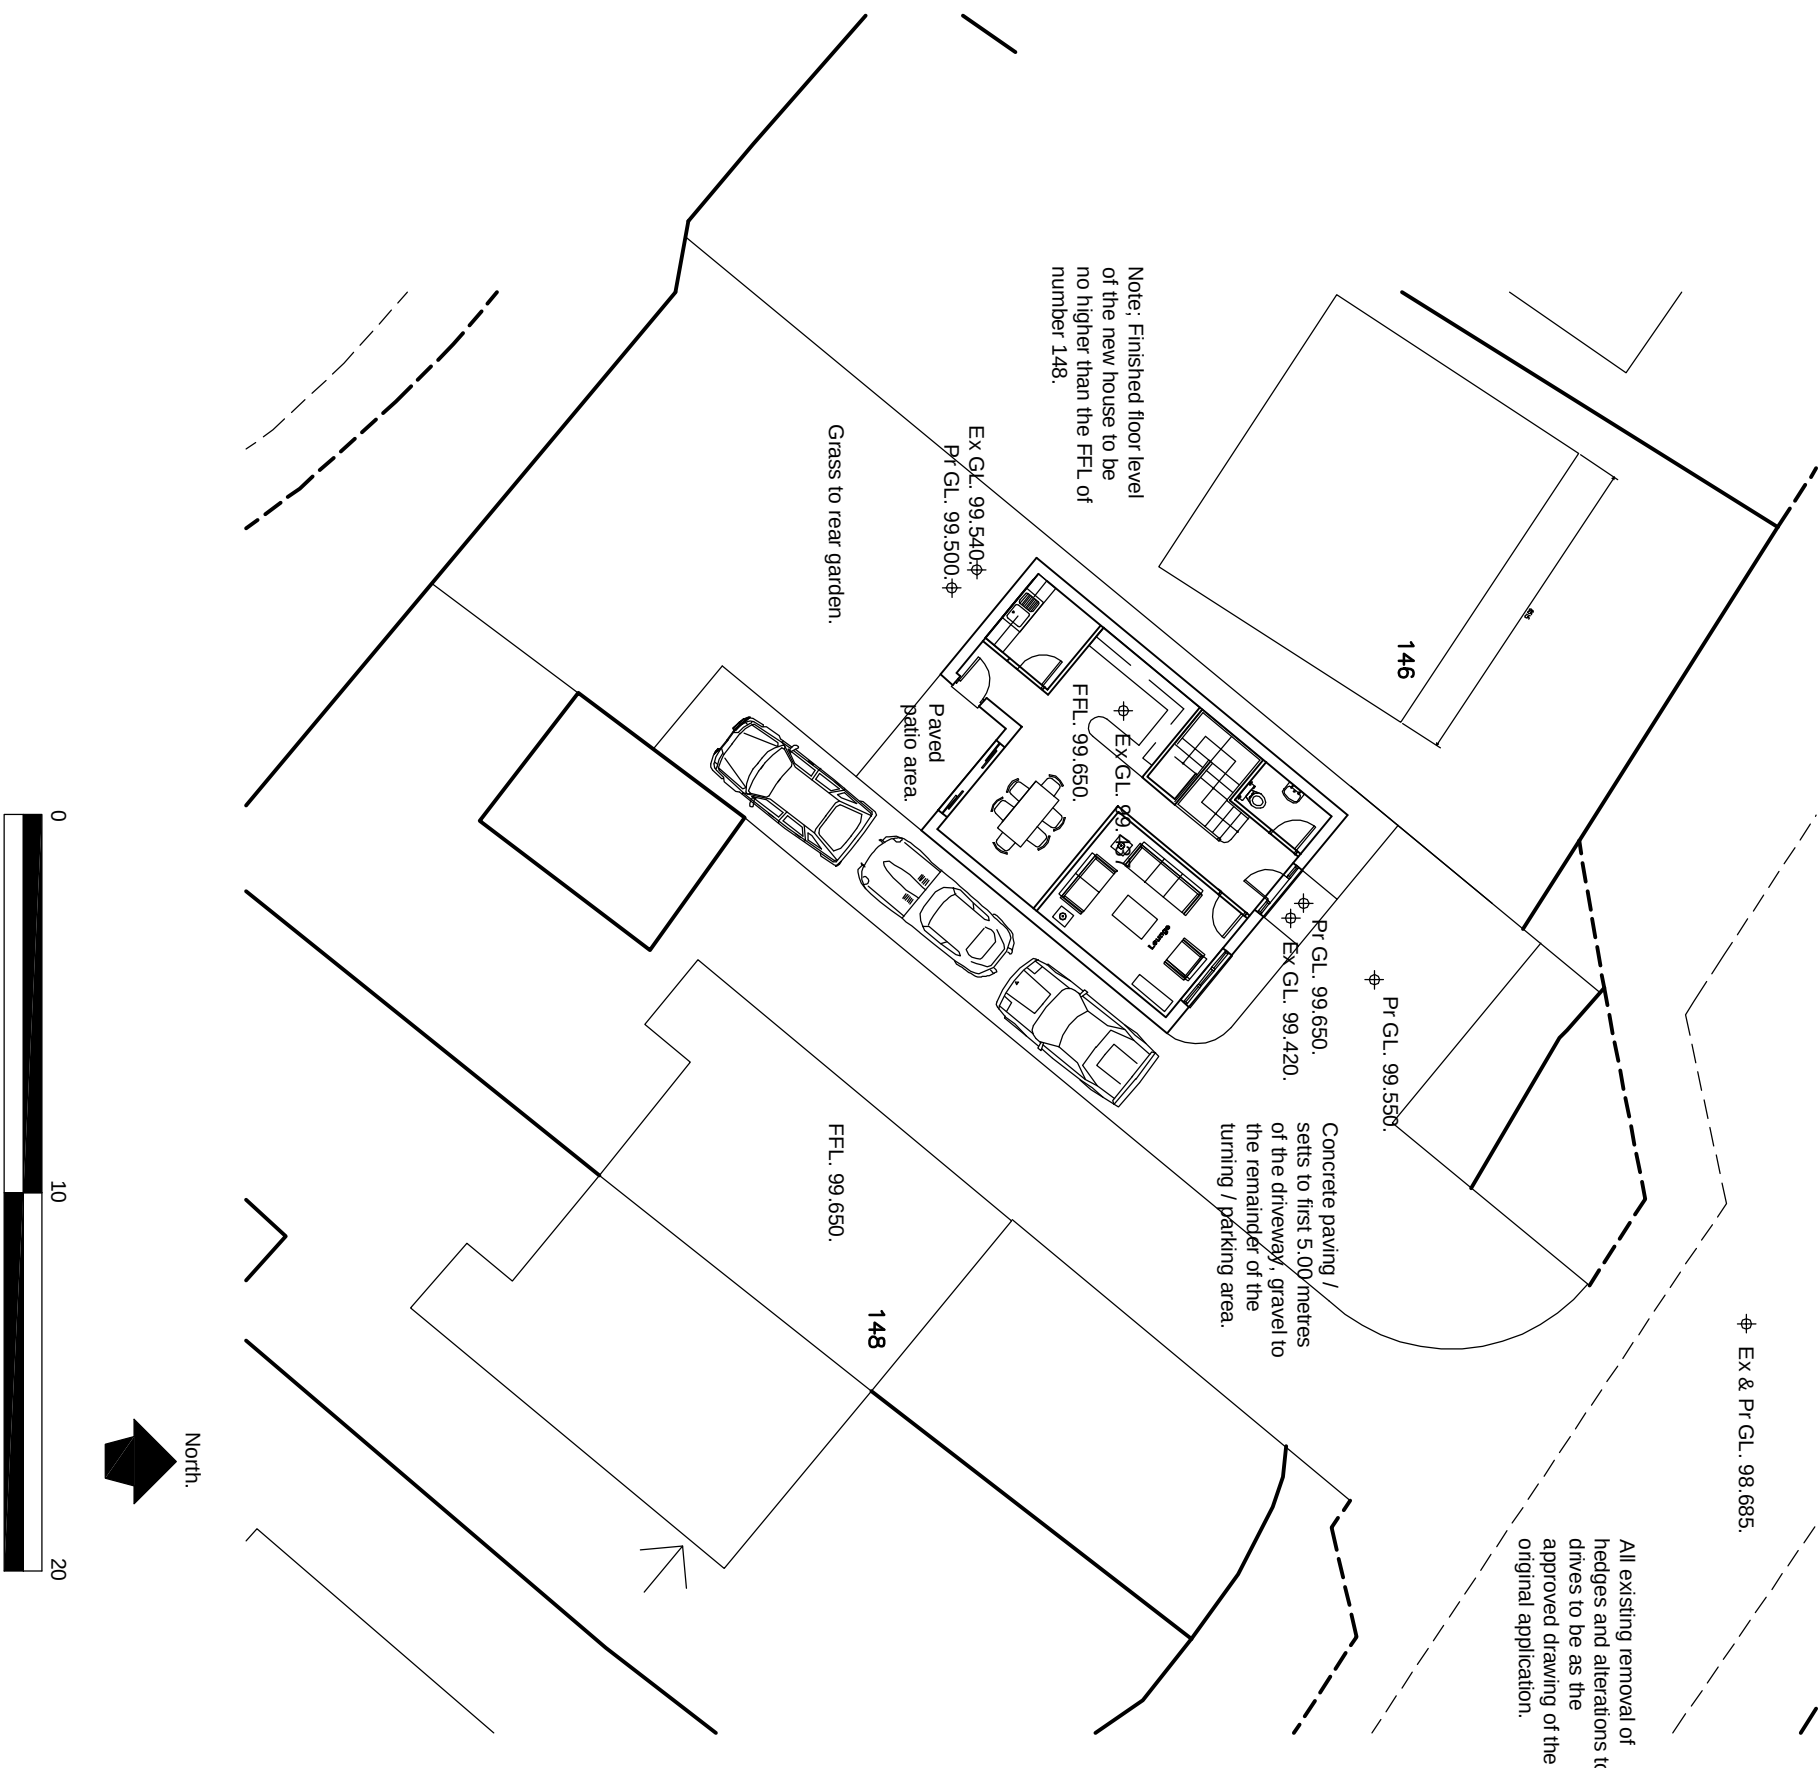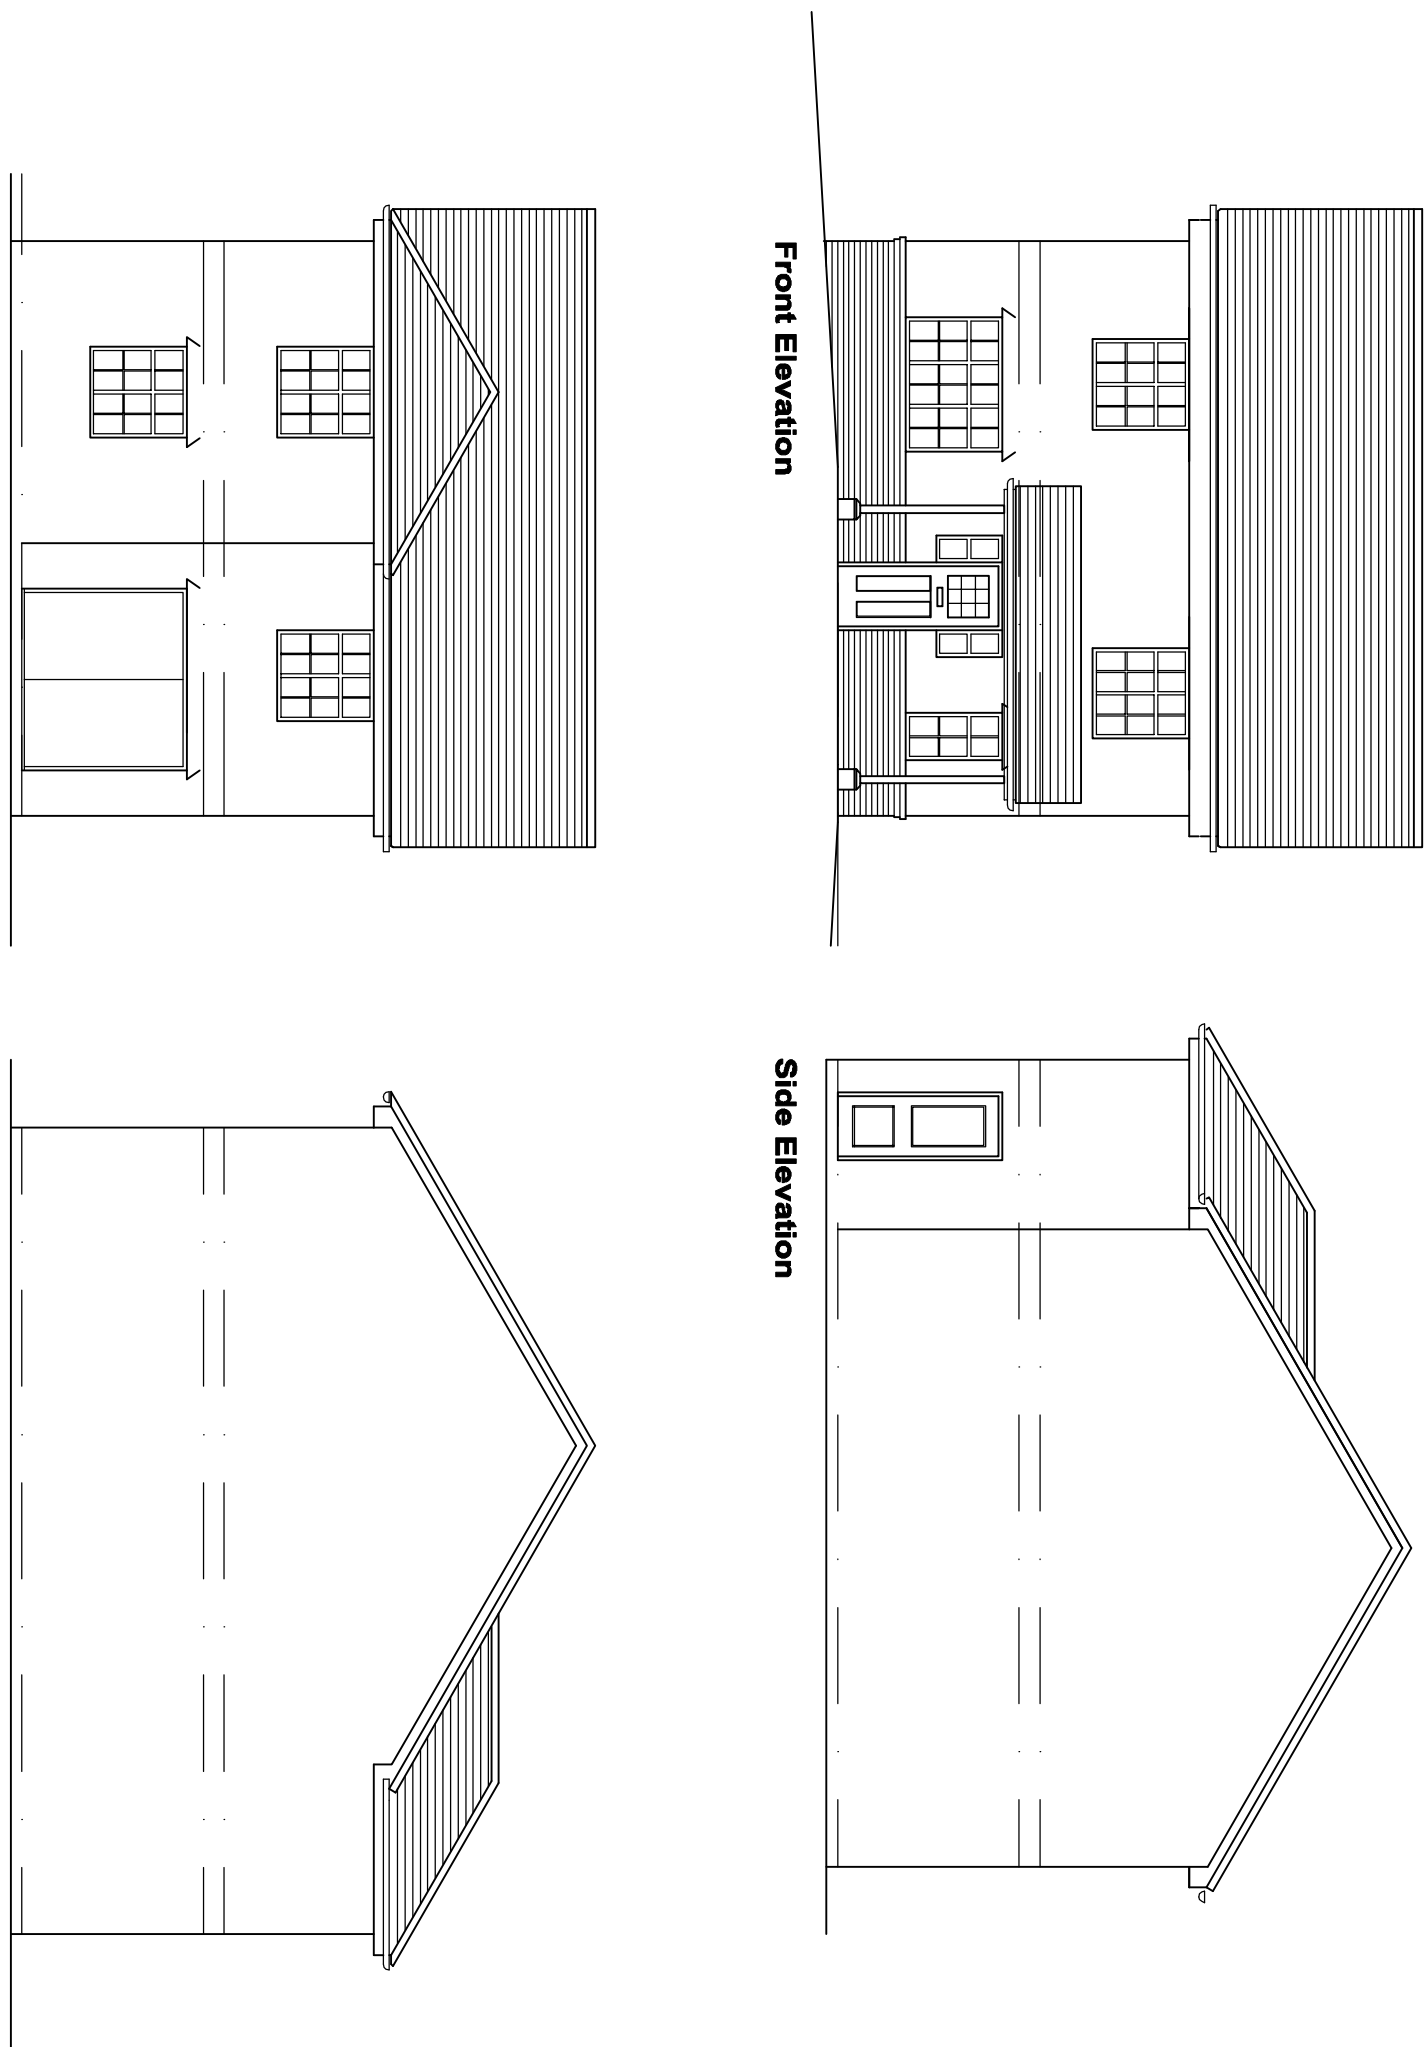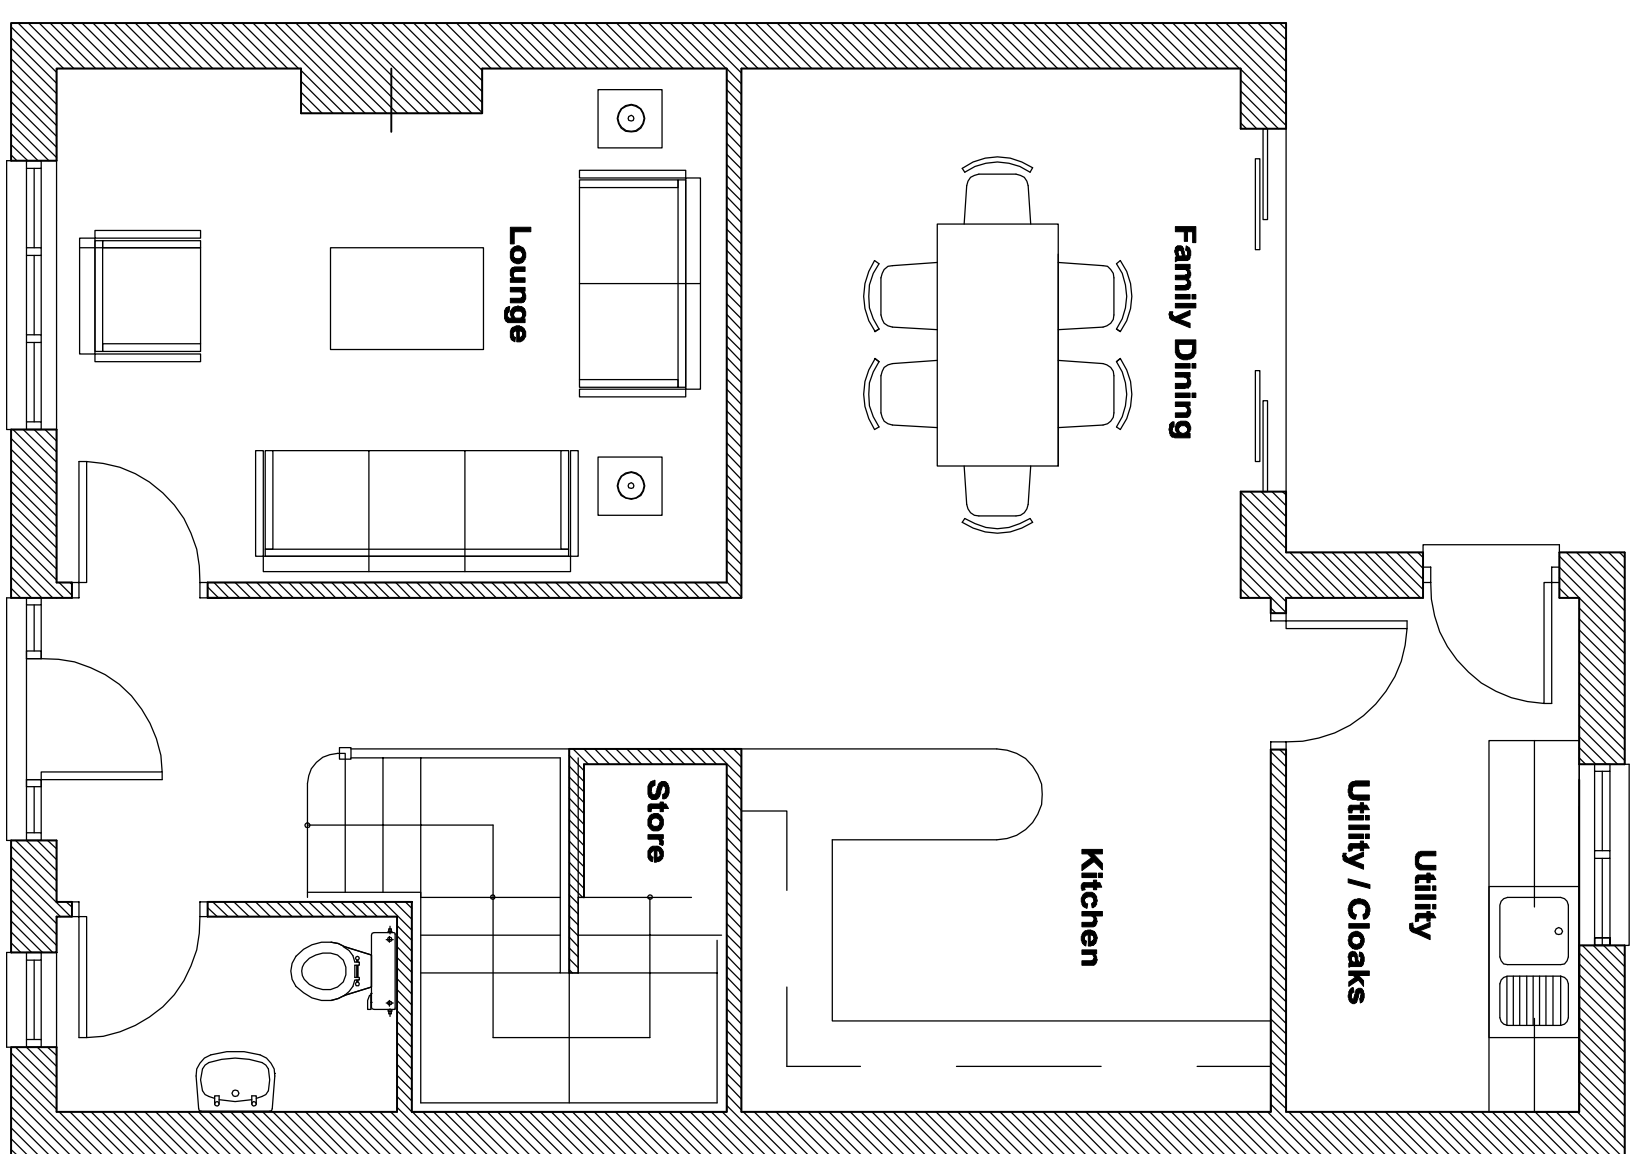
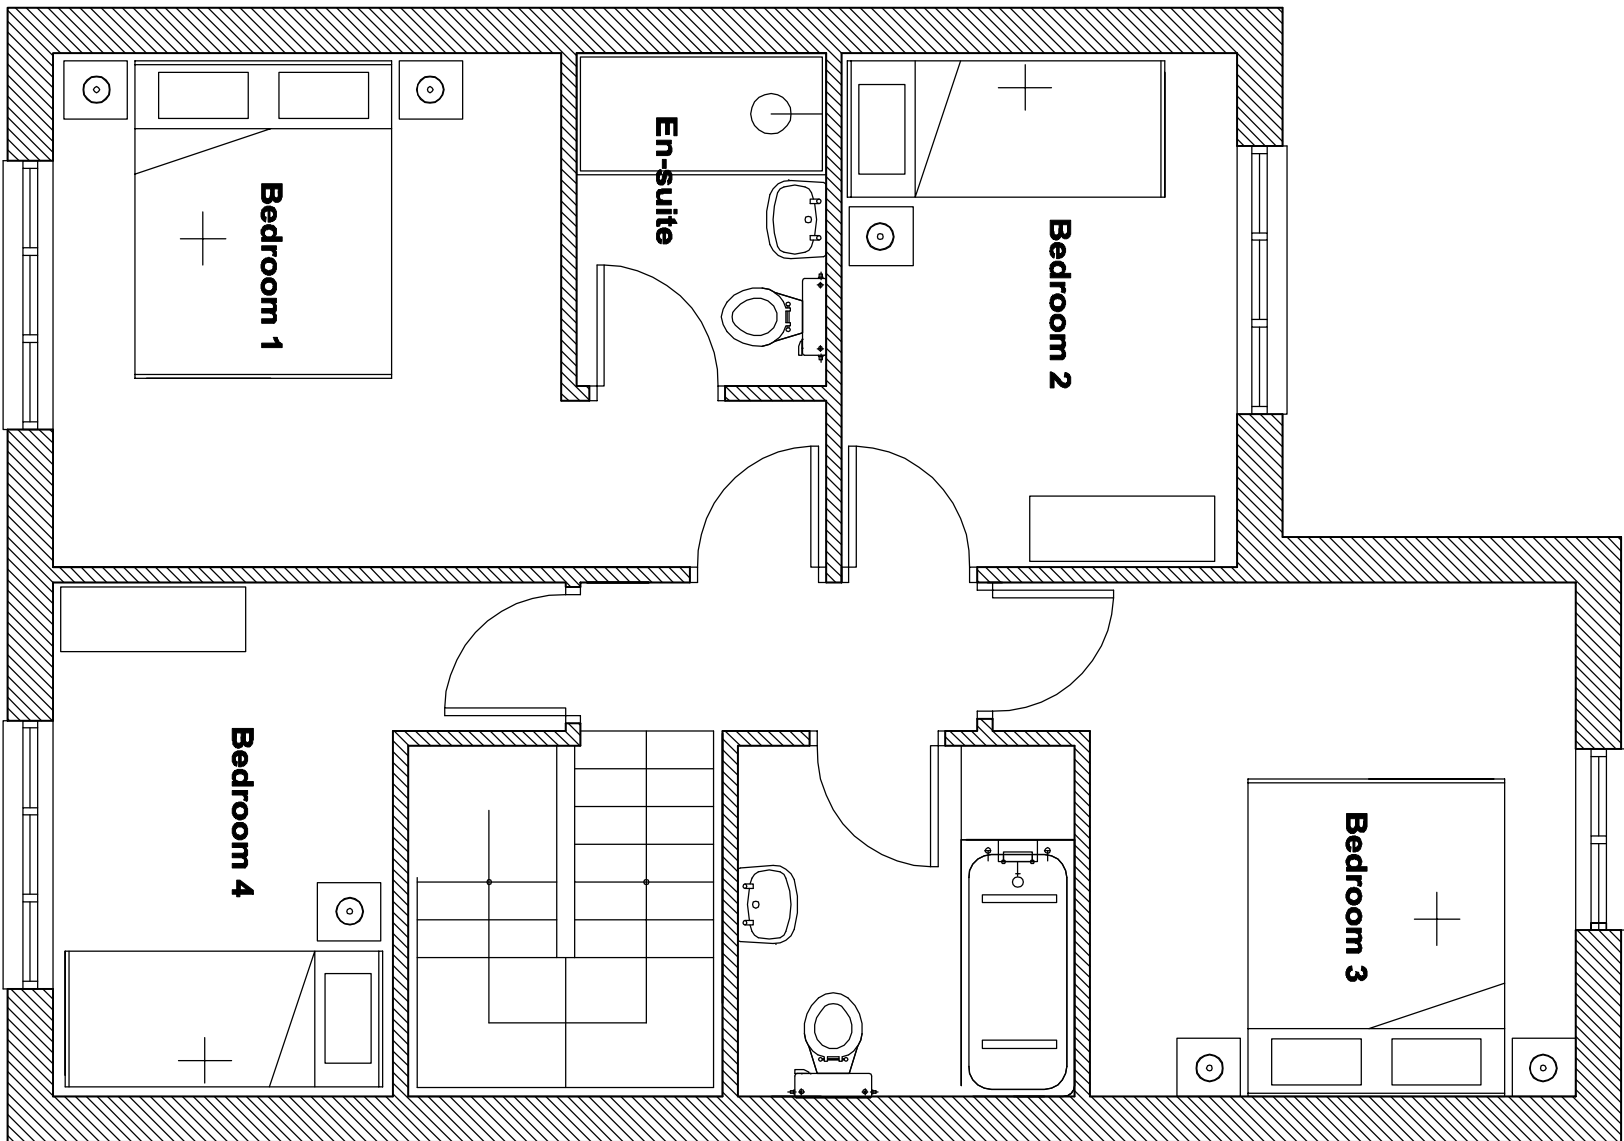


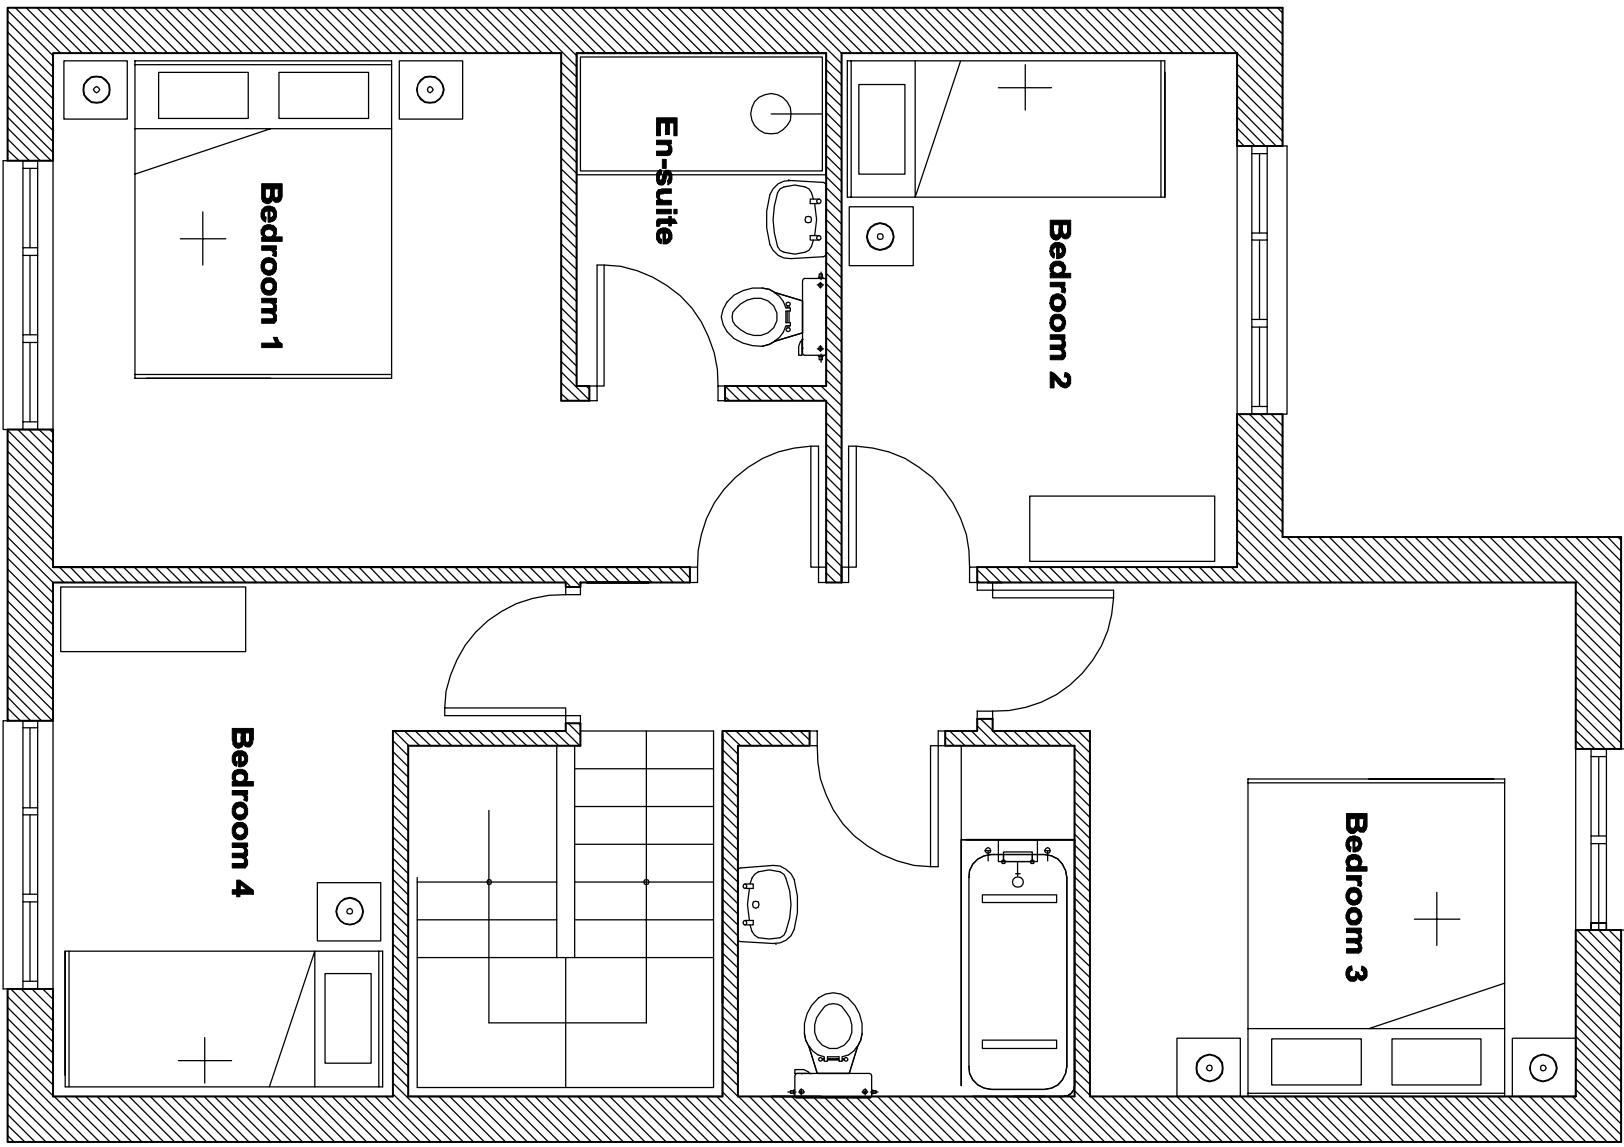


First Floor Plan

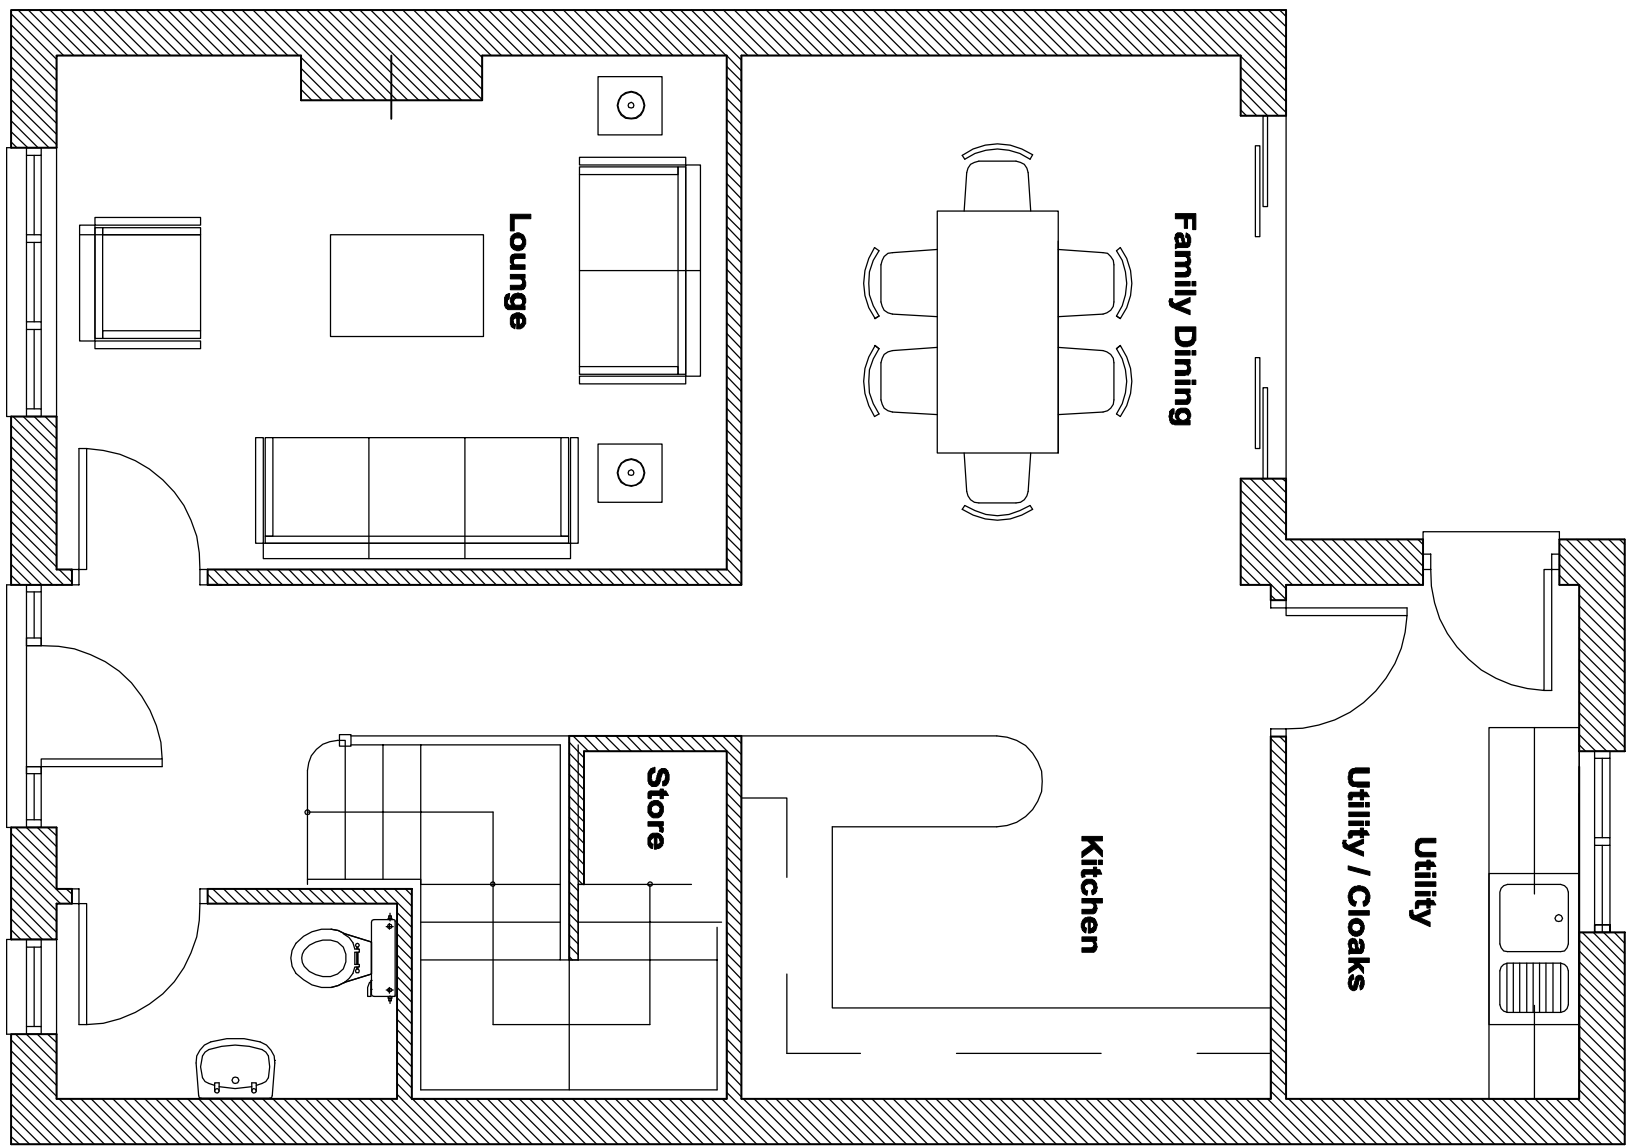

Ground Floor Plan

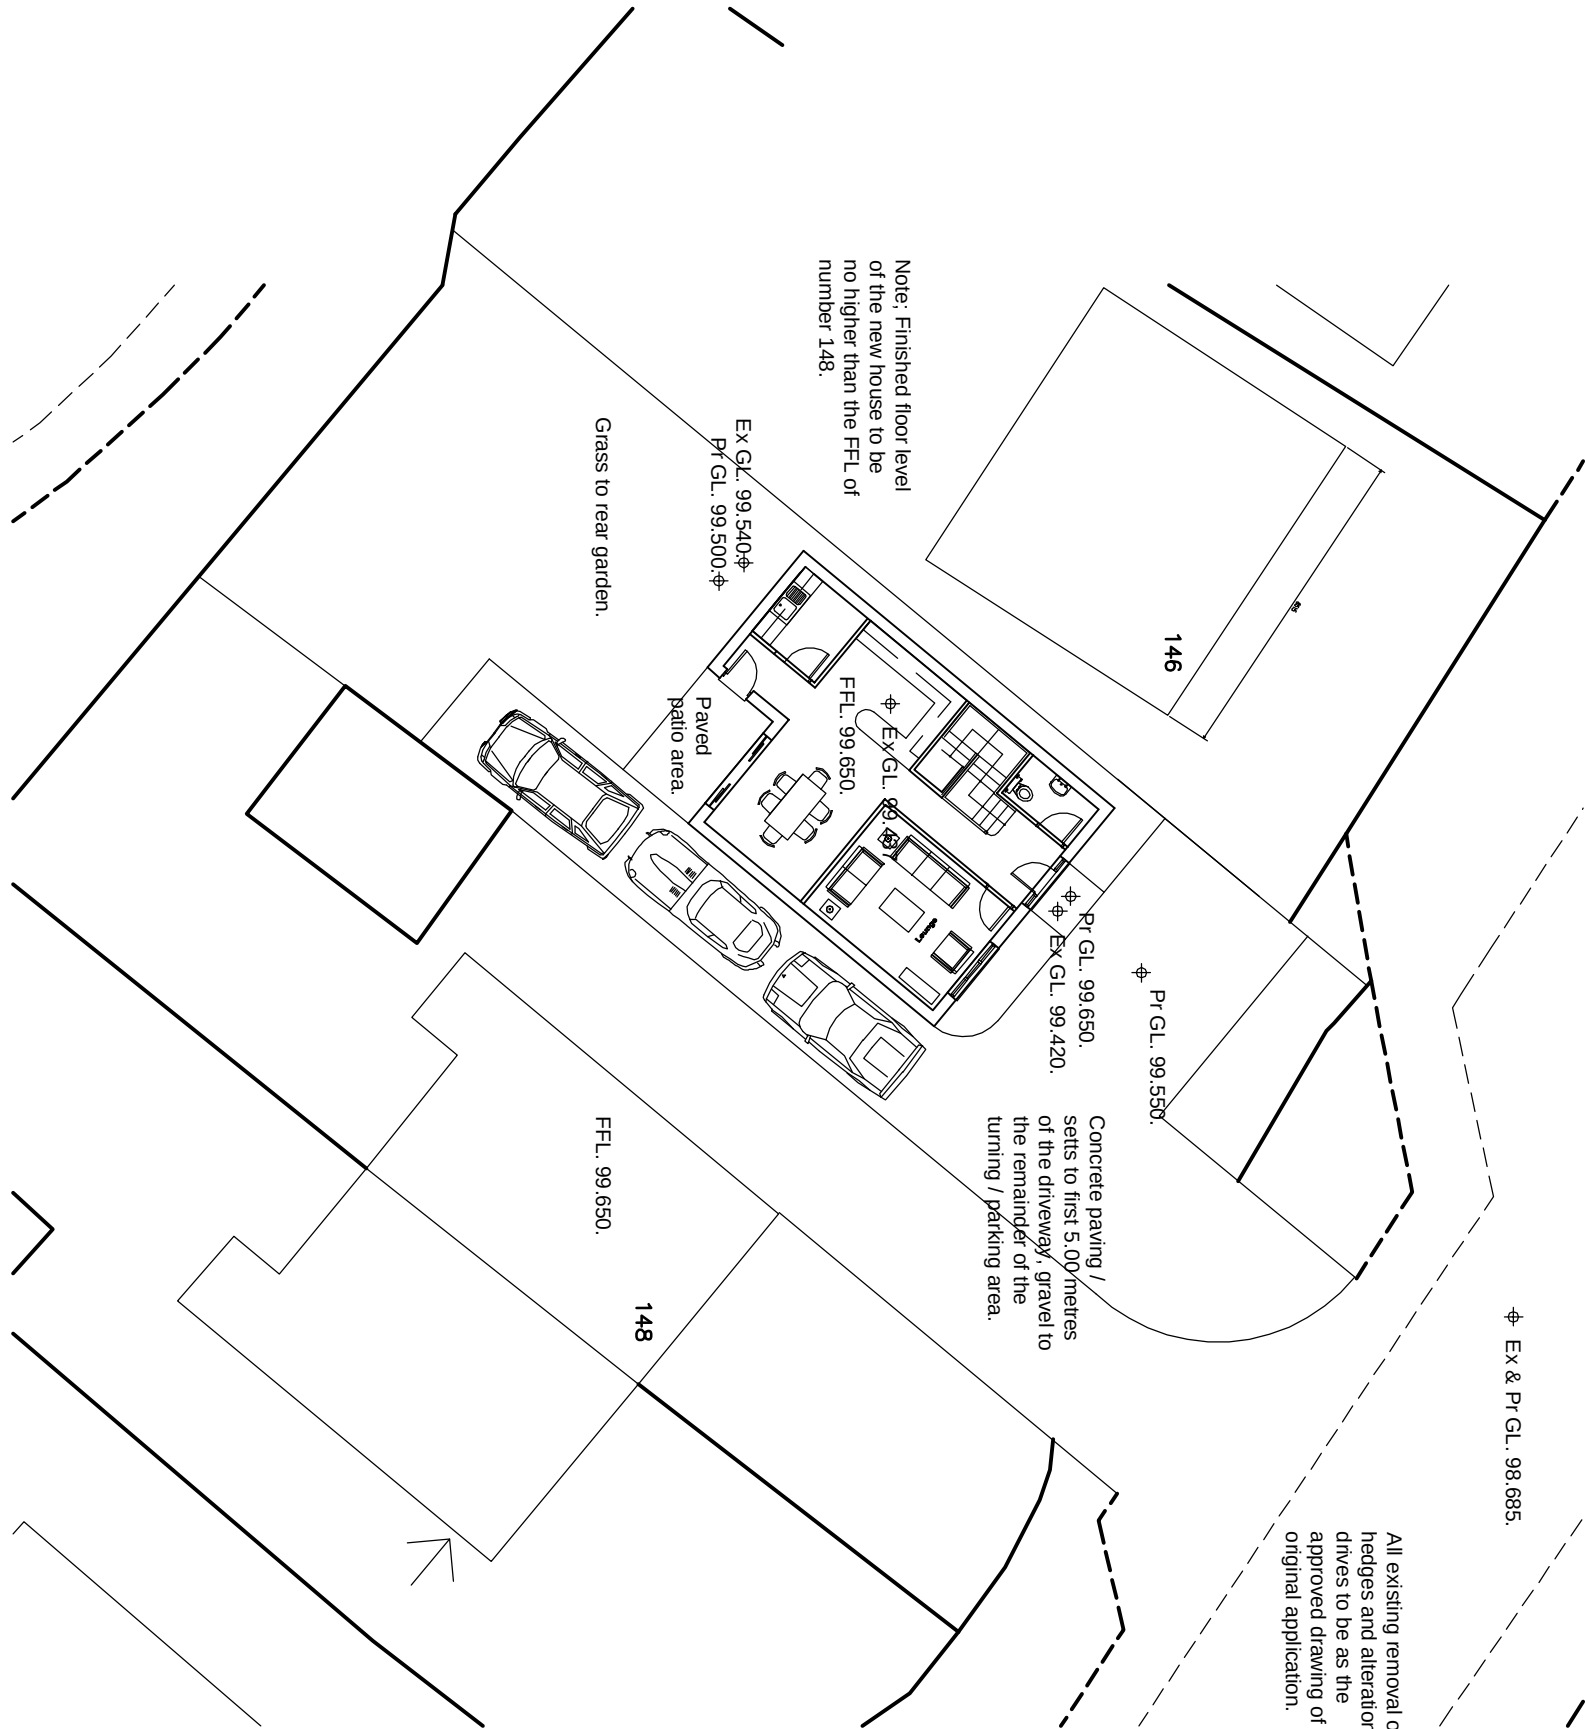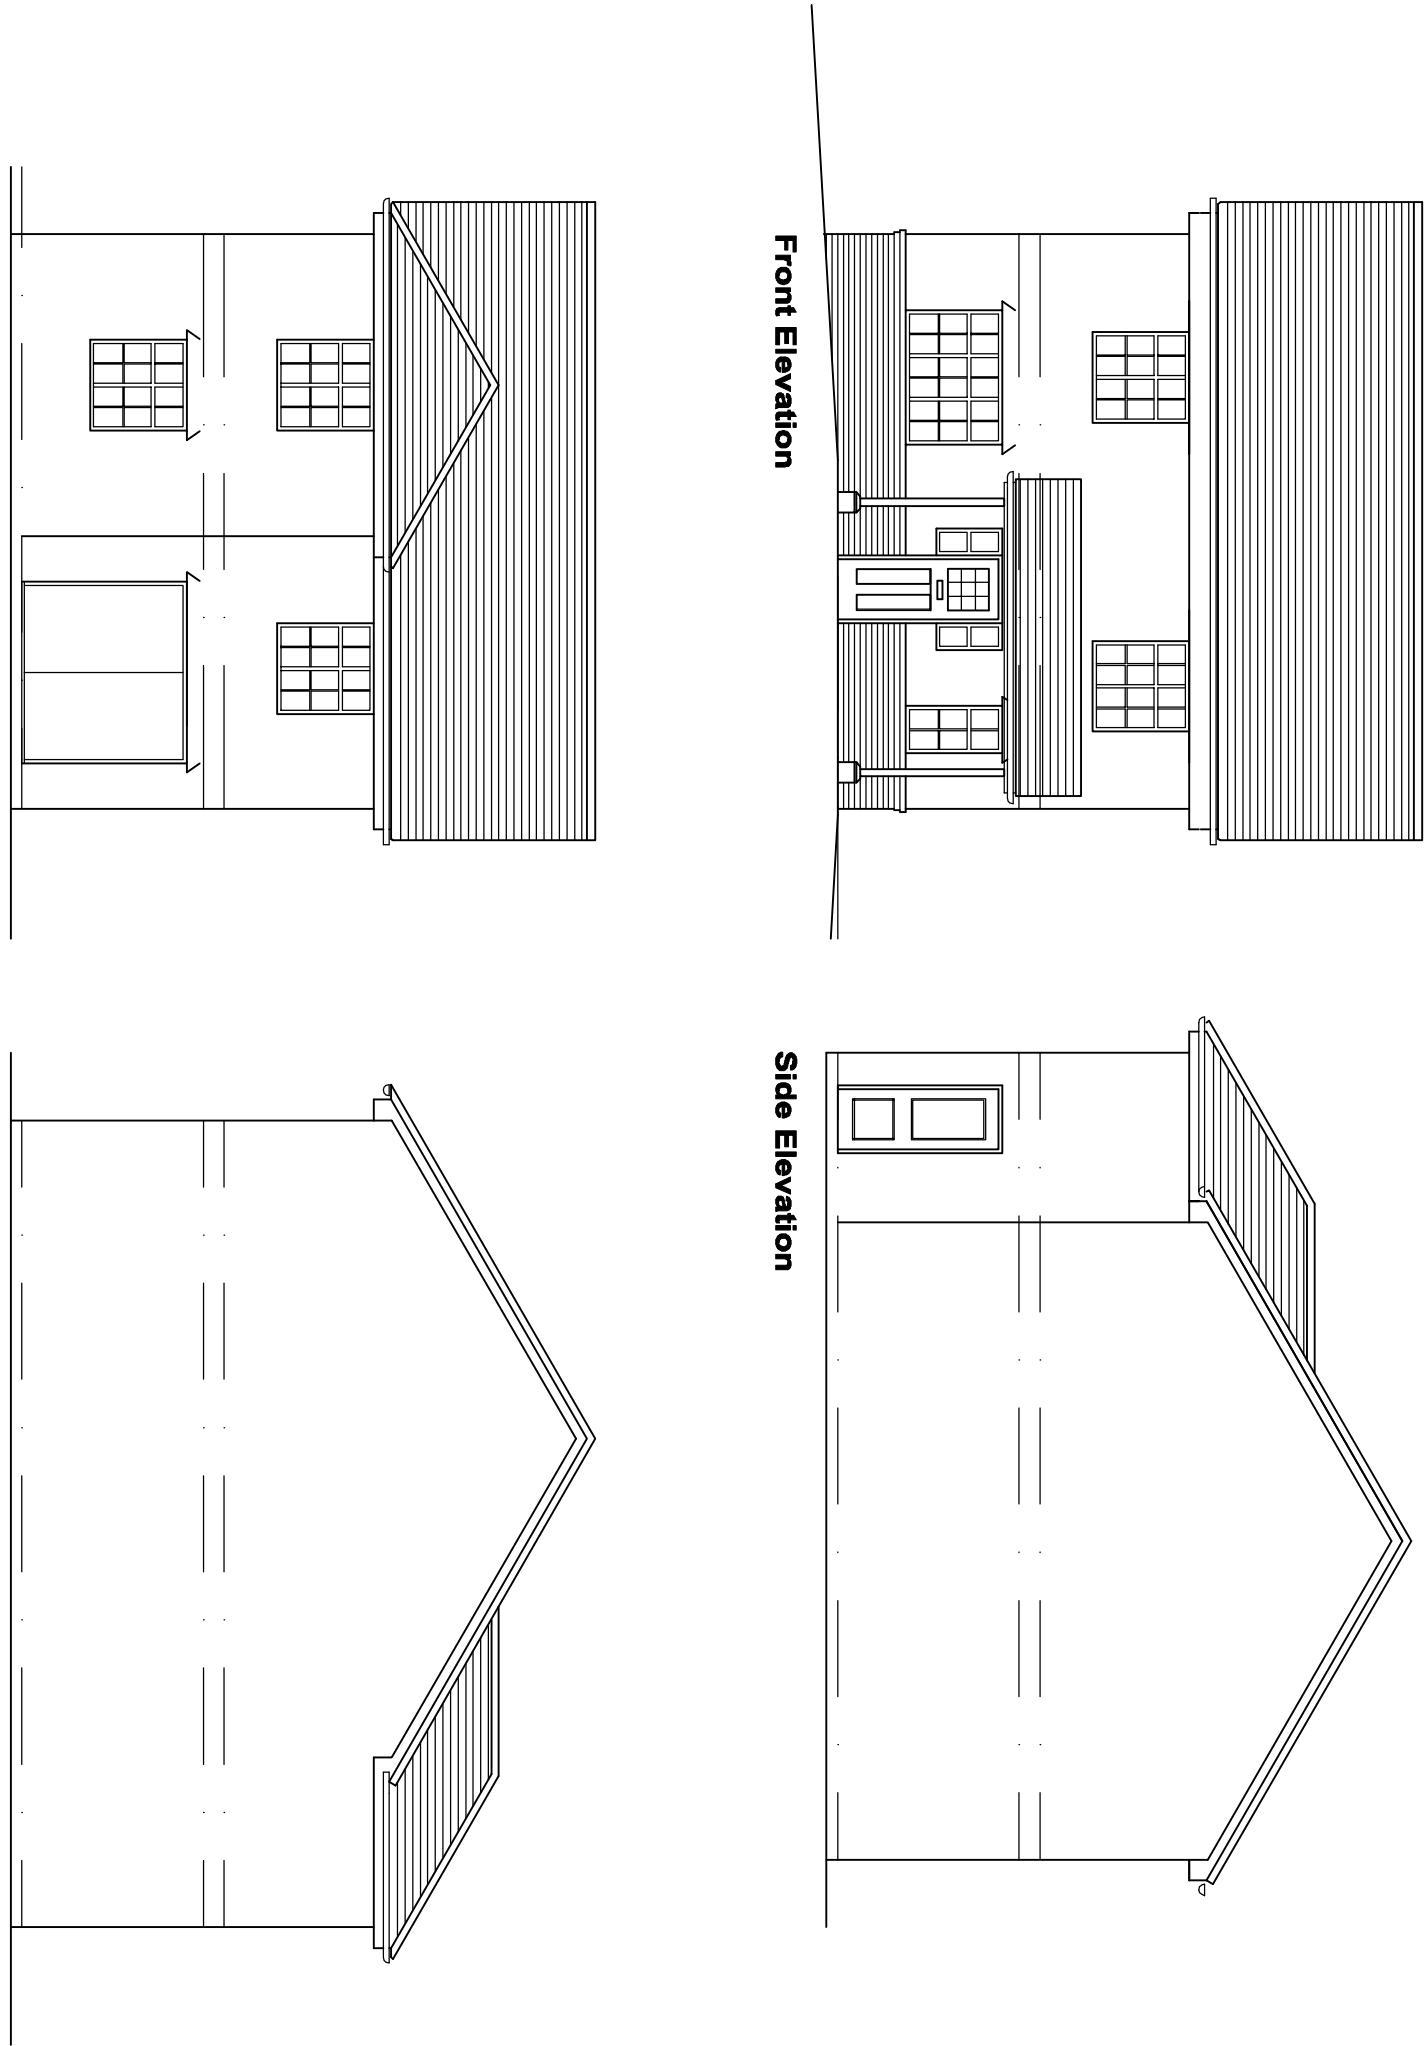

Site Plan: 1:200.
Proposed erection of a new detached dwelling on land adjacent Moorfield,
148 Gresford Road, Wrexham, LL12. 0NW, for Mr. J. Duffy.

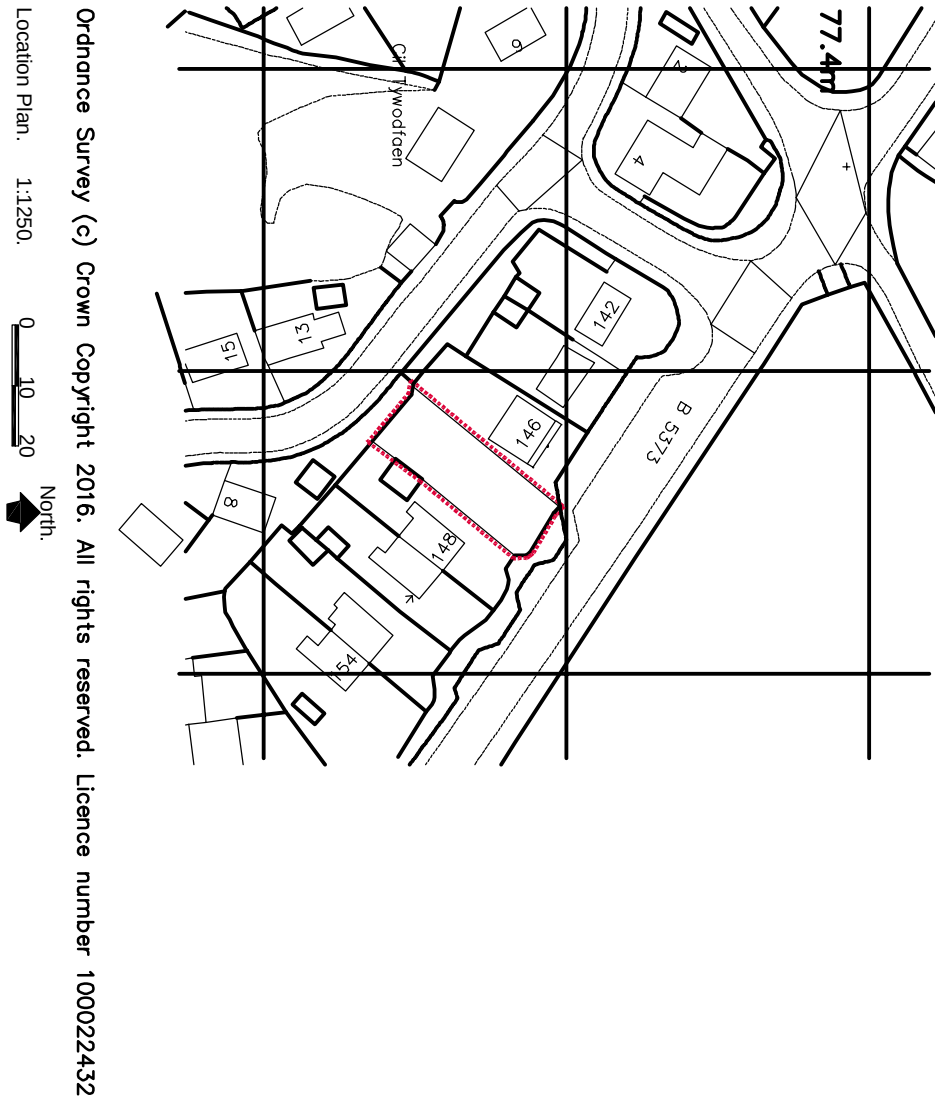

All dimensions to be checked and confirmed on site prior to construction. Any discrepancies to be reported to MILES Design immediately.
Figured dimensions to be taken in preference to these scales.
MILES Design and Construction accepts no responsibility for any inaccuracies or omissions in the drawings or for any damage or loss of materials or equipment caused by the use of the drawings.
All materials/workmanship to be to current British Standards.
Information and where applicable by their approved contractors. Where equal approval is noted as an requested of alternatives proposed. All materials to be fit for purpose.

Proposed erection of a new detached dwelling on land adjacent Moorfield, 148 Gresford Road, Wrexham. LL12. 0NW. for Mr. J. Duffy.

Notes :

Revisions :
Rev A. 17/08/2016. Window to the side elevation in Bedroom 3 removed.
Levels and entrance amended.

MILES DESIGN
8 CHAPEL STREET,
HOLT, WREXHAM,
LL13. 9DJ.
07747 041 200.

Title :
PROPOSED FLOOR PLANS
AND ELEVATIONS LOCATION
PLAN AND SITE PLAN.

Scale : 1:500/001/200
1:250 @ A1.

Drawn : SHM.

Date: July 2016

Approved:

Job. No: DWG. No: Rev.
16/11 01 A

Drawing Prepared by Miles Designs Ltd.