
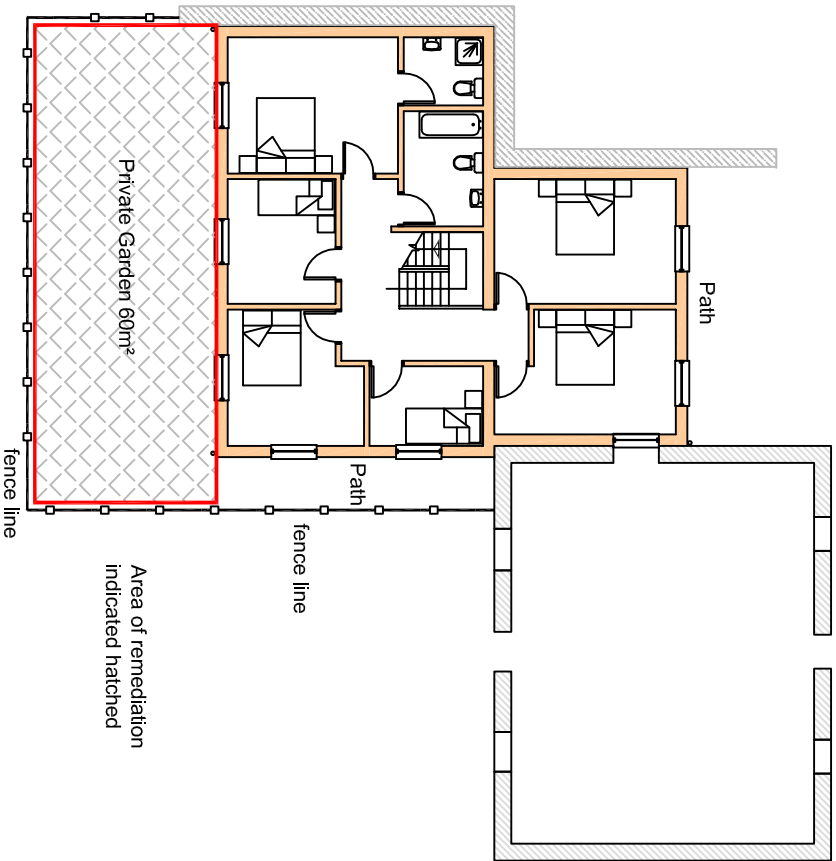


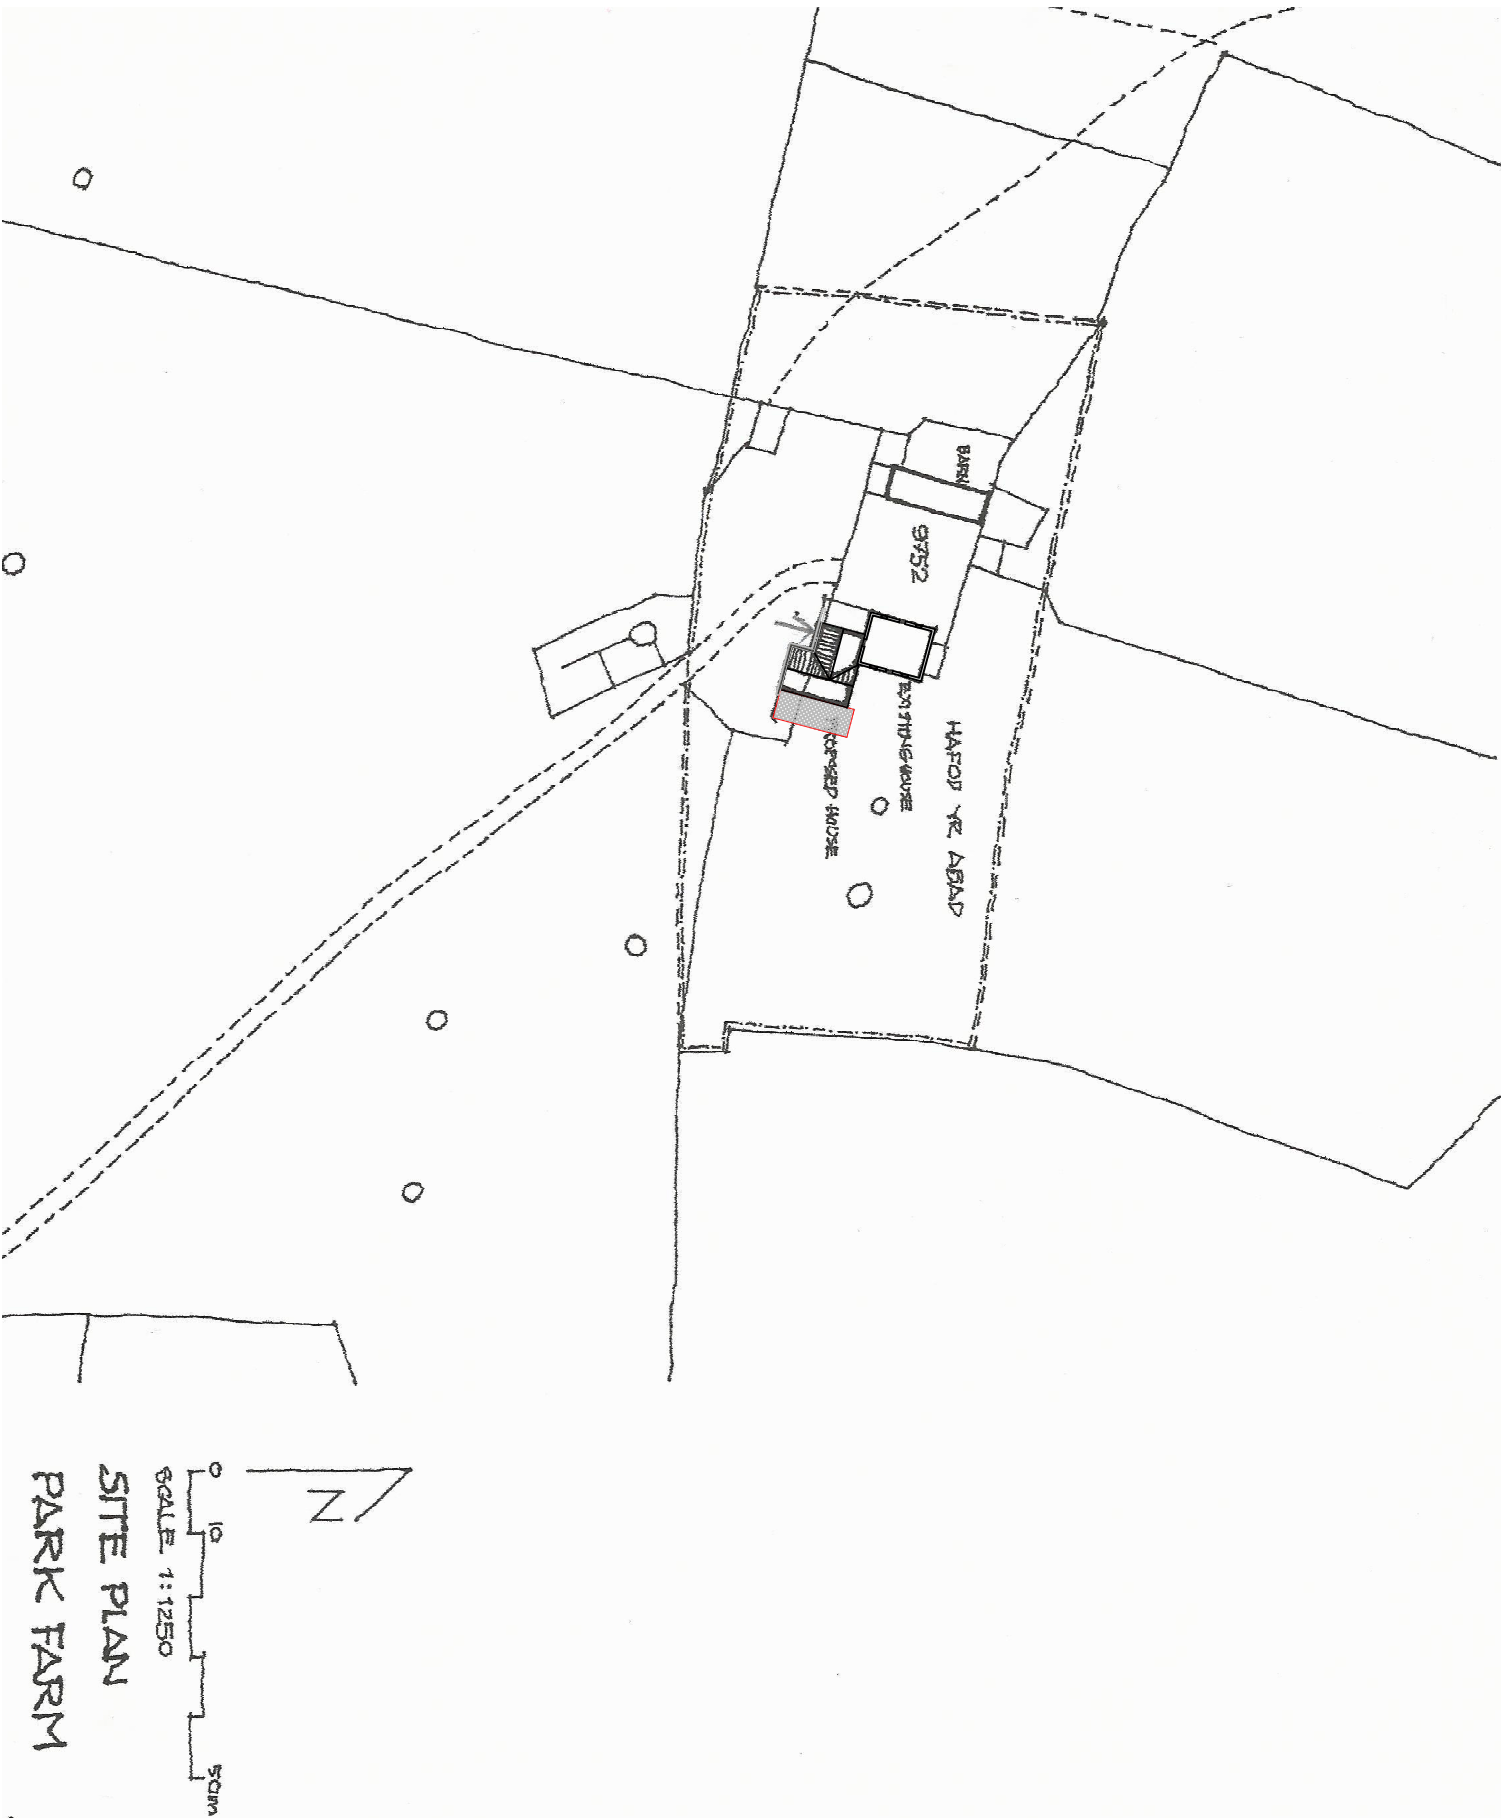

The Contractor is responsible for checking all dimensions - any discrepancy to be brought to the attention of the client before proceeding with the work.

Where an item is covered by drawings of different scales, the larger scale drawing takes precedence.

Do not scale drawings - measured dimensions to be worked in all cases.

Revisions:

BH ARCHITECTS LTD.

Barden • Queen Street • Treuddyn • Near Mold • Flintshire • CH7 4LU

Company Number 9280139

tel. 07970 771547 email bharch@hotmail.com

site address

PARK FARM, MINERA MOUNTAIN ROAD,
MINERA, LL11 5UL

project

Erection of Replacement Dwelling

description & scale

Proposed Site & Floor Plan showing area of
remediation -

scale 1:1250 & 1:200 when printed @ A3

date

May 2016

job number/revision

RD/03