



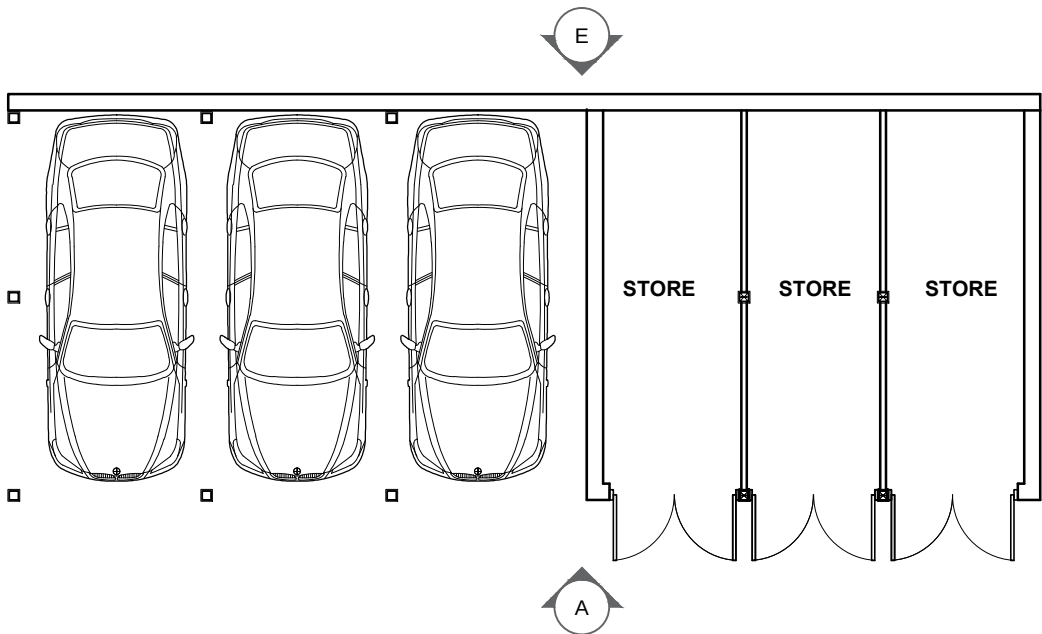

Plot 2, 3 & 4 - Parking Barn Plan


Scale: 1:100

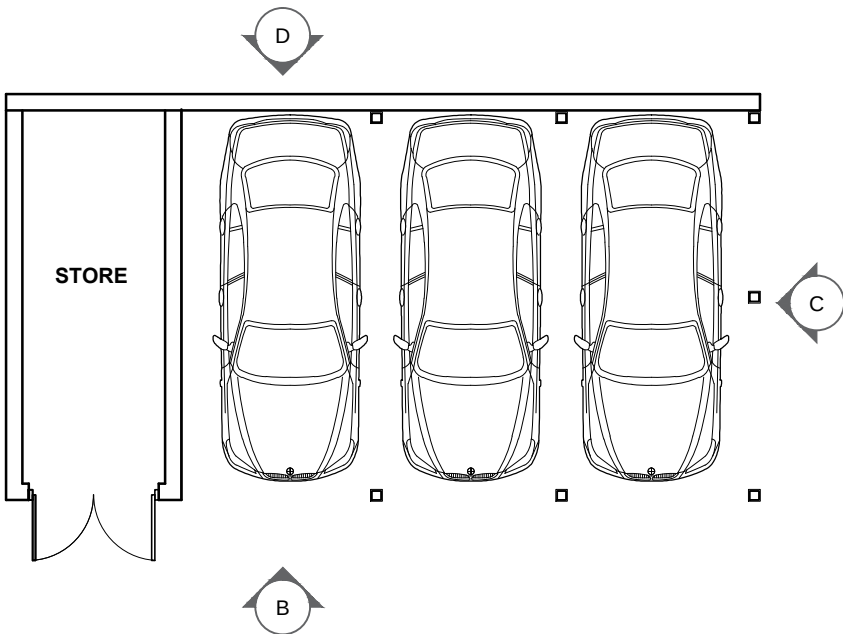

Plot 5 - Parking Barn Plan


Scale: 1:100

EXTERNAL MATERIALS KEY		
ROOF	a1 -	SLATE ROOF
WALL	b1 -	FACING RECLAIMED BRICK WORK
CLADDING	c1 -	HORIZONTAL TIMBER CLADDING
DOORS	d1 -	VERTICAL TIMBER CLADDING DOORS
SUPPORTS	e1 -	STEEL POSTS PAINTED BLACK

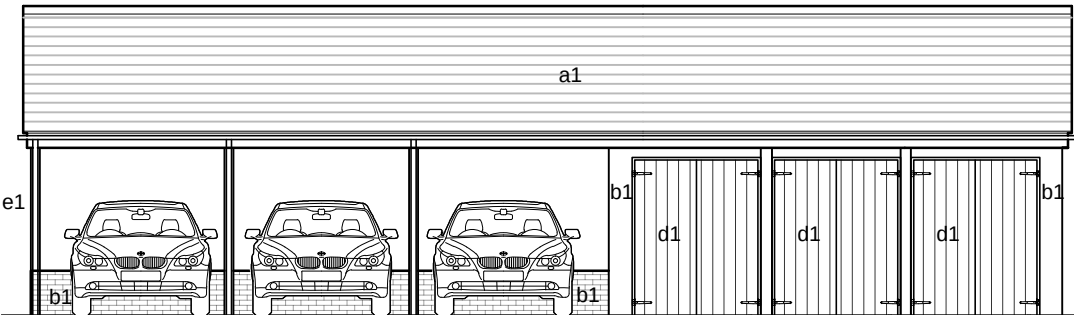


Plot 2, 3 & 4 - Parking Barn Front Elevation

Scale: 1:100

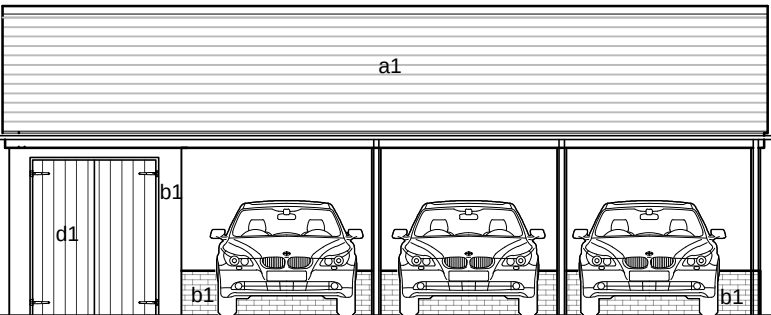


Plot 5 - Parking Barn Front Elevation

Scale: 1:100

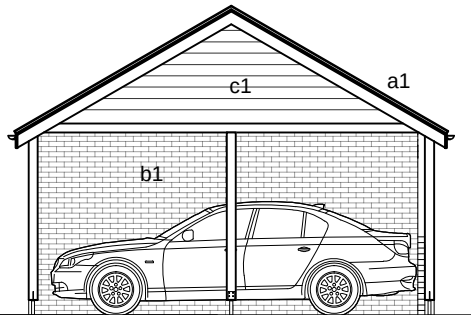


Plot 5 - Parking Barn Side Elevation

Scale: 1:100

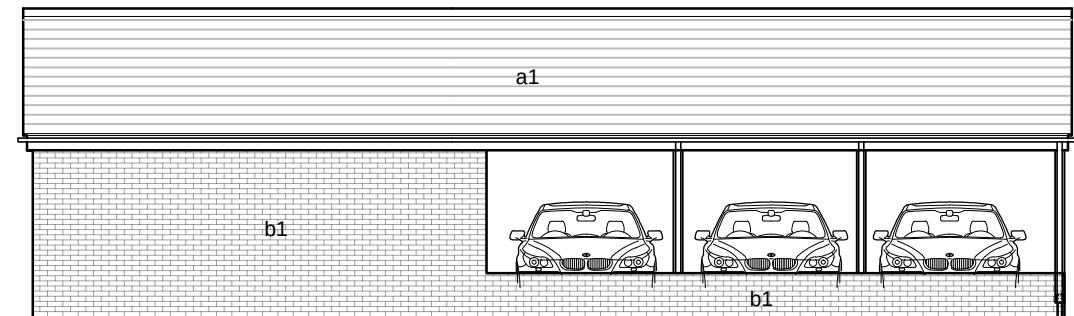

Plot 2, 3 & 4 - Parking Barn Rear Elevation

Scale: 1:100

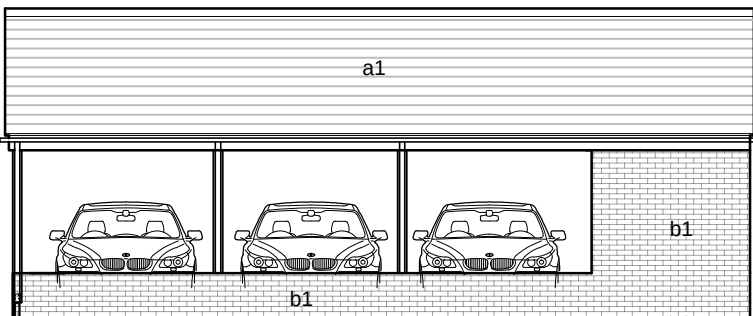

Plot 5 - Parking Barn Rear Elevation

Scale: 1:100

ISSUED FOR
PLANNING

1:10	0	100	200	300	500mm
1:1	0	10	20	30	50mm
1:100	0	1	2	3	5m
1:1000	0	10	20	30	50m
1:10,000	0	100	200	300	500m

P3	Steel post positions amended	HJ	22.06.2016
P2	Plans and Elevations updated to reflect changes to site plan	HJ	10.06.2016
P1	First Issue	AP	
REVISION	DESCRIPTION	INITIALS	DATE

PROJECT: Cornish Hall barns	DRAWING NUMBER: C3621
DRAWING TITLE: Parking Barn	L(2)-09
CLIENT: Mr S Trowbridge	REVISION: P4
Cassidy+Ashton www.cassidyashton.co.uk C+A	DRAWN BY: AP
	SCALE @ A3: 1:100
	DATE: July 2016

ARCHITECTURE	BUILDING SURVEYING	TOWN PLANNING
Preston Office: 7 East Cliff, Preston, Lancashire, PR1 3JE	T: 01772 258356	
Chester Office: 10 Hunters Walk, Canal Street, Chester, CH1 4EB	T: 01244 402900	
This drawing is subject to copyright and is not to be reproduced in part or whole without approval. Do not scale this drawing - Check all dimensions on site		