



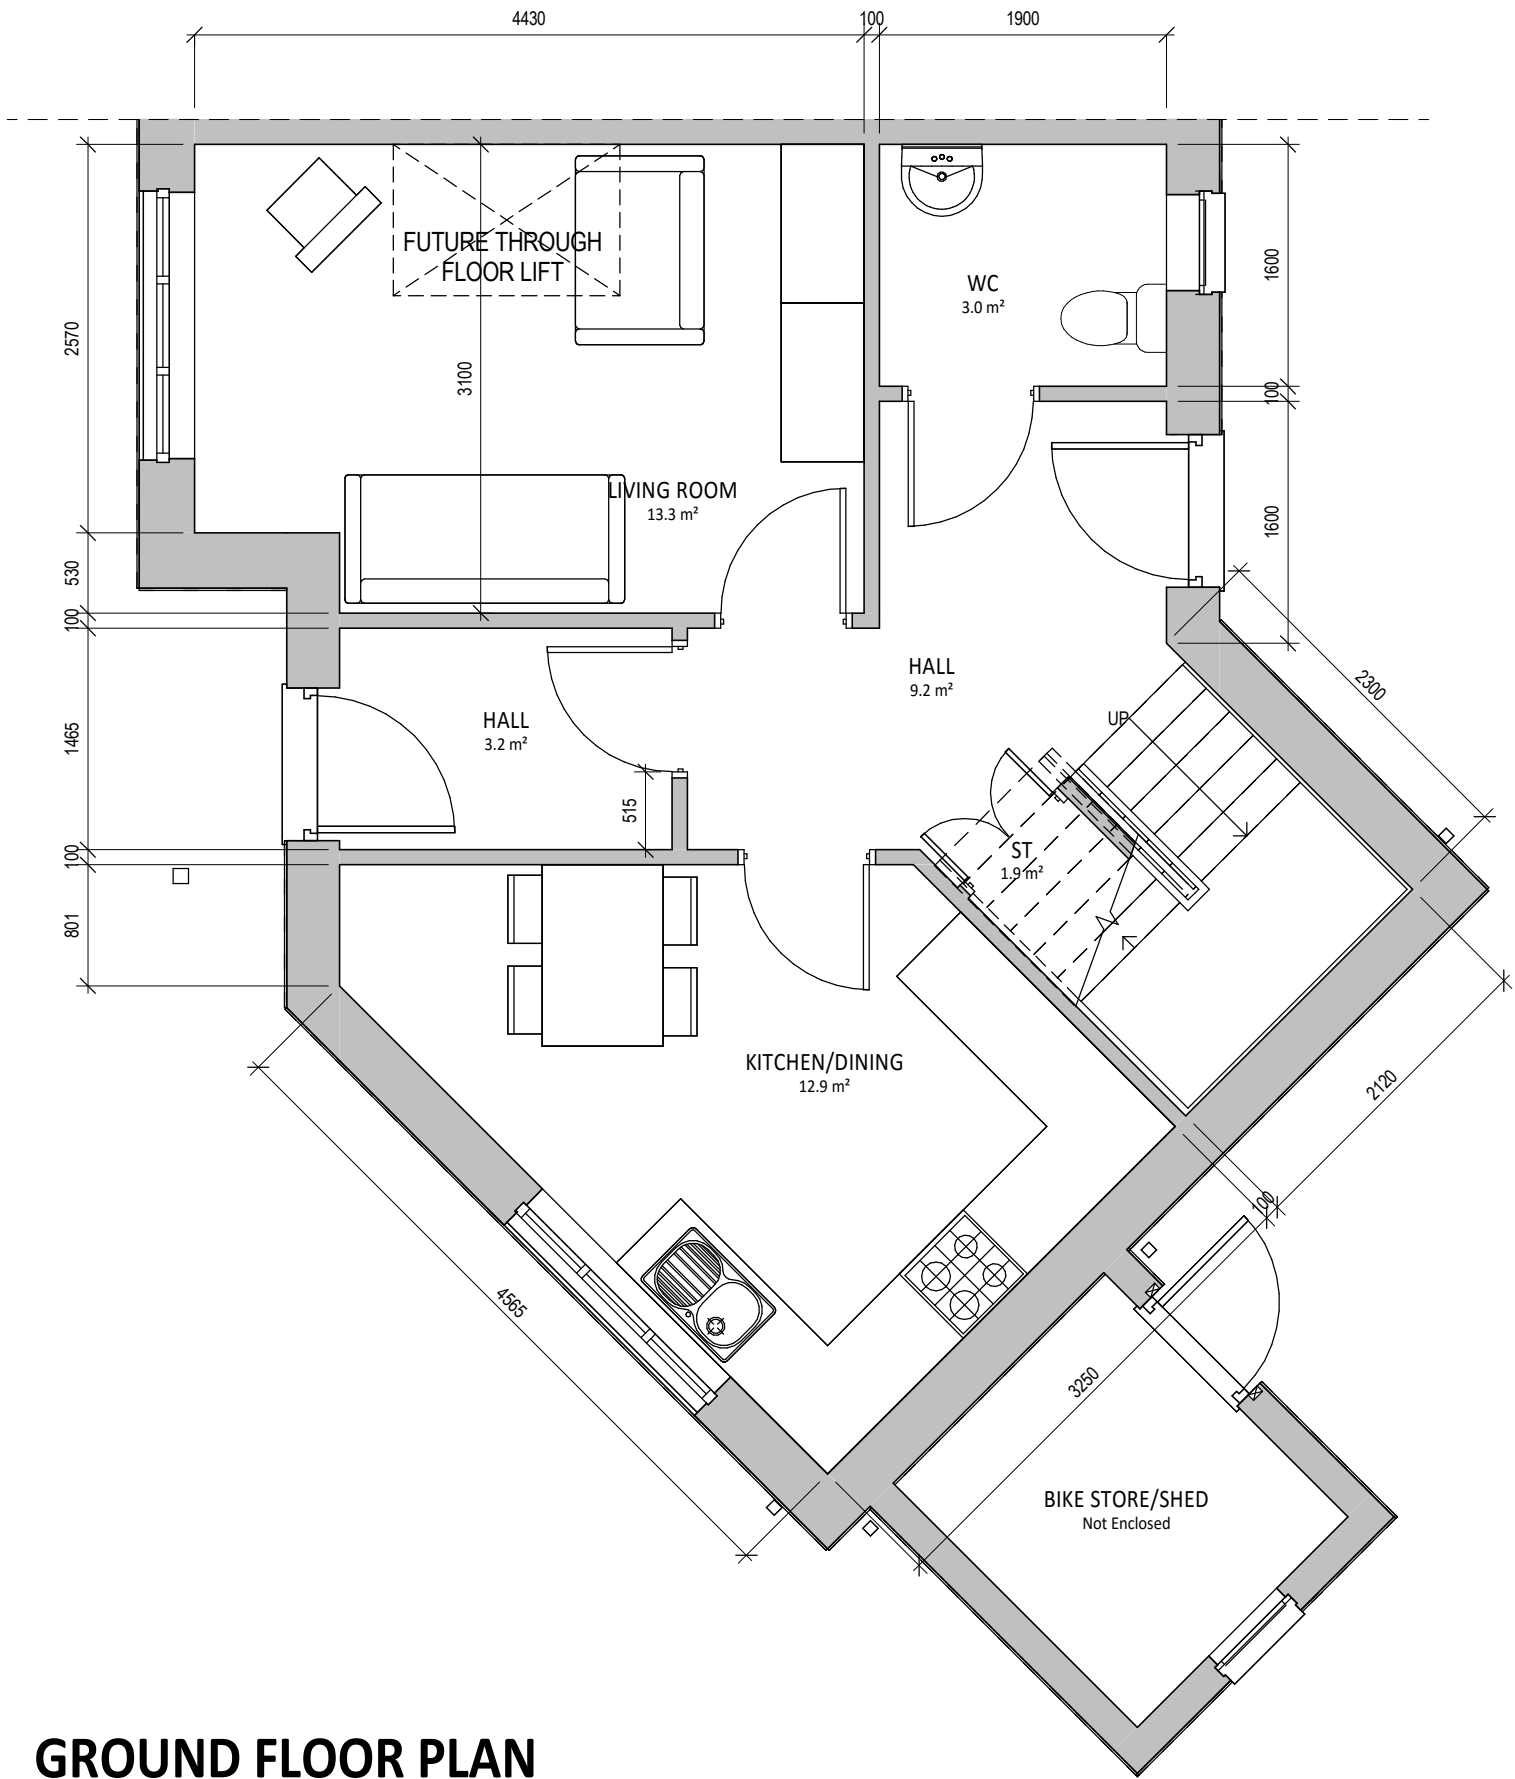

GROUND FLOOR PLAN

1 : 50

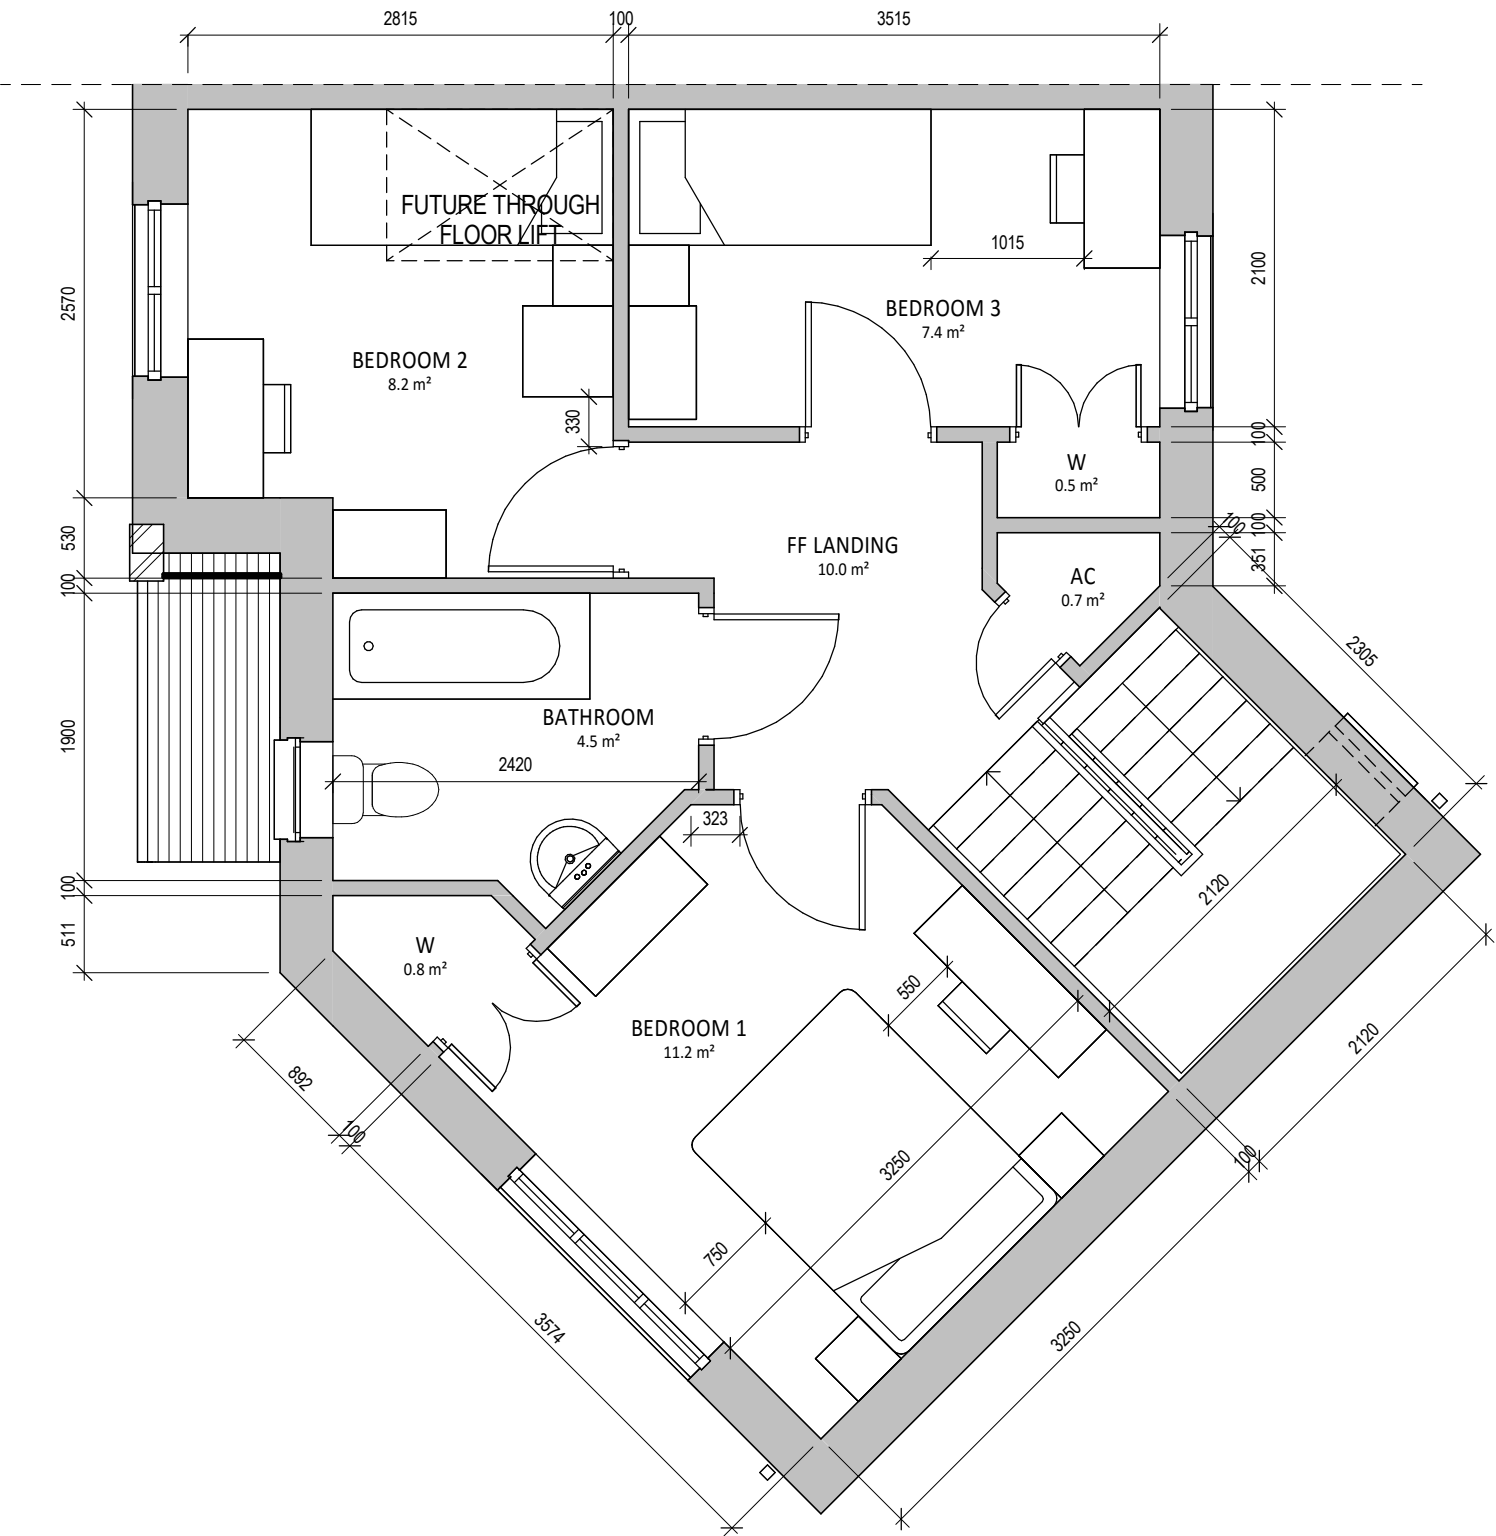

FIRST FLOOR PLAN

1 : 50

Area Schedule (GIA)	
Name	Area
GROUND FLOOR	45.5 m ²
FIRST FLOOR	45.5 m ²
	91.0 m ²



FRONT ELEVATION

1 : 100



REAR ELEVATION

1 : 100

B	ALTERATIONS TO ELEVATIONS	07/12/15	DP
A	BRICK SHEDS ADDED TO GABLES	20/08/15	DP
REV	DESCRIPTION	DATE	BY

THIS DRAWING IS THE COPYRIGHT OF AINSLEY GOMMON ARCHITECTS. DO NOT SCALE FROM THIS DRAWING. WORK TO FIGURED DIMENSIONS ONLY. CHECK ALL DIMENSIONS ON SITE. ANY DISCREPANCIES TO BE NOTIFIED TO THE ARCHITECT. ELEMENTS OF STRUCTURE SHOWN ARE INDICATIVE AND FOR GUIDANCE. FINAL DESIGN TO BE AS STRUCTURAL ENGINEERS DETAILS AND SPECIFICATION.

PROJECT
WOODLANDS FARM DEVELOPMENT,
WREXHAM
for WWHA

DRAWING TITLE
HOUSE TYPE 3 (4P3B) PLANS AND
ELEVATIONS

SCALE	DATE	DRAWN	CHECKED
As indicated @A2	10/08/15	DP	SV

DRAWING STATUS
PRELIMINARY

JOB No	DRAWING No	REVISION
C861	130	B

AG | **A** AINSLEY GOMMON ARCHITECTS
THE OLD POLICE STATION, 15 GLYNNE WAY, HAWARDEN, CH5 3NS
Tel: 01244 537 100 | wales@agarchitects.co.uk | www.agarchitects.co.uk
Ainsley Gomon Architects Ltd. Registered in England & Wales No.4187948
Registered Office: 1 Price Street, Hamilton Square, Birkenhead CH41 6JN

PRINTED: 07/12/2015 17:13:02