

This drawing is subject to copyright and is not to be reproduced in part or whole without approval.
Do not scale this drawing - check all dimensions on site.

Health & Safety Notes

1. Contractor must ensure that all work on site is carried out in a safe & satisfactory manner, in accordance with Health & Safety At Work Act 1974, COSHH Regulations 2002 & requirements of C.D.M



Proposed Site Plan


Scale: 1:500



Designated Bat Loft Space Above

A Ibstock Free Access Bat Box Type A - 215 x 65mm

C Ibstock Bat Box Type C - 215mm x 290mm

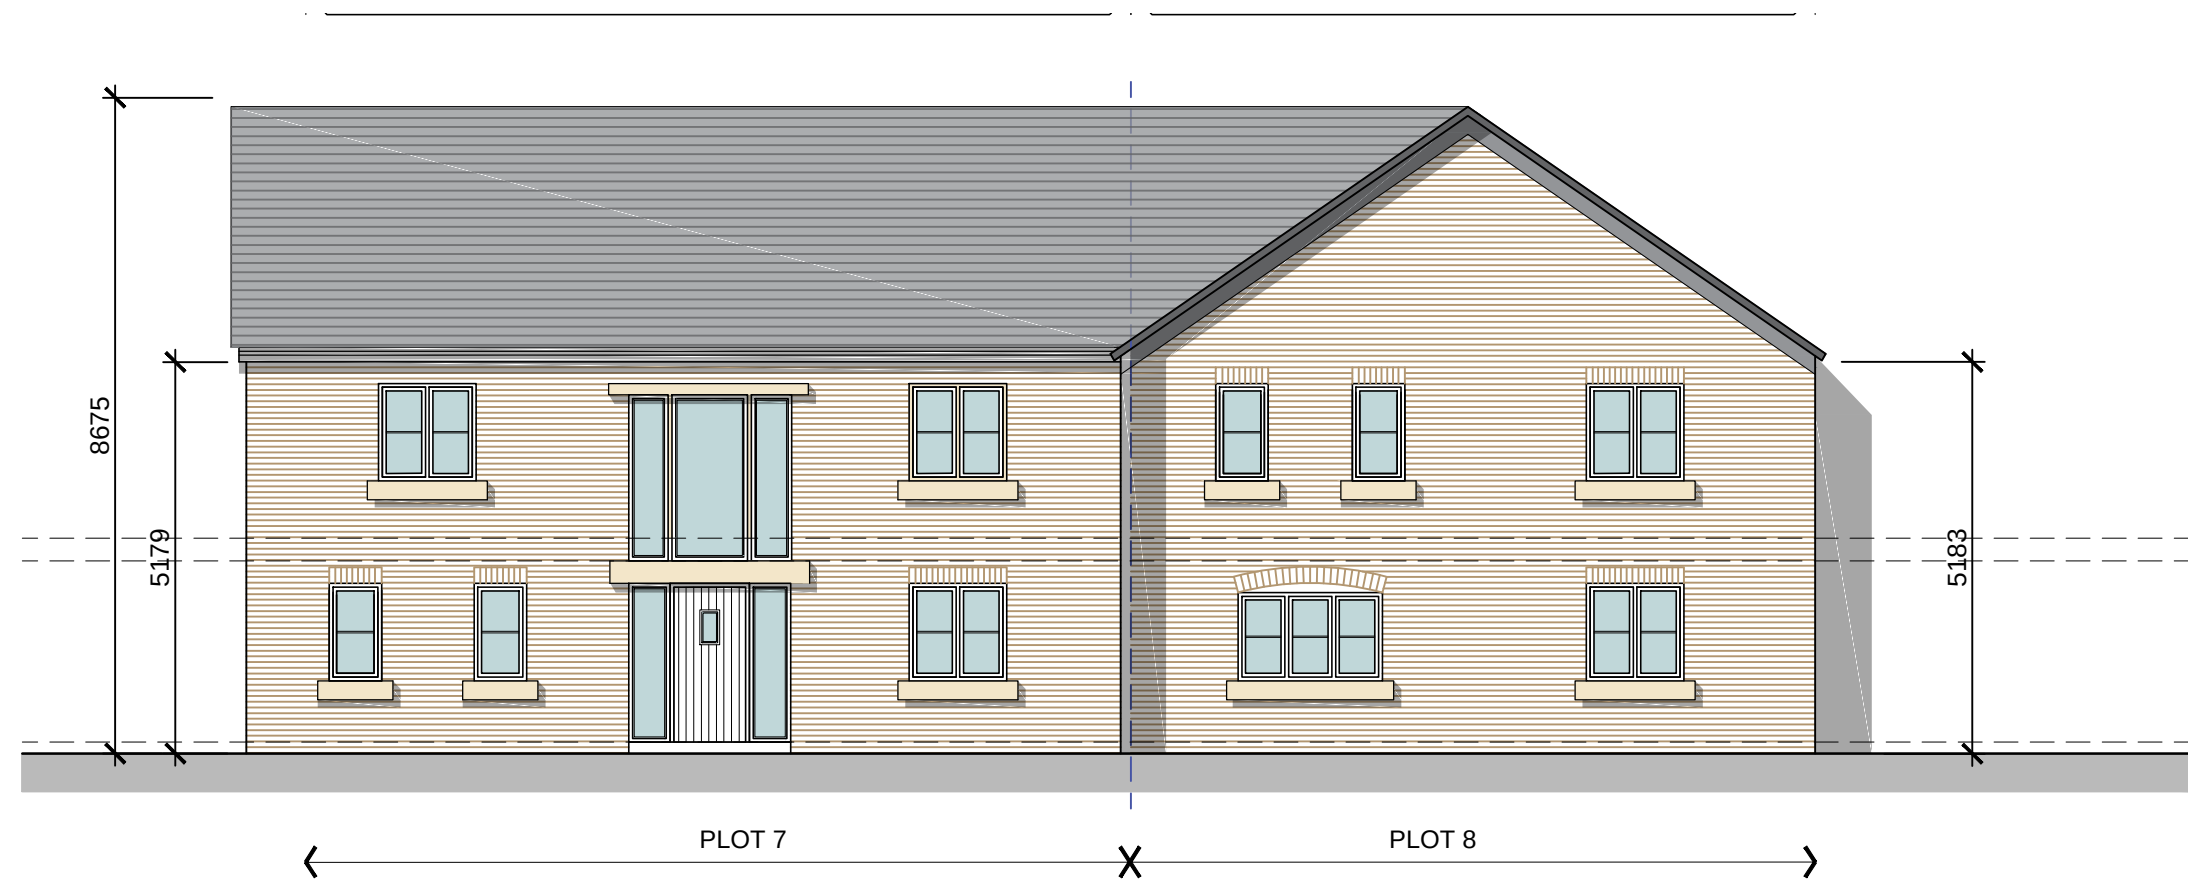

Proposed Elevation

Scale: 1:100



Proposed Elevation

Scale: 1:100




Proposed Elevation

Scale: 1:100




Proposed Elevation

Scale: 1:100

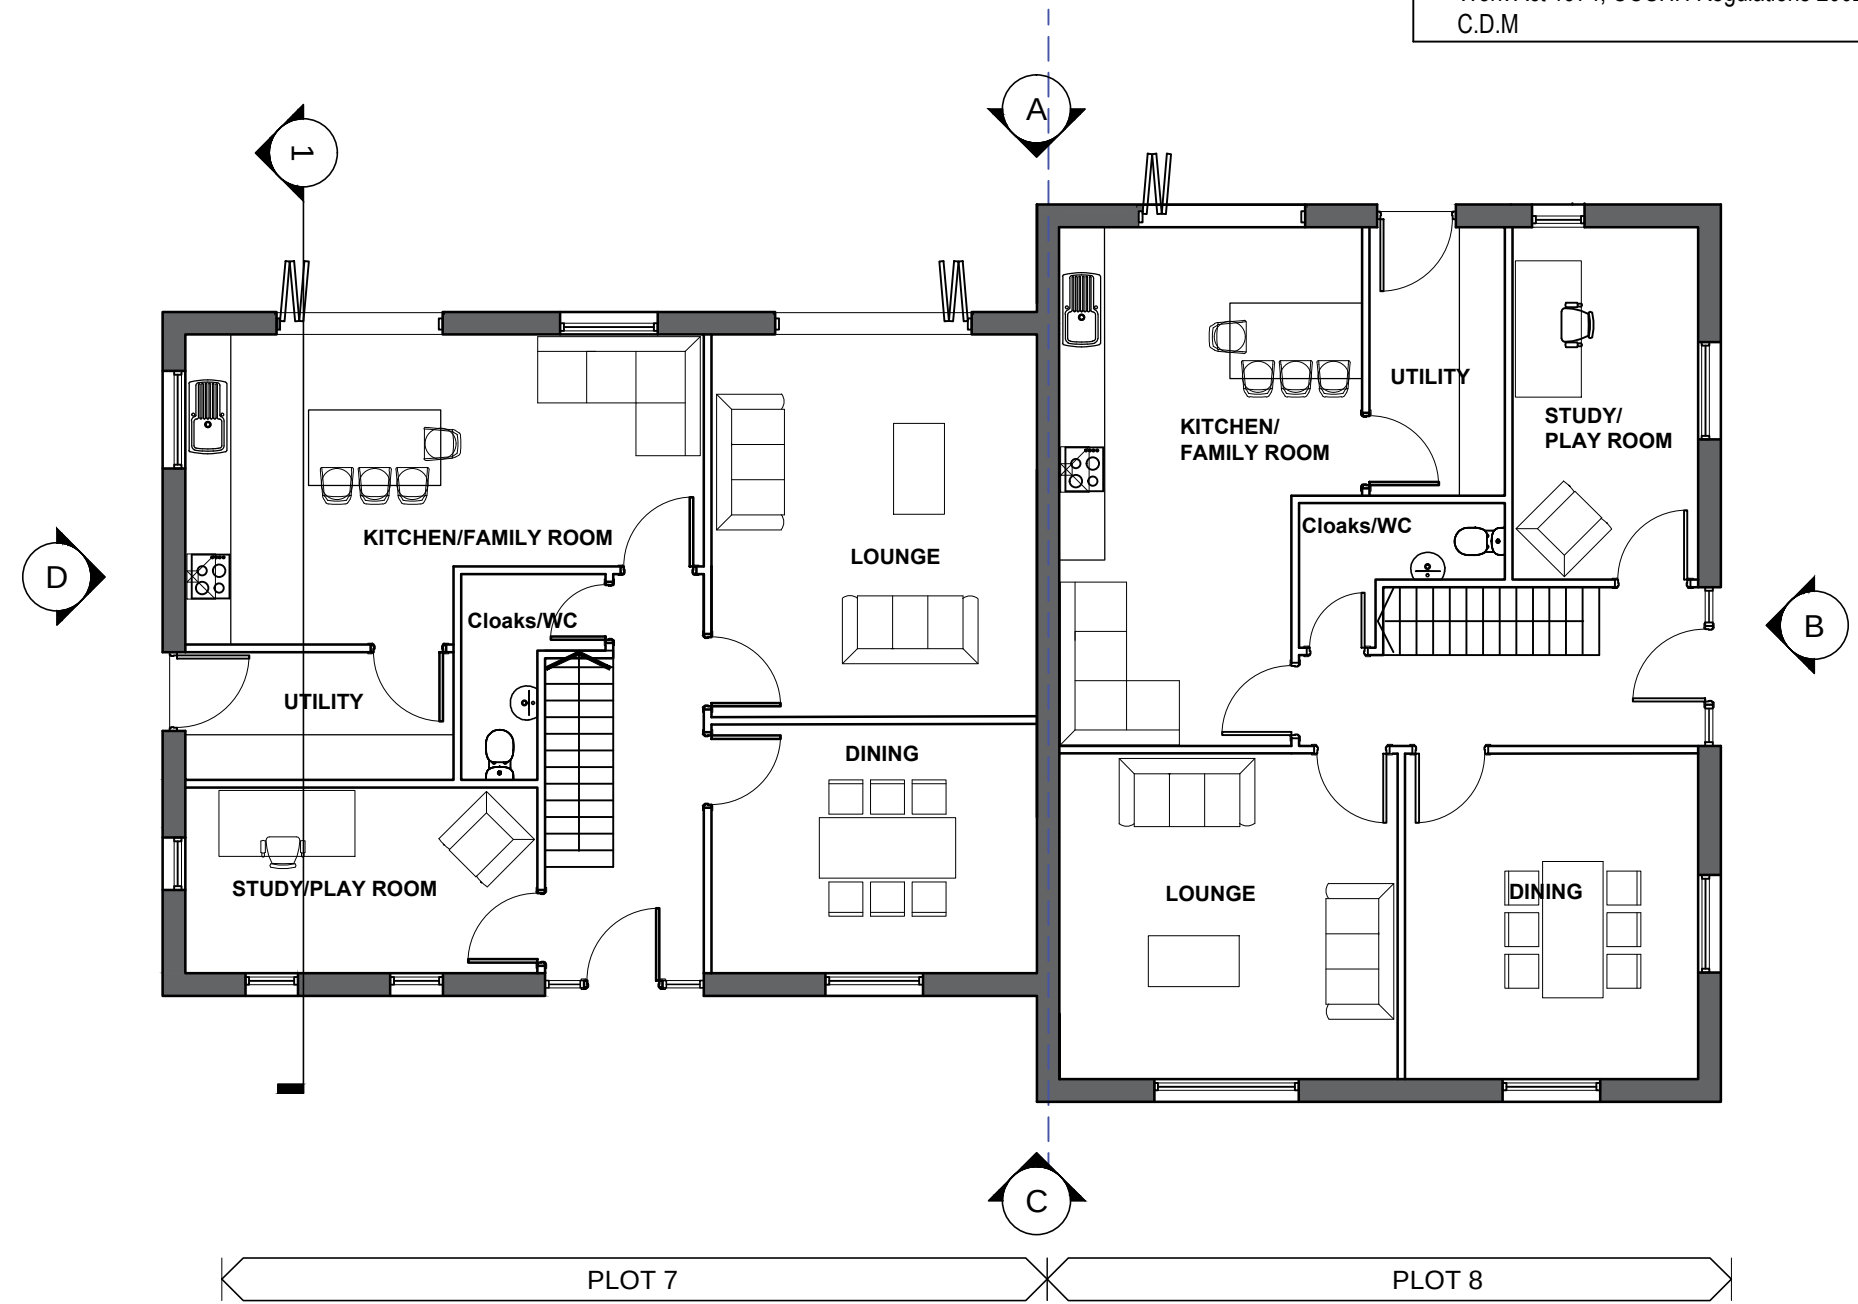

Proposed Ground Floor Plan

Scale: 1:100

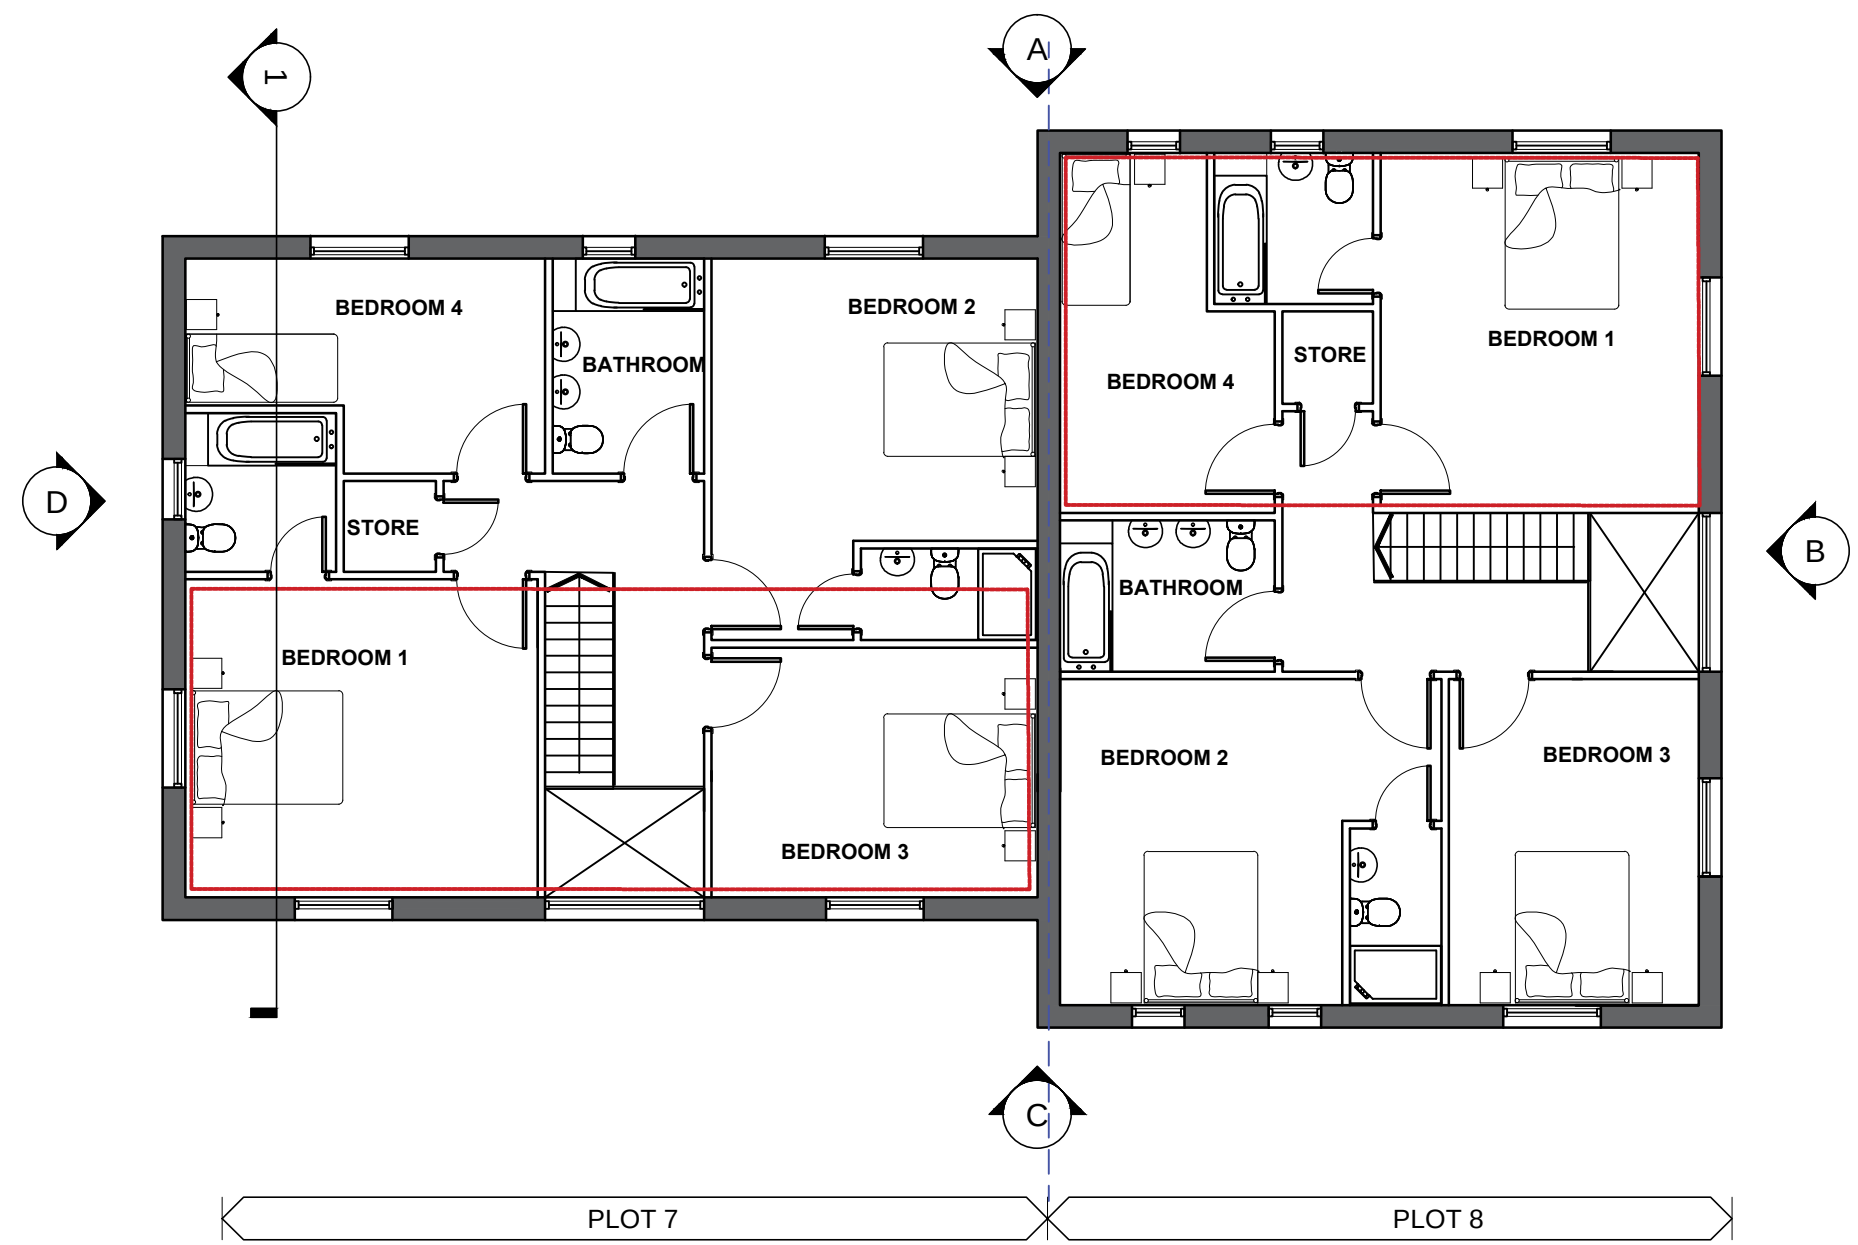

Proposed First Floor Plan

Scale: 1:100



Proposed Section

Scale: 1:100

0 1 2 3 5m

P3	Floorplan and elevations amended, as per planning officer's request	01.08.2016
P2	Floorplan and elevations amended, as per planning officer's request	24.06.2016
P1	First issue	04.09.2015
Rev.	Description	Date
Client		
Mr Ian Garden		
Project		
Gamford Farm Rossett		
Drawing Title		
Plots 7 & 8 Proposed Plans & Elevations		
Drawn by	HJ	Checked by
GE	Date	15.12.2015
Status	PLANNING	Scale @ A1
1:100	Job no.	Rev.
c3651	L10	P3
Cassidy+Ashton		
www.cassidyashton.co.uk		
Architecture + Building Surveying + Town Planning		
10 Hunters Walk, Canal Street, Chester, CH1 4EB		
7 East Cliff, Preston, Lancashire, PR1 3JE		
01244 402 900		
01772 258 356		