




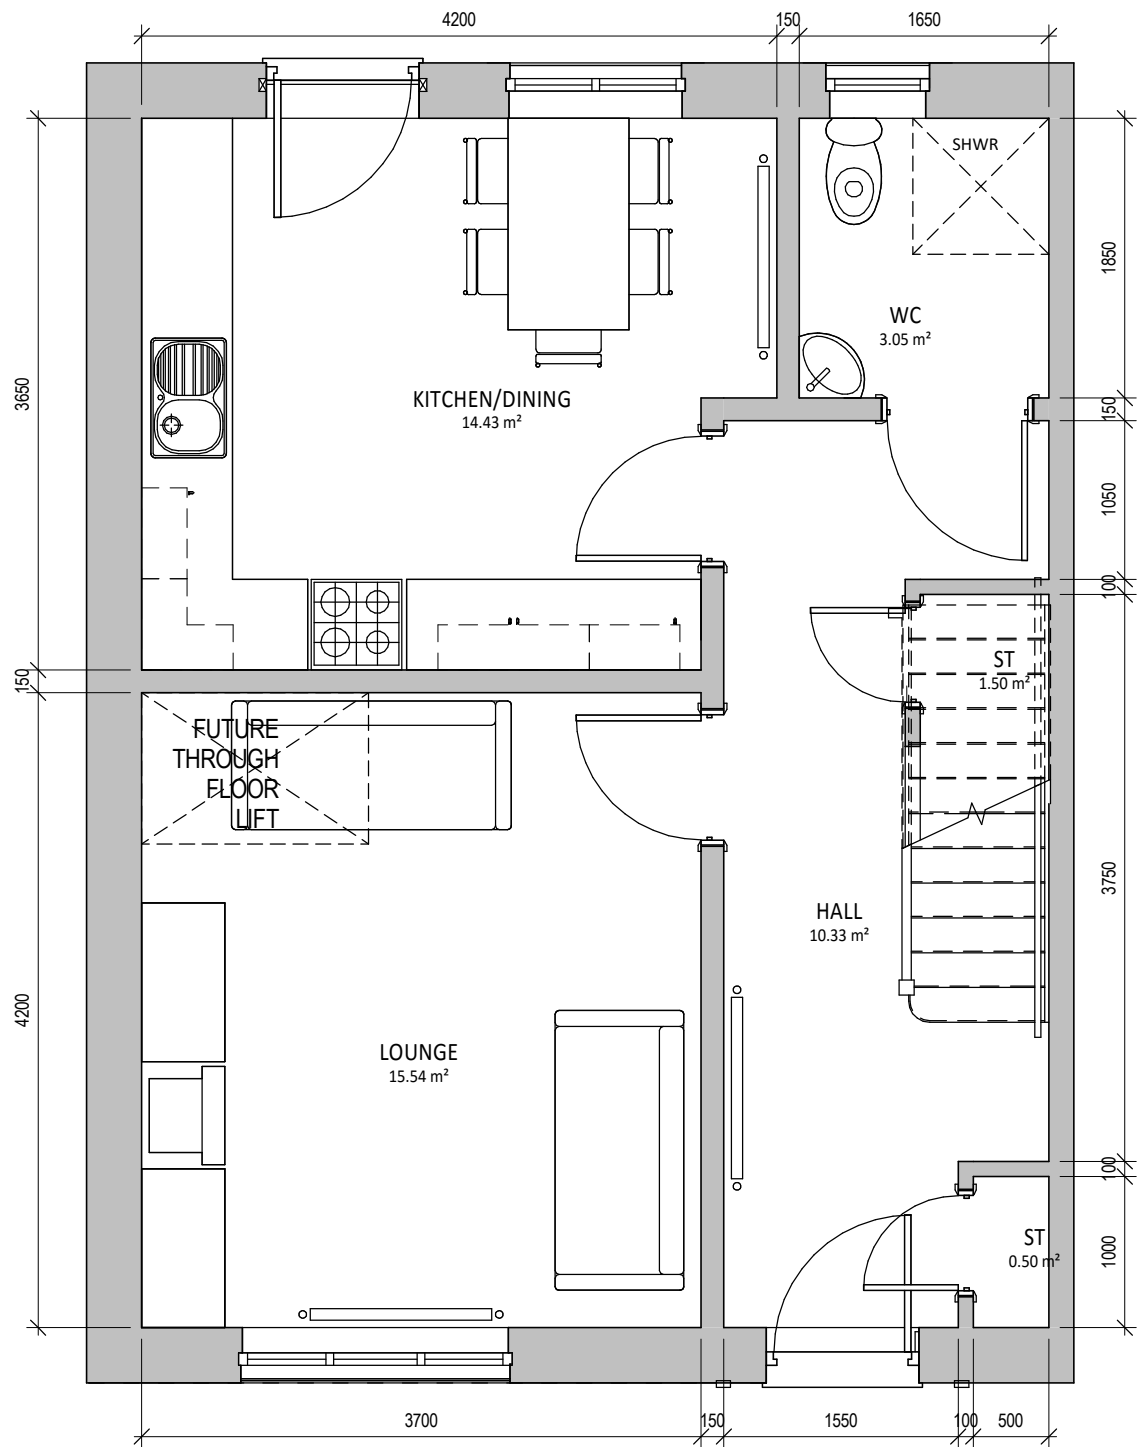

GROUND FLOOR PLAN
1 : 50

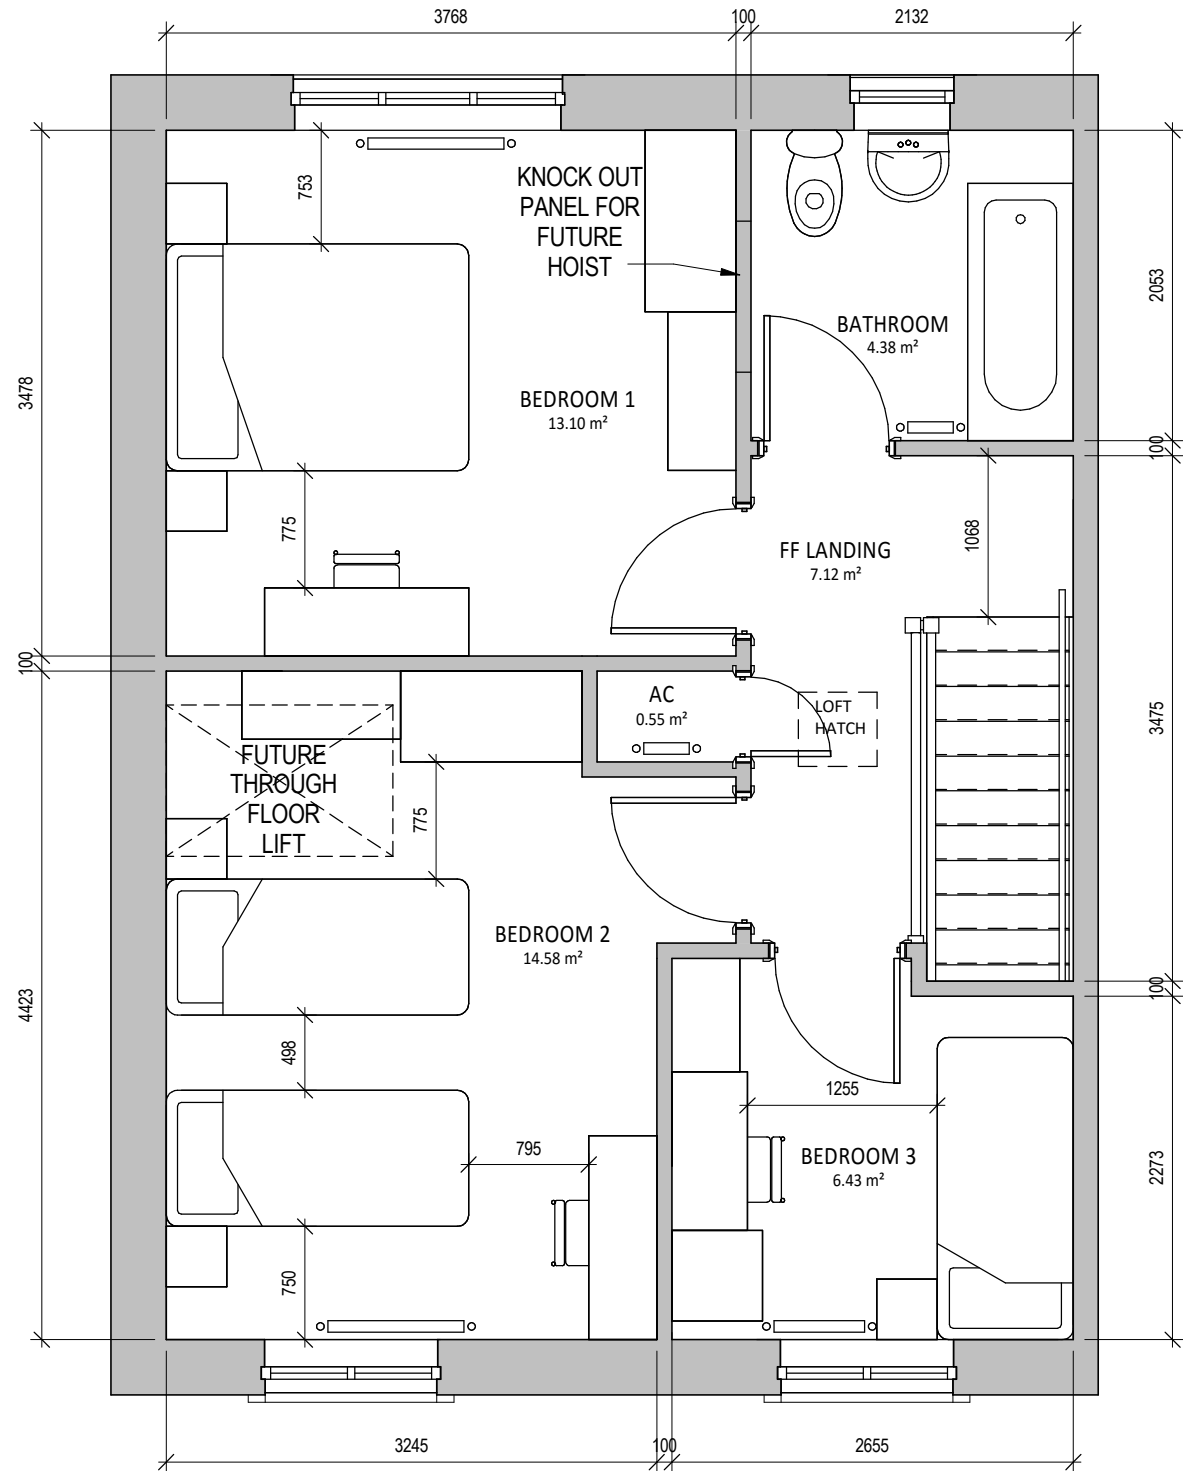


FIRST FLOOR PLAN
1 : 50

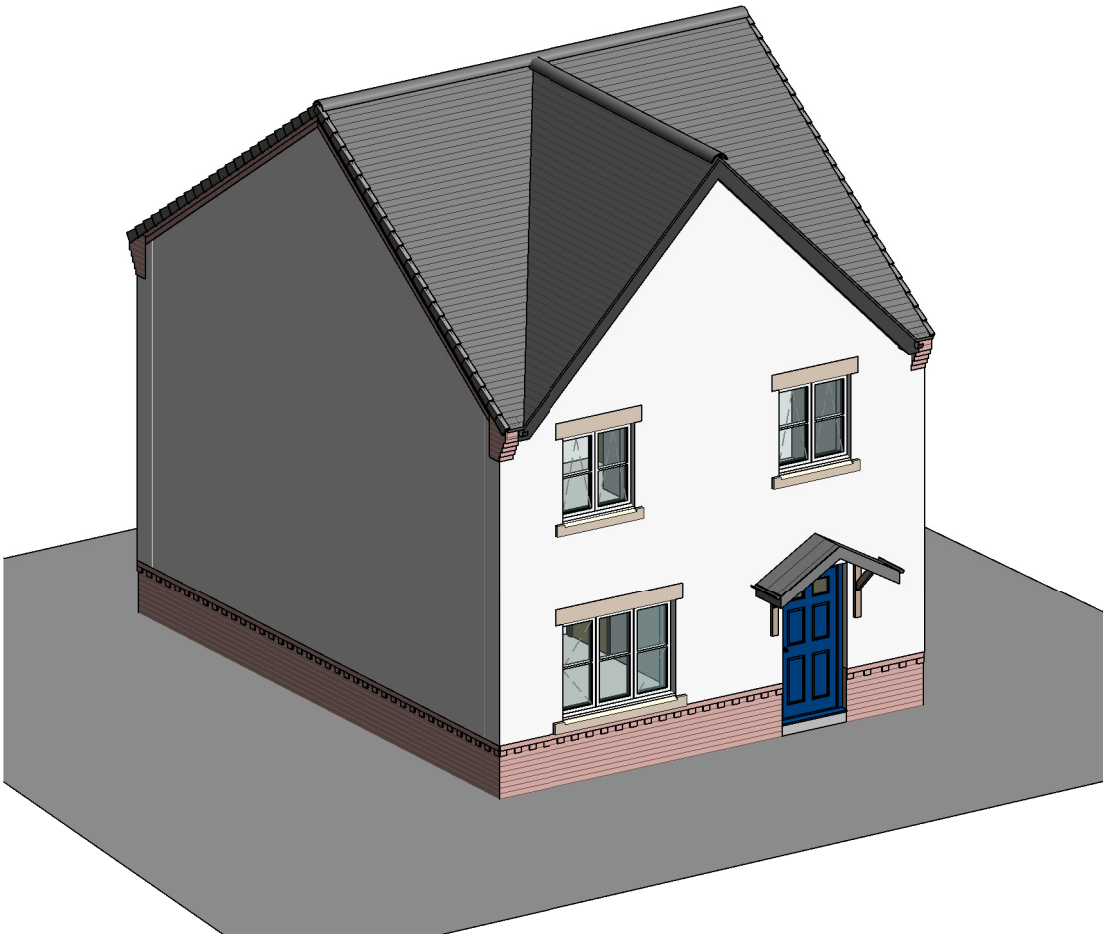


GABLE OPTION

Area Schedule (GIA)	
Name	Area
GROUND FLOOR	48.00 m²
FIRST FLOOR	48.00 m²
96.00 m²	

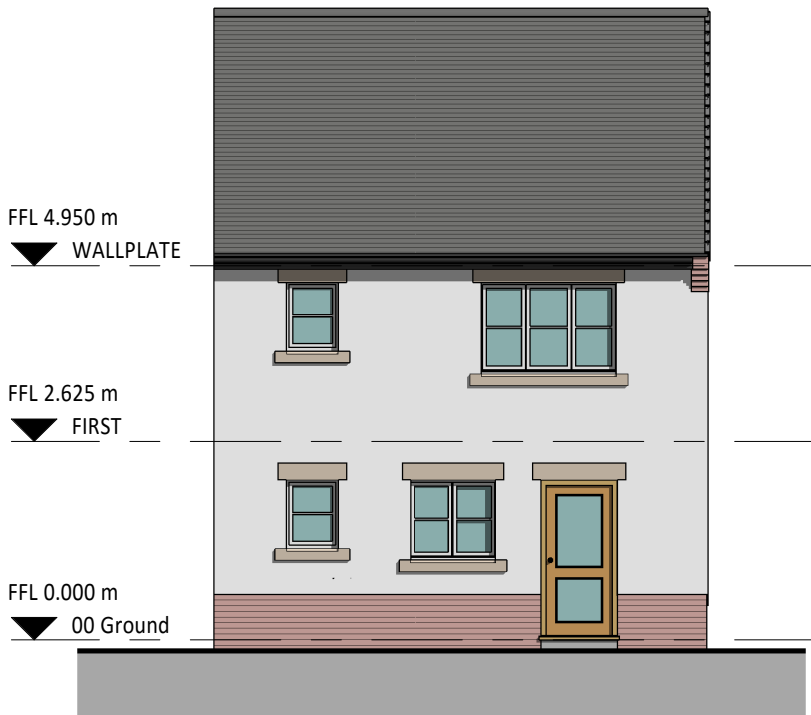

REAR ELEVATION
1 : 100

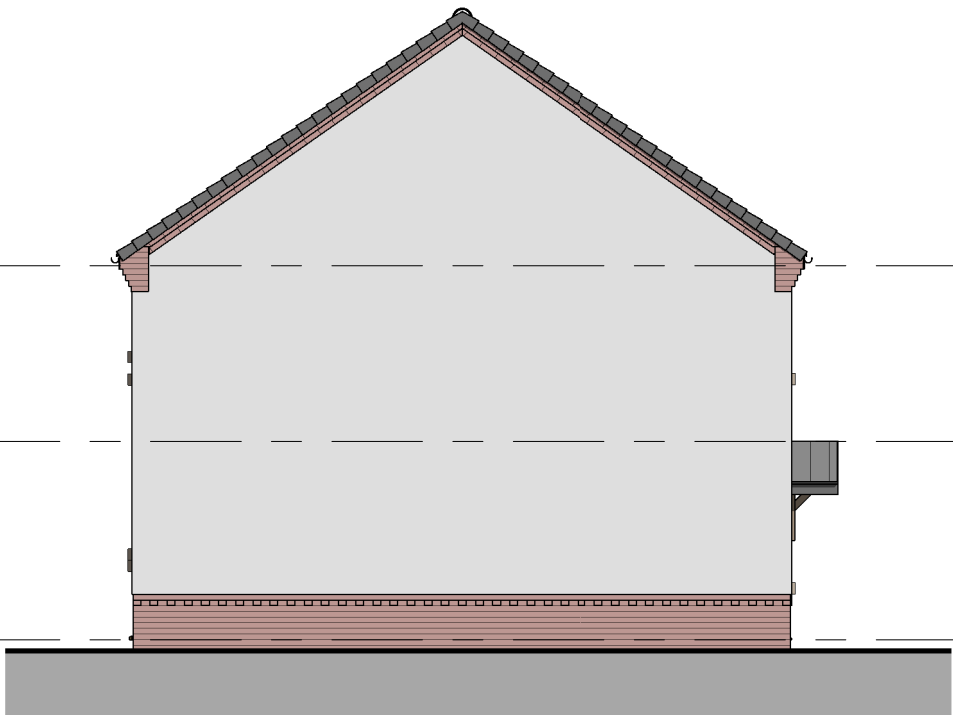

GABLE ELEVATION
1 : 100



FRONT ELEVATION
1 : 100



FRONT ELEVATION - BRICK
1 : 100

B	ADDED 3D VIEW	07/12/15	DP
A	AREA SCHEDULE ADDED	20/08/15	DP
REV	DESCRIPTION	DATE	BY

THIS DRAWING IS THE COPYRIGHT OF AINSLEY GOMMON ARCHITECTS. DO NOT SCALE FROM THIS DRAWING. WORK TO FIGURED DIMENSIONS ONLY. CHECK ALL DIMENSIONS ON SITE. ANY DISCREPANCIES TO BE NOTIFIED TO THE ARCHITECT. ELEMENTS OF STRUCTURE SHOWN ARE INDICATIVE AND FOR GUIDANCE. FINAL DESIGN TO BE AS STRUCTURAL ENGINEERS DETAILS AND SPECIFICATION.

PROJECT
WOODLANDS FARM DEVELOPMENT,
WREXHAM
for WWHA

DRAWING TITLE
HOUSE TYPE 2 (5P3B) PLANS AND
ELEVATIONS

SCALE
As indicated @A2

DATE
10/08/15

DRAWN
DP

CHECKED
SV

DRAWING STATUS
PRELIMINARY

JOB No
C861

DRAWING No
120

REVISION
B

AG | **A** **AINSLEY GOMMON ARCHITECTS**

THE OLD POLICE STATION, 15 GLYNNE WAY, HAWARDEN, CH5 3NS
Tel: 01244 537 100 | wales@agarchitects.co.uk | www.agarchitects.co.uk
Ainsley Gommon Architects Ltd. Registered in England & Wales No.4187948
Registered Office: 1 Price Street, Hamilton Square, Birkenhead CH41 6JN