



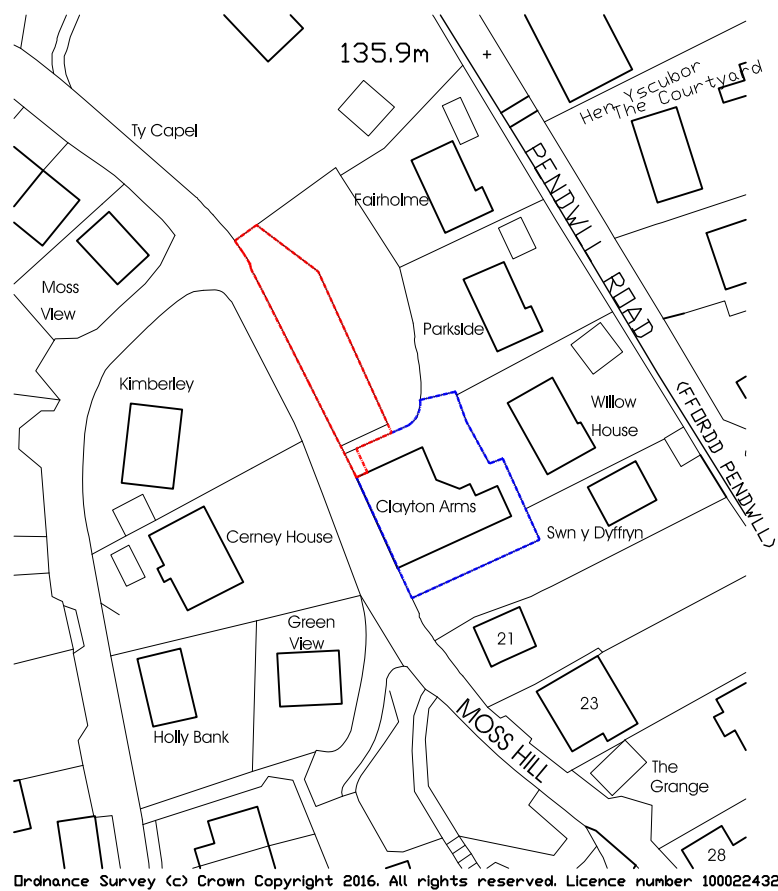


Location Plan 1:1250

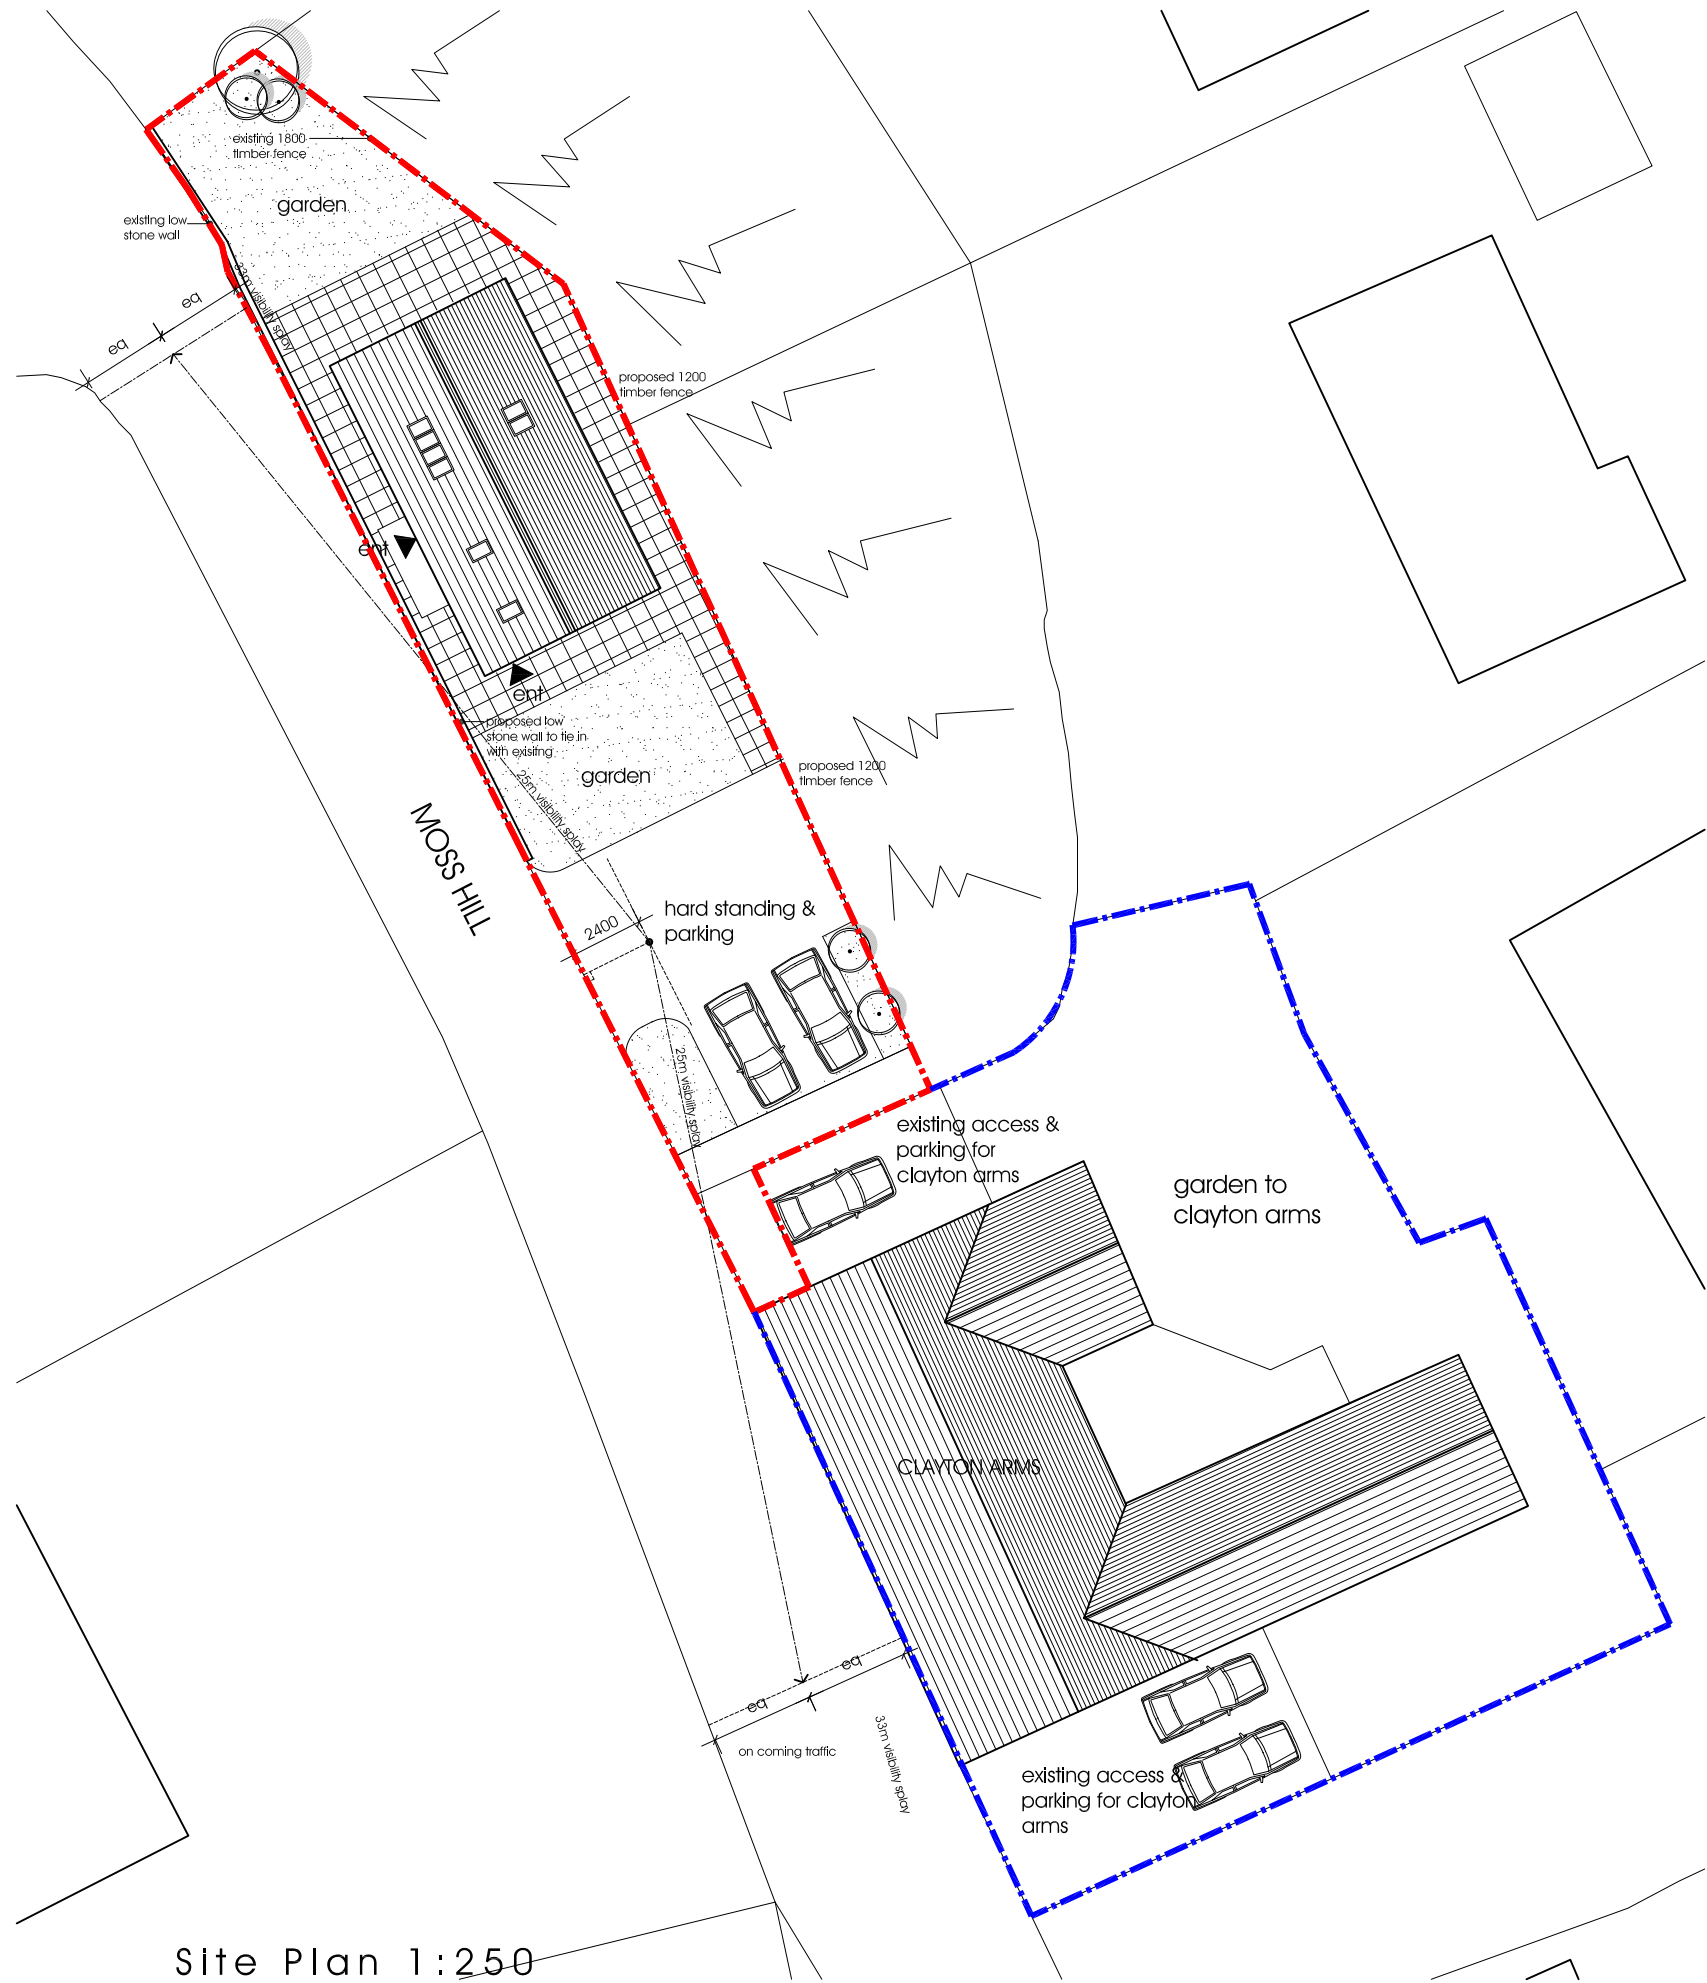

Site Plan 1:250

Ordnance Survey (c) Crown Copyright 2016. All rights reserved. Licence number 100022432

NOTES
Do not scale. All figures dimensions in mm and to be checked on site.
Copyright of the design and / or drawings remains solely with the design.
This drawing does not form part of a contract and is subject to change of developer's allocation.

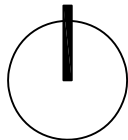

ke-design

The Studio, No.3 William Felton Mews, Salop Road, Oswestry, Shropshire SY11 2RQ T: 01691 656964 E: info@ke-design.co.uk www.ke-design.co.uk

architectural services

client	project	dwg.	date	scale	dwg no.	rev.
Mr & Mrs Stephenson	Old Car Park, Clayton Arms, Moss Hill, Moss, Wrexham	Location / Site Plan	14/03/2016	1:250&1:1250@A3	1519-MA(00)0001	A