




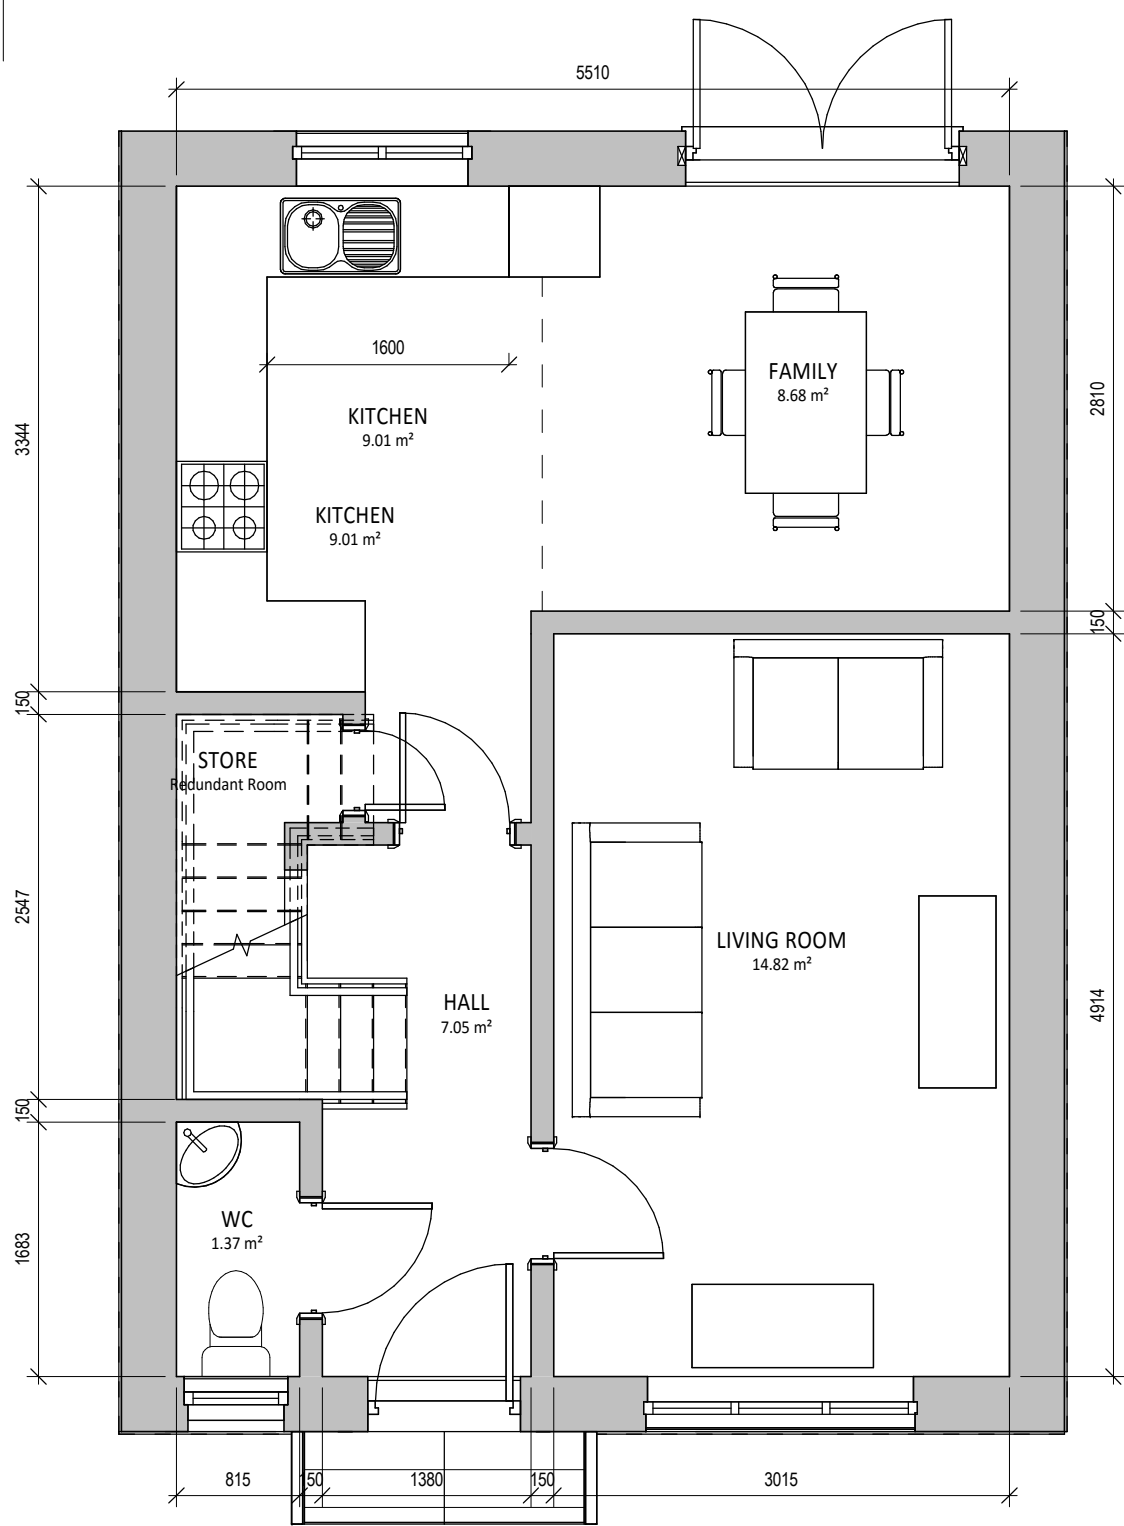

GROUND FLOOR PLAN
1 : 50

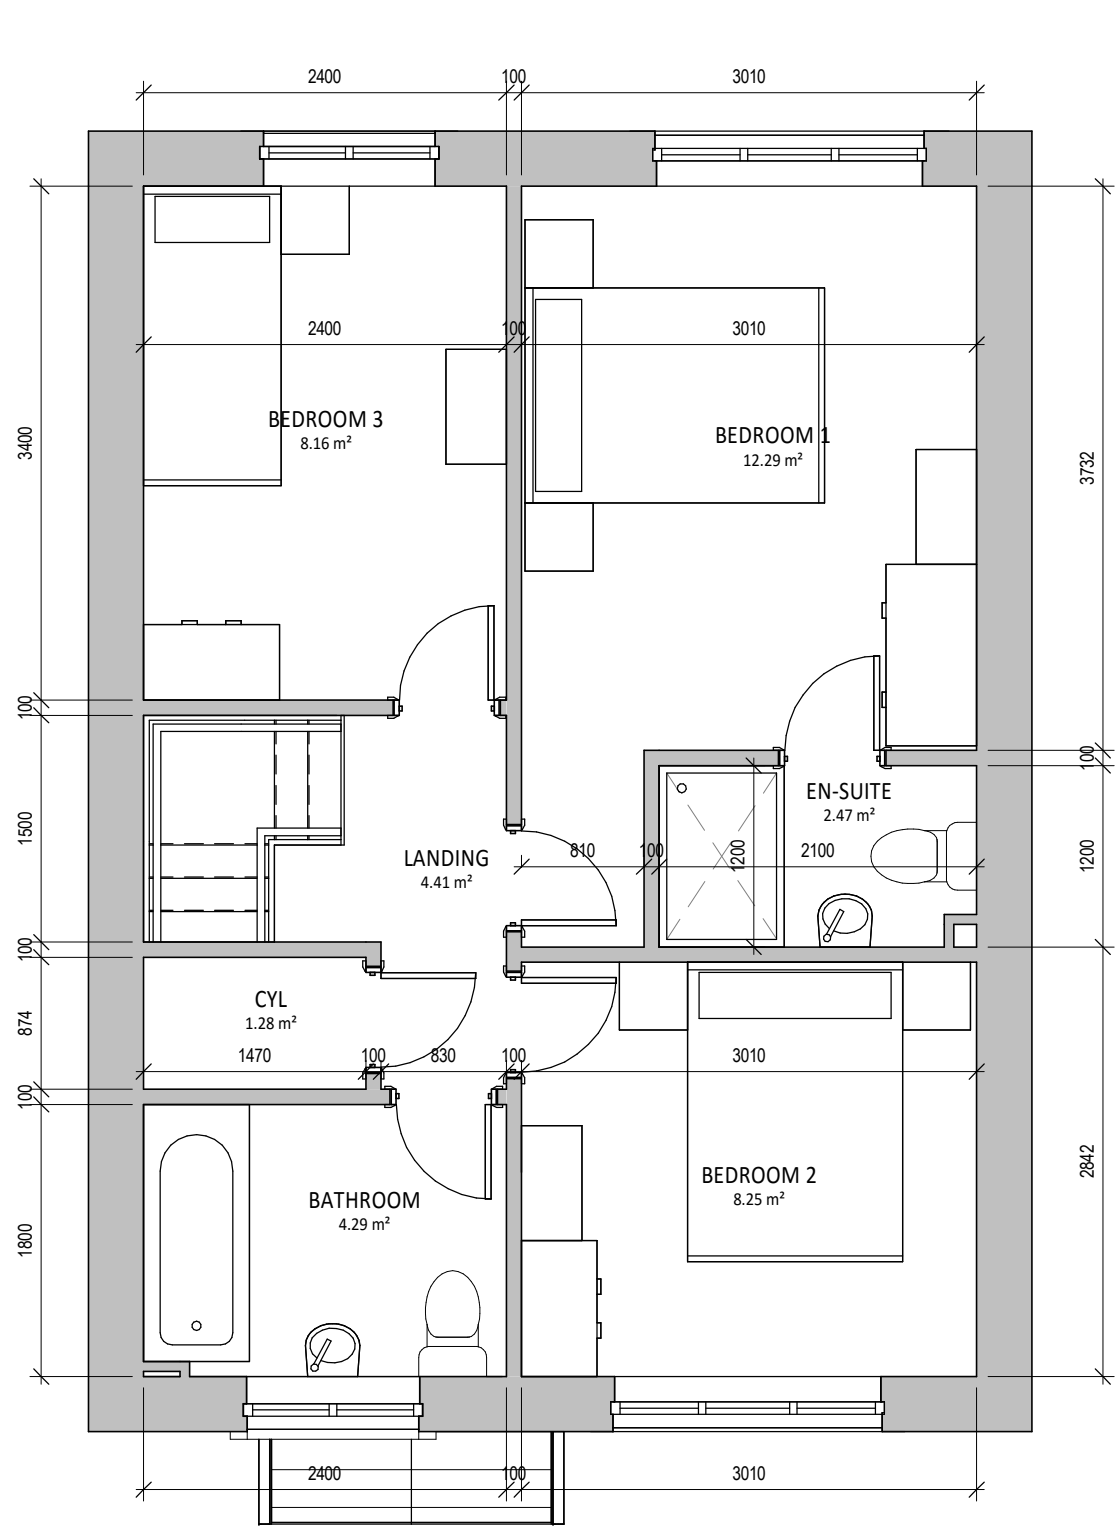

FIRST FLOOR PLAN
1 : 50

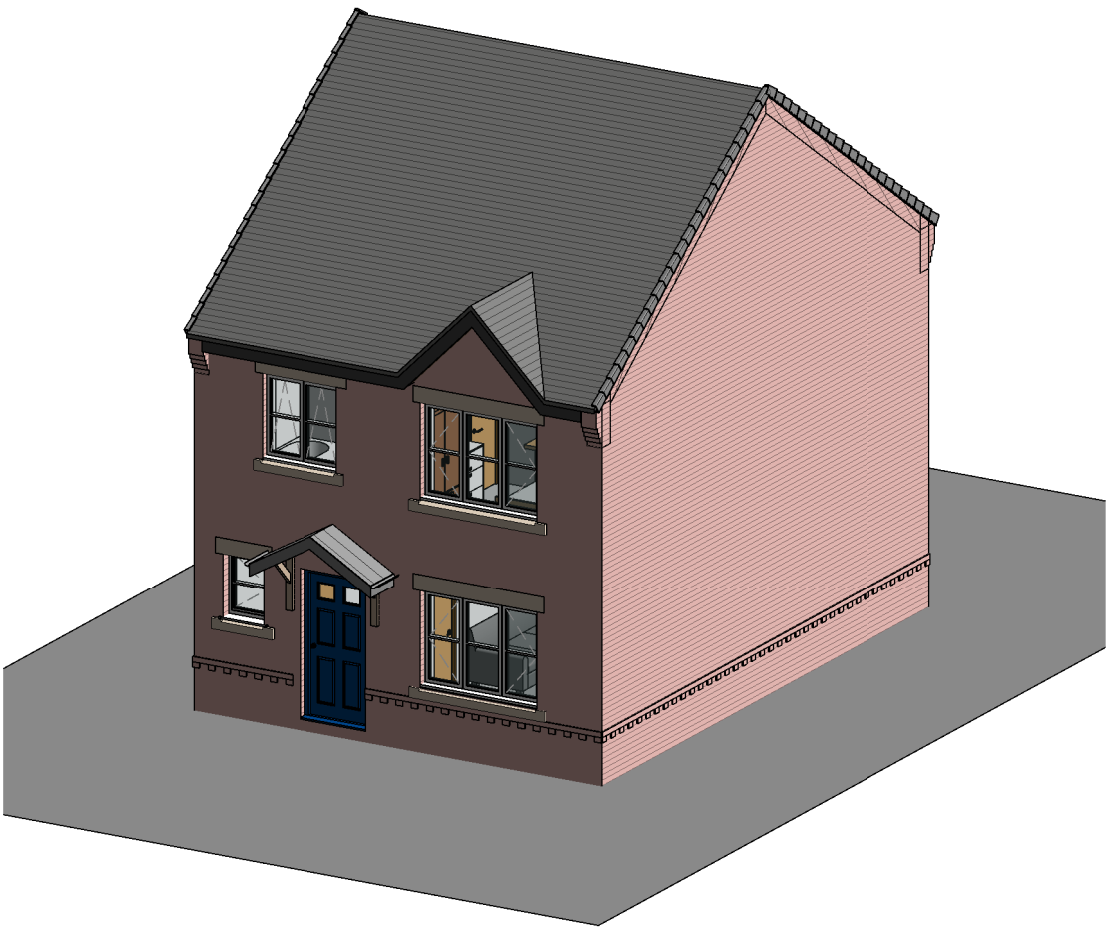


ALTERNATIVE BRICK OPTION

FLOOR AREAS	
FIRST	43.81 m²
GROUND	43.39 m²




FRONT ELEVATION
1 : 100

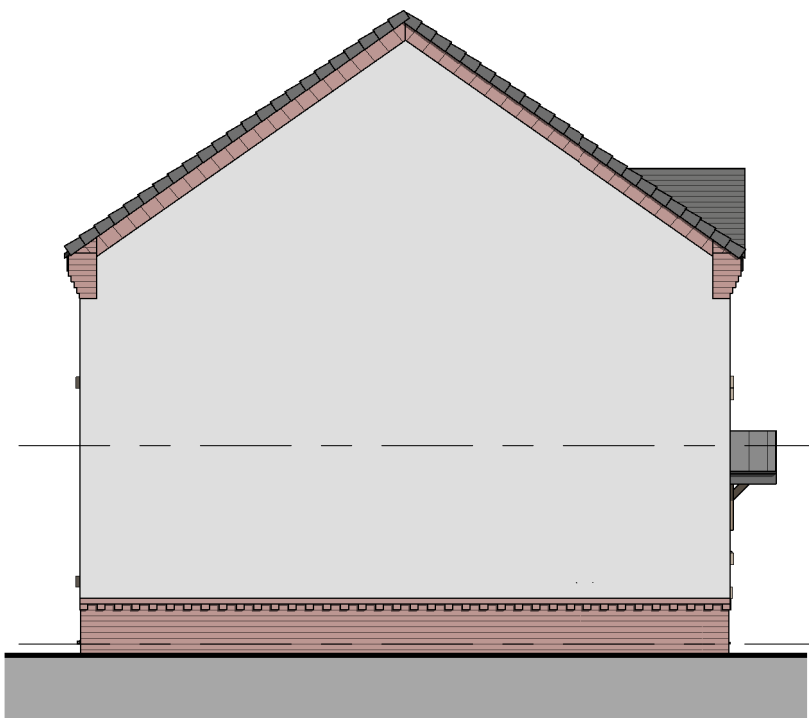

GABLE ELEVATION
1 : 100



REAR ELEVATION
1 : 100

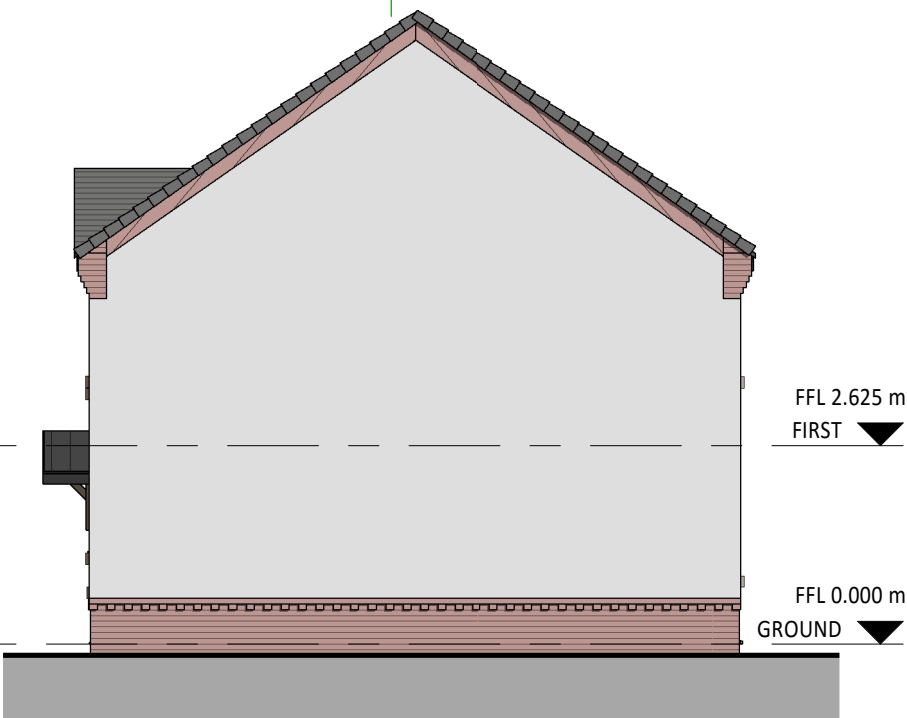

GABLE ELEVATION
1 : 100

REV	DESCRIPTION	DATE	BY

THIS DRAWING IS THE COPYRIGHT OF AINSLEY GOMMON ARCHITECTS. DO NOT SCALE FROM THIS DRAWING. WORK TO FIGURED DIMENSIONS ONLY. CHECK ALL DIMENSIONS ON SITE. ANY DISCREPANCIES TO BE NOTIFIED TO THE ARCHITECT. ELEMENTS OF STRUCTURE SHOWN ARE INDICATIVE AND FOR GUIDANCE. FINAL DESIGN TO BE AS STRUCTURAL ENGINEERS DETAILS AND SPECIFICATION.

PROJECT
WOODLANDS FARM DEVELOPMENT,
WREXHAM
for WWHA

DRAWING TITLE
TENBY HOUSE TYPE PLANS AND
ELEVATIONS

SCALE As indicated @A2	DATE 27/11/15	DRAWN JG	CHECKED DP
---------------------------	------------------	-------------	---------------

DRAWING STATUS
FOR COMMENTS

JOB No C861	DRAWING No 150	REVISION
----------------	-------------------	----------



THE OLD POLICE STATION, 15 GLYNNE WAY, HAWARDEN, CH5 3NS
Tel: 01244 537 100 | wales@agarchitects.co.uk | www.agarchitects.co.uk
Ainsley Gommon Architects Ltd. Registered in England & Wales No.4187948
Registered Office: 1 Price Street, Hamilton Square, Birkenhead CH41 6JN

PRINTED: 07/12/2015 17:21:18