



NOTES

Do not scale, All figured dimensions in mm and to be checked on site.
Copyright of the design and / or drawings remains solely with ke-design.
This drawing does not form part of a contract and is subject to change at developer's discretion.

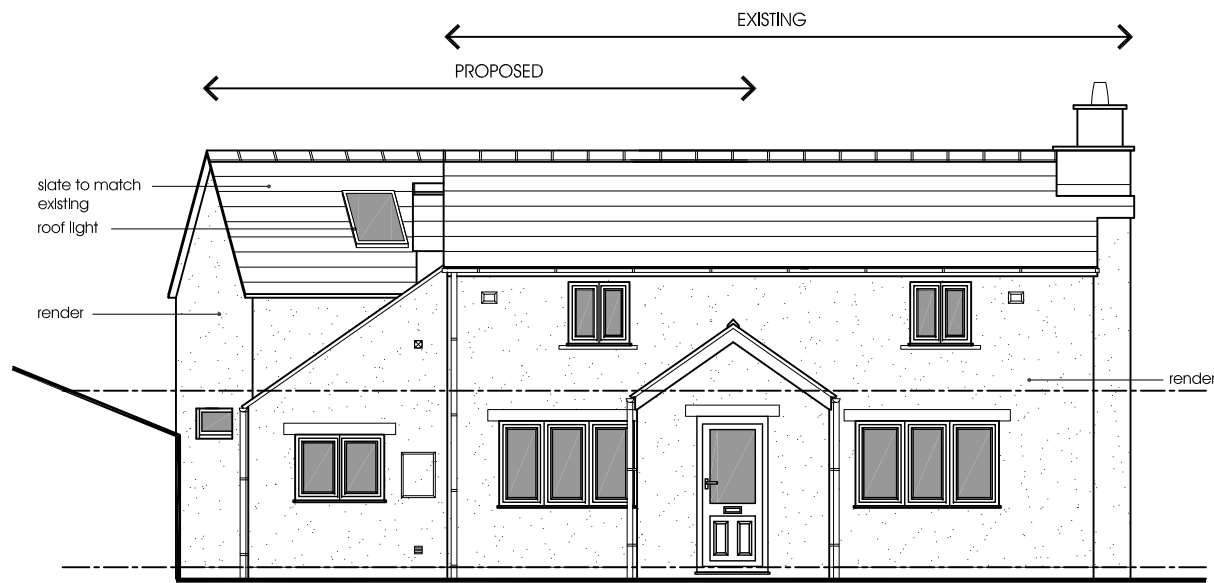


east elevation

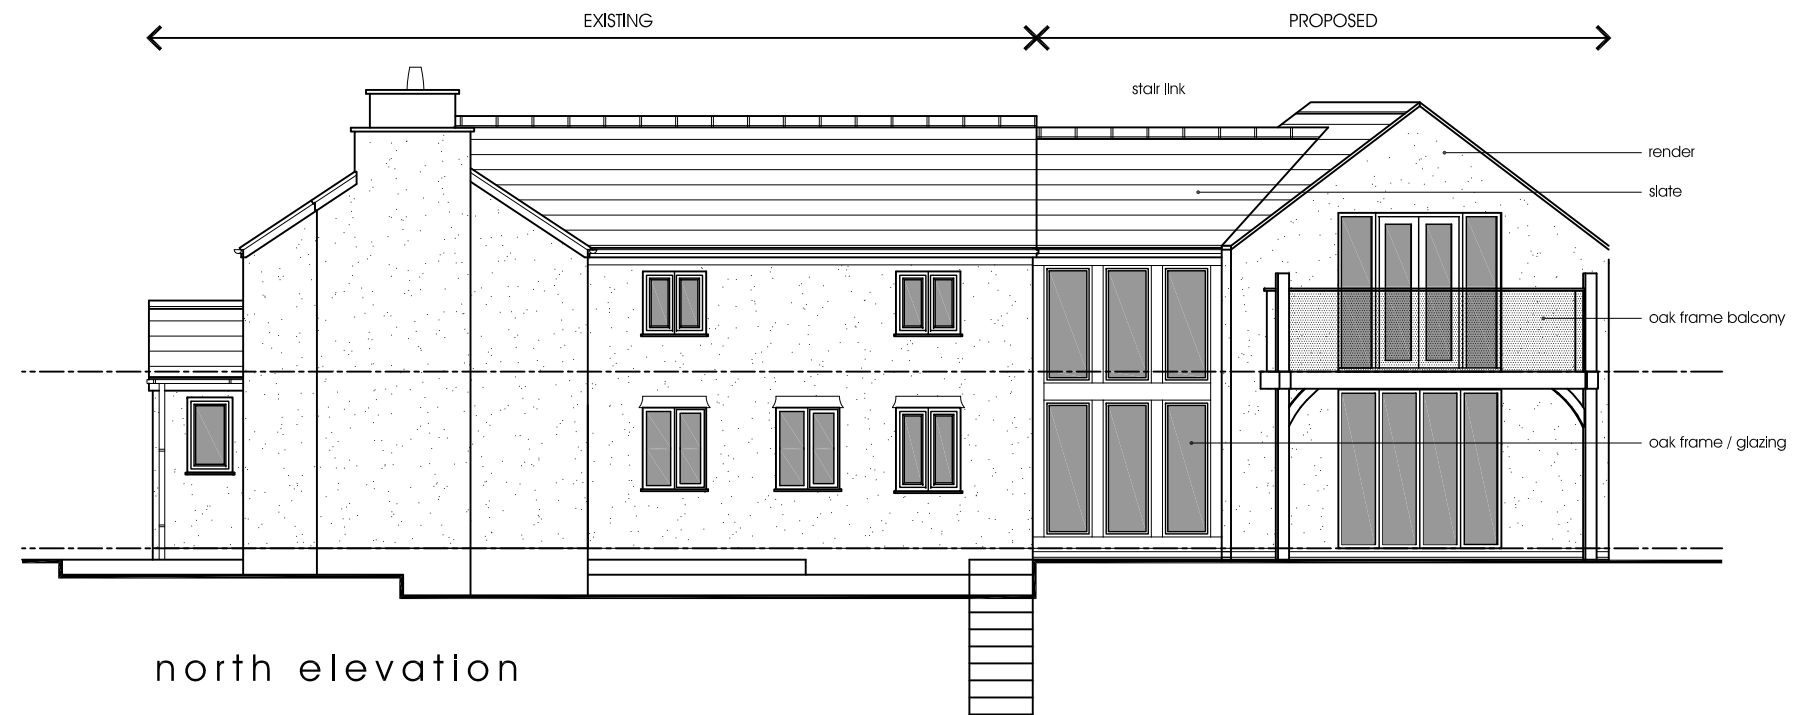

north elevation



west elevation

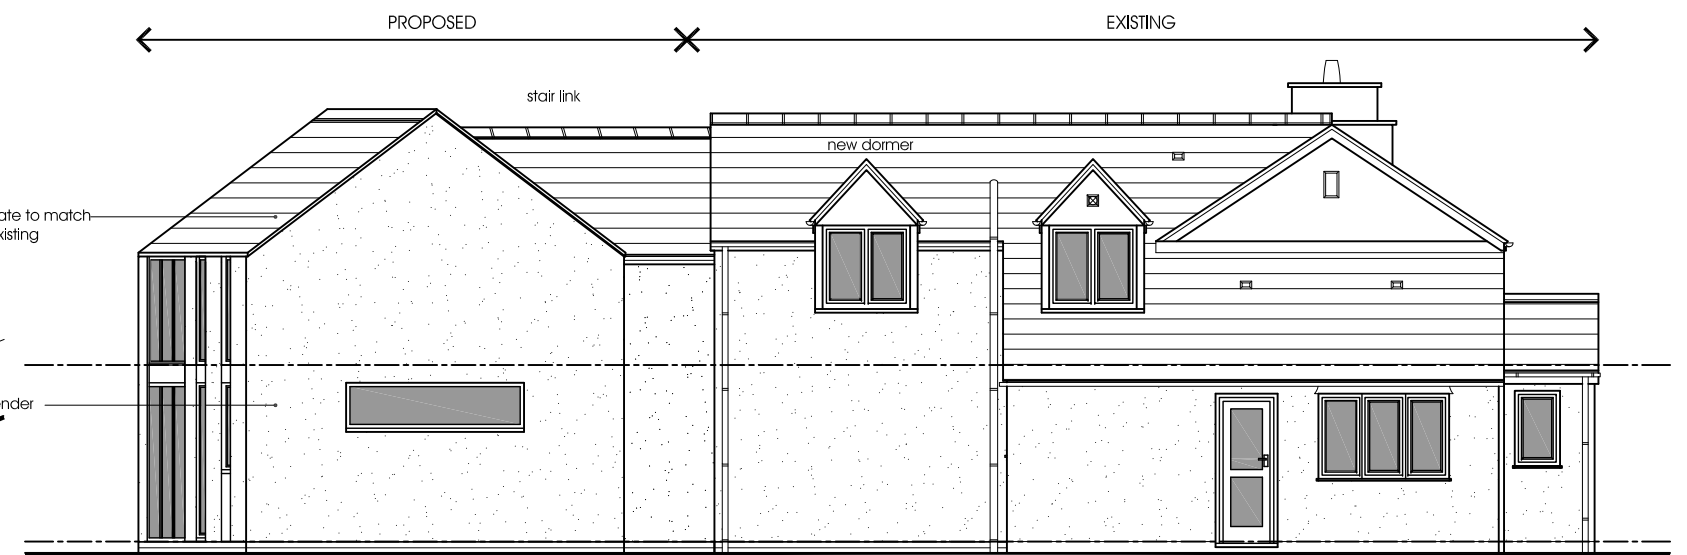

south elevation



ke-design

The Studio, No.3 William Felton Mews, Salop Road, Oswestry, Shropshire SY11 2RQ T: 01691 656964 E: info@ke-design.co.uk www.ke-design.co.uk

architectural services

client Mr & Mrs I Brierley
project Proposed extension, Pen y Craig Farm, Froncysyllte

dwg. Proposed elevations

date 01/03/2016

scale 1:100@A3

dwg no. 1521-MA(00)0004
rev. B