
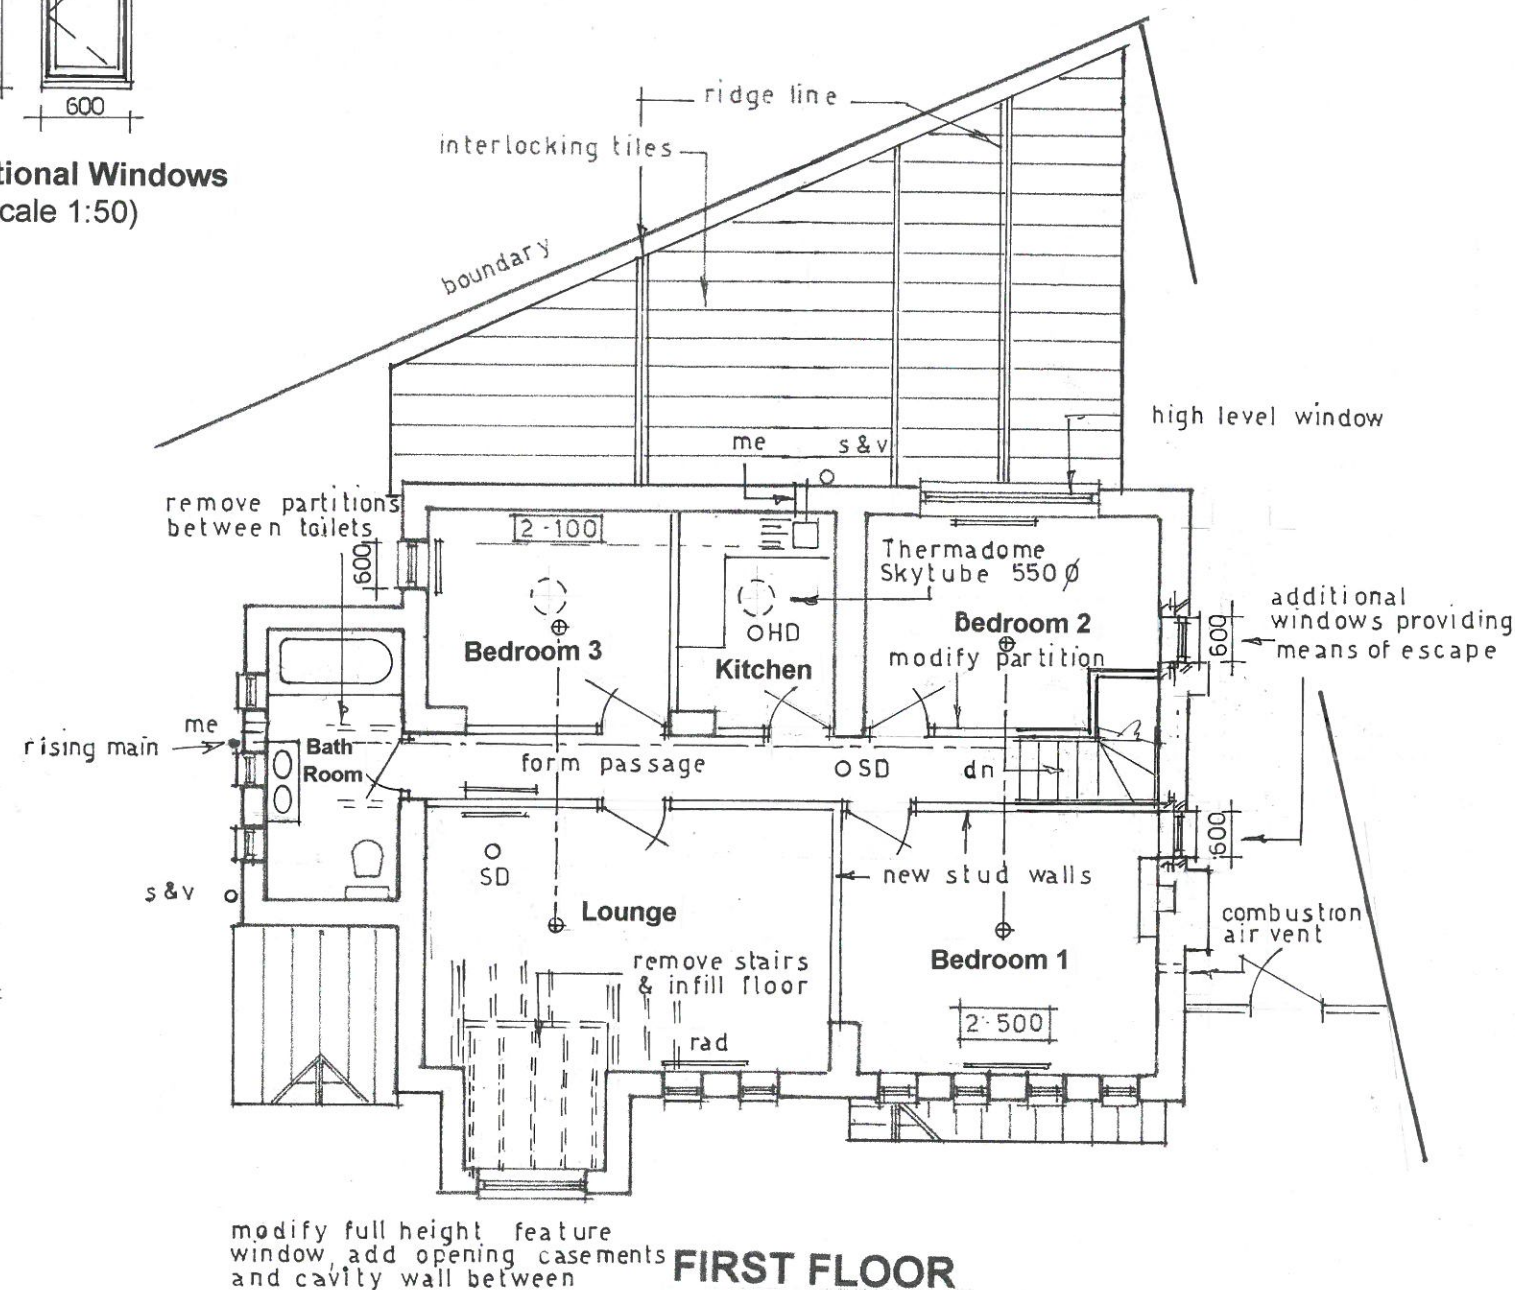
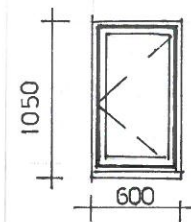


PROPOSED FLOOR PLANS

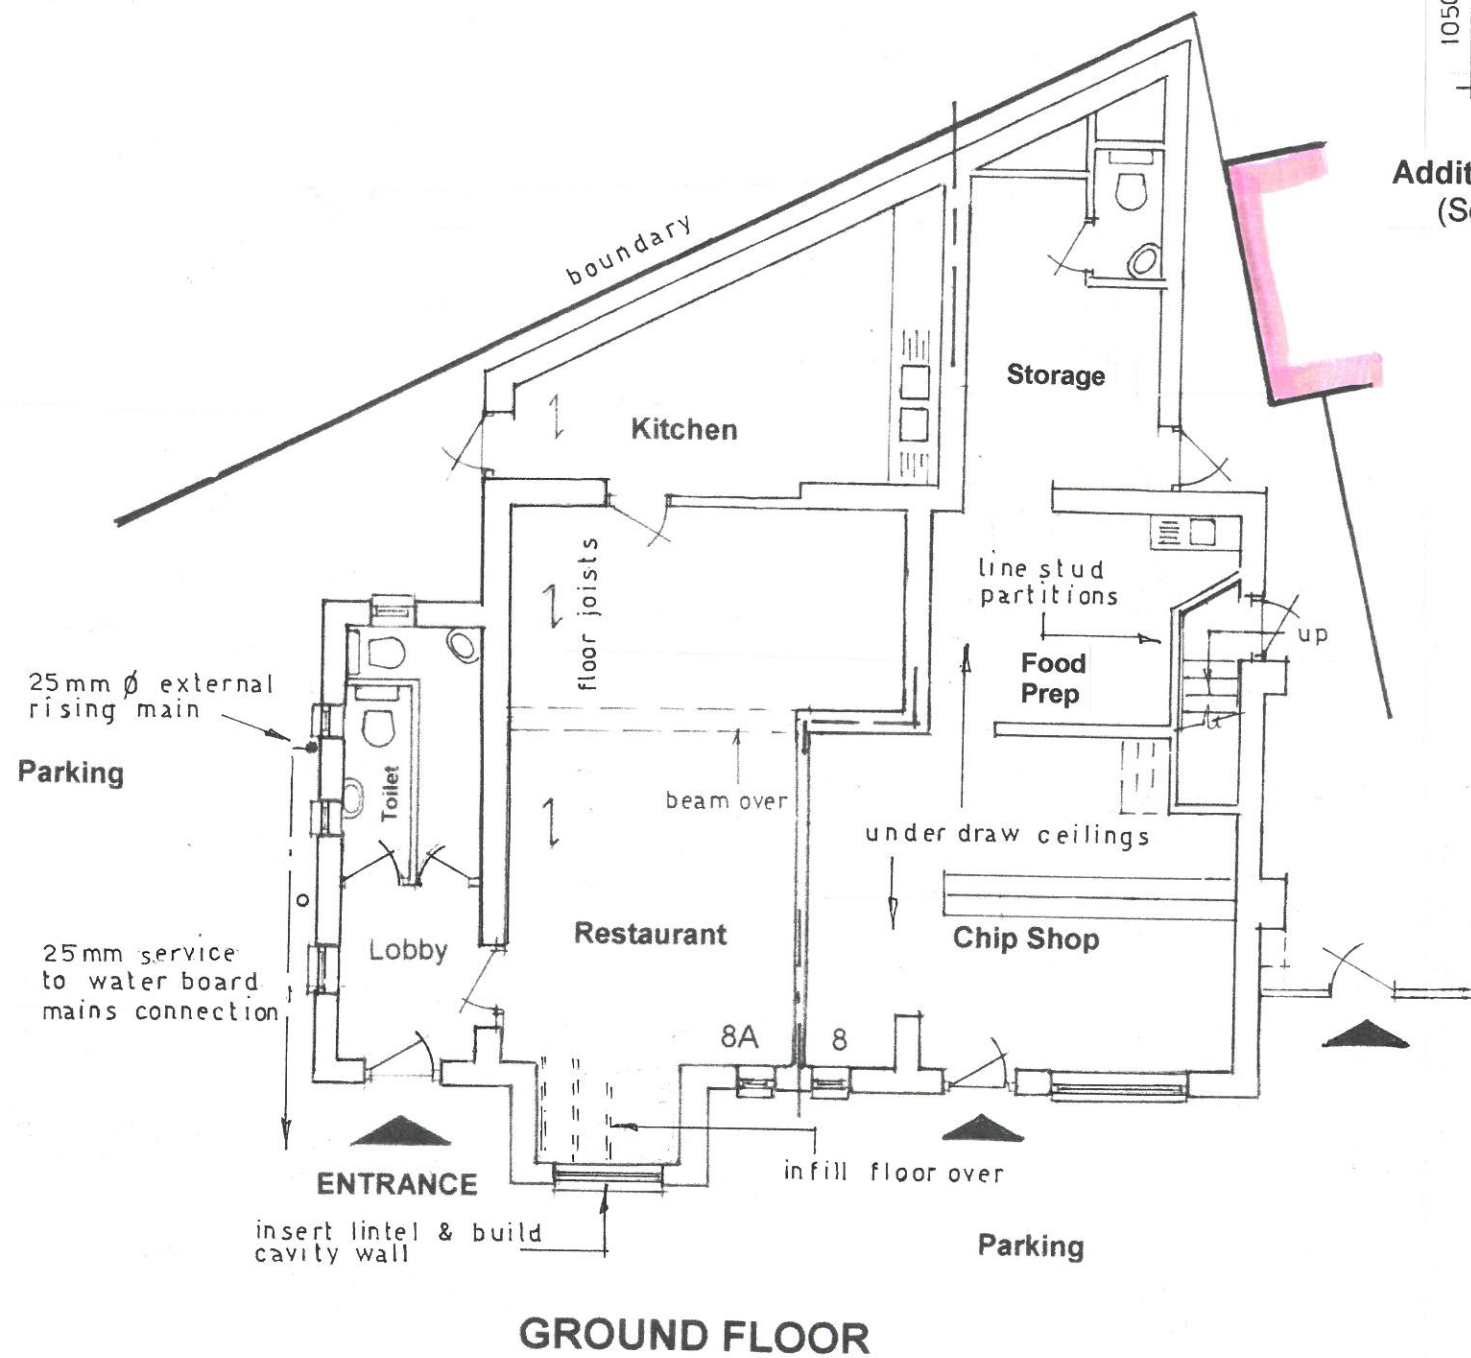

Additional Details Added 8/7/16
 2 in No. means of escape windows in new openings.
 25mm mains water 'rising main' and full sprinkler system.
 First floor covering added to achieve 60min fire protection.
 Heat detector & Smoke Alarm indicated.
 (for full details of the above see Addendum to Specification)

PROPOSED CHANGE OF USE OF FIRST FLOOR RESTAURANT INTO DOMESTIC ACCOMMODATION AT 8a BANGOR ROAD, OVERTON, WREXHAM LL13 OHB		
Prepared by: M.A. Clark.	Proposed Floor Plans	Scale 1:100
Tel/Fax: 01691 662749	Plan No: 1716/05MAC (amended) Original Drawing A3	