



© 2016 Inspire Design Ltd

Drawn By:-
Checked By:-

RED LION, WREXHAM
PROPOSED ELEVATIONS 1 OF 2

152701
Job No Dwg No

AP19
Dwg No

29.03.16
Date

1:100 @ A1
Scale


1:200 @ A3
Scale

10 Ty Nant Court, Morgantown, Cardiff CF15 8LW. T: 029 2022 7926
Venture House, 2 Ailington Square, Downshire Way, Bracknell,
RG12 1WA. T: 0231 378079

inspire design



North-West Elevation

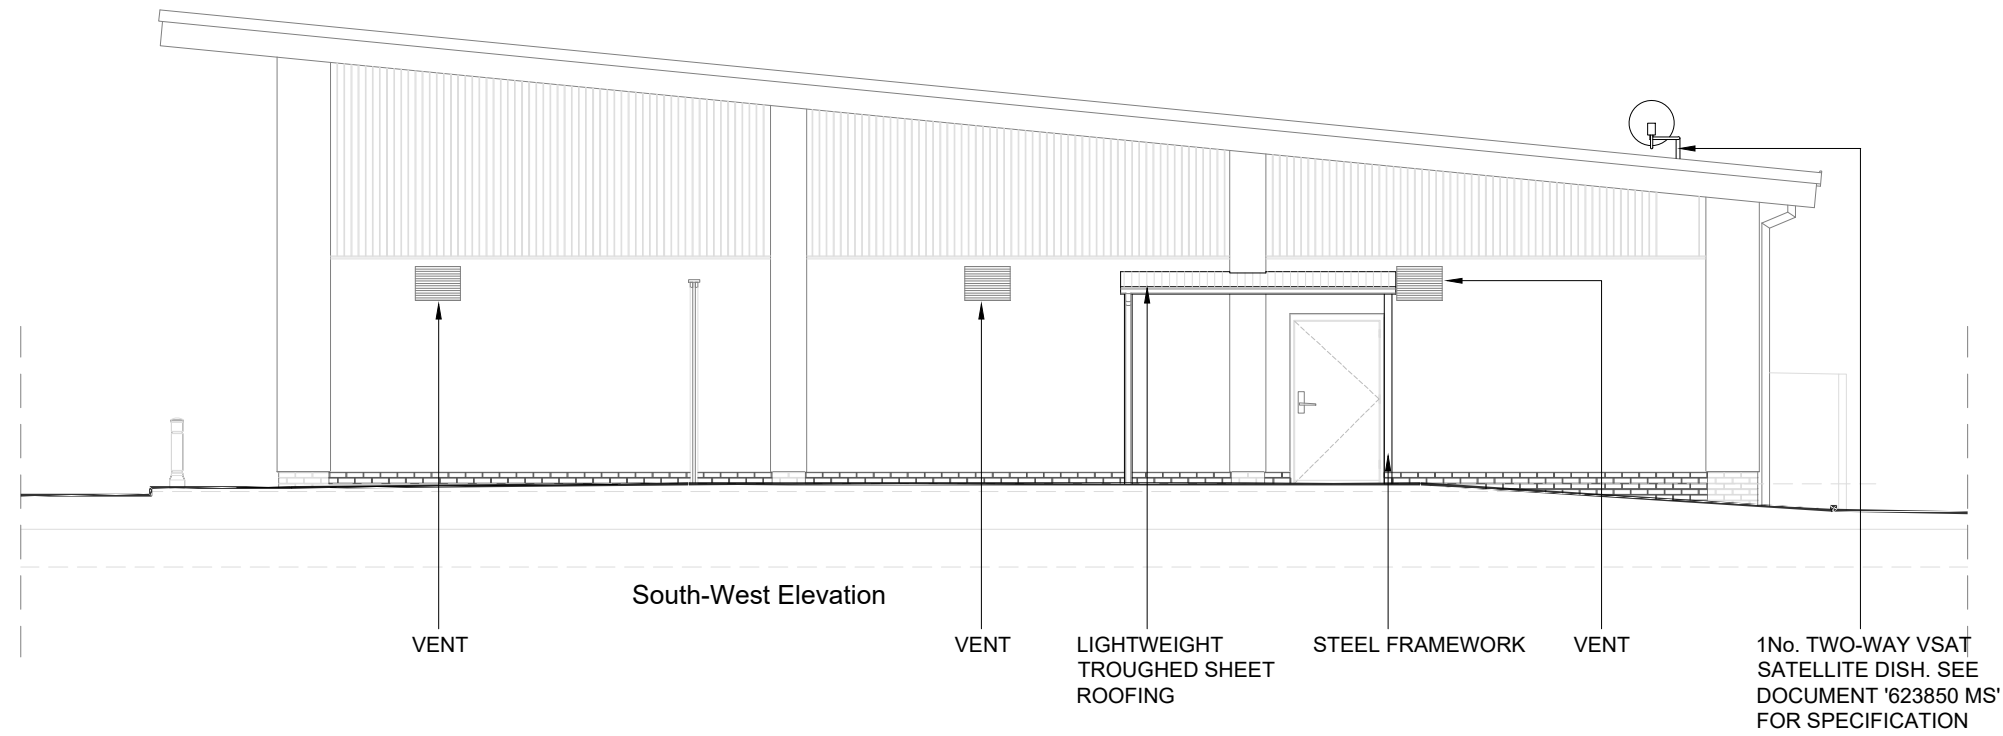

South-West Elevation

SCALE 1:50 @ A1 / 1:100 @ A3
0.5 0 0.5 1 1.5 2 2.5
LENGTH IN METRES