



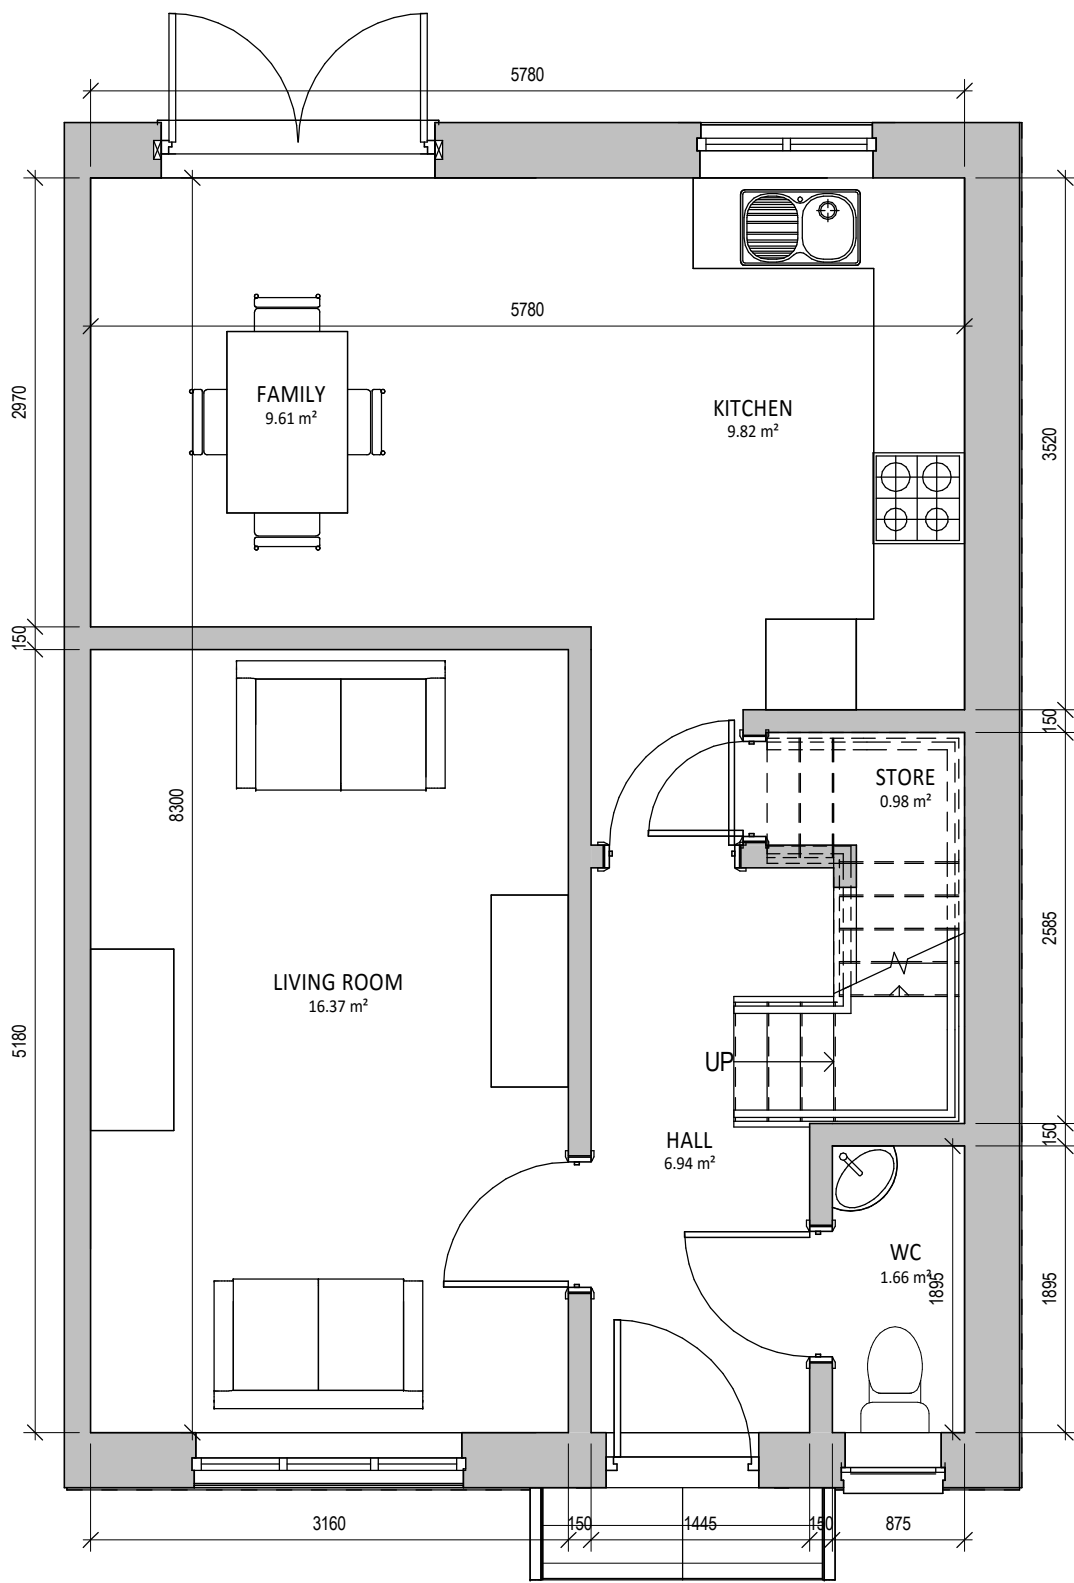


GROUND FLOOR PLAN

1 : 50

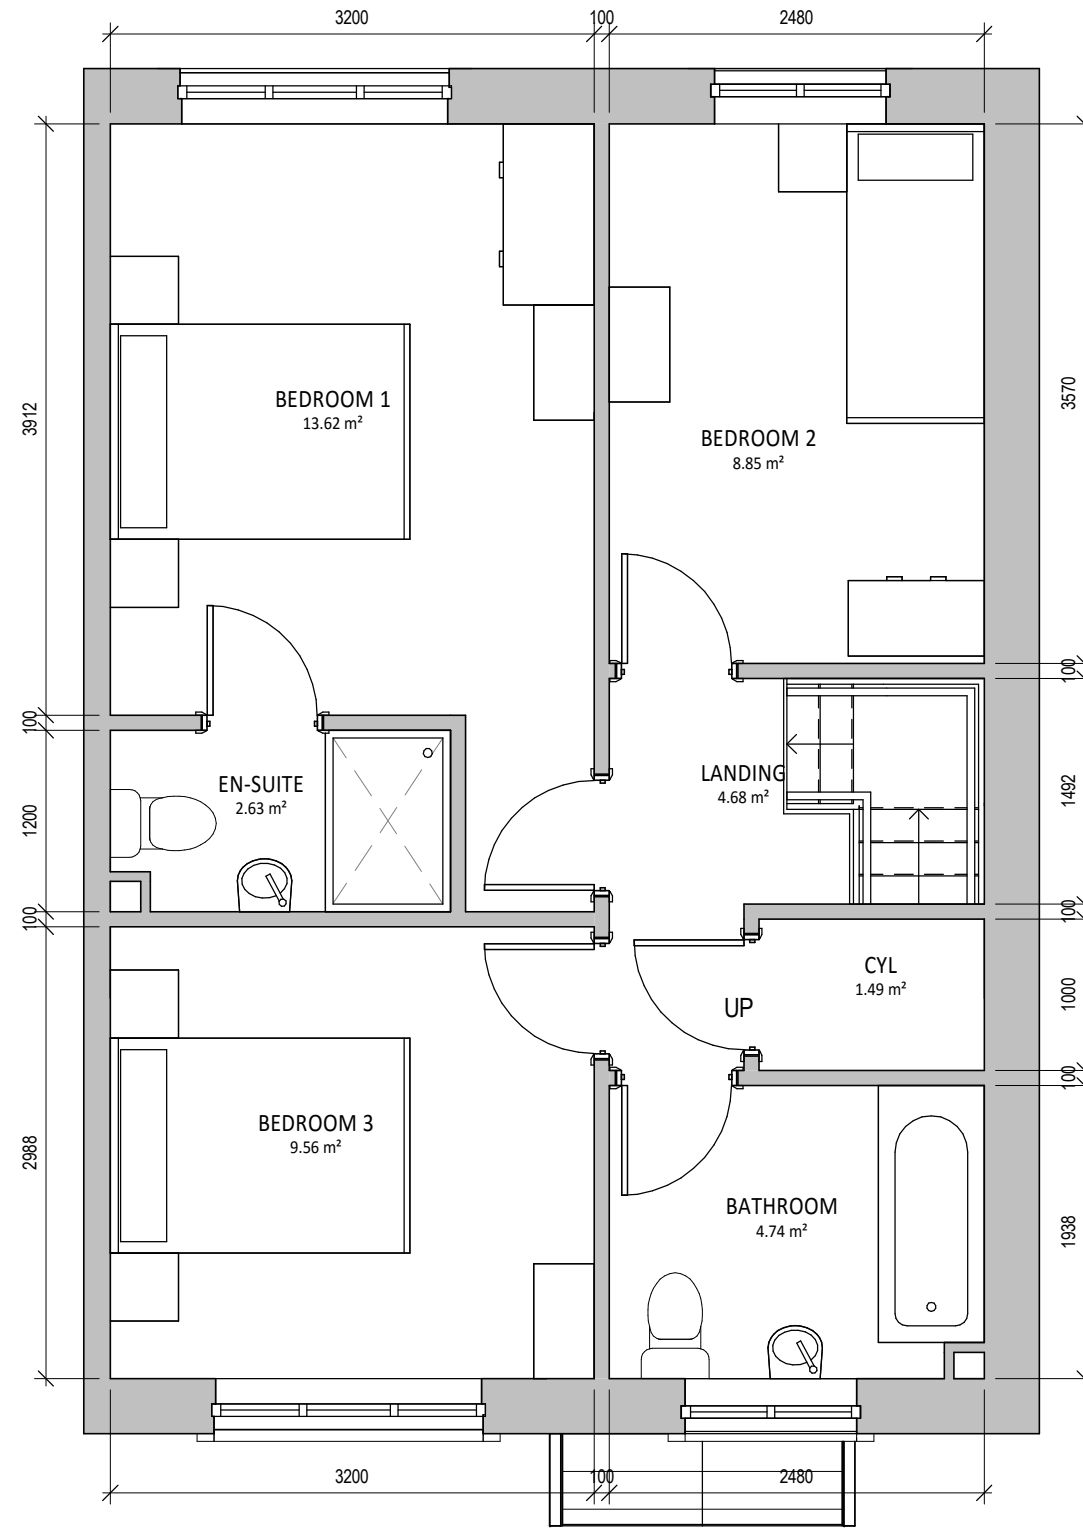

FIRST FLOOR PLAN

1 : 50

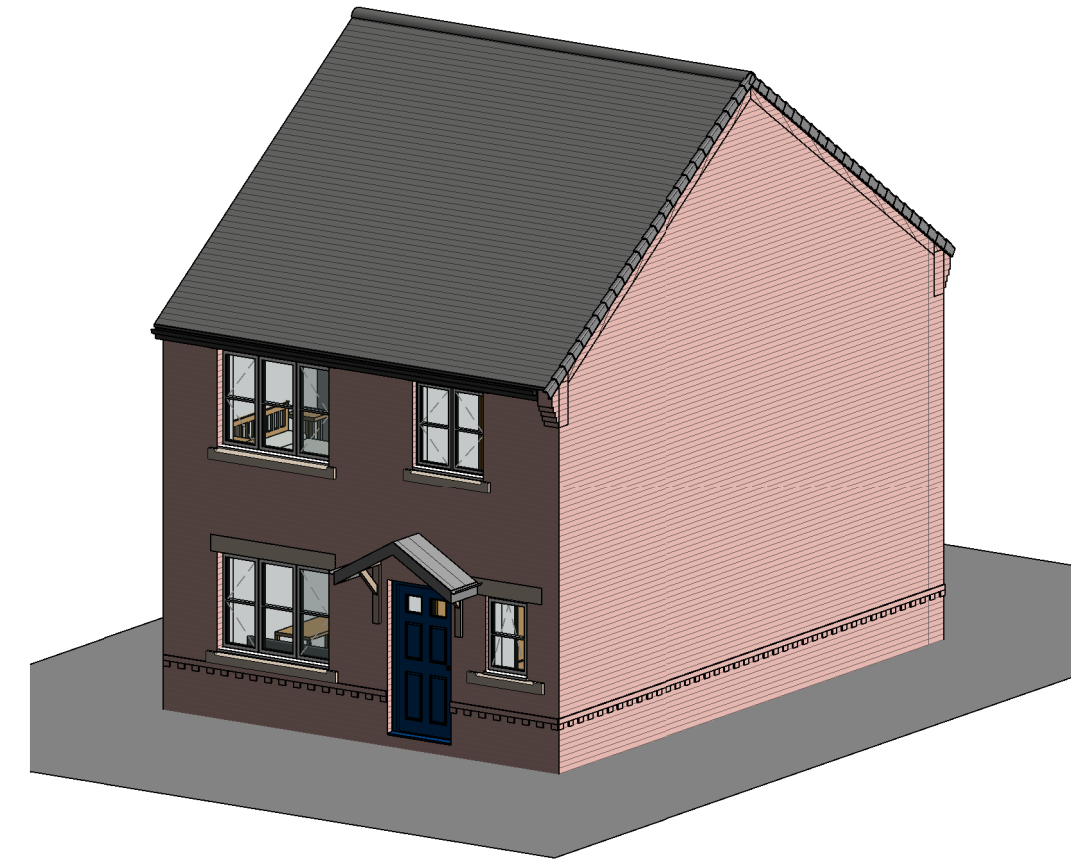


ALTERNATIVE BRICK OPTION

| FLOOR AREAS |                      |
|-------------|----------------------|
| GROUND      | 47.97 m <sup>2</sup> |
| FIRST       | 47.97 m <sup>2</sup> |



FRONT ELEVATION

1 : 100

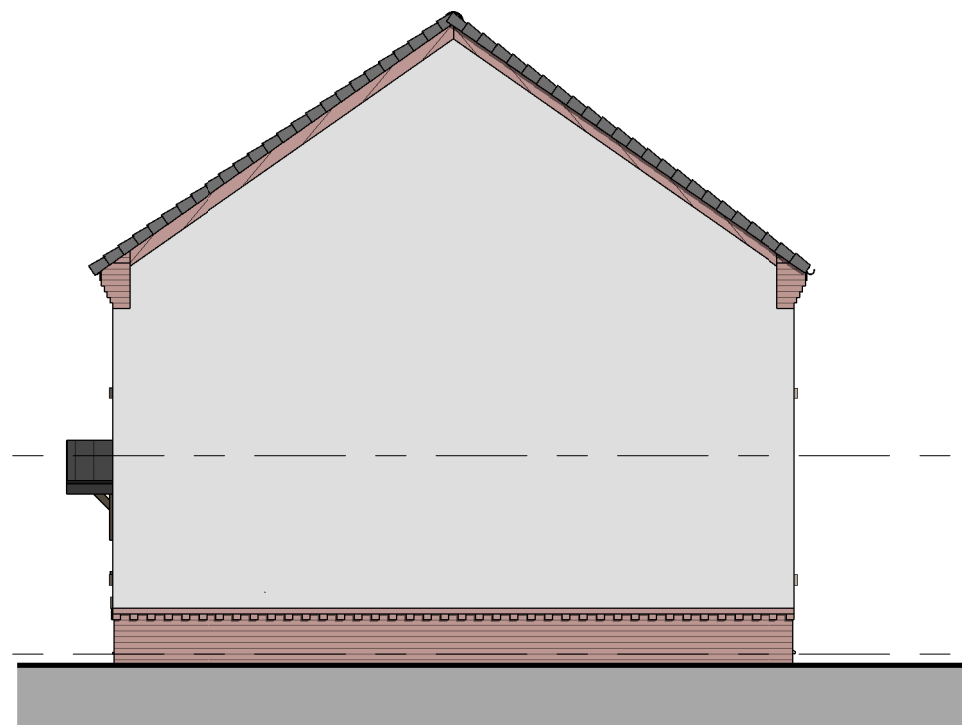

GABLE ELEVATION

1 : 100



REAR ELEVATION

1 : 100

| REV | DESCRIPTION | DATE | BY |
|-----|-------------|------|----|
|     |             |      |    |

THIS DRAWING IS THE COPYRIGHT OF AINSLEY GOMMON ARCHITECTS. DO NOT SCALE FROM THIS DRAWING. WORK TO FIGURED DIMENSIONS ONLY. CHECK ALL DIMENSIONS ON SITE. ANY DISCREPANCIES TO BE NOTIFIED TO THE ARCHITECT. ELEMENTS OF STRUCTURE SHOWN ARE INDICATIVE AND FOR GUIDANCE. FINAL DESIGN TO BE AS STRUCTURAL ENGINEERS DETAILS AND SPECIFICATION.

PROJECT  
WOODLANDS FARM DEVELOPMENT,  
WREXHAM  
for WWHA

DRAWING TITLE  
PEMBROKE HOUSE TYPE PLANS AND  
ELEVATIONS

| SCALE            | DATE     | DRAWN | CHECKED |
|------------------|----------|-------|---------|
| As indicated @A2 | 27/11/15 | JG    | DP      |

DRAWING STATUS  
PLANNING

| JOB No | DRAWING No | REVISION |
|--------|------------|----------|
| C861   | 145        |          |

**AG** | **A** AINSLEY GOMMON ARCHITECTS

THE OLD POLICE STATION, 15 GLYNNE WAY, HAWARDEN, CH5 3NS  
Tel: 01244 537 100 | wales@agarchitects.co.uk | www.agarchitects.co.uk  
Ainsley Gommon Architects Ltd. Registered in England & Wales No. 4187948  
Registered Office: 1 Price Street, Hamilton Square, Birkenhead CH41 6JN

PRINTED: 07/12/2015 17:04:14