



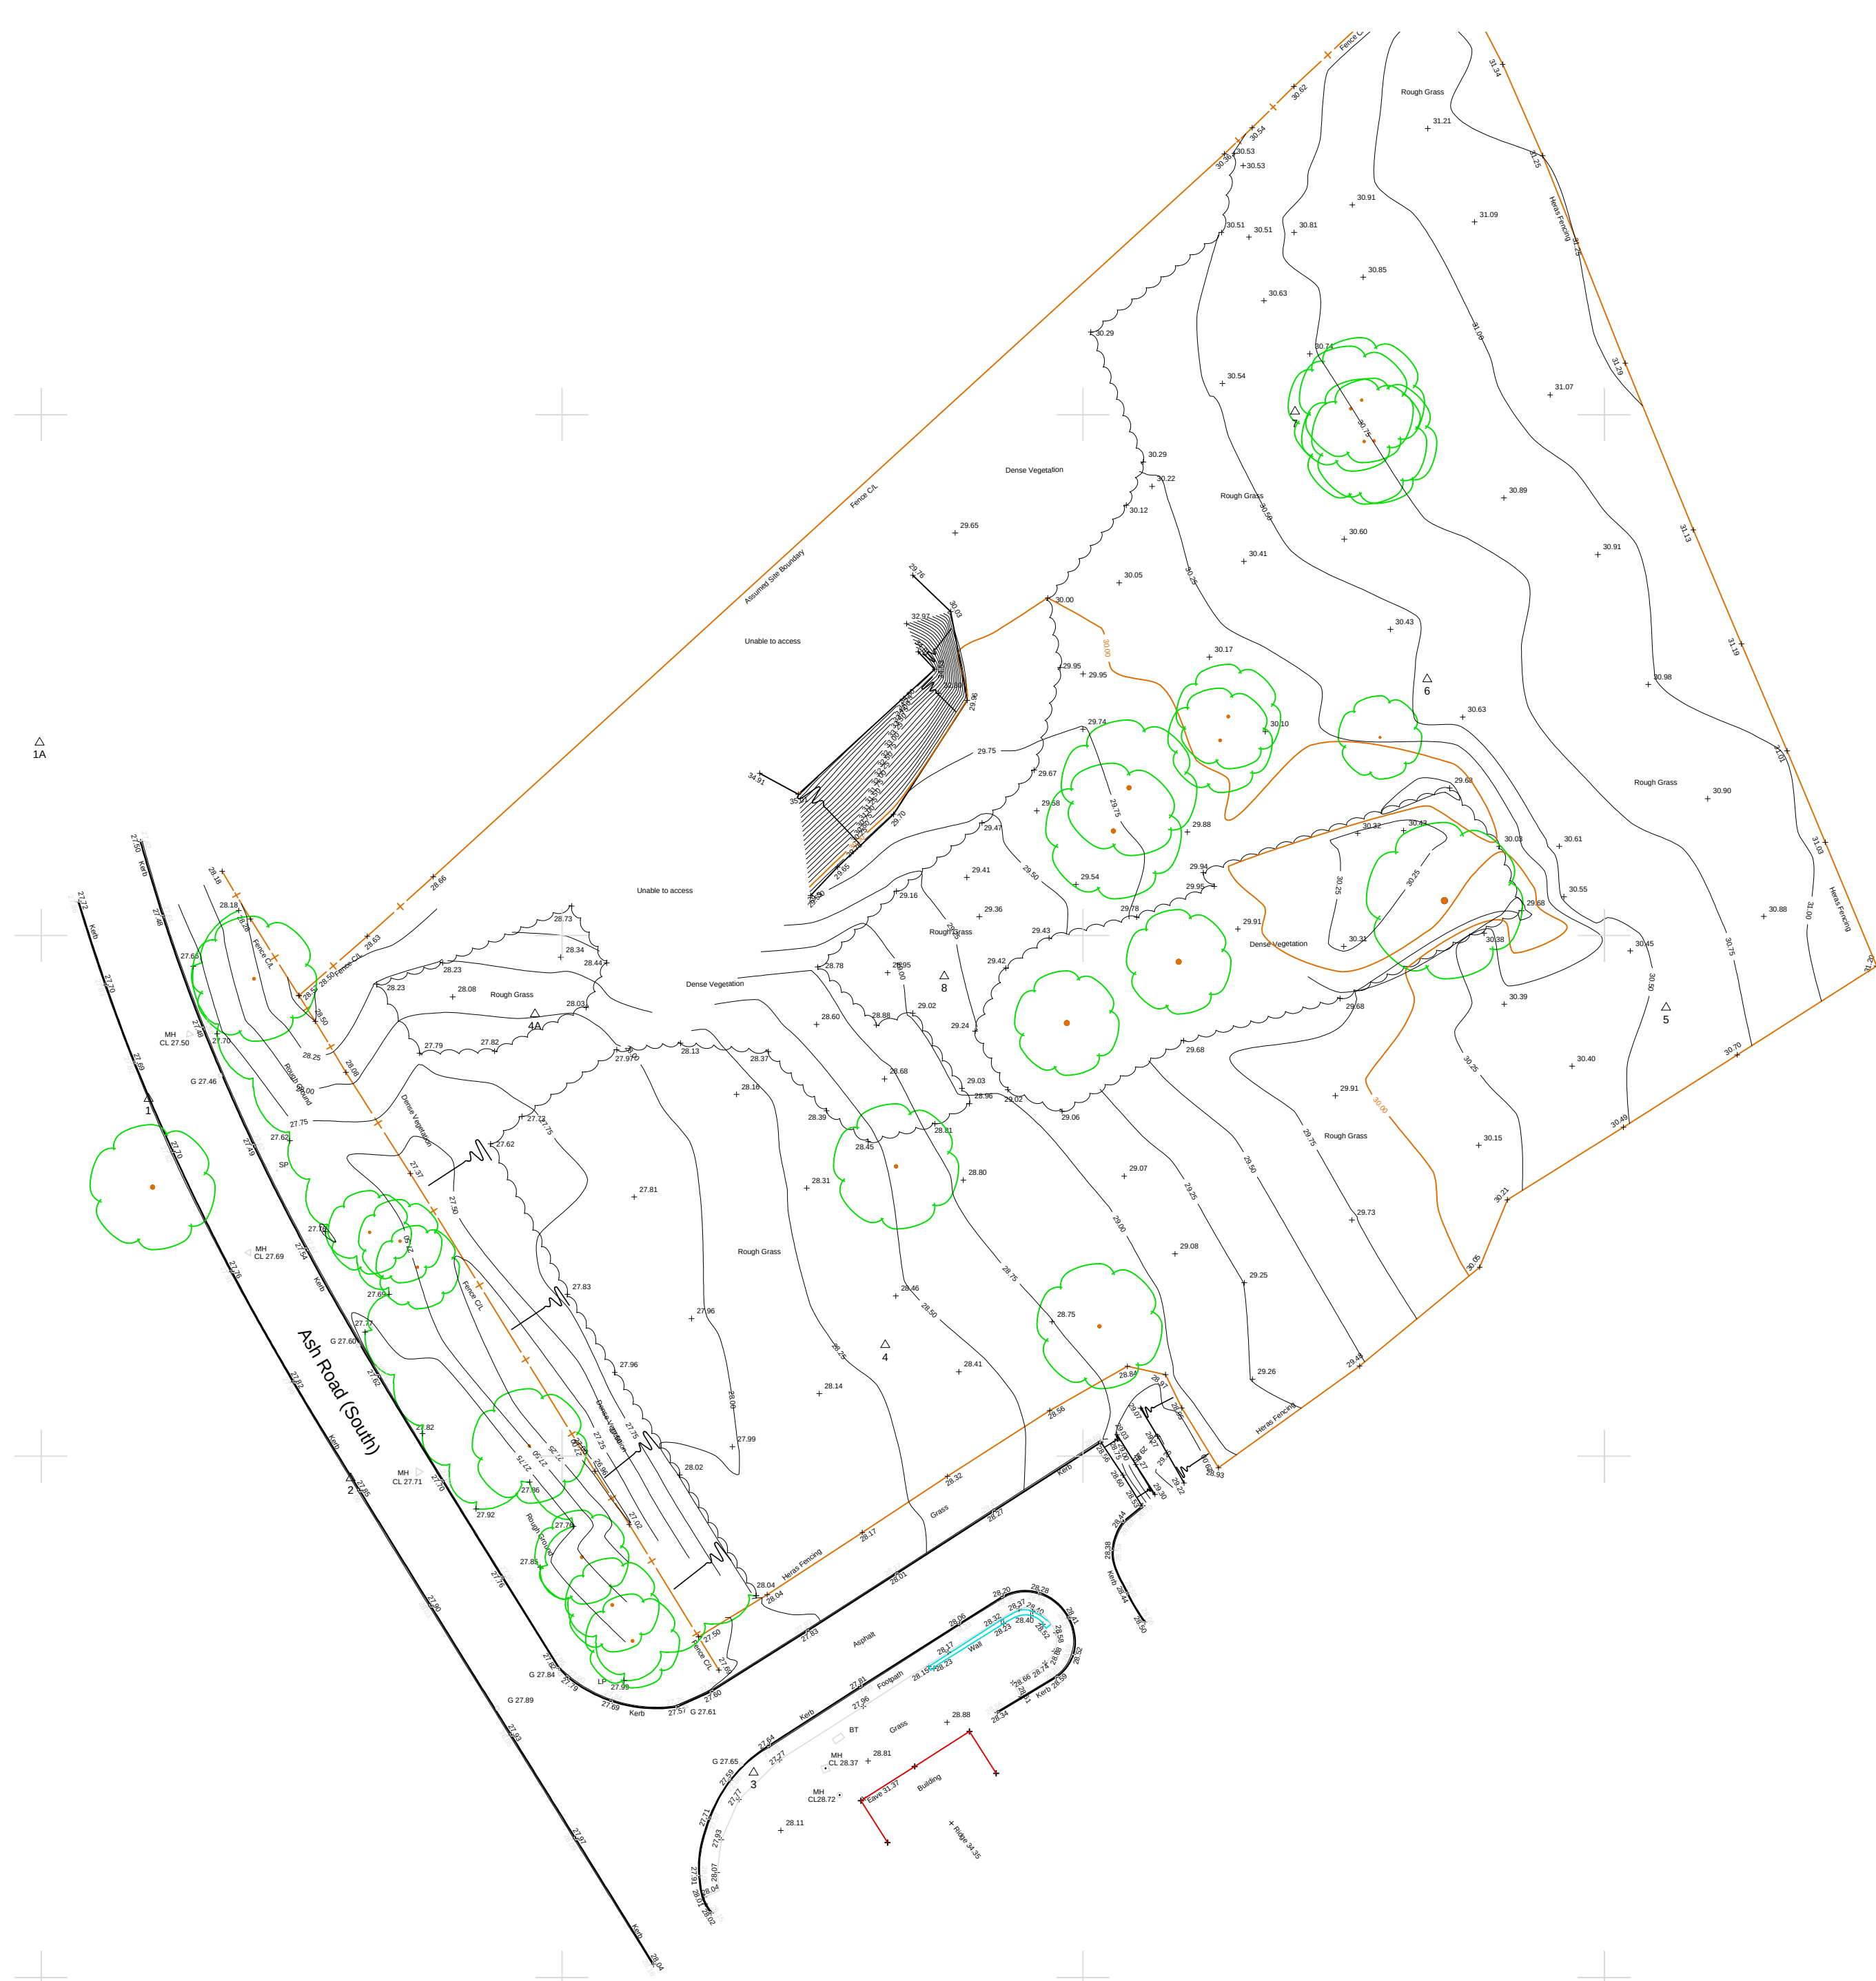

EXISTING SITE PLAN

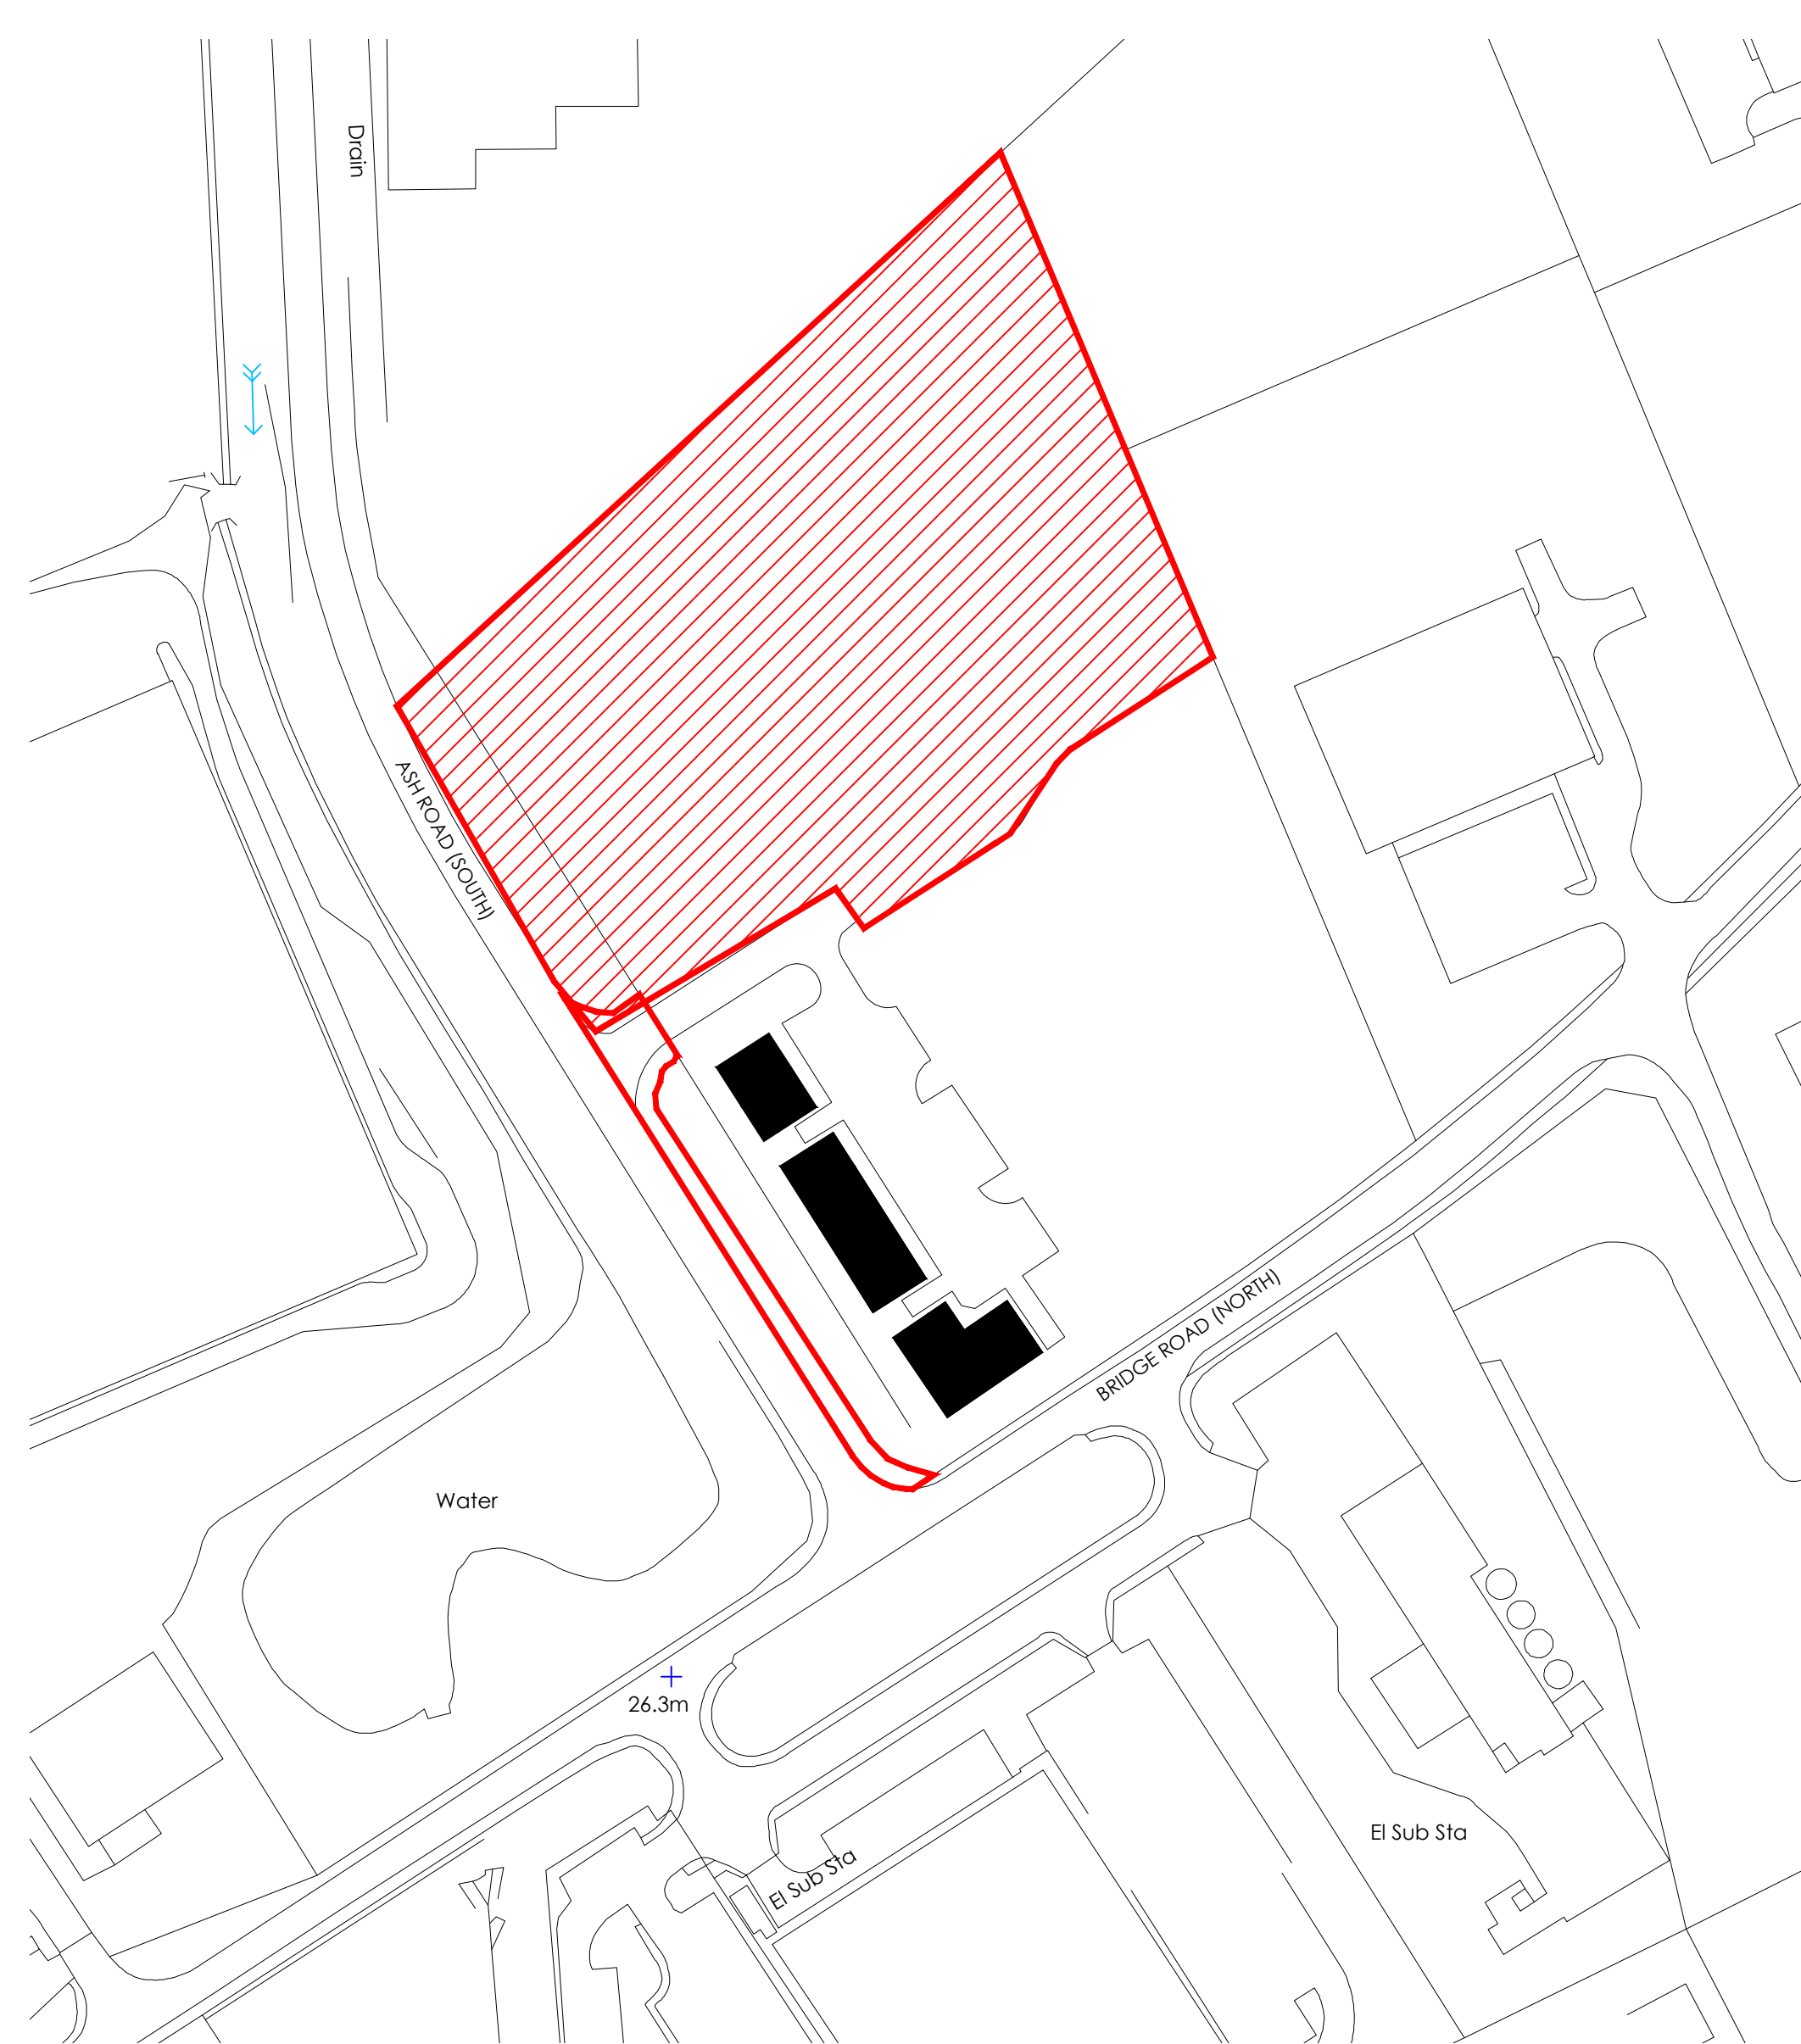

LOCATION PLAN

UNREPAIRABLE, ERRORS OR OMISSIONS TO BE BROUGHT TO THE ATTENTION OF **d2 architects**.

3. ALL DIMENSIONS ARE TO BE CHECKED PRIOR TO COMMENCEMENT.

4. THIS DRAWING IS THE PROPERTY OF **d2 architects** AND MUST NOT BE COPIED OR REPRODUCED EITHER IN WHOLE OR IN PART WITHOUT WRITTEN PERMISSION.

Rev: X
A

revision: First Issue
Red Line Altered

date: 02.11.15
11.05.16



Planning

scheme title:
Proposed Industrial Unit on Land off Ash Road (South), Wrexham Industrial Estate

drawing ref:
Location Plan and Existing Site Plan

scale: 1:1250 & 1:500 @A1
drawn by: MOH
checked by: RAL

job: 5129
drawings ref: 01
rev: A

d2 architects

Head Office
Soughton House
2 Nicholas Street Mews
Chester
Cheshire
CH1 2NS

12 College Road
Bangor
Gwynedd
LL57 2AN

T: 01244 326 347
E: admin@d2architects.co.uk
W: www.d2architects.co.uk