


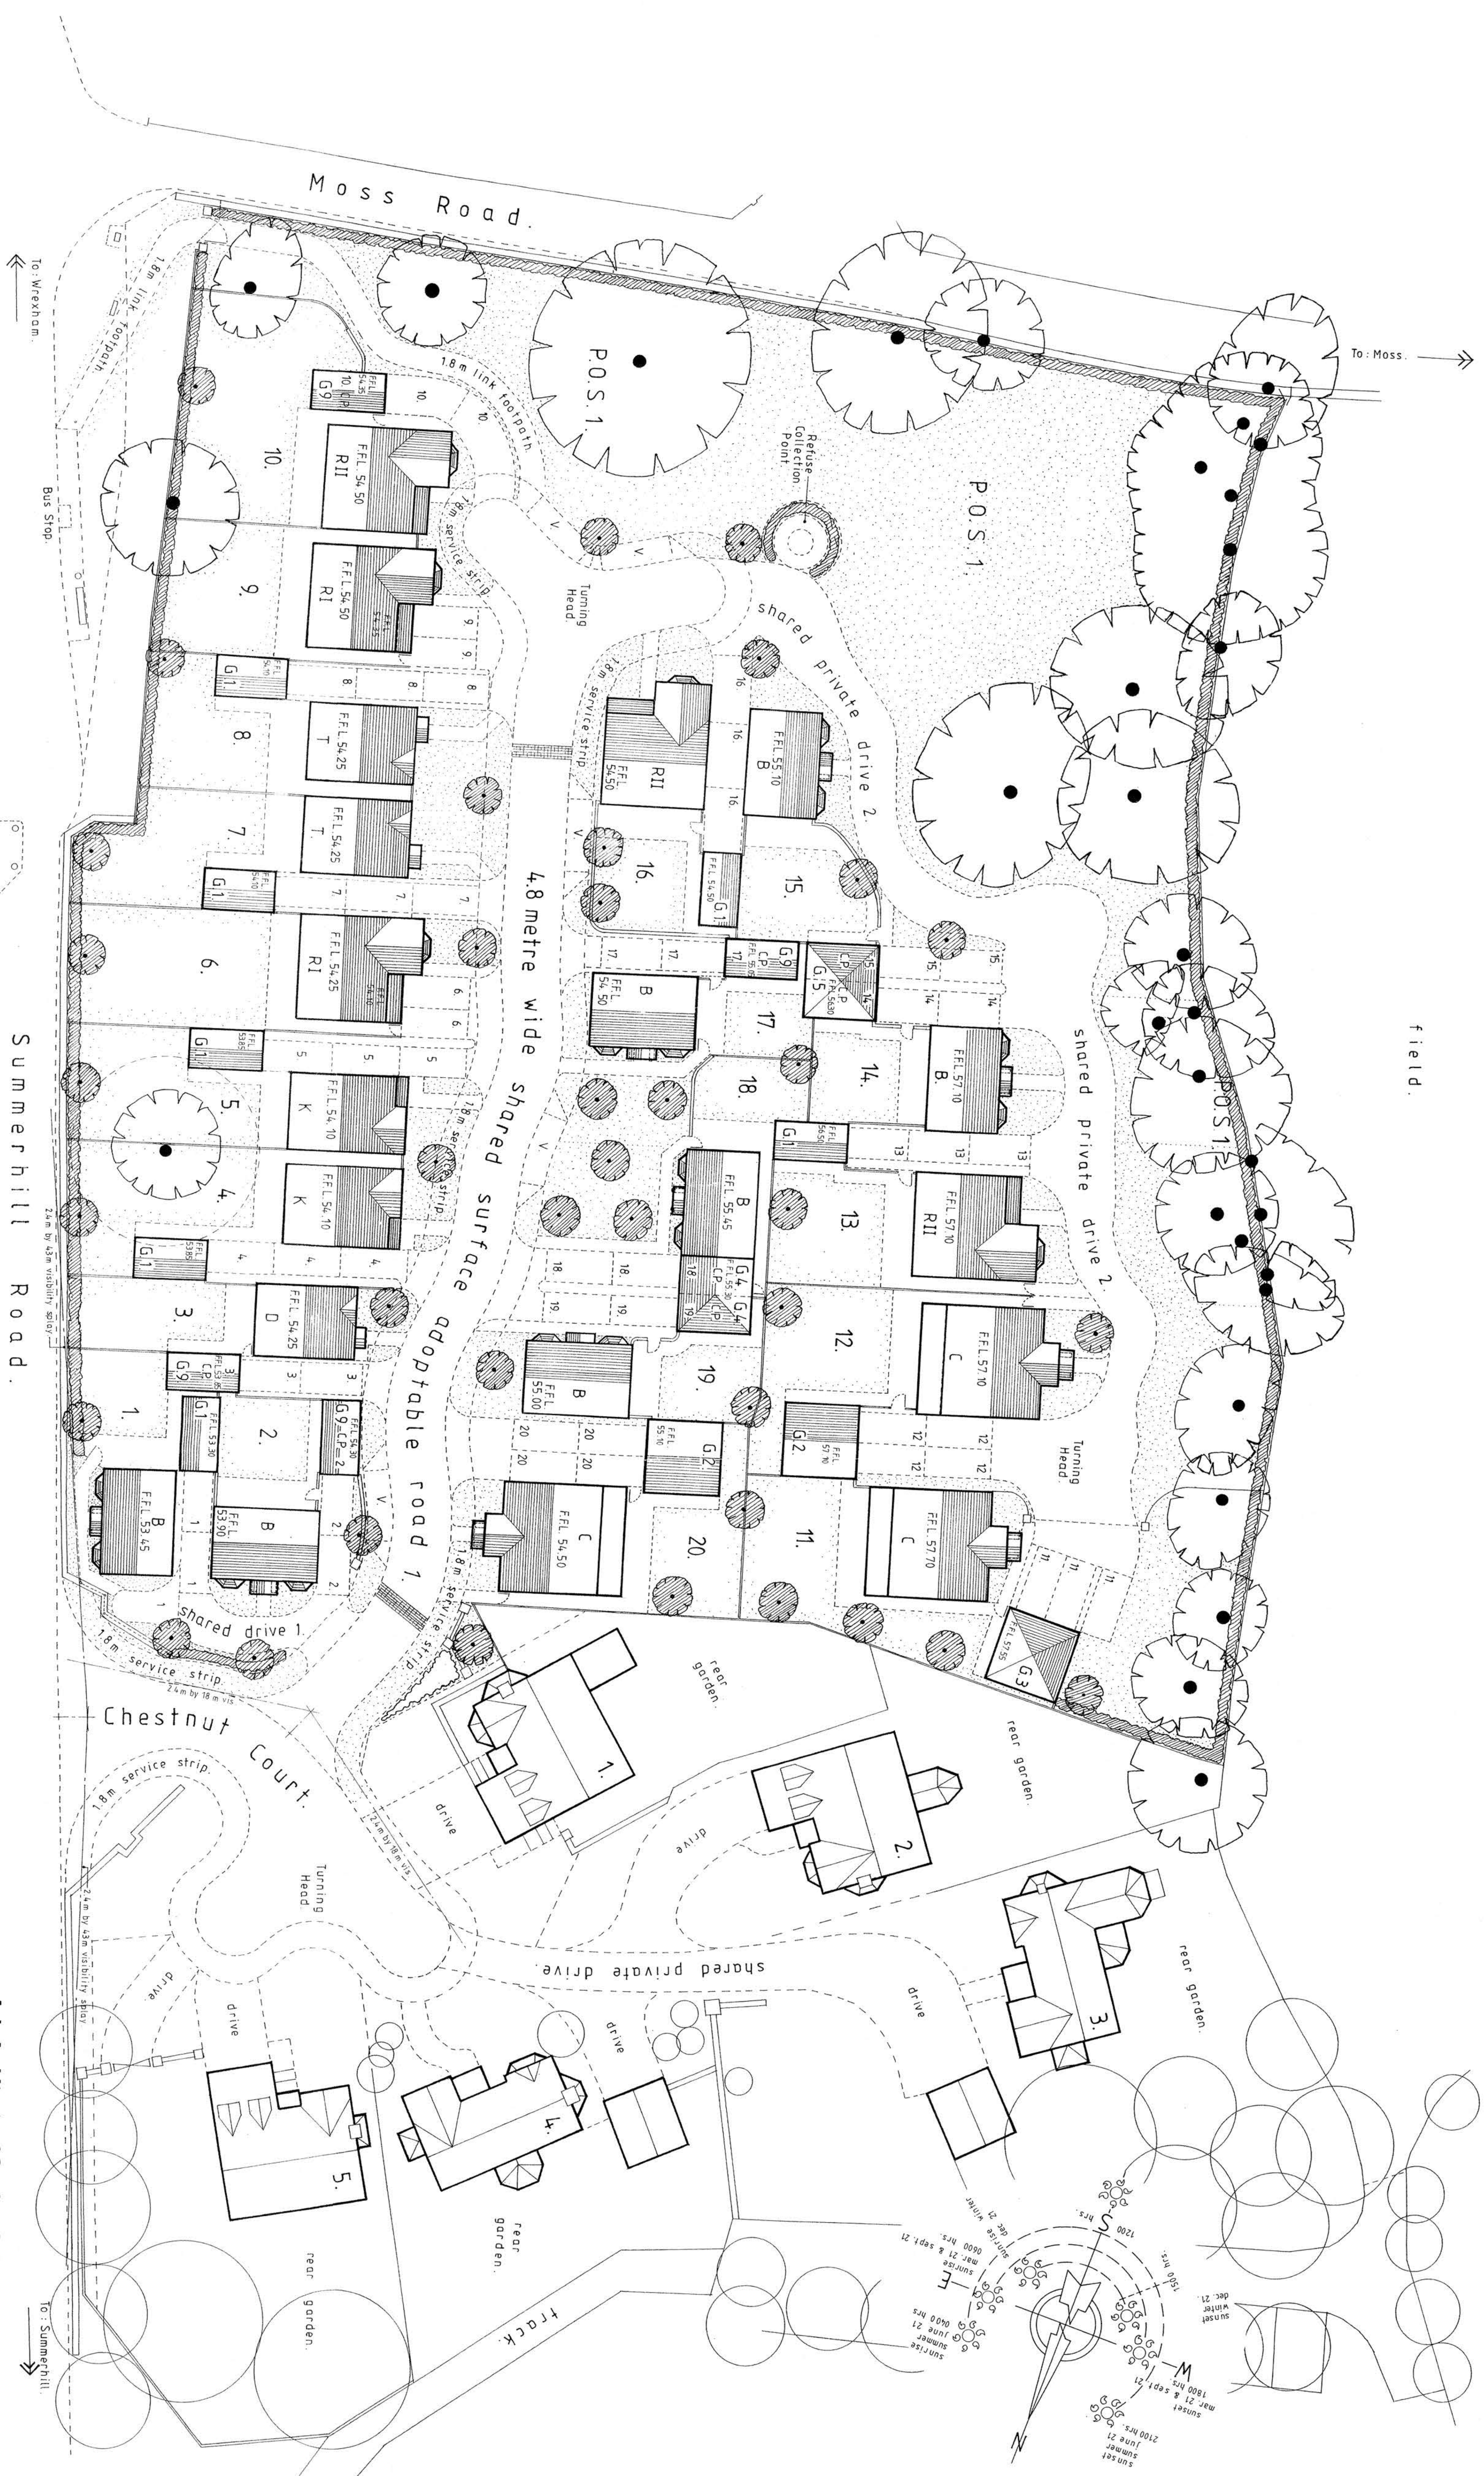

This drawing is the property of Axis Architectural Services Ltd. Copyright is reserved by them and the drawing issued on the condition that it is not copied, reproduced, or used in any way without the written consent of Axis Architectural Services Ltd. Please do not scale from this drawing.

Summerhill Scheme Option 1, Revision Y, Revised 02/08/2016
SG House Mix Schedule of Accommodation:

Private Dwellings:			
P :	Three Bed, Detached House Type = 1m ² x 920 sq.ft. each	=	920 sq.ft.
K :	Avantley II : Four Bed, Detached House Type = 2m ² x 1690 sq.ft. each	=	3,380 sq.ft.
T :	Teigd : Four Bed, Detached House Type = 2m ² x 1068 sq.ft. each	=	2,136 sq.ft.
RT :	Richmond II : Four Bed, Detached House Type = 2m ² x 1418 sq.ft. each	=	2,836 sq.ft.
B :	Bonny : Four Bed, Detached House Type = 2m ² x 960 sq.ft. each	=	6,020 sq.ft.
	Total = 20m² dwellings	Total =	25,182 sq.ft.

Affordable Dwellings applies to 25 or more dwellings @ 28% of the total amount of dwellings = 0 No.

Public Open Space (P.O.S.):
0.4 HA, (1 acre or 4050 sq.m.) minimum of P.O.S. per 50 dwellings required.
2000 sq.m. divided by 50 dwellings = 40 sq.m. minimum of P.O.S. required per dwelling multiplied by 2000 sq.m. = 80,000 sq.m. (20 acres) minimum of P.O.S. required for the site.
Public Open Space (P.O.S.) Site Area total = 0.422 acres (0.252 HA, or 2,526 sq.m.) = Full P.O.S. provision.
Therefore, the site has provided 0.223 acres/0.090HA./906 sq.m. over the minimum required P.O.S. area.

Gross Site Area Total:.....= 2.595 acres (1.080HA, or 10,508 sq.m.)
Net Developable Site Area total:.....= 1.972 acres net. (0.798 HA, or 7,982 sq.m.)
Net Density:.....= 20 total dwellings divided by 1.972 acres net. = 10.141 dwellings per acre.
Density:.....= 20 total dwellings divided by 0.798 HA net. = 25.062 dwellings per hectare.
= 25,182 total sq.ft. divided by 1.972 acres net. = 12,770 sq.ft. per acre.

Axis Architectural Services Ltd.
Riverside, Severn Lane, Walspool, Powys, SY21 7BB.
T: 01938 555318 M: 07790 506633 E: timjones@post.com
Location:
Land adjoining: Chestnut Court, Summerhill, Wrexham, LL11 4SP.
Job/Project:
Proposed Residential Development.
Client:
SG Estates Limited.
Drawing Title:
Site Plan as Proposed.
Scale: 1:200 (A.0.) SGE.1/TMJ-05 Y
Revision: Drawn by: Date:
T.M.J. March 2015

0 2 4 6 8 10 12 14 16 18 20
5 10 15
scale bar
40m