



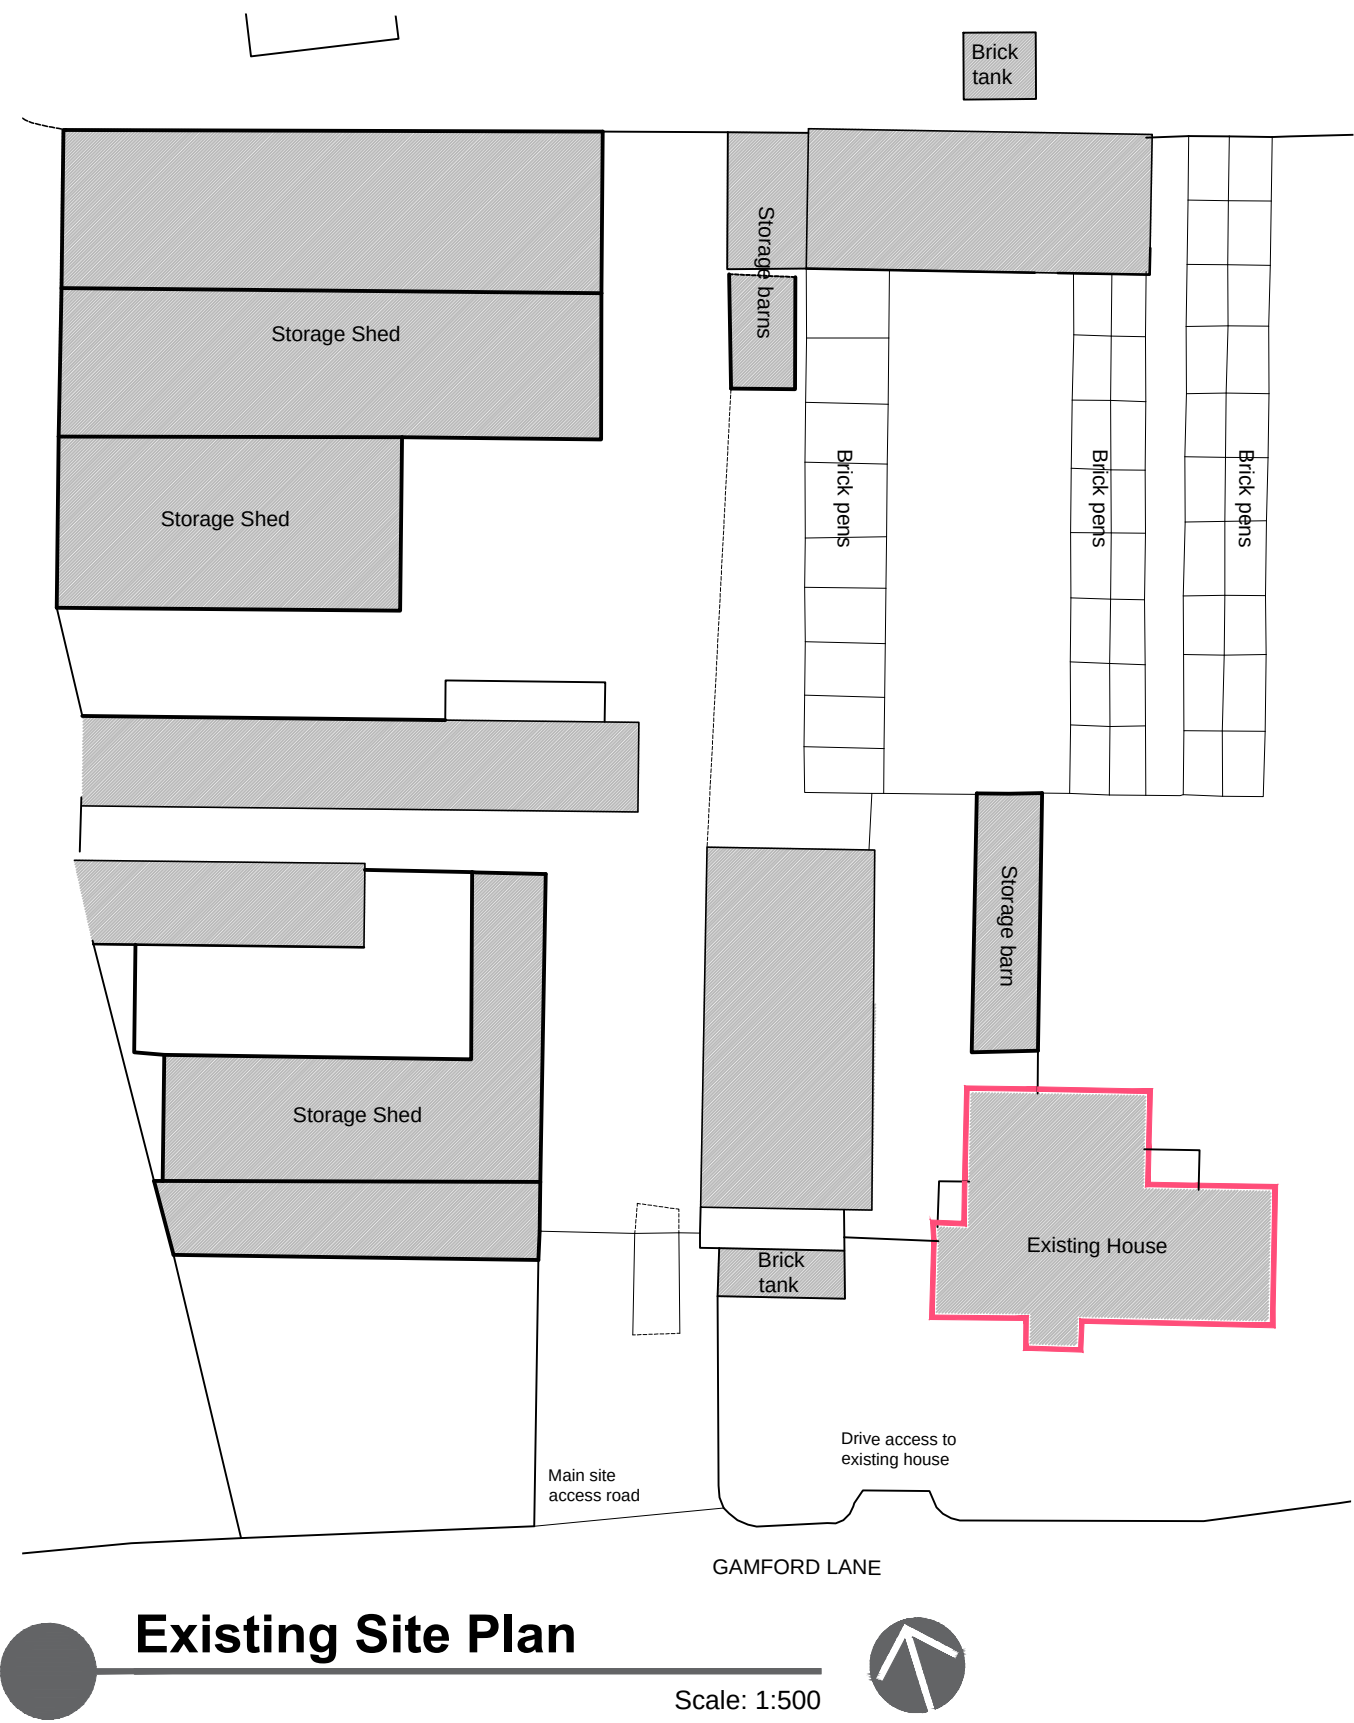

Existing Site Plan

Scale: 1:500

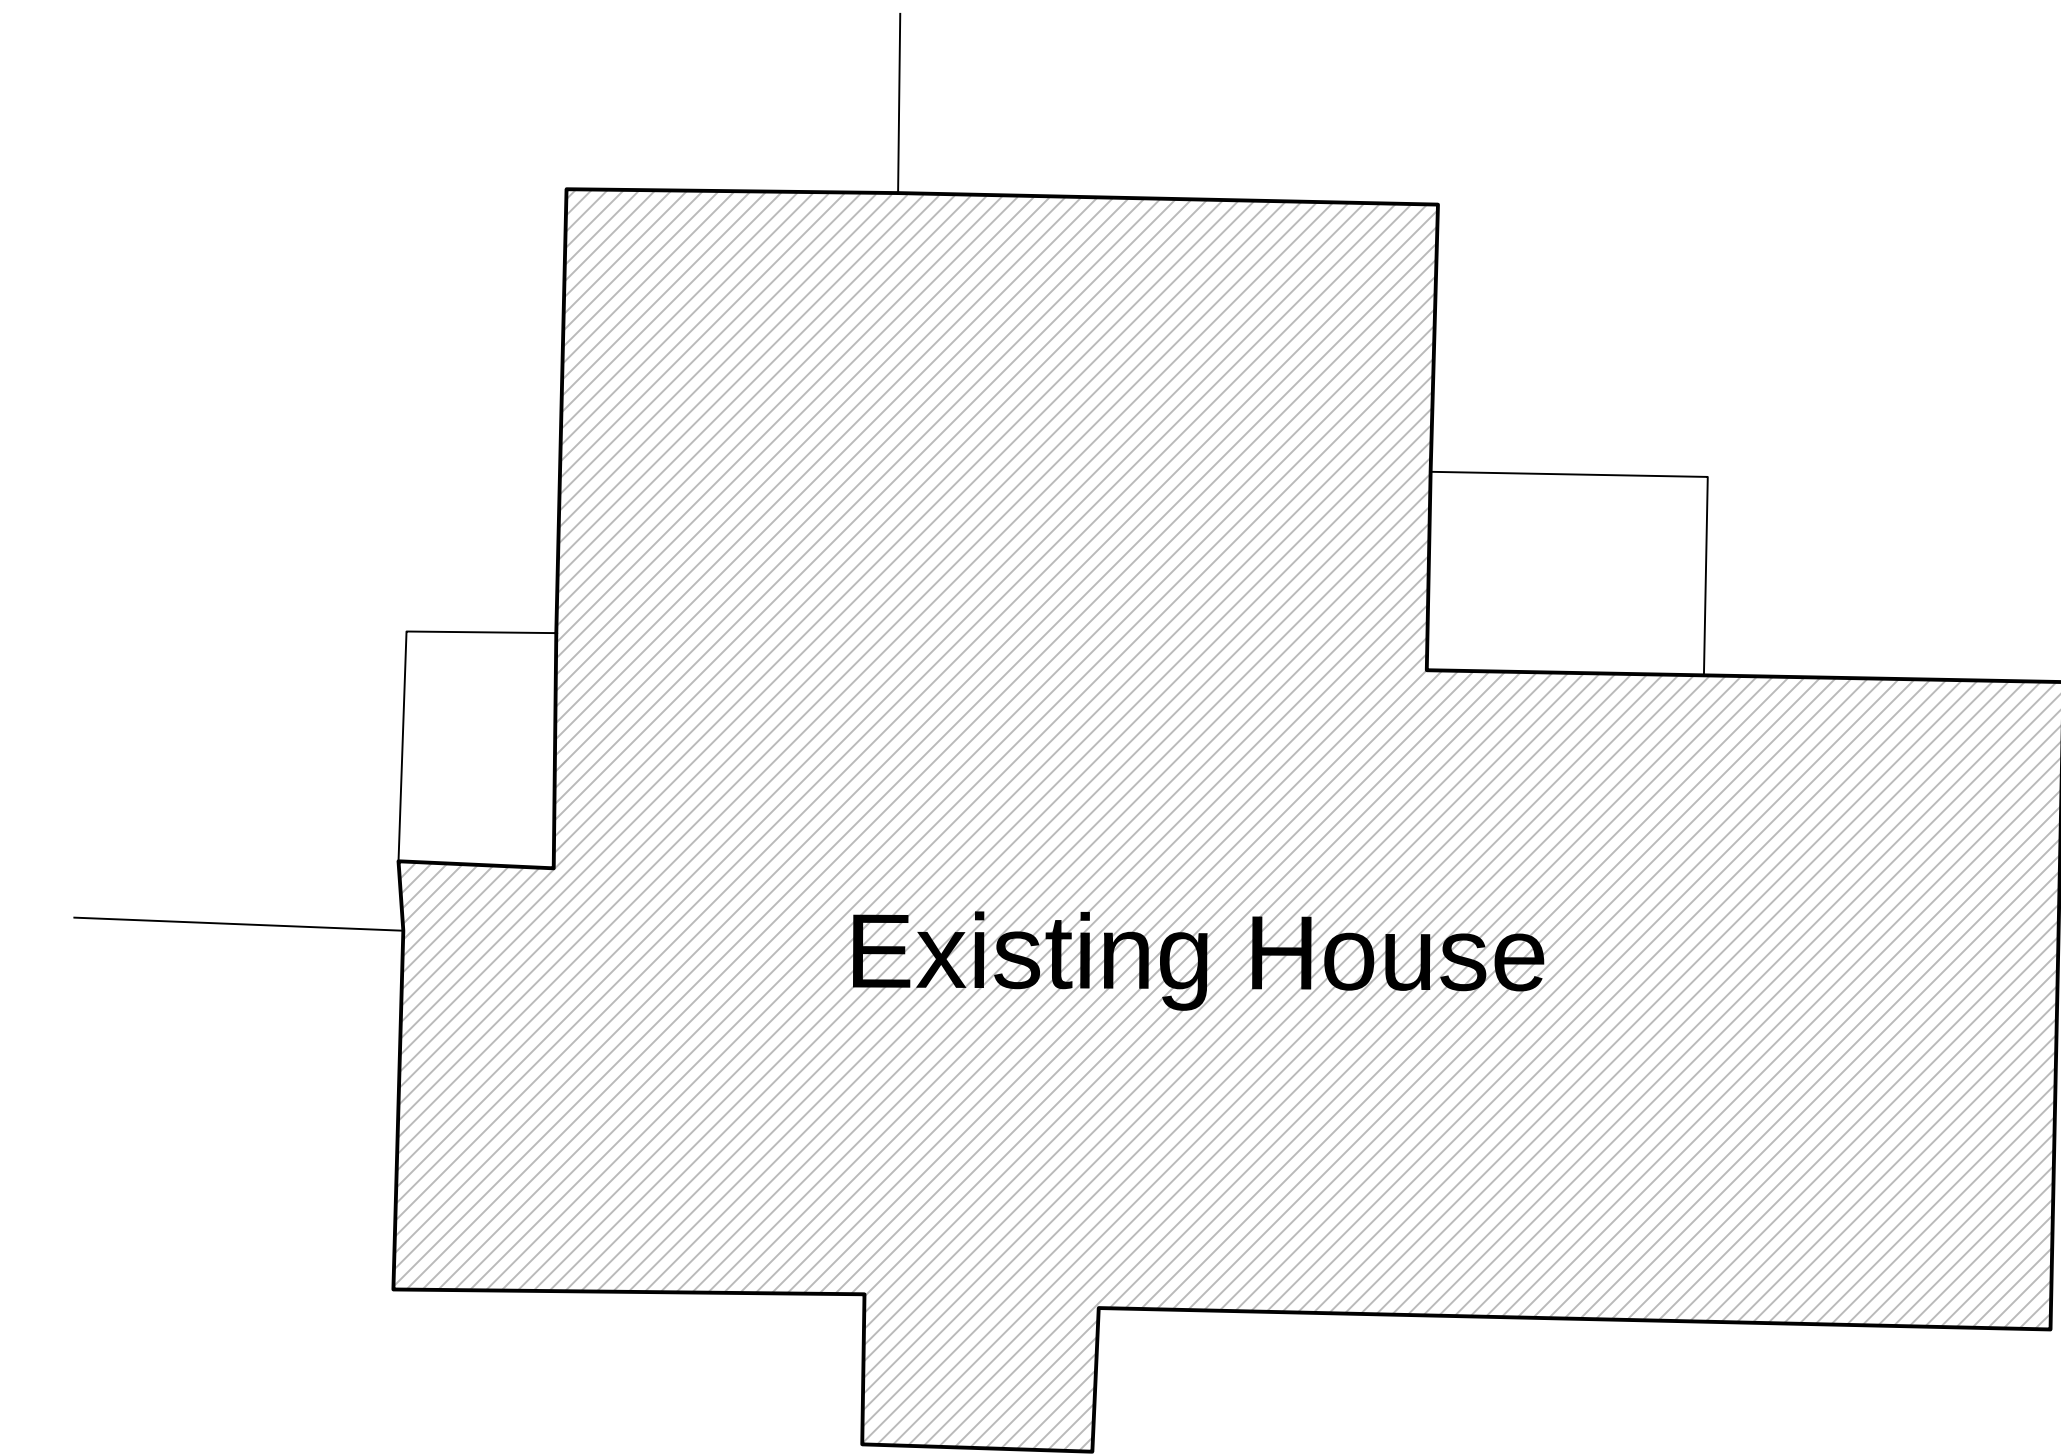

Existing Floor Plan

Scale: 1:100



Existing Farmhouse - North Elevation



Existing Farmhouse - South Elevation



Existing Farmhouse - East Elevation




Existing Farmhouse - West Elevation

This drawing is subject to copyright and is not to be reproduced in part or whole without approval.
Do not scale this drawing - check all dimensions on site.

Health & Safety Notes

1. Contractor must ensure that all work on site is carried out in a safe & satisfactory manner, in accordance with Health & Safety At Work Act 1974, COSHH Regulations 2002 & requirements of C.D.M

 

P1	First Issue	04.09.2015
Rev.	Description	Date
Client		
Mr Ian Garden		
Project		
Gamford Farm Rossett		
Drawing Title		
Plots 7 & 8 Existing Farmhouse		
Drawn by	AO	Checked by
		GE
Date	15.12.2015	
Status	PLANNING	Scale @ A1
		1:100
Job no.	Dwg no.	Rev.
c3651	L11	P1
Cassidy+Ashton		
www.cassidyashton.co.uk		
Architecture + Building Surveying + Town Planning		
10 Hunters Walk, Canal Street, Chester, CH1 4EB		01244 402 900
7 East Cliff, Preston, Lancashire, PR1 3JE		01772 256 356