



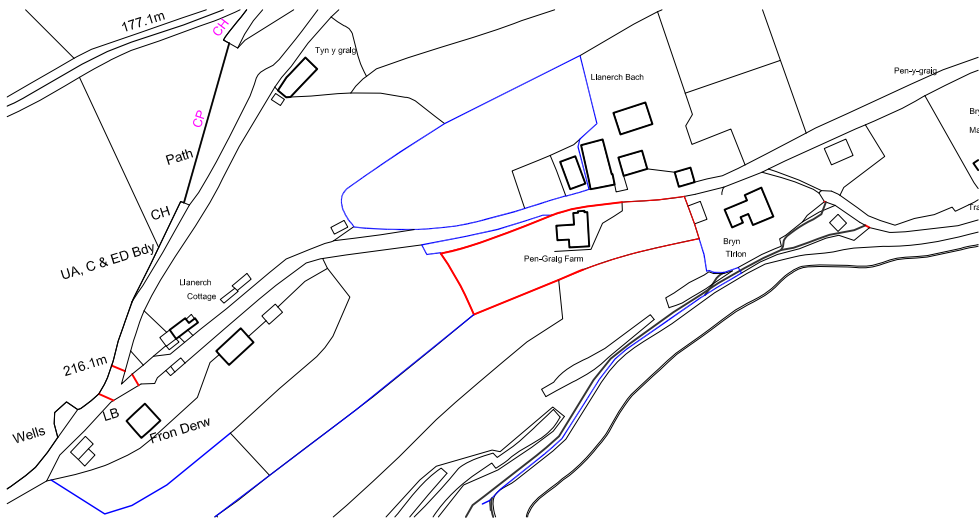


location plan

Ordnance Survey, (c) Crown Copyright 2016, All rights reserved, Licence number 100022432

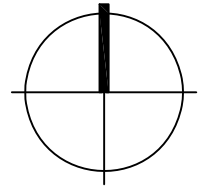


NOTES

Do not scale, All figured dimensions in mm and to be checked on site.
Copyright of the design and / or drawings remains solely with ke-design.
This drawing does not form part of a contract and is subject to change at developer's discretion.

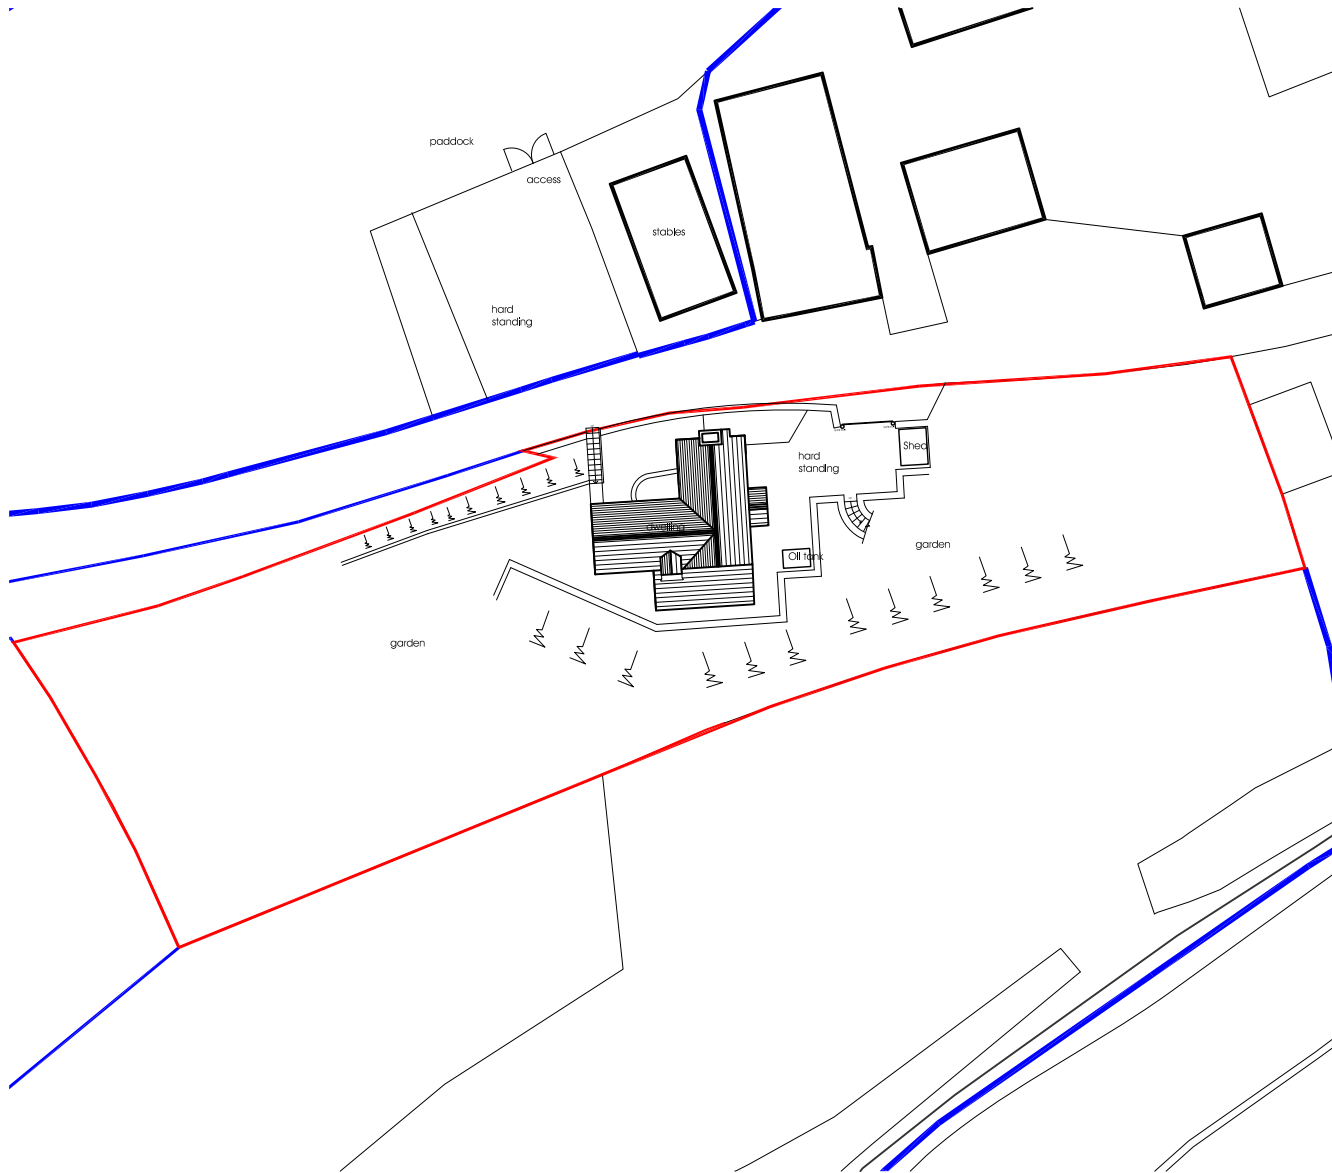


existing site plan

Ordnance Survey, (c) Crown Copyright 2016, All rights reserved, Licence number 100022432

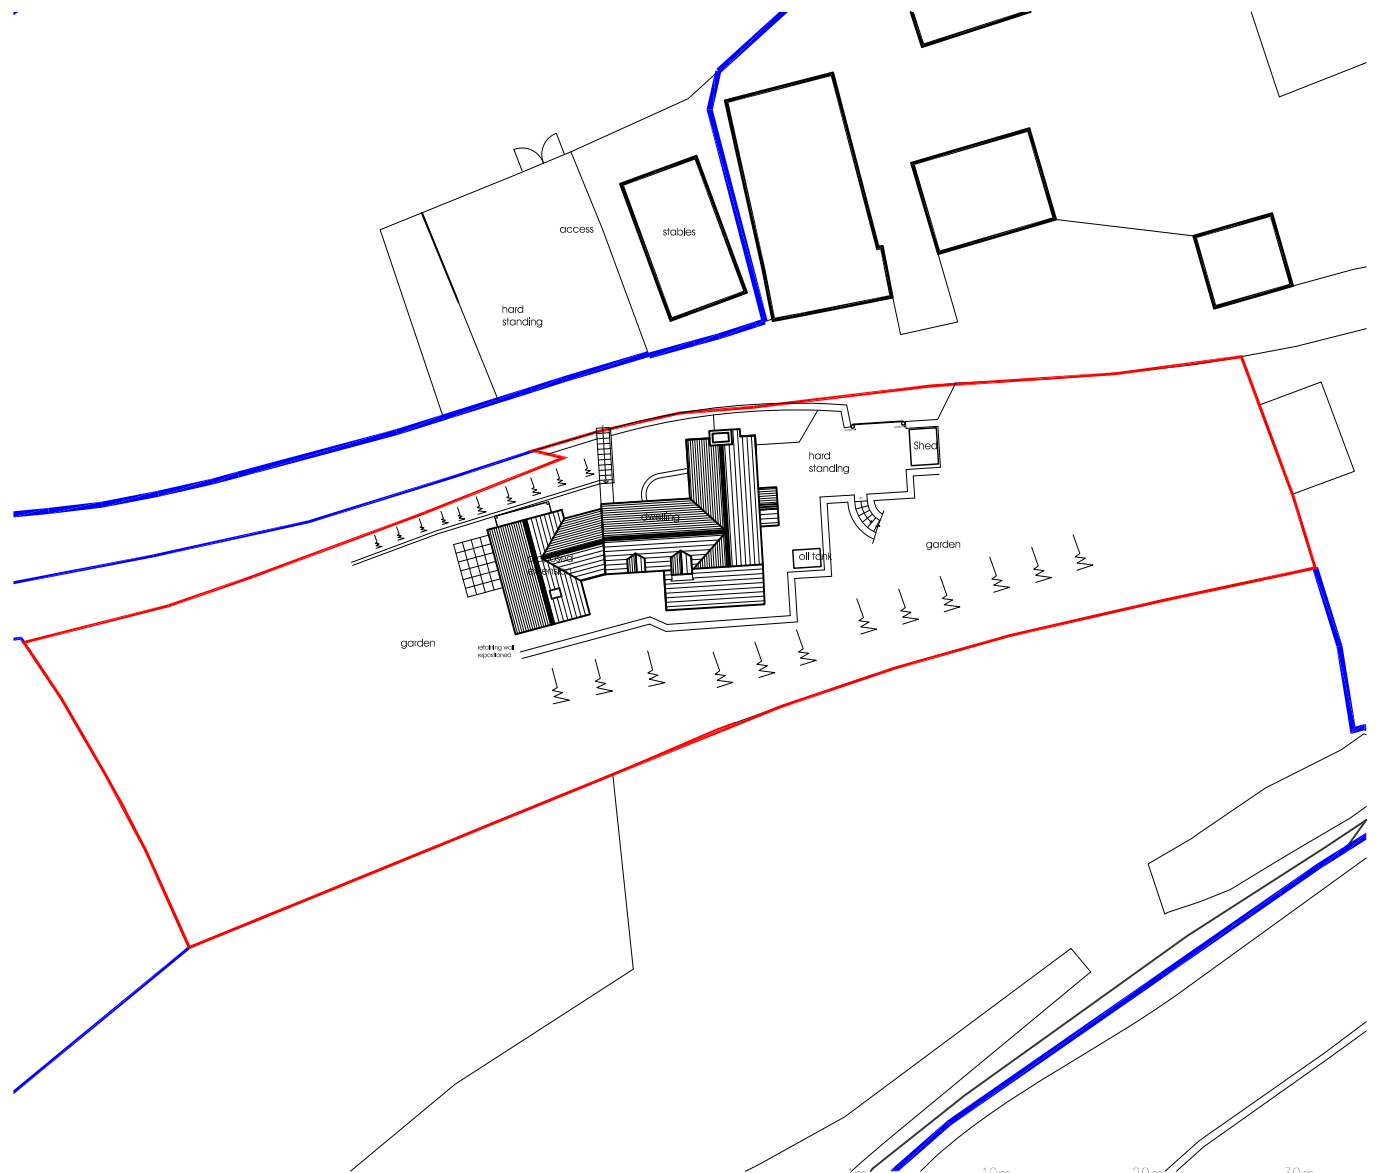

existing site plan

Ordnance Survey, (c) Crown Copyright 2016, All rights reserved, Licence number 100022432

 

ke-design

The Studio, No.3 William Felton Mews, Salop Road, Oswestry, Shropshire SY11 2RQ T: 01691 656964 E: info@ke-design.co.uk www.ke-design.co.uk

architectural services

client Mr & Mrs I Brierley
project Proposed extension, Pen y Craig Farm, Froncysyllte

dwg. Location Plan / Site Plan

date 01/03/2016
scale 1:500 / 2500 @A3
dwg no. 1521-MA(00)0001
rev. B