



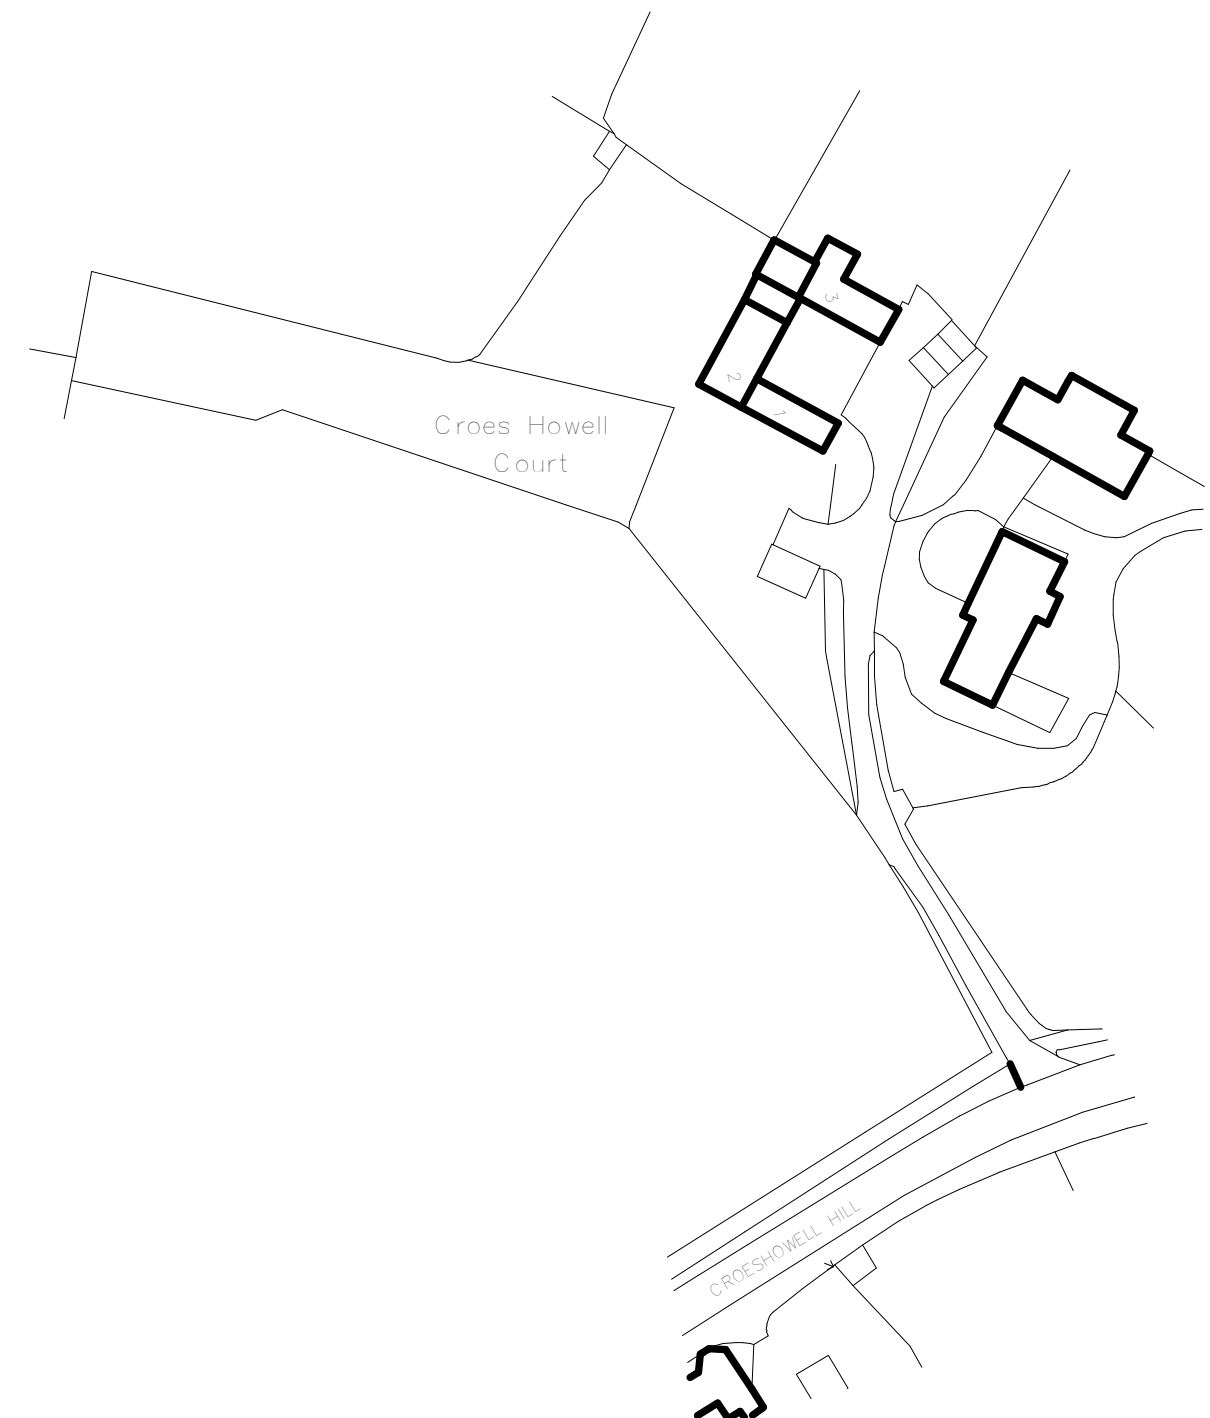


Ordnance Survey (c) Crown Copyright 2016. All rights reserved. Licence number 100022432

Site Plan
1:1250

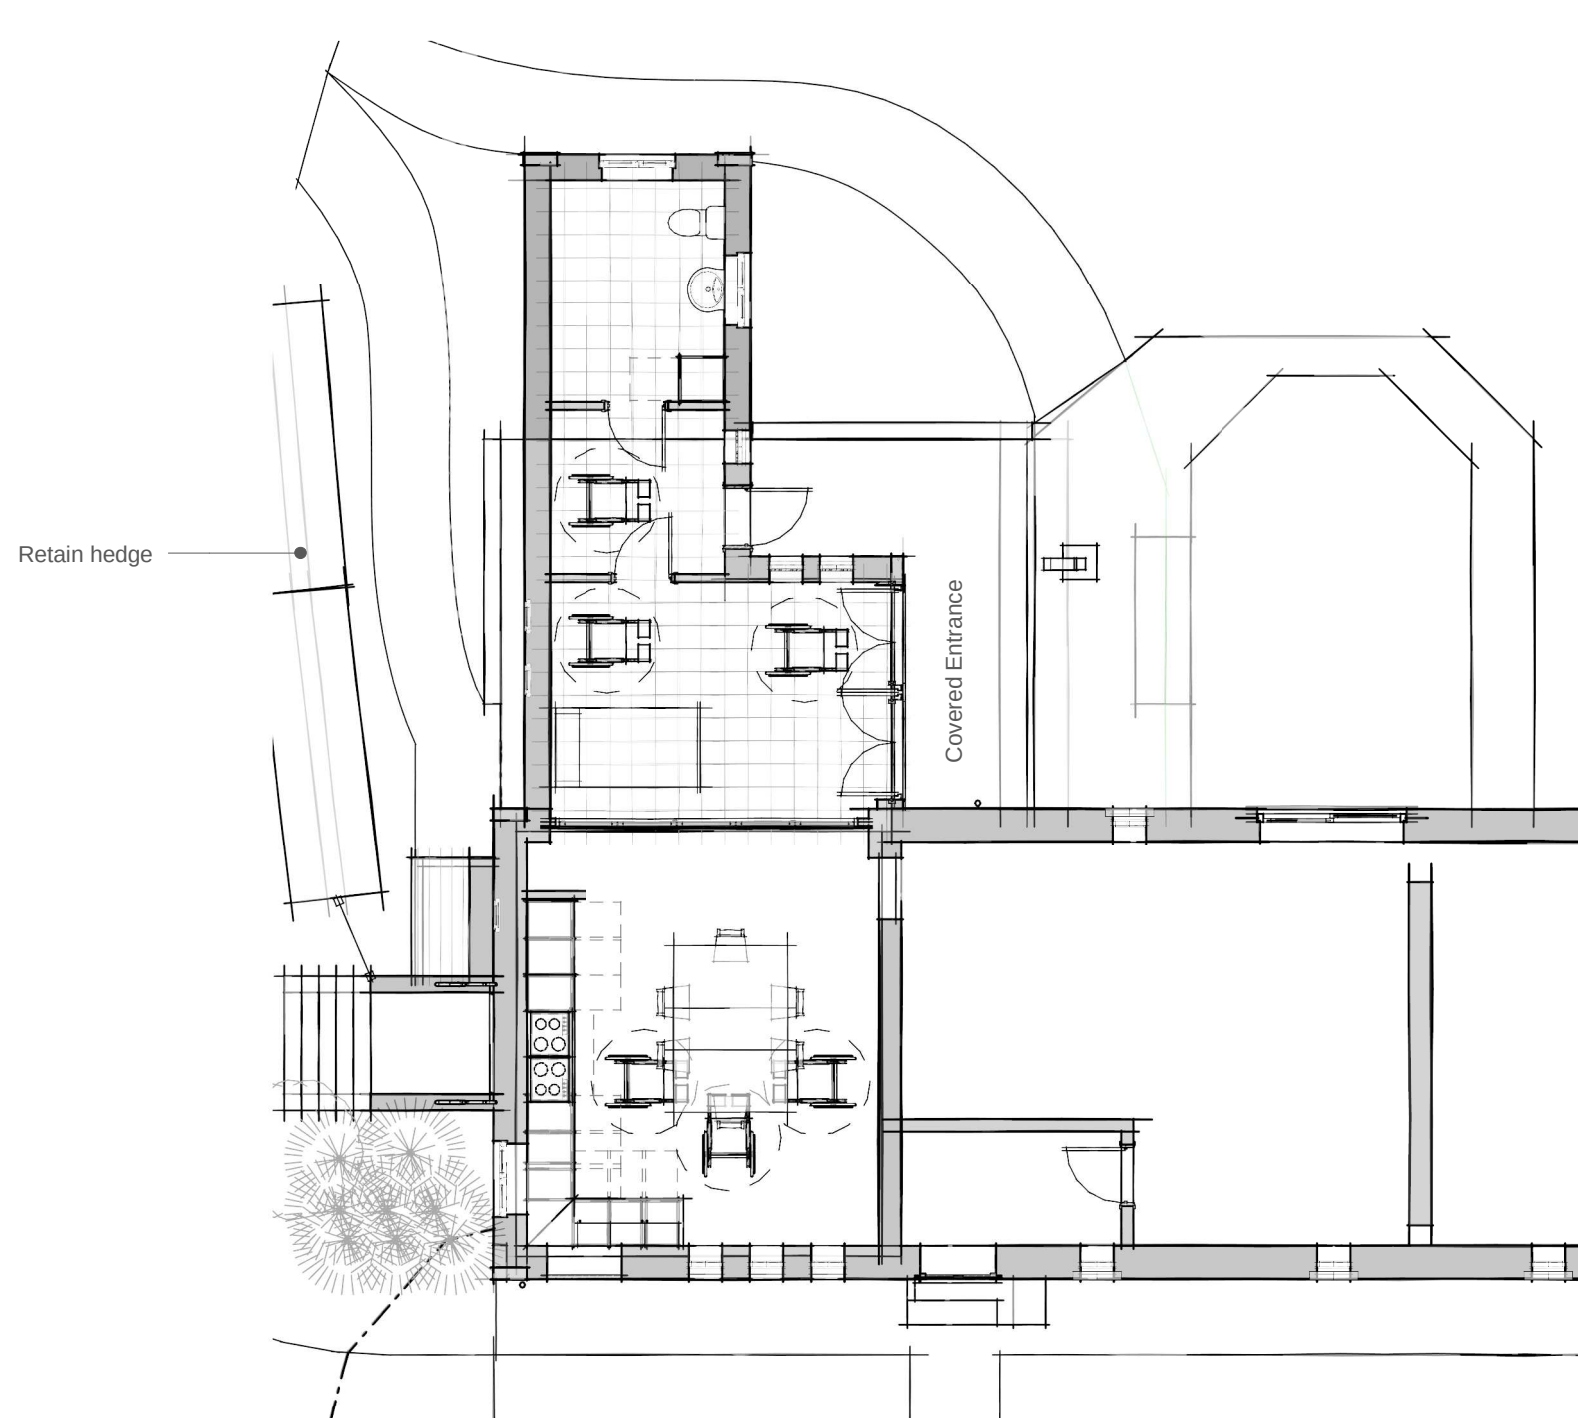

Ground Floor
1:100

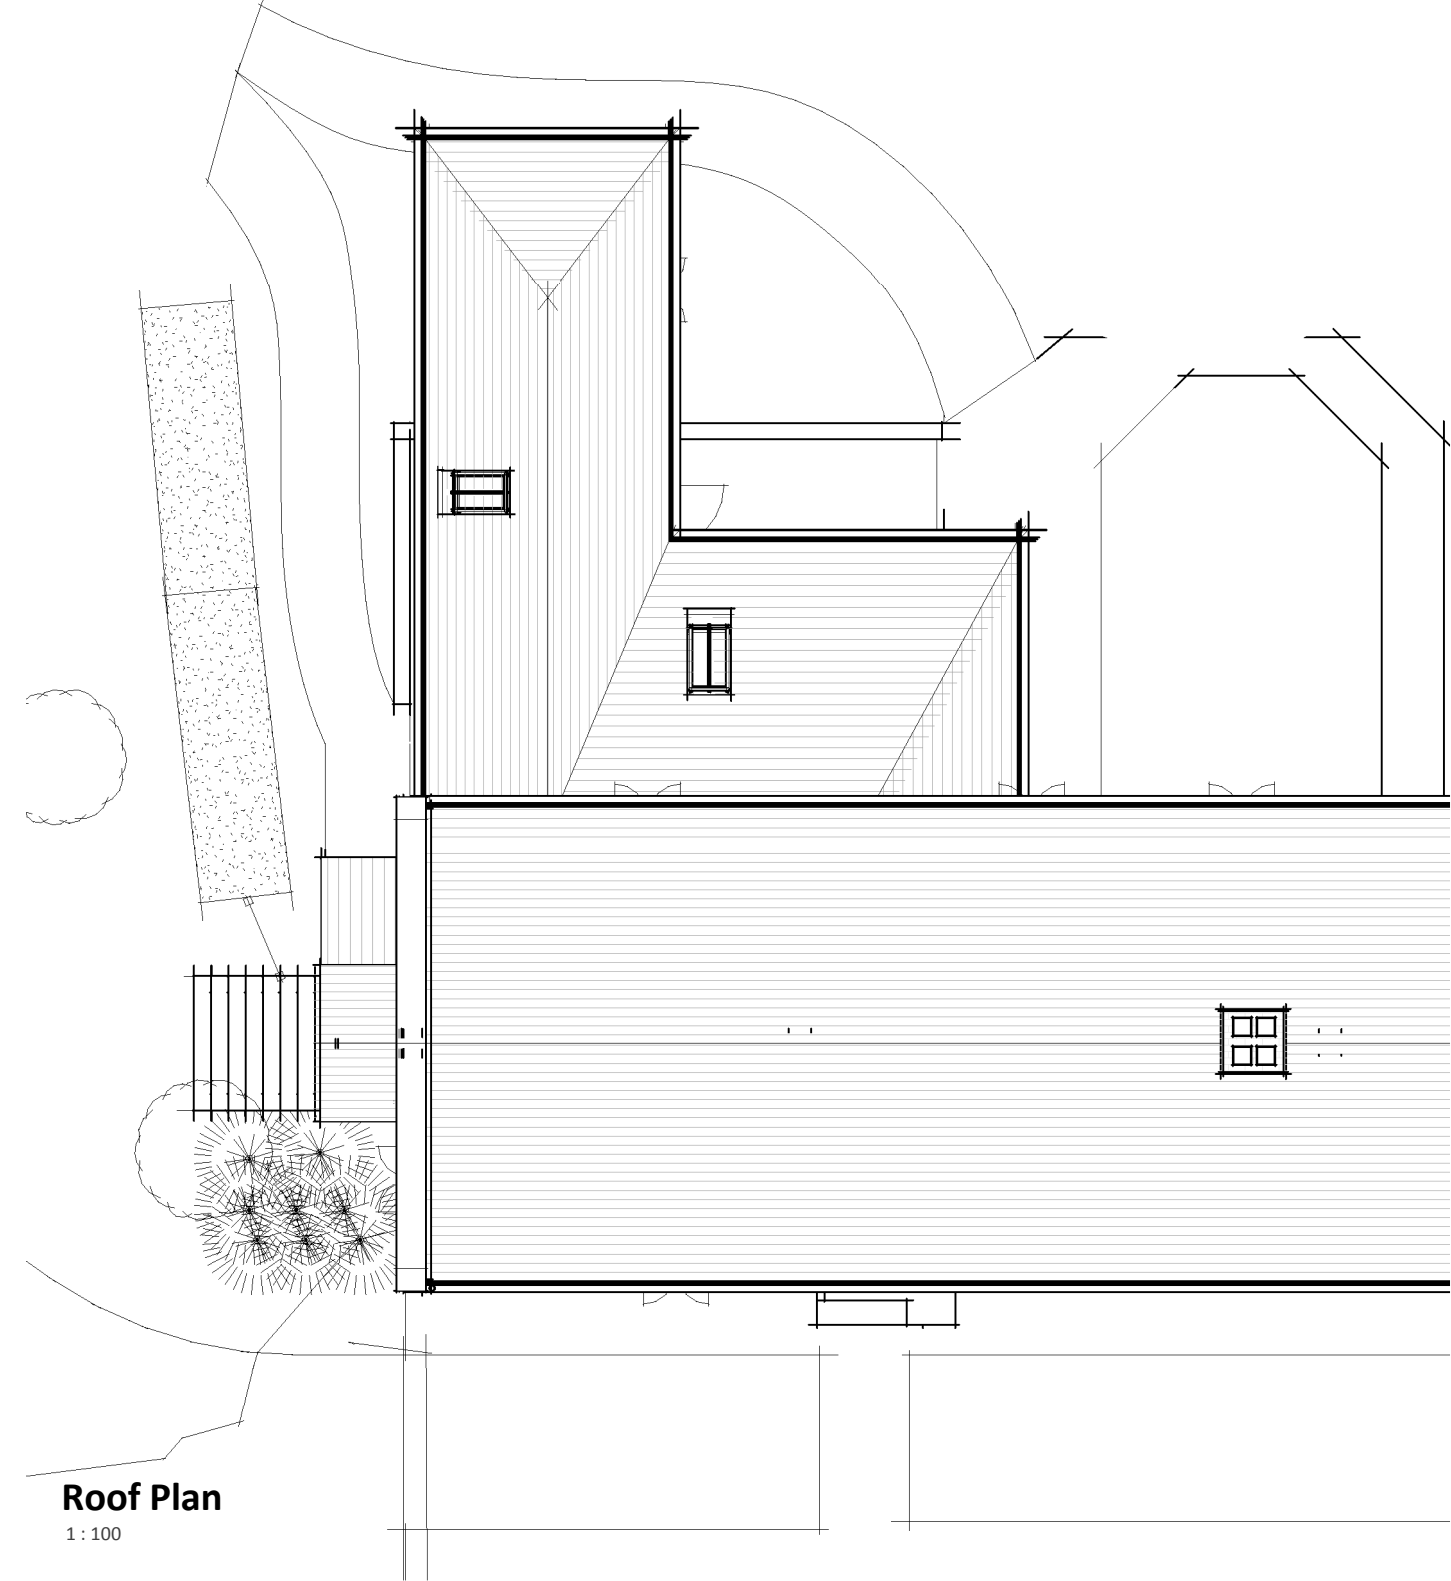

Roof Plan
1:100



Rear Elevation
1:100




Side Elevation
1:100



Side Elevation 2
1:100



Front Elevation
1:100

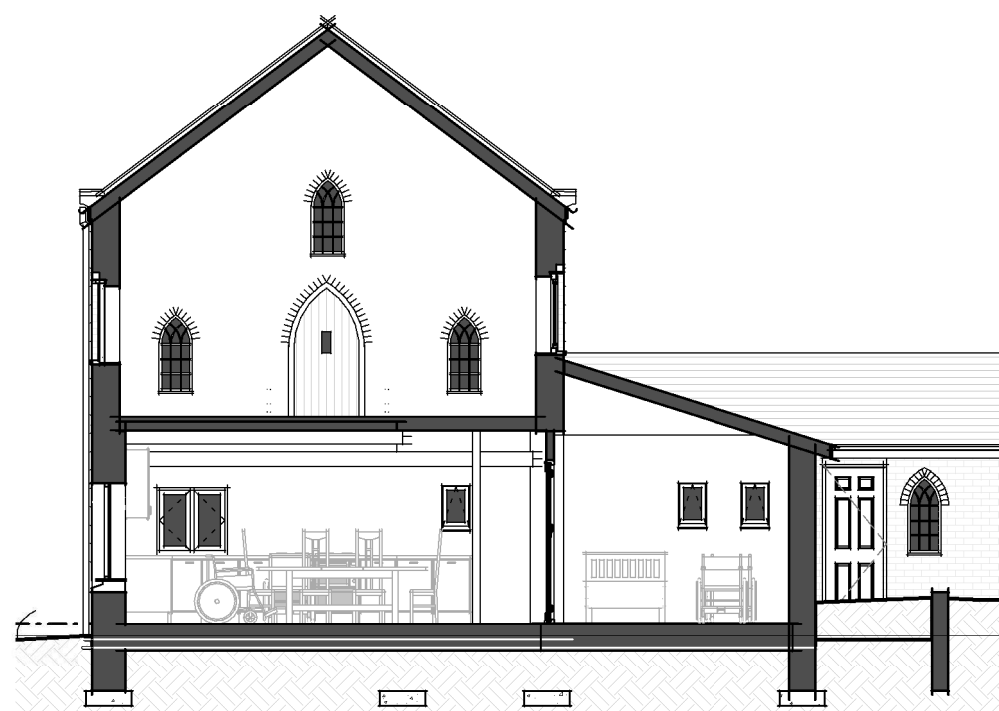

Section A p
1:100



3D View 2 Copy 1

City Architectural Ltd.

R.I.B.A. Chartered Architects
7 Norton Road, Vicars Cross, Chester, CH3 5UJ.
Tel: 01244 341 662
info@cityarchitectural.co.uk
www.cityarchitectural.co.uk

Project : Alterations to 1 Croeshowell Court
Drawing : General Arrangement as Proposed

Client: Mr & Mrs Paterson

Sheet Size: A1L Scale as shown at A1

Project / Drawing / Revision
0733 / PL03 / C