

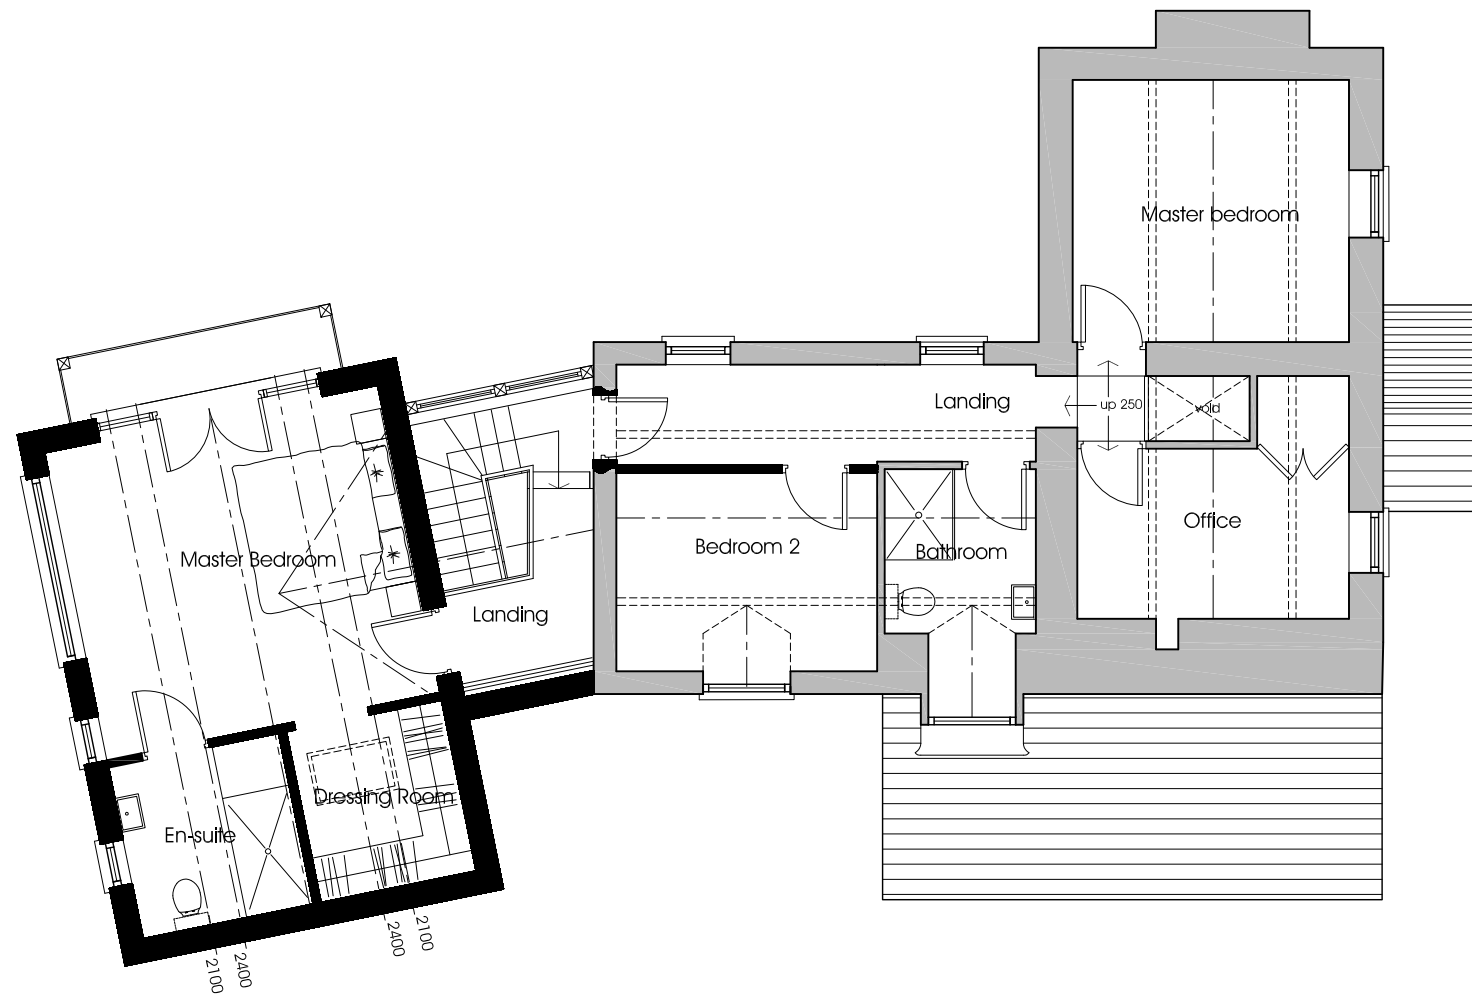


NOTES

Do not scale, all figured dimensions in mm and to be checked on site.
Copyright of the design and / or drawings remains solely with ke-design.
This drawing does not form part of a contract and is subject to change at developer's discretion.

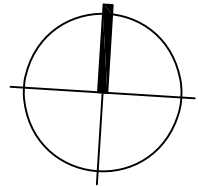

first floor plan

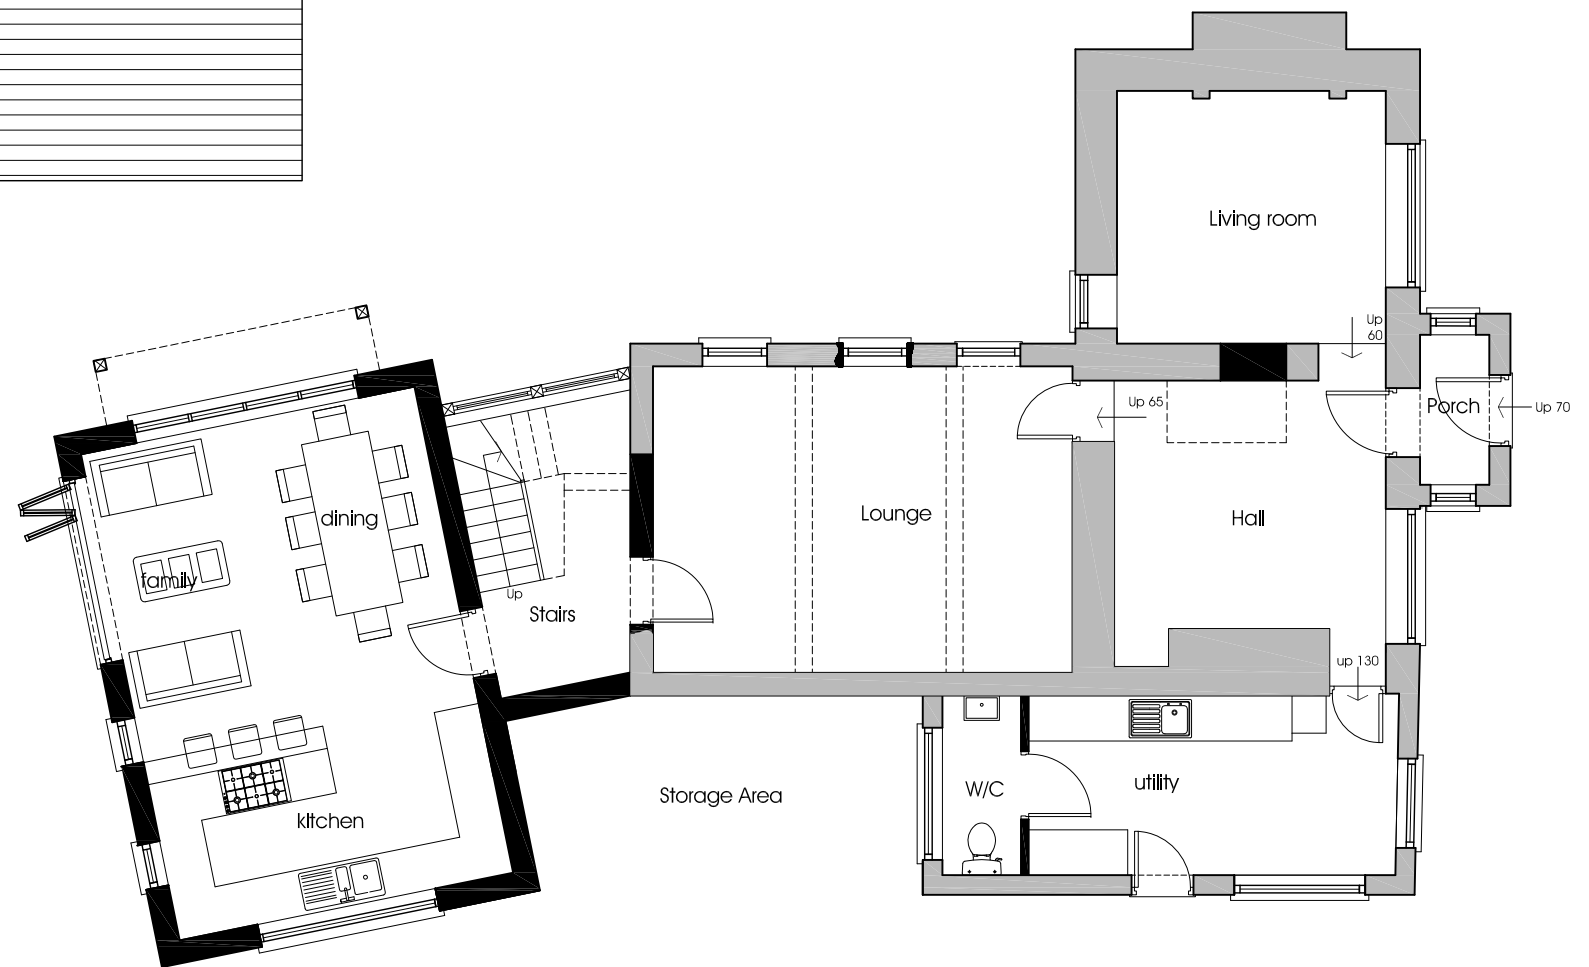

ground floor plan



ke-design

The Studio, No.3 William Felton Mews, Salop Road, Oswestry, Shropshire SY11 2RQ T: 01691 656964 E: info@ke-design.co.uk www.ke-design.co.uk

architectural services

client
Mr & Mrs I Brierley

project
Proposed extension, Pen y Craig Farm, Froncysyllte

dwg.
Proposed floor plans

date
01/03/2016

scale
1:100@A3

dwg no.
1521-MA(00)0005

rev.
B