



DENOTES CEILING BRACING.
BRACING TIMBERS TO BE OF
SAME GRADE STRESS AS
MAIN TRUSSES, FITTED WITH
2No. 3.75mØ SQUARE TWIST
NAILS, 30mm LONG, FIXED TO
U/S OF TRUSSES BOTTOM
CHORD, BRACING TIMBER TO
BE Min. 100 X 25mm

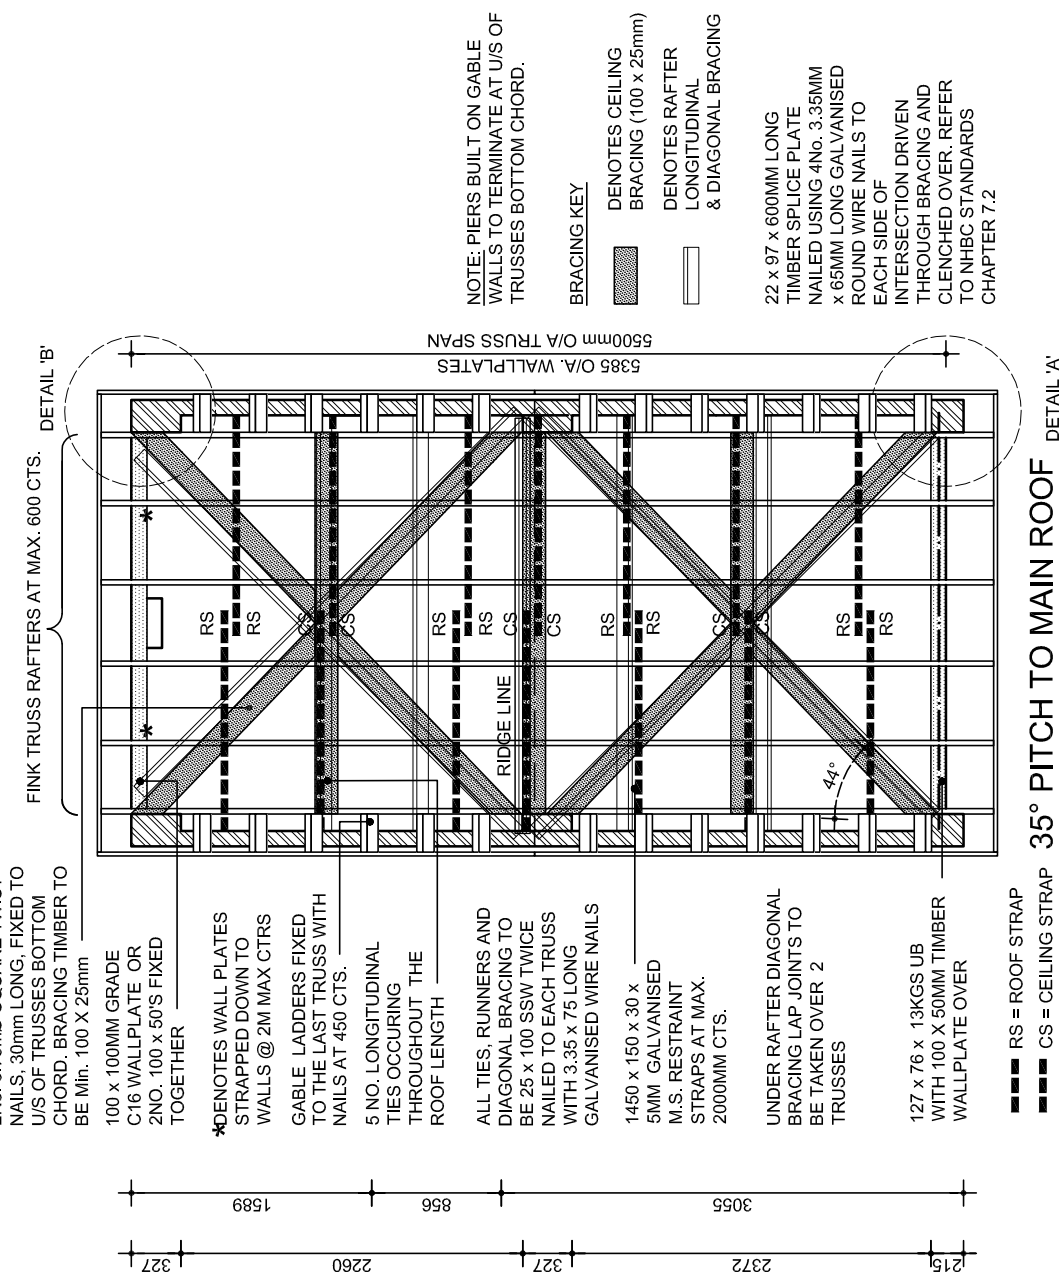

RS = ROOF STRAP
CS = CEILING STRAP
35° PITCH TO MAIN ROOF
DETAIL 'A'

TRUSSED RAFTER LAYOUT

BRACING OF TRUSSED RAFTERS TO BS 5268: PART 3: 1985 BY SUPPLIER.
TRUSS MANUFACTURER TO CONFIRM DETAILS OF DESIGN & BRACING
AND THAT ENDBEARING STRESSES TO C16 TIMBER WALLPLATE AND 3.5N/MM²
BLOCKWORK ARE NOT EXCEEDED, ANY VARIATION FROM THIS DESIGN AND SPECIAL
REQUIREMENTS ARE TO BE CONFIRMED BY THE TRUSS MANUFACTURER.

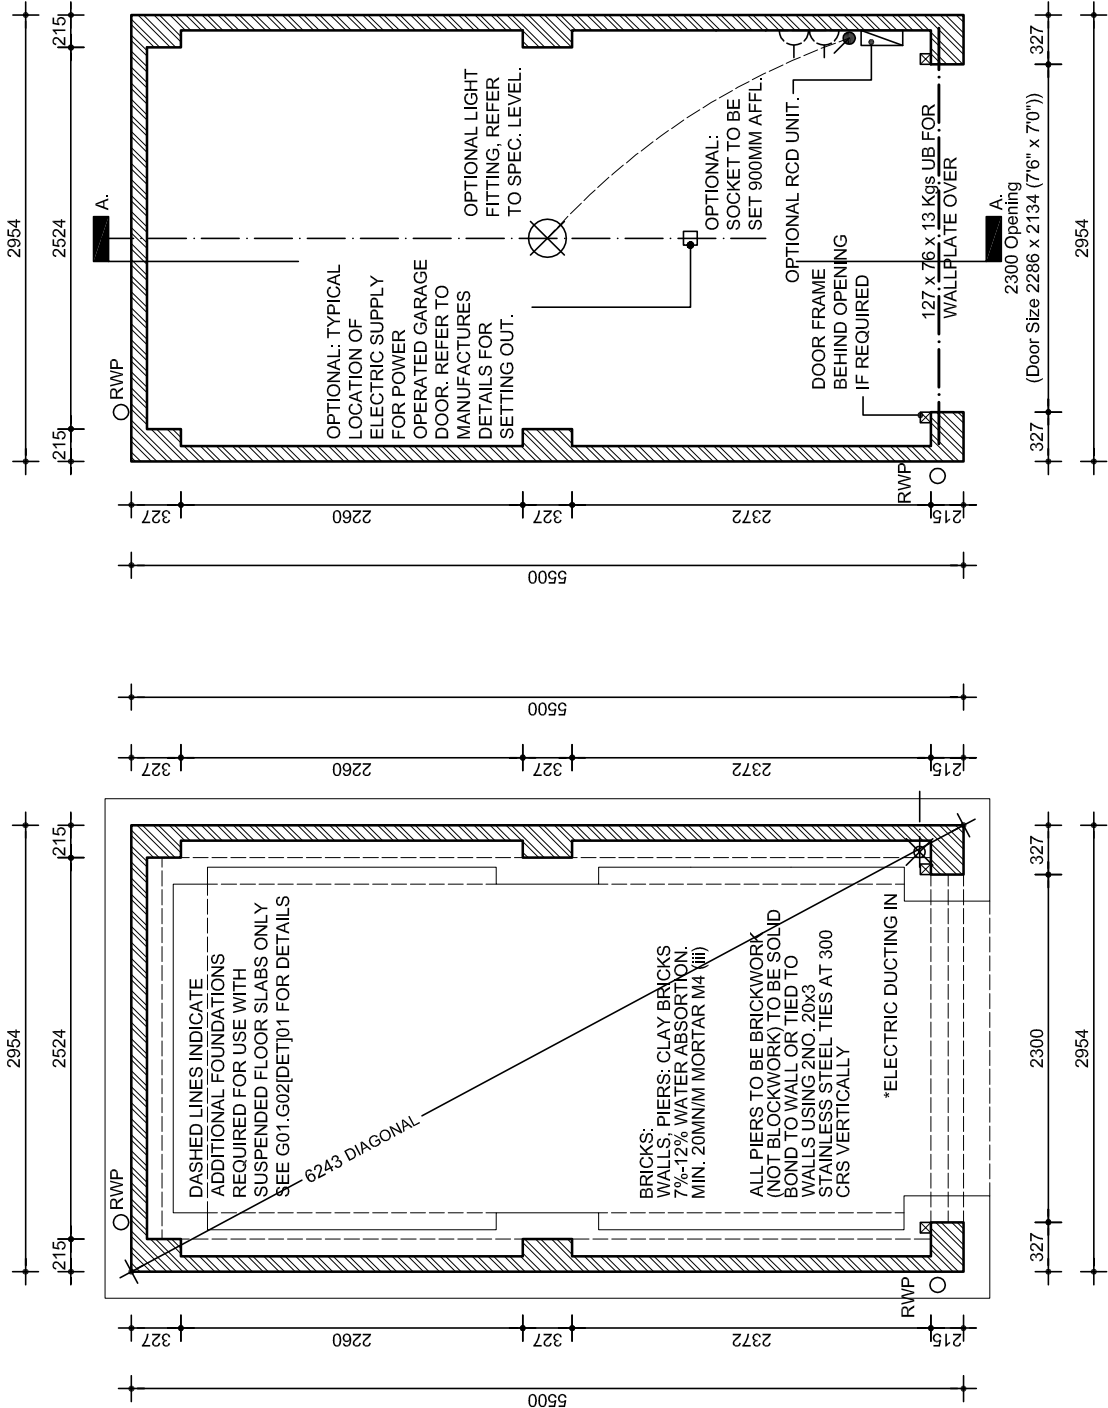


FLOOR PLAN

*NOTE: UNDERGROUND SERVICE
DUCTING POSITION MAY VARY

FOUNDATION PLAN

CONCRETE SPECIFICATION
SPECIFYING OF CONCRETE TO BS 5328: PART 1: 1991 MIXES AS FOLLOWS:-
(NON-HAZARDOUS CONDITIONS)
CONCRETE STRIP FOUNDATIONS & TRENCHFILL = ST2 MIX (GEN 1)
GROUND BEARING FLOORS NOT REINFORCED = ST3 MIX (GEN 2)
GARAGE FLOORS NOT REINFORCED = ST4 MIX (GEN 3)
REINFORCED CONCRETE FLOOR SLABS = ST5 MIX (RC35)

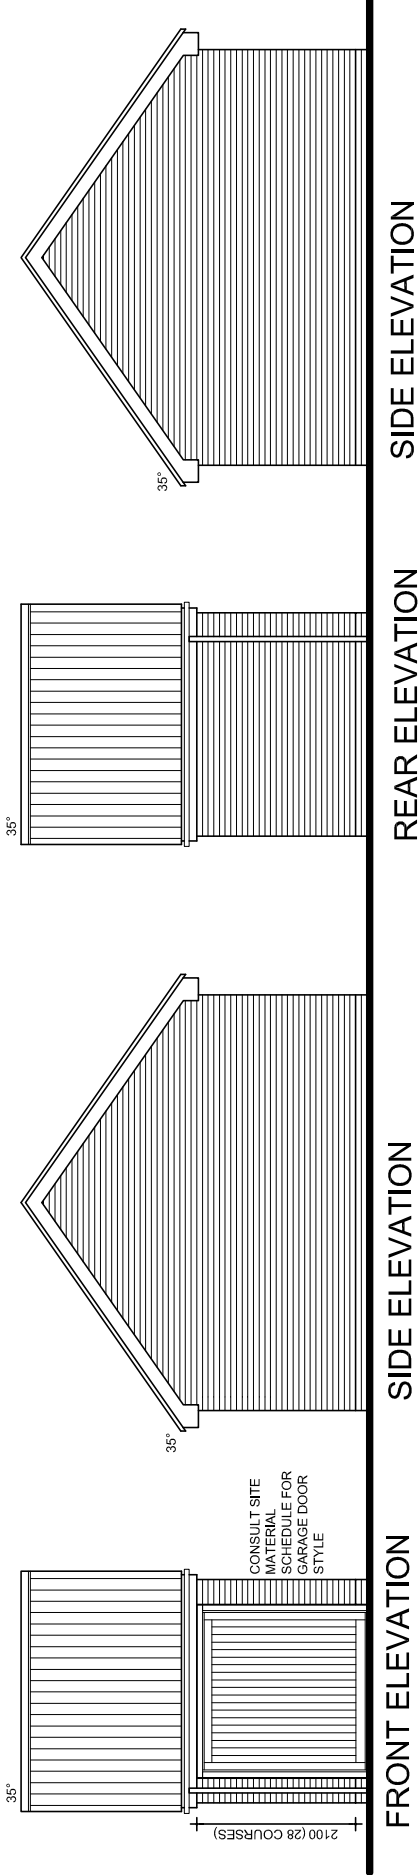

Revisions:			
Rev	Date	Drawn	Checked
A	AUGUST '15	CN	GM
BARGE BOARDS ADDED TO FRONT & REAR ELEVATIONS, PLANS UPDATED TO SUIT.			
B	SEPTEMBER '15	CN	GM
PERSONNEL DOOR REMOVED, PLANS & ELEVATIONS AMENDED TO SUIT.			

BLOOR HOMES
Drawing Title:
SINGLE GARAGE (2286 OPENING)
SIDE GABLE VERSION

Drg No: G01-WD-3002b	
Plot No: N/A	
Date: 15.05.15	Area : M ² Ft ²
Scale: 1:50:100	Drawn by: GTD Checked :