


Copyright
These drawings and designs are protected by the copyright design and patent act of 1988 which prevents any copying of the drawings/design without the architects permission. Under the R.I.B.A standard form of appointment JPH Architects Ltd retain the copyright.

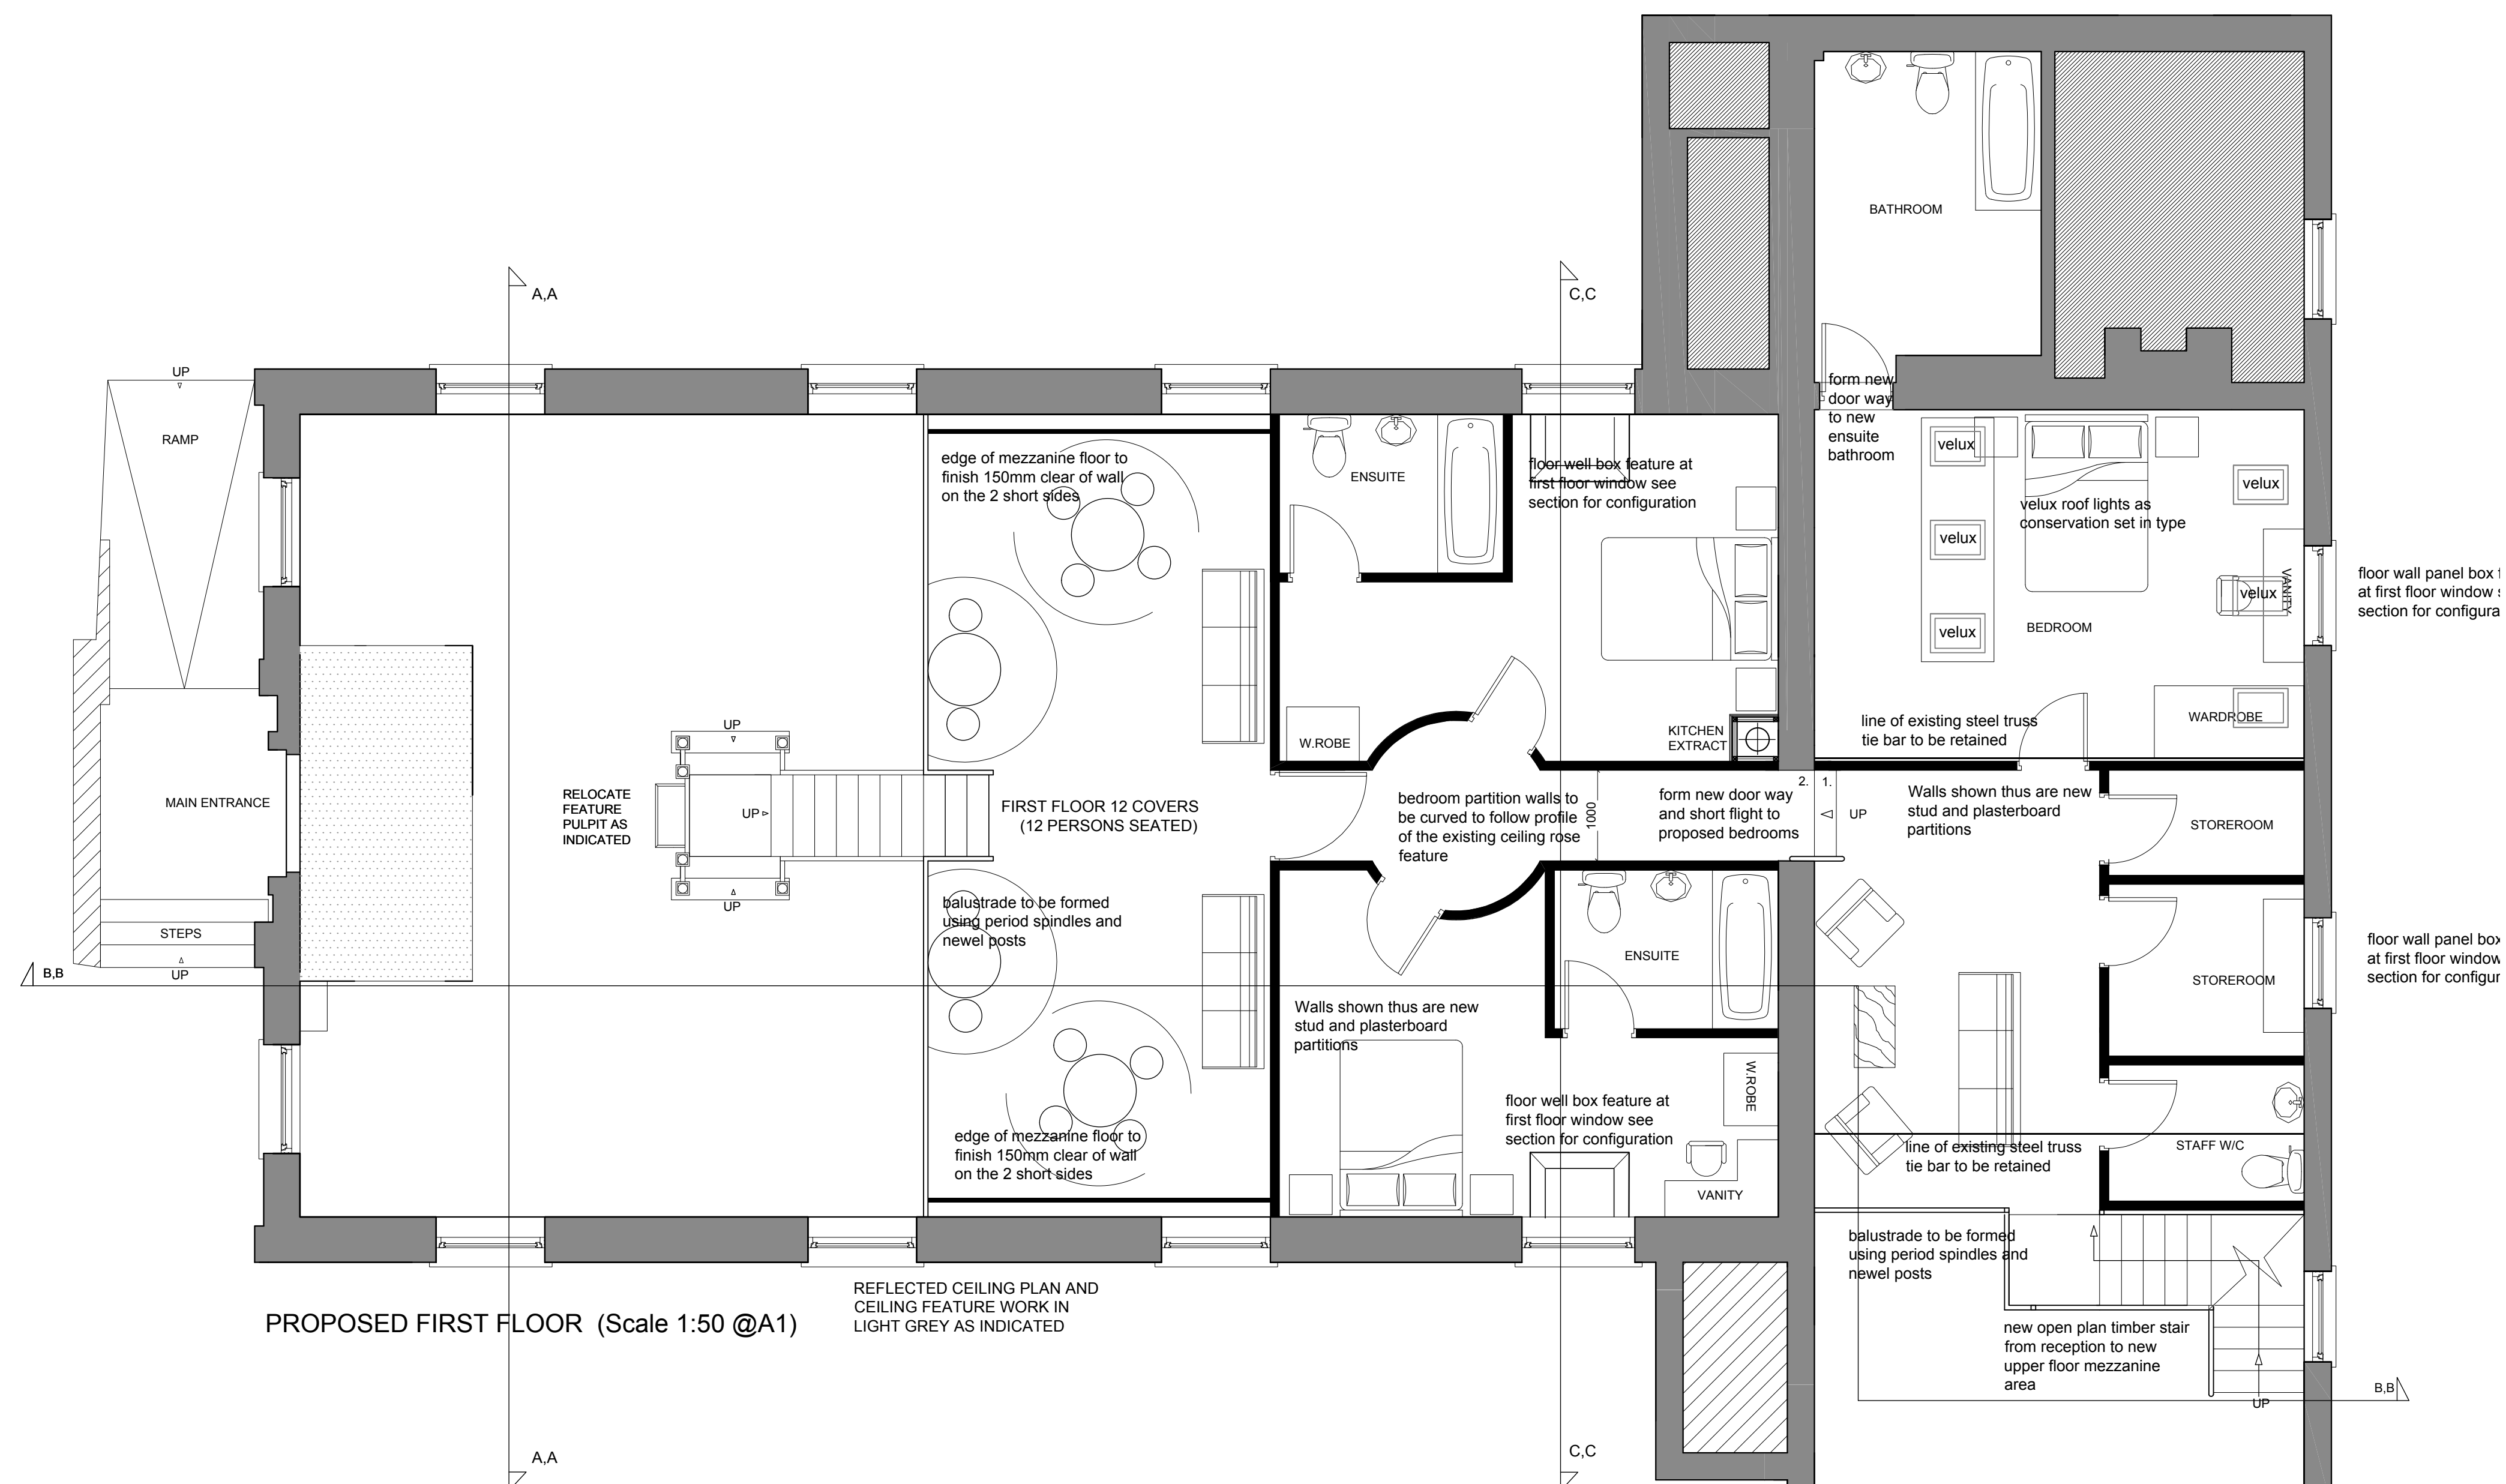

PROPOSED FIRST FLOOR (Scale 1:50 @A1)

REFLECTED CEILING PLAN AND
CEILING FEATURE WORK IN
LIGHT GREY AS INDICATED

FOR PLANNING
PURPOSES ONLY

10/02/16	C	REVISED GA'S AND ADDED SECTION C,C	TF	JP
27/01/16	B	REVISED GENERAL ARRANGEMENTS	TF	JP
22/01/16	A	REVISED GENERAL ARRANGEMENTS	TF	JP
DATE	REV	DESCRIPTION	DWN	CHE

P02C


CLIENT:
CARL POTTENGER

PROJECT:	THE CHAPEL, TREVOR
----------	--------------------

WORK DESCRIPTION:
ADAPTATIONS AND
ALTERATIONS

DRAWING TITLE:
PROPOSED FIRST FLOOR

DATE: 22/01/16	SCALE: 1:50@A1	PROJECT NO: 34_15
CAD REF: PXREF22.12.15	FILE NO: 34_15	DRAWING TYPE: P

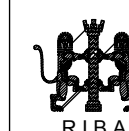

if

ARCHITECTS

8 Brighton road, rhyll, ll18 3hd
em: info@jpharchitects.com - www.jpharchitects.com

Certified Passivhaus Designers & Code for Sustainable Homes Assessors