




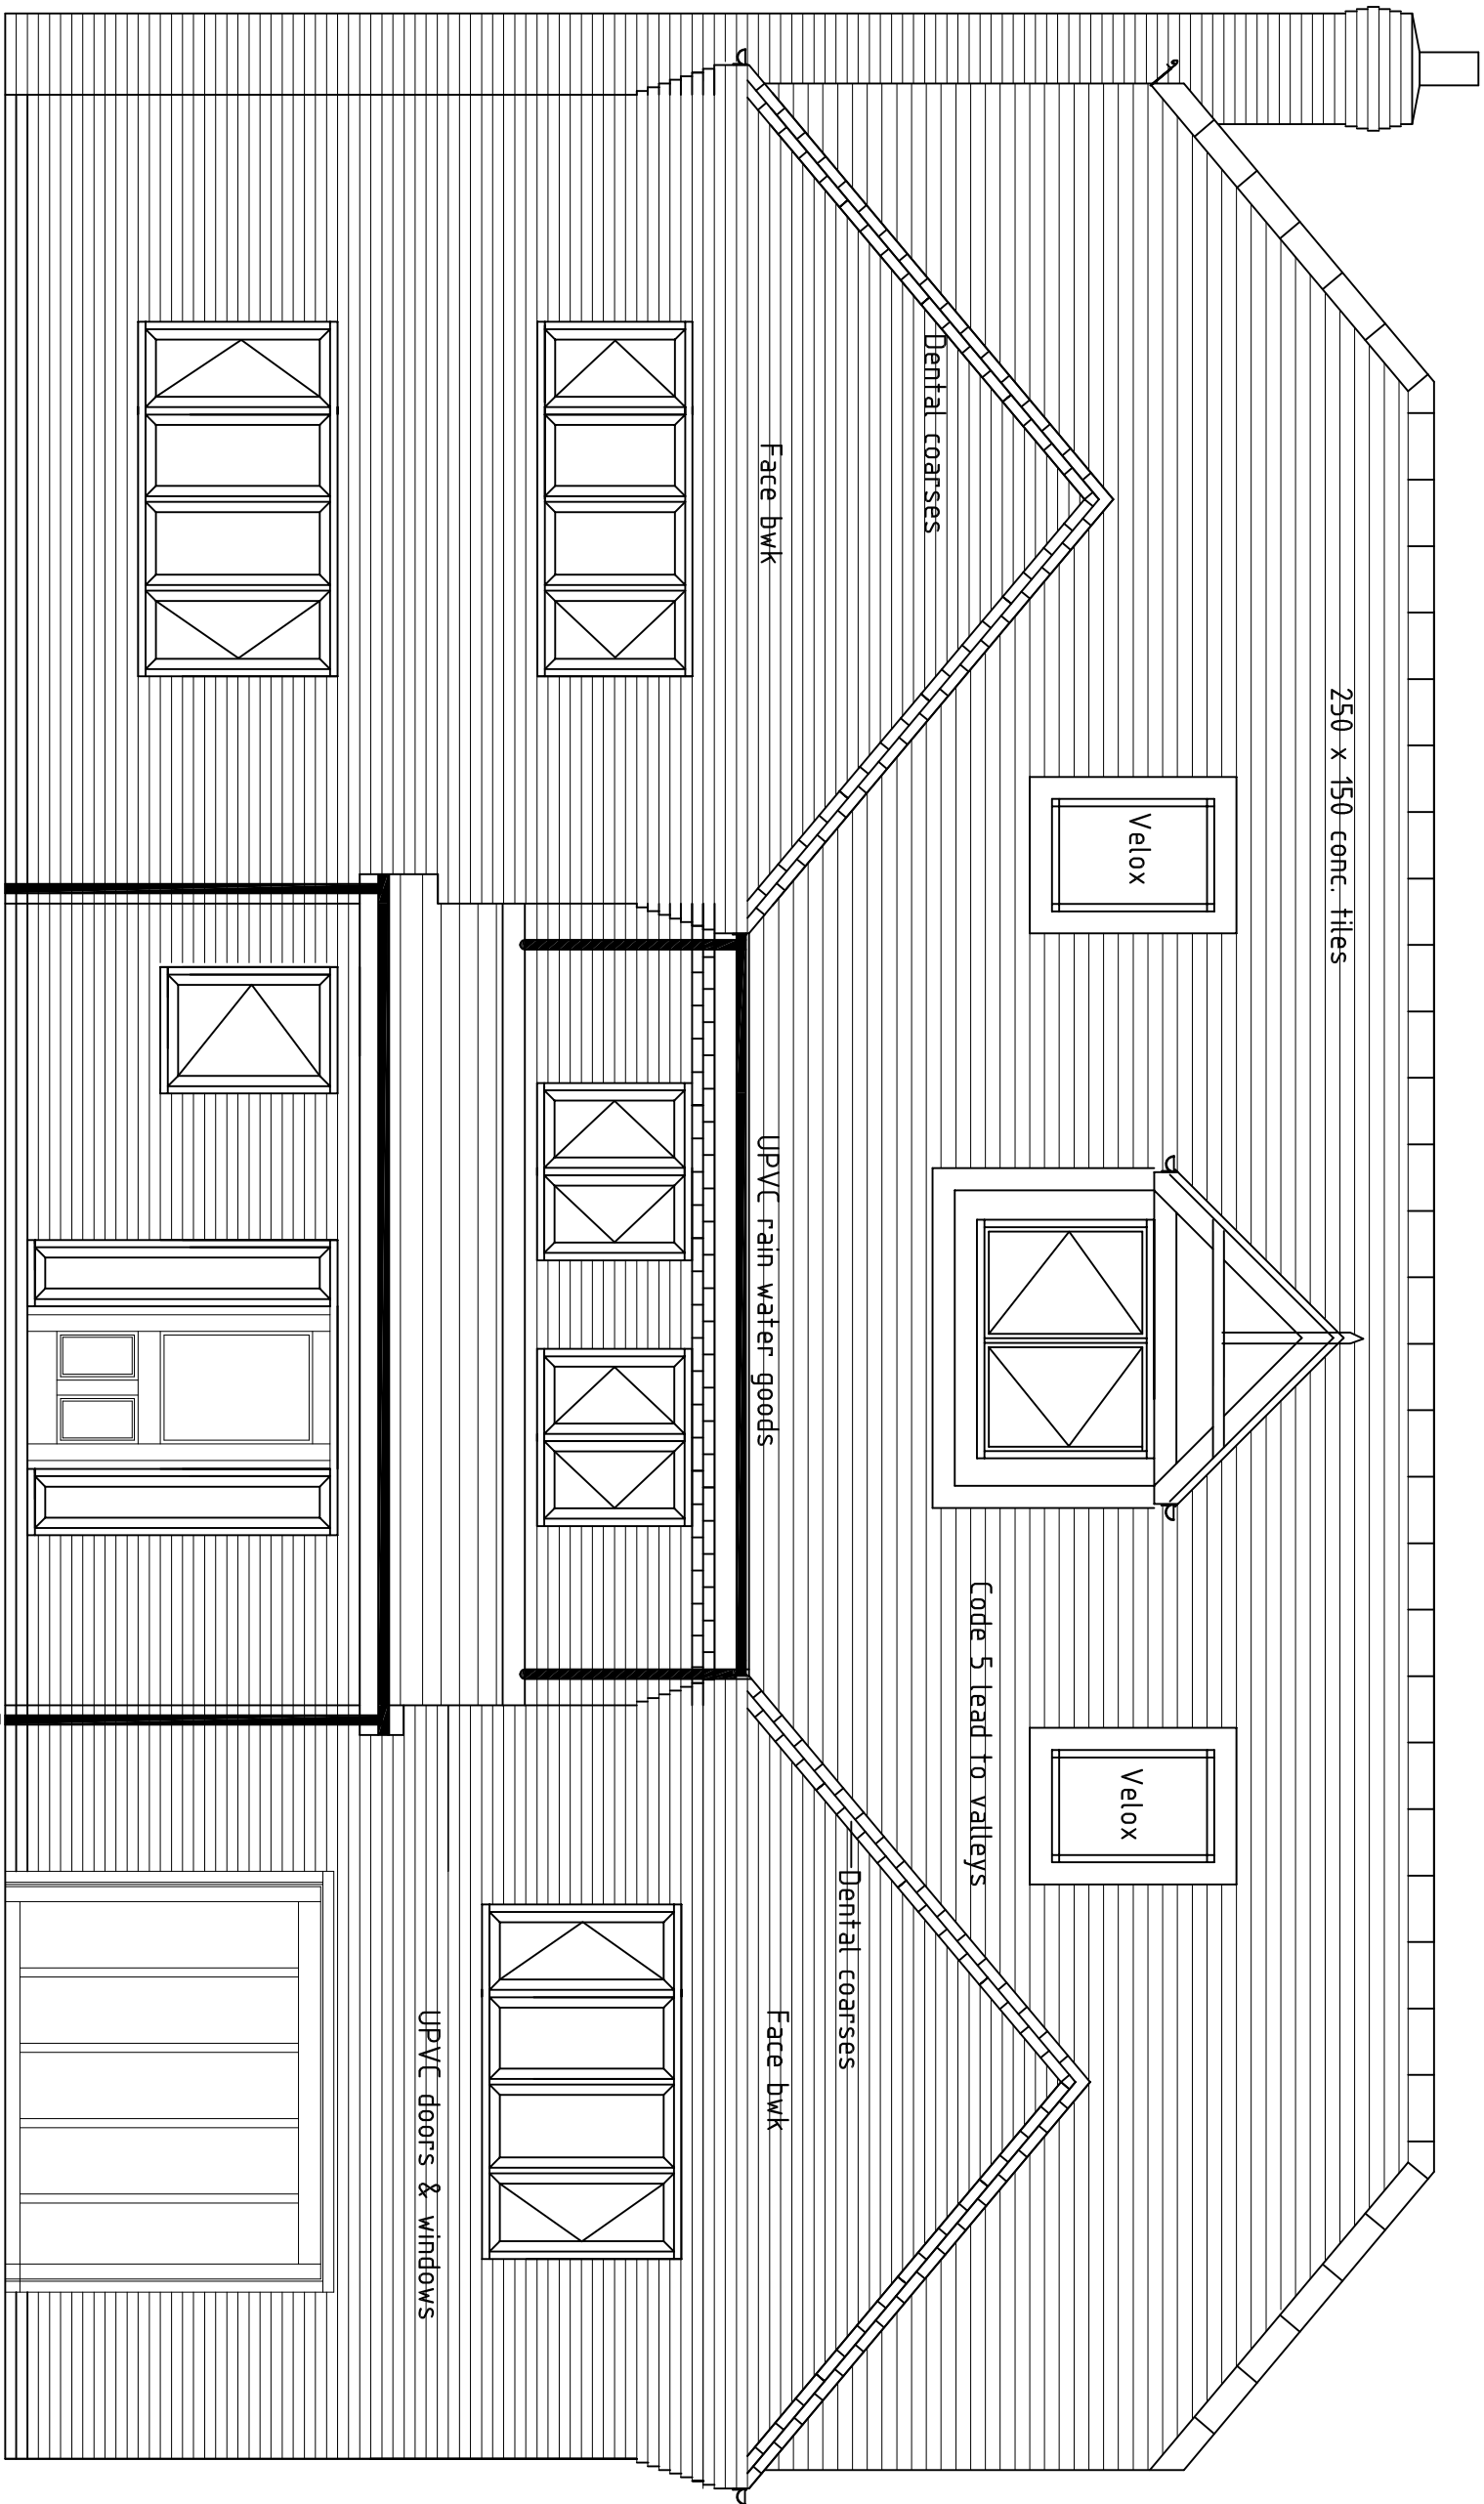


PROPOSED FRONT ELEVATION

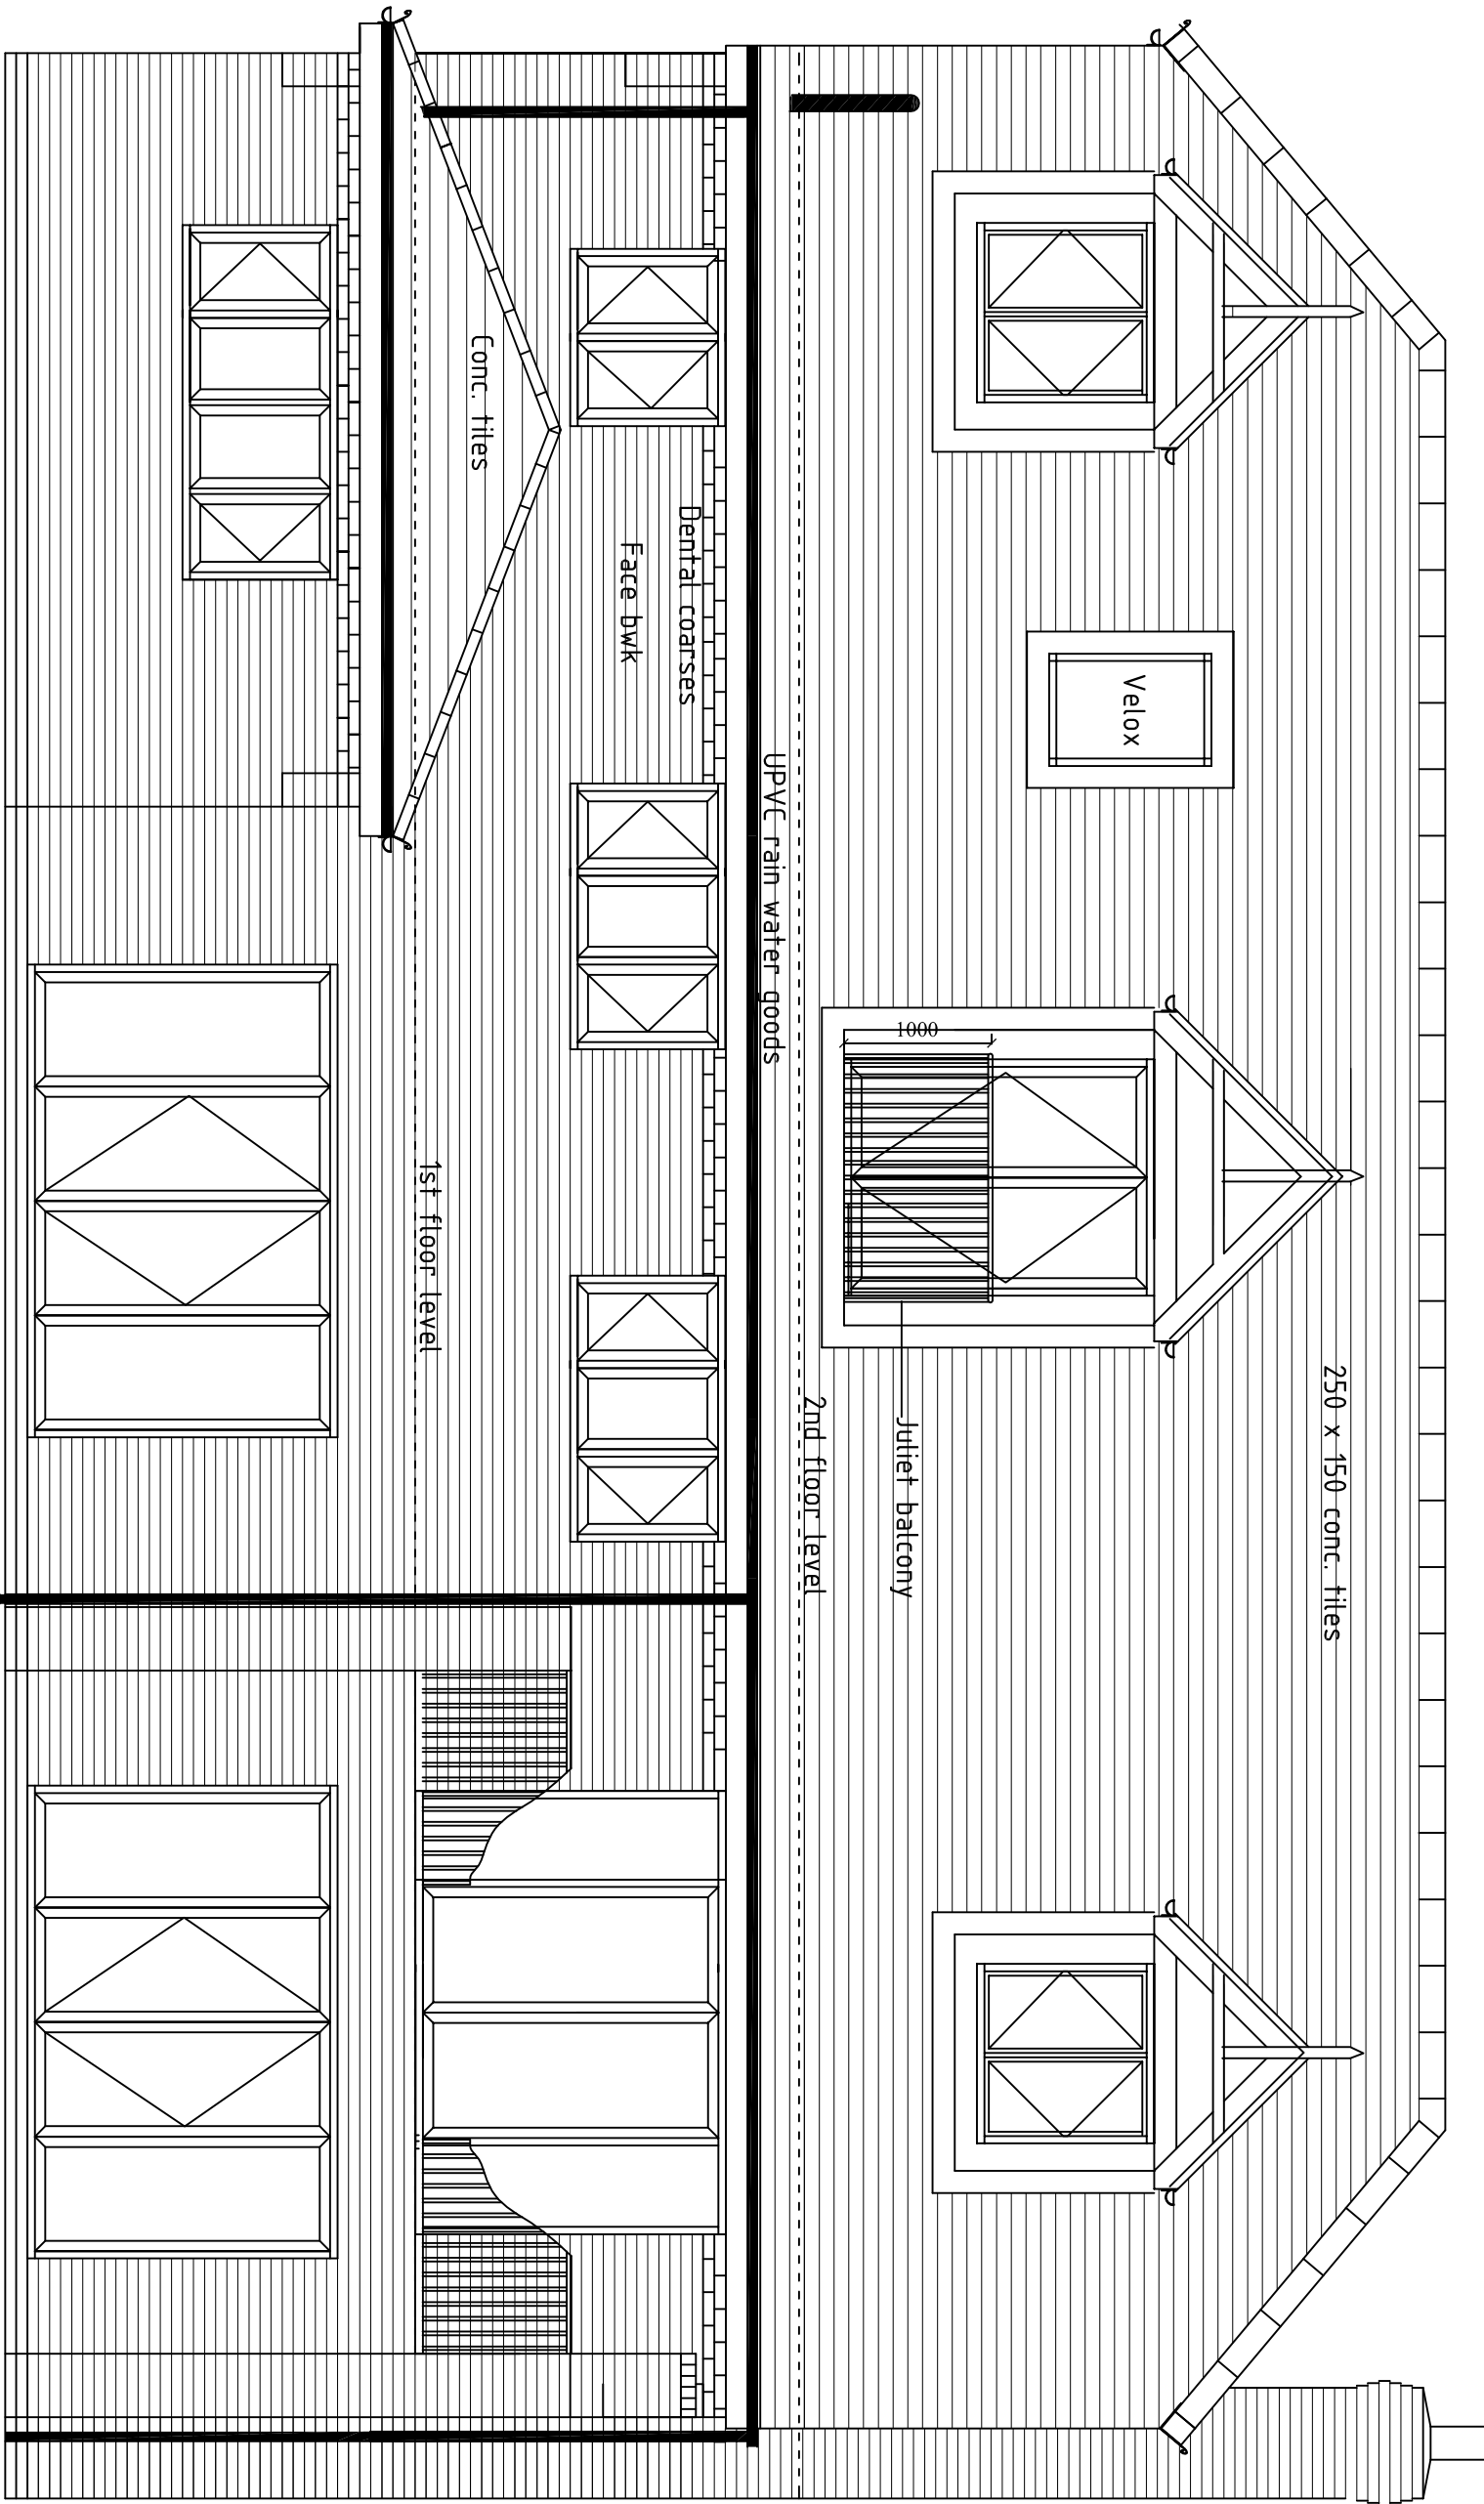

PROPOSED FRONT ELEVATION

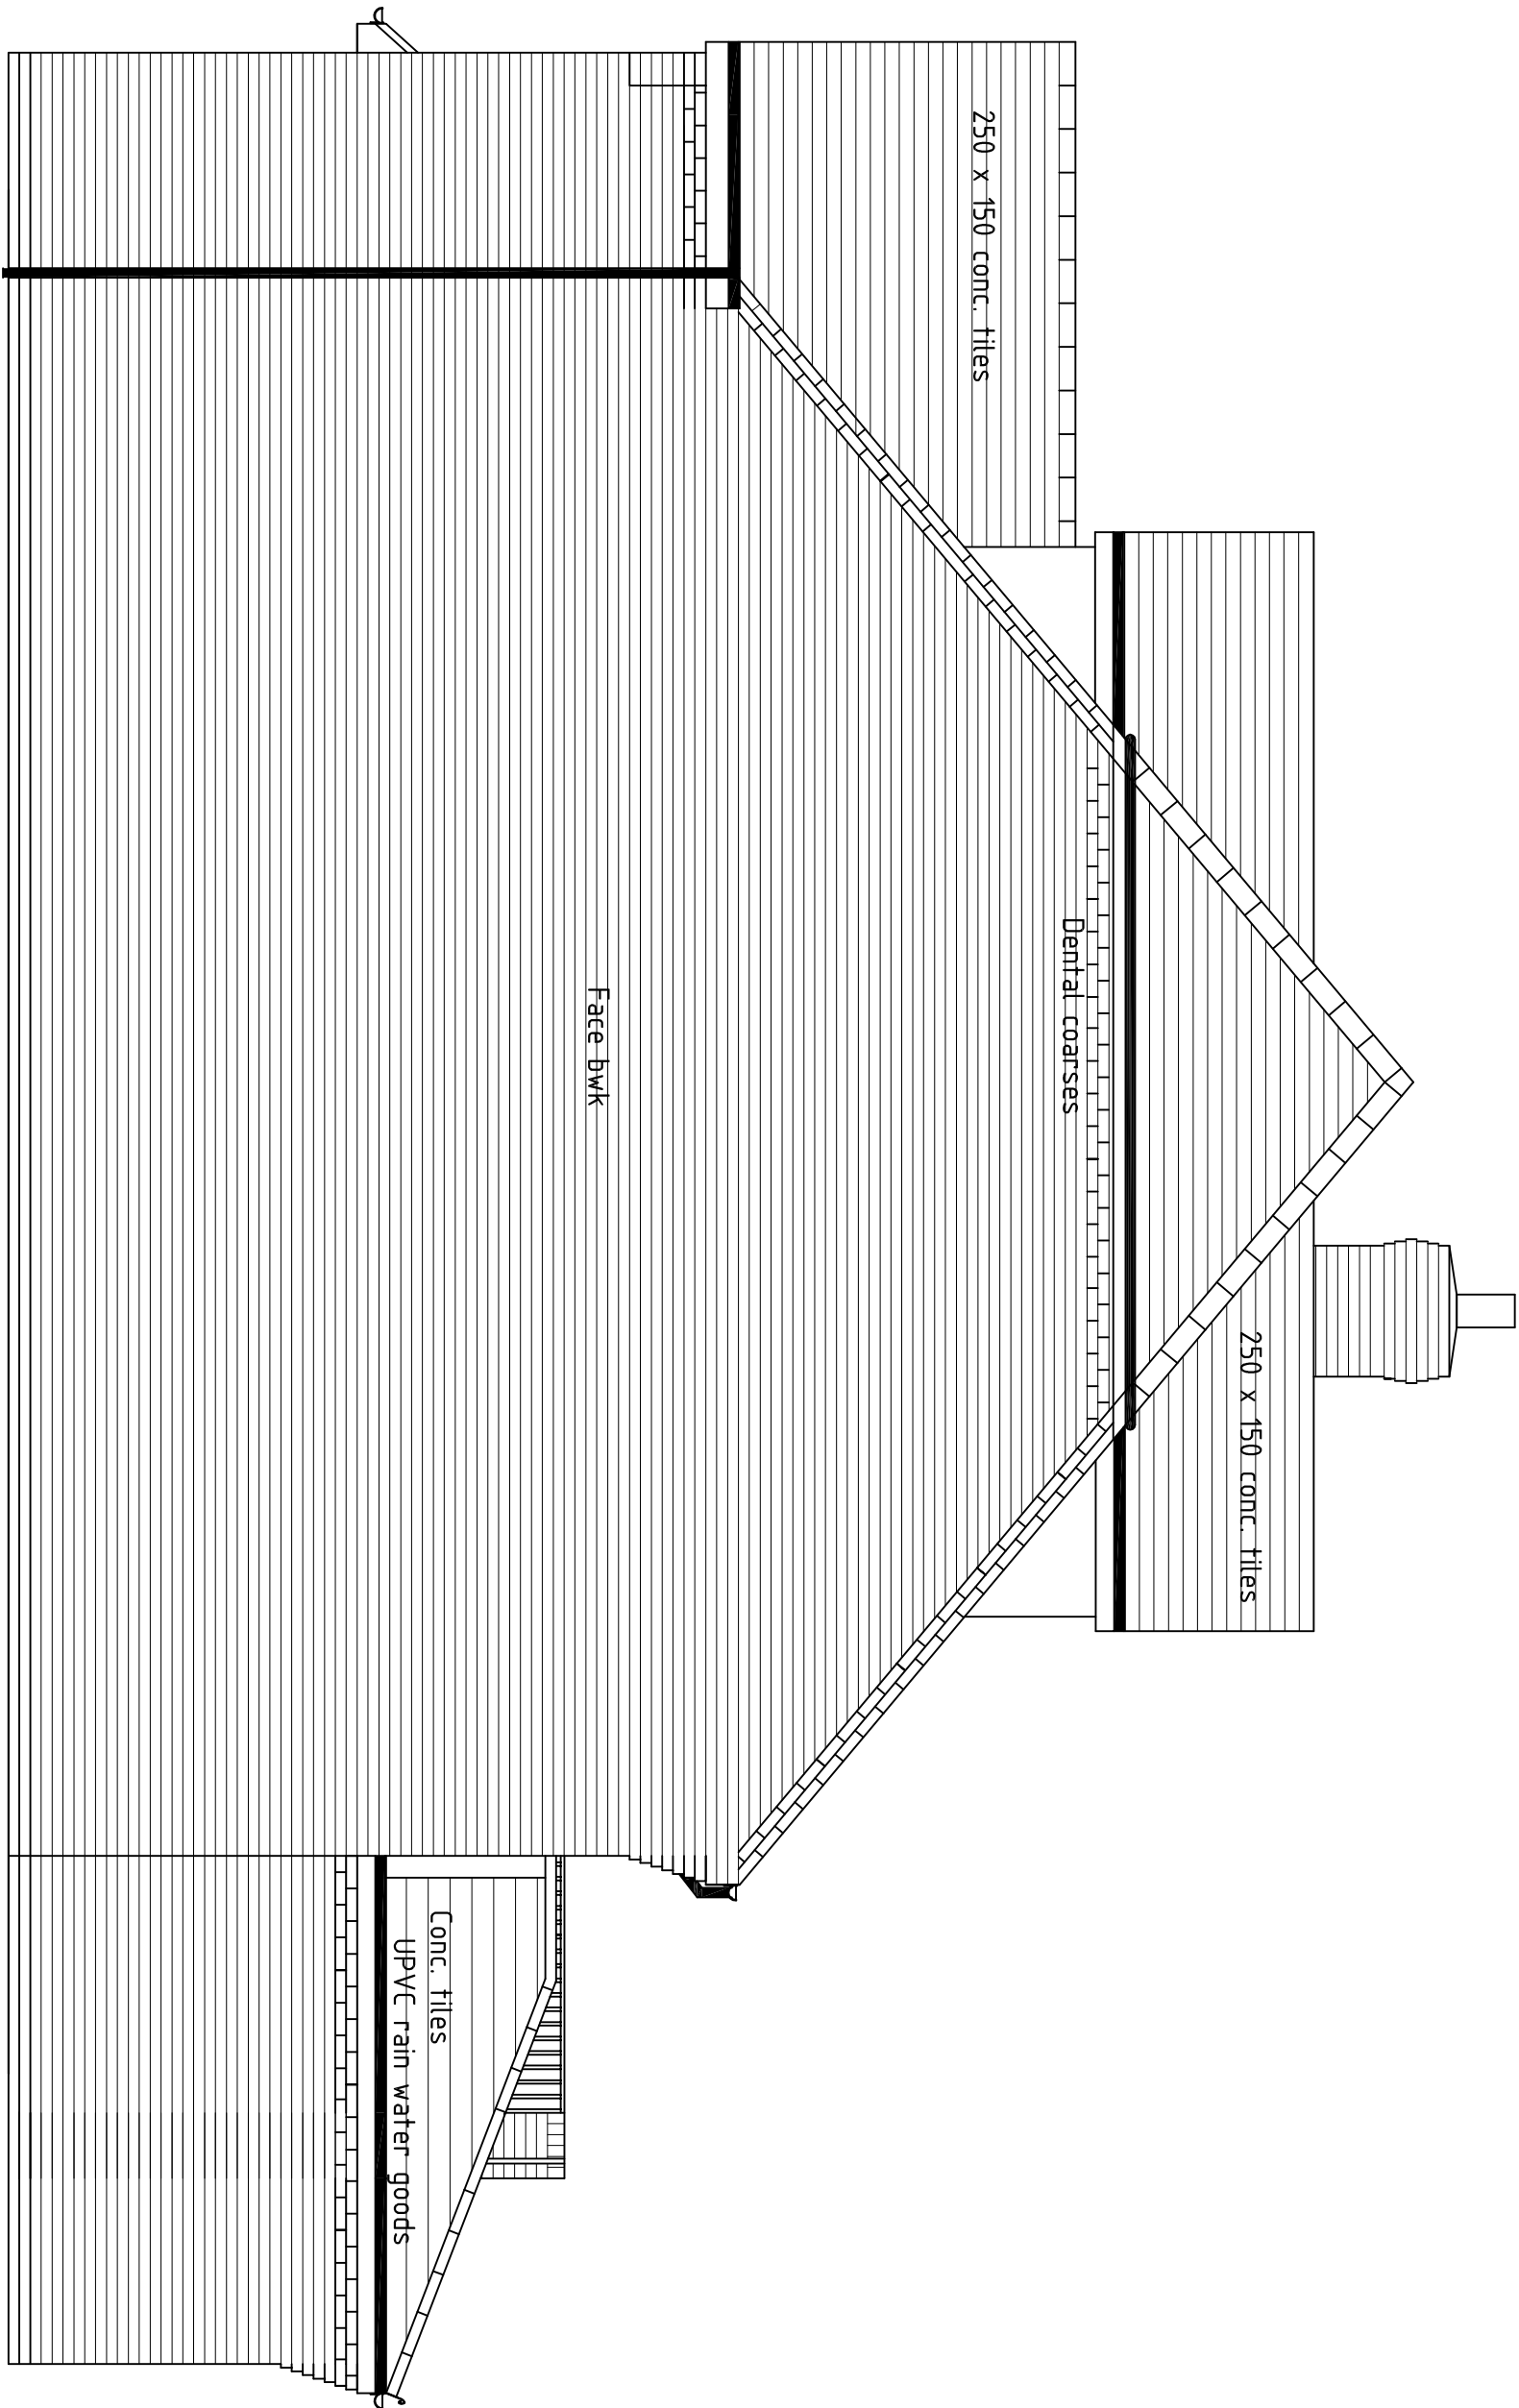

PROPOSED SIDE ELEVATION

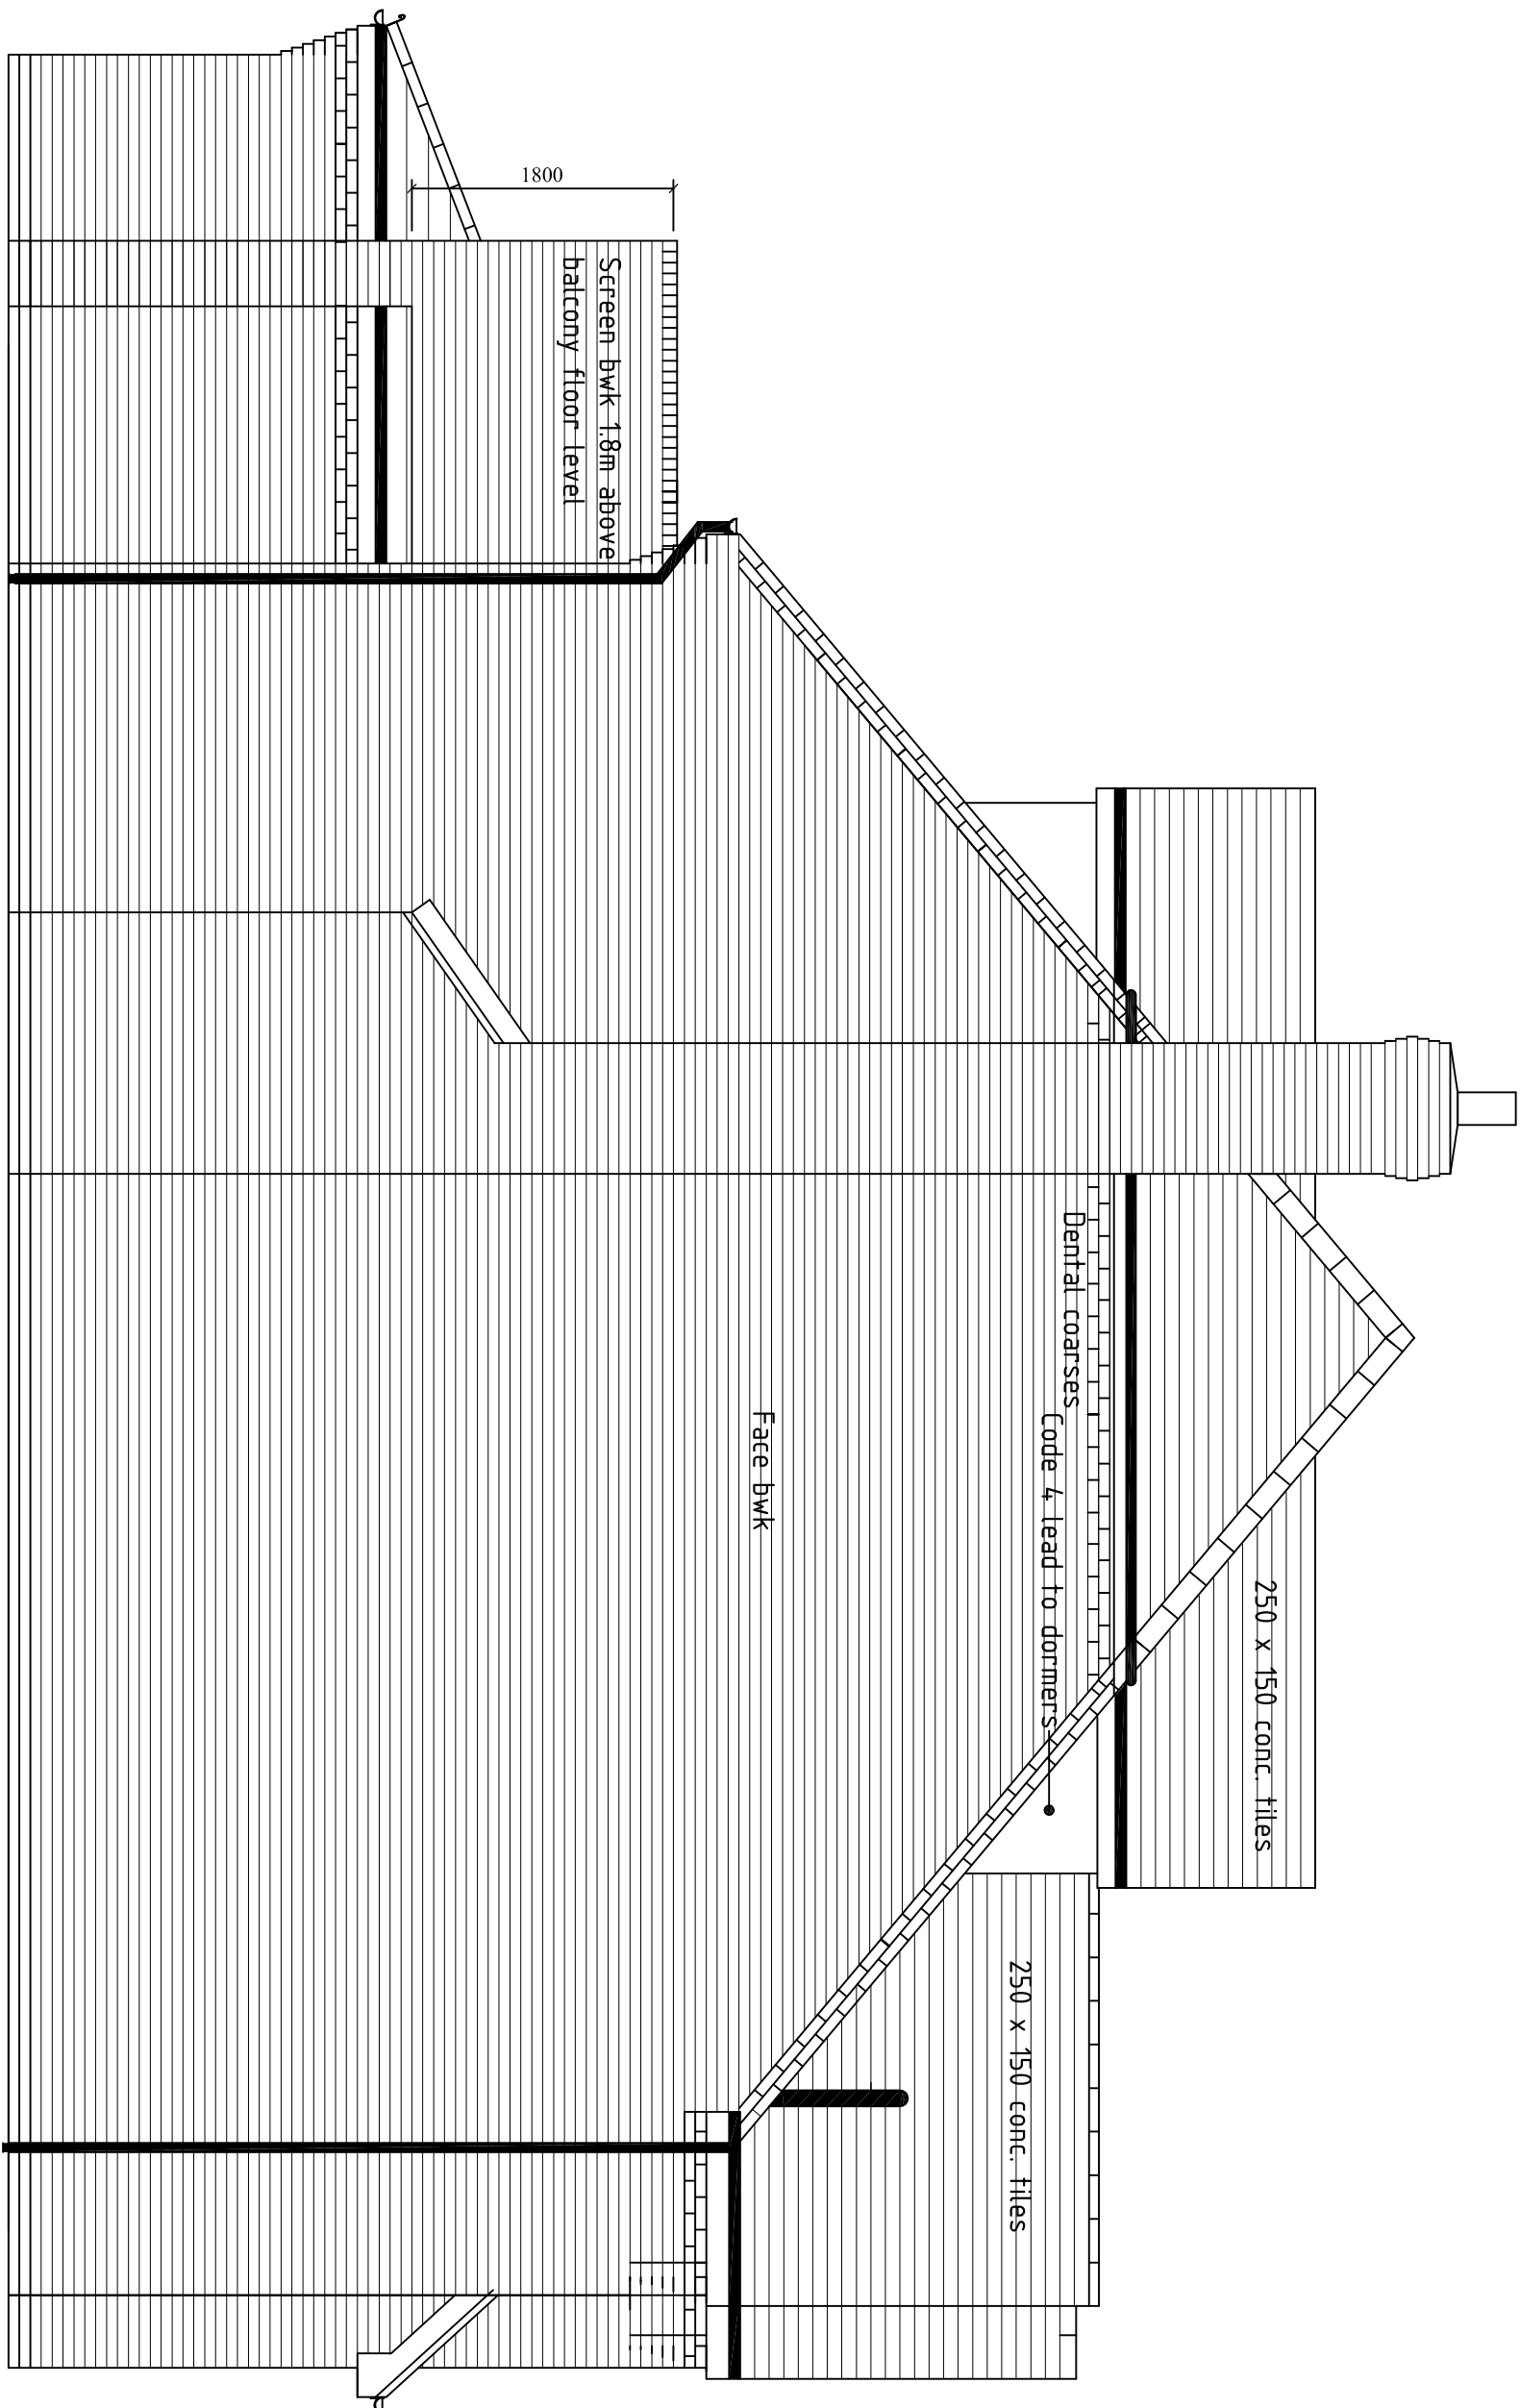

PROPOSED SIDE ELEVATION

Planning & Building Services	Do not scale off prints, check all measurements on site	©P95 2016
Job Title	Chartered Architectural Technologist	at
Drawn B. Smith	PROPOSED DETACHED DWELLING & GARAGE	
Scale 1:50 @ A1	LAND AT QUARRY BROV	Drawing No. 34/1
Date April 2016	MR & MRS S PUGH for	Job No 162404
P.B.S.Wrexham	Tel/Fax 01978 3554,79	