




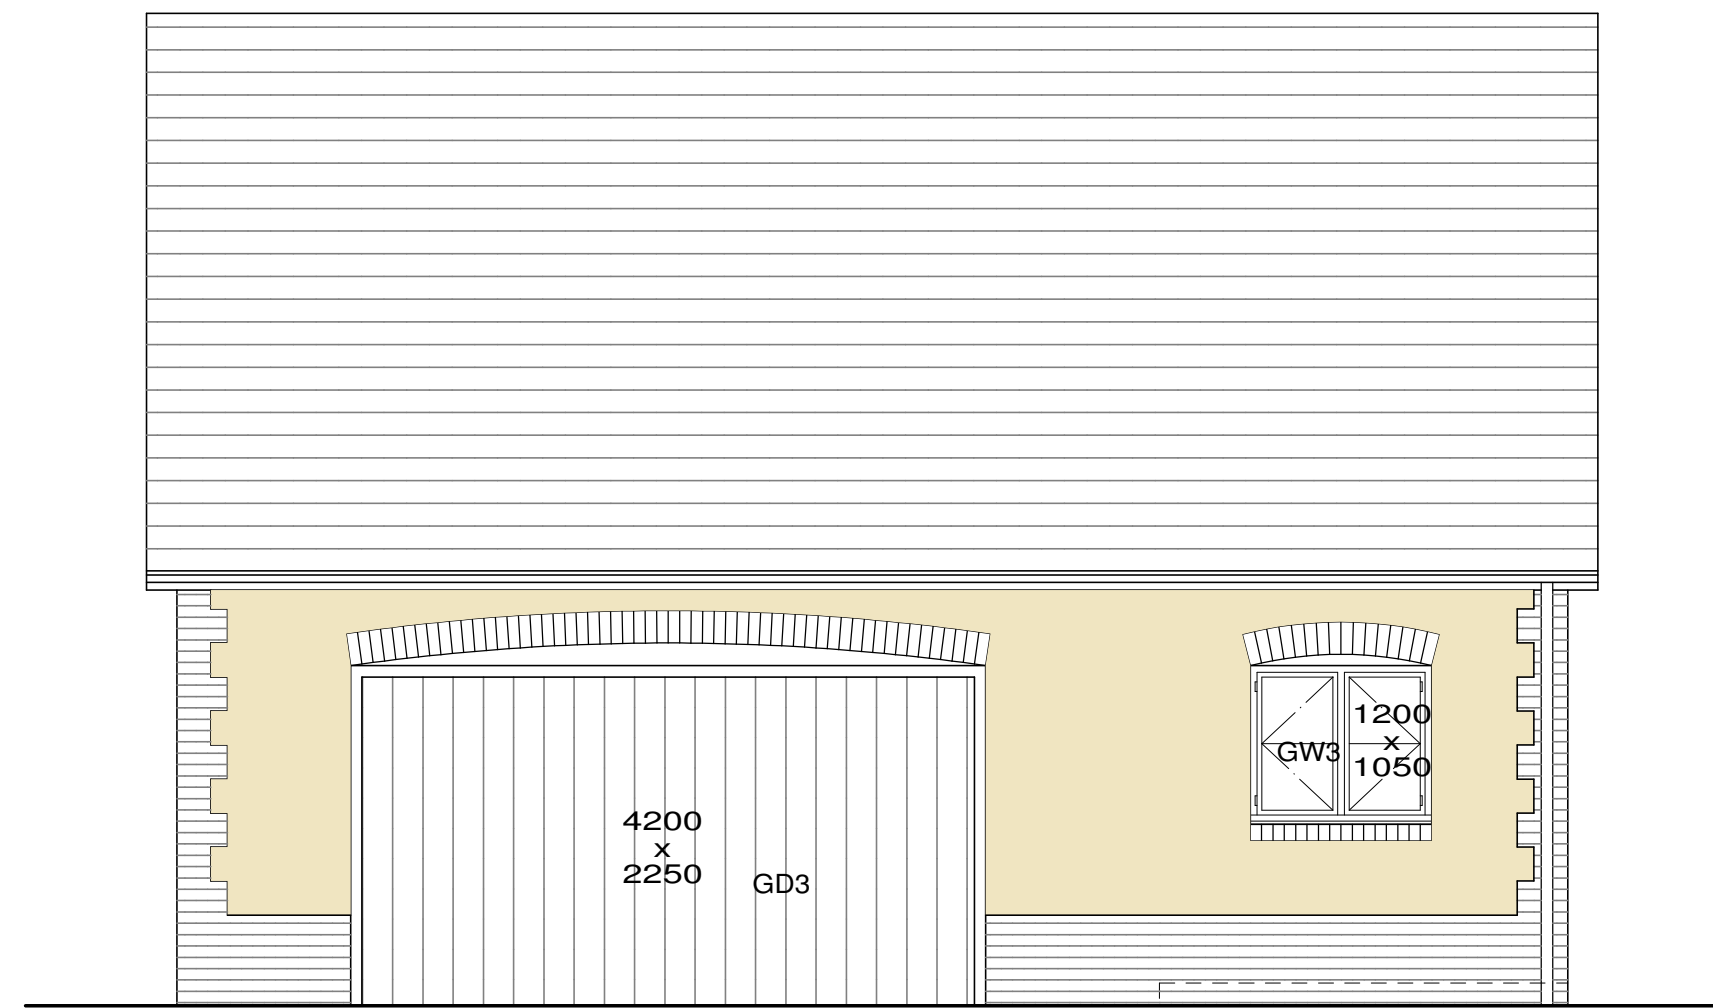


South-east Elevation

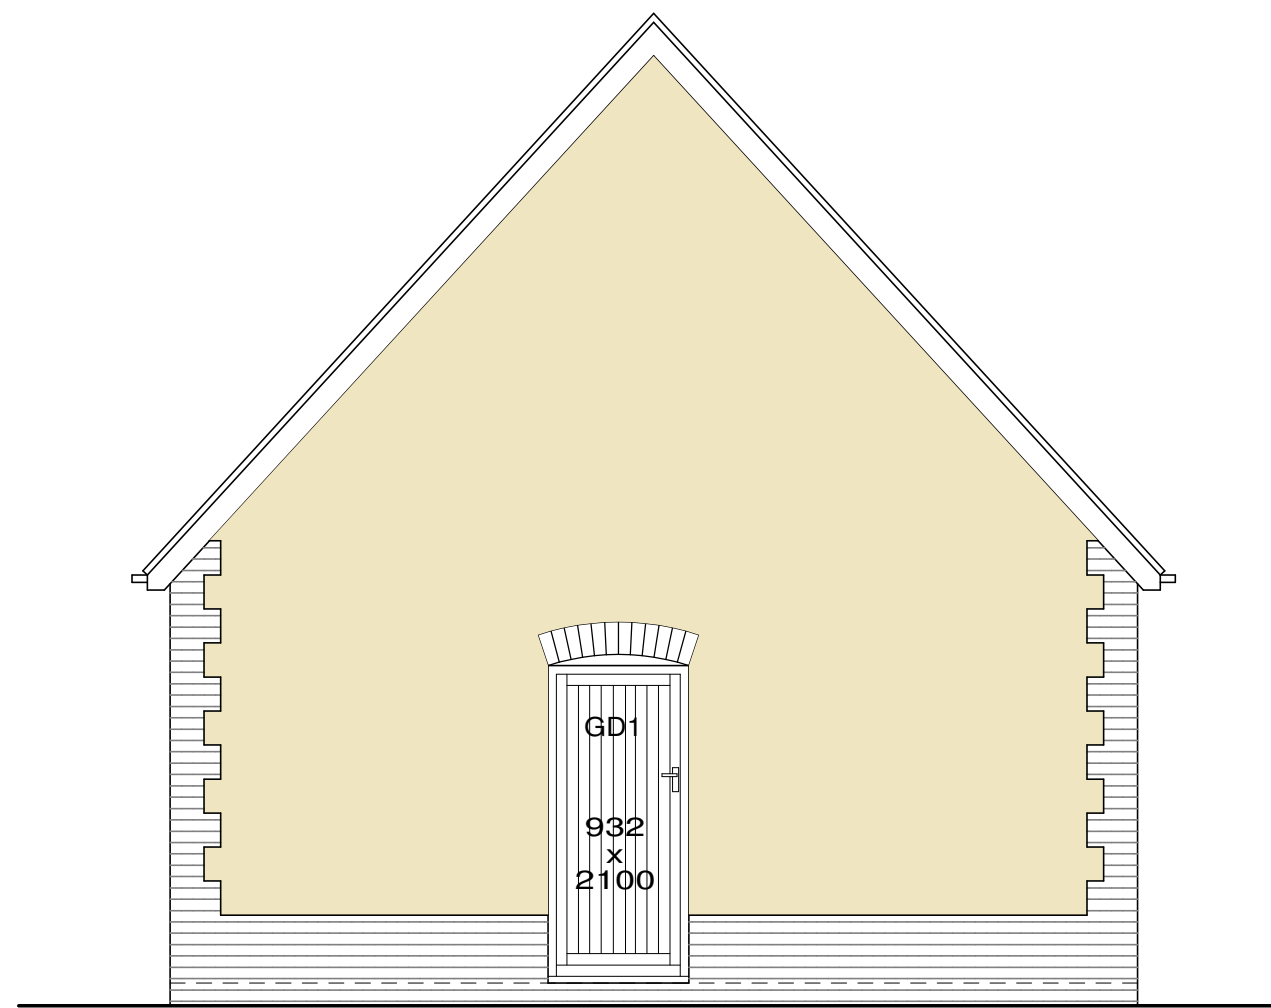



North-east Elevation

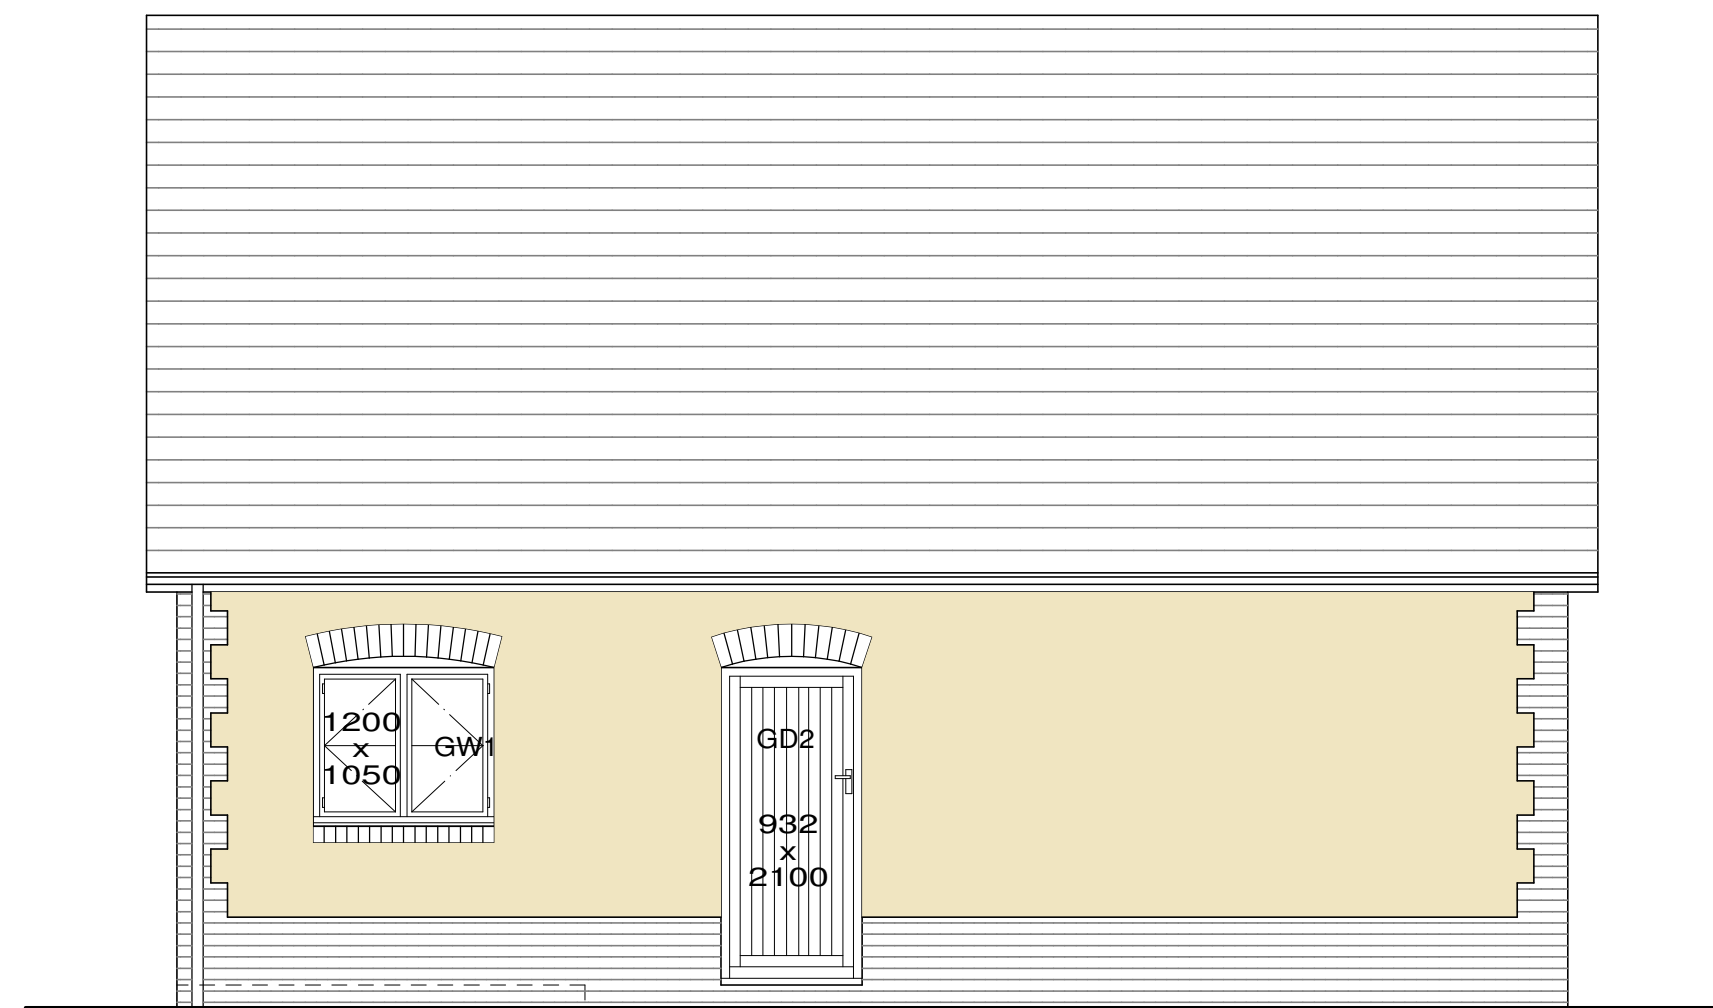


North-west Elevation

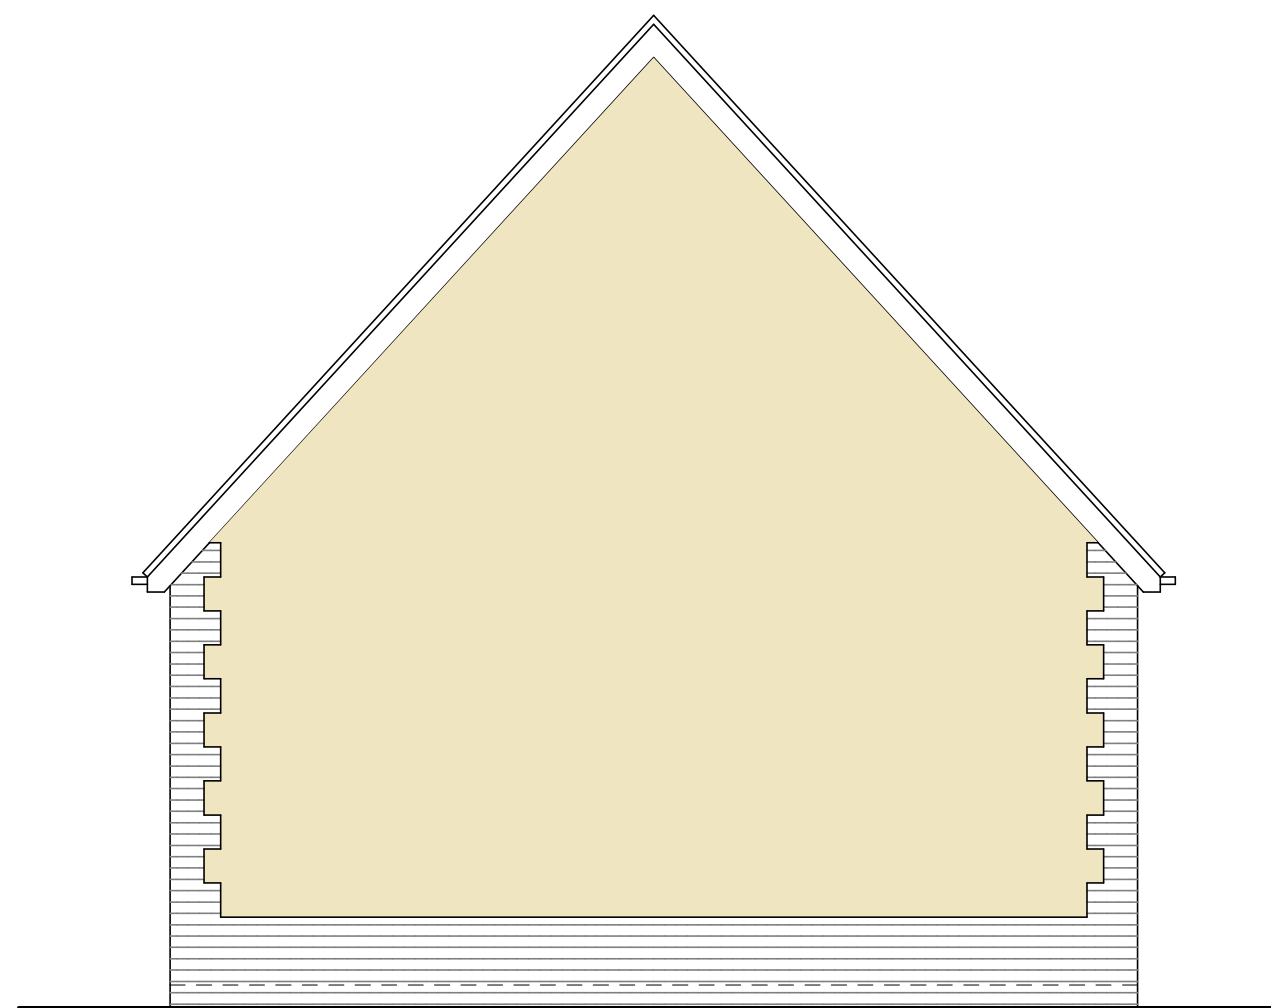

South-west Elevation

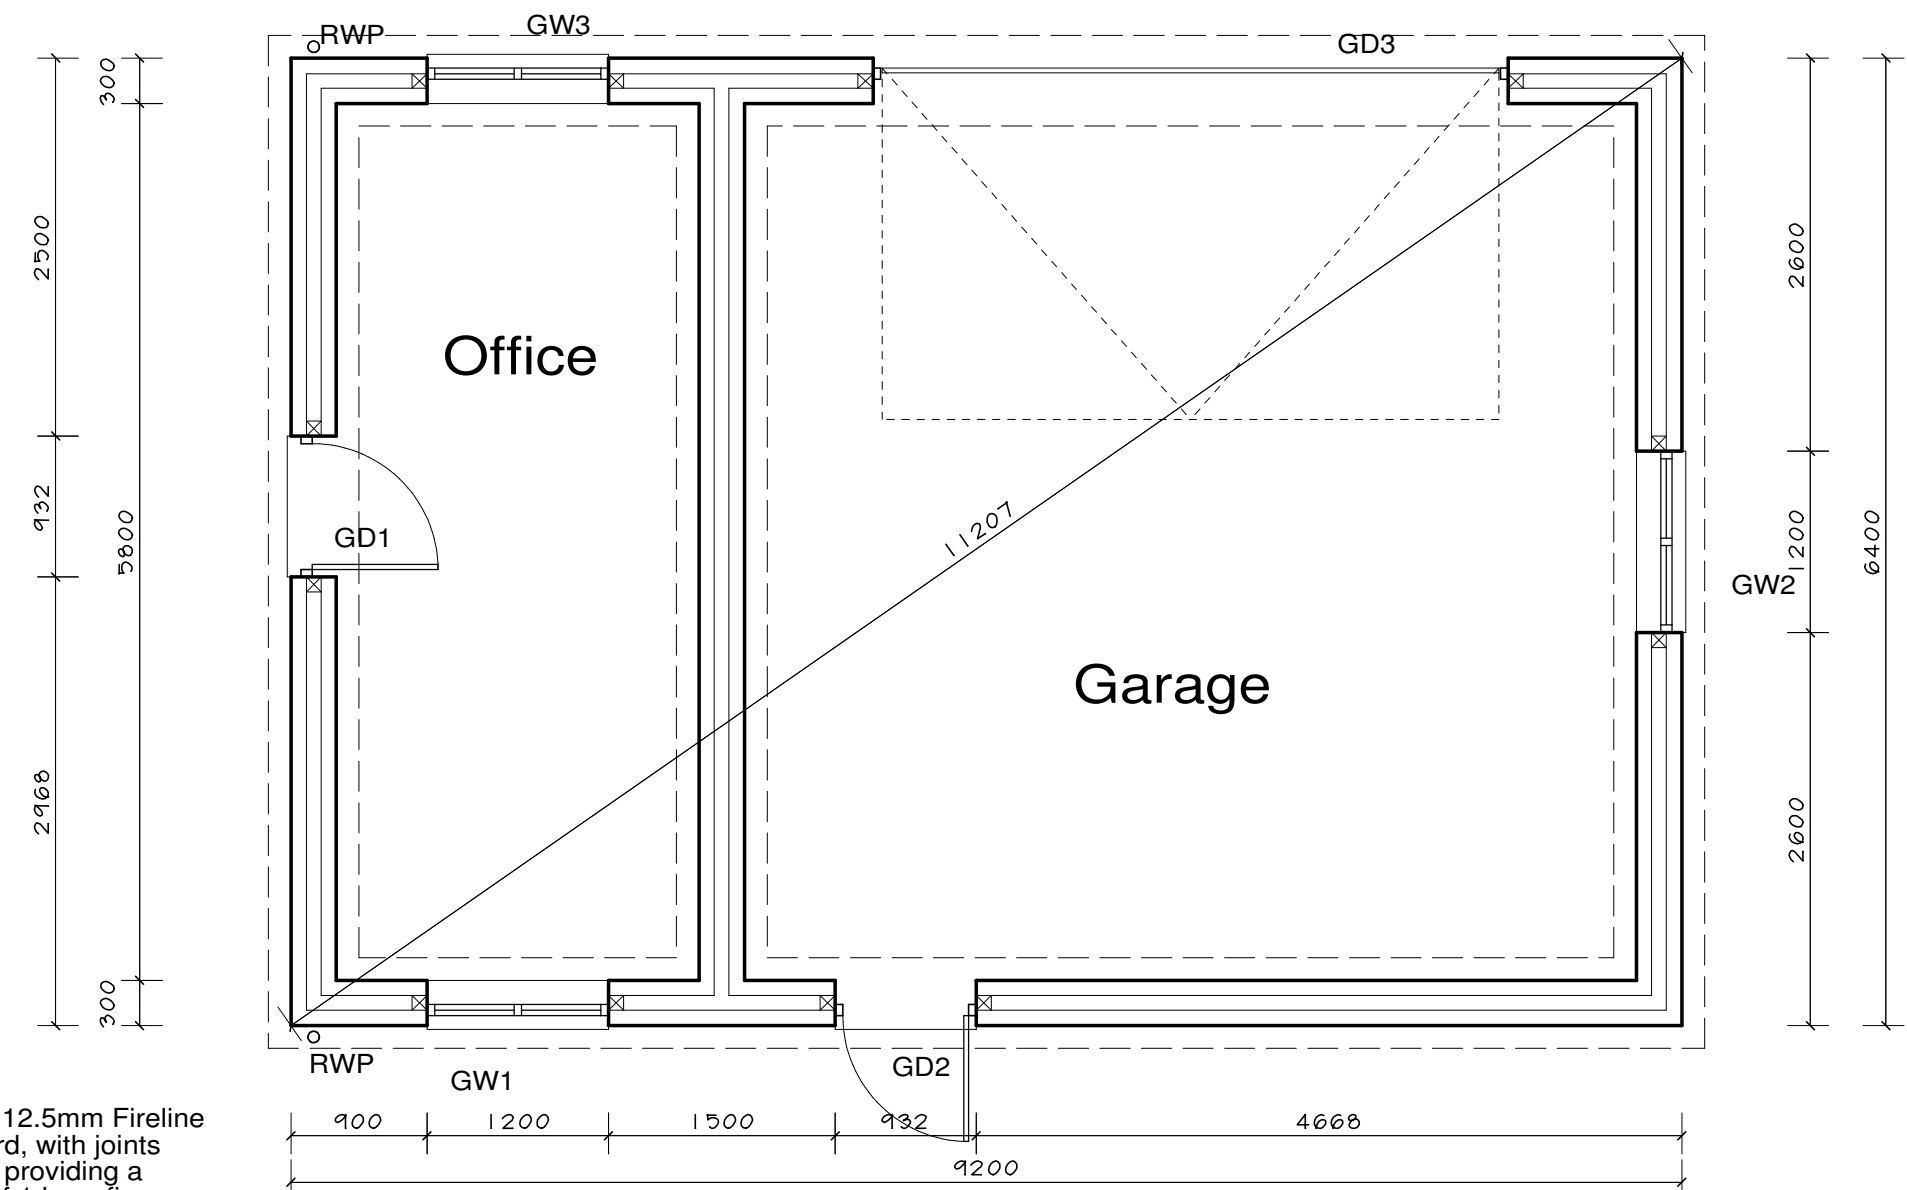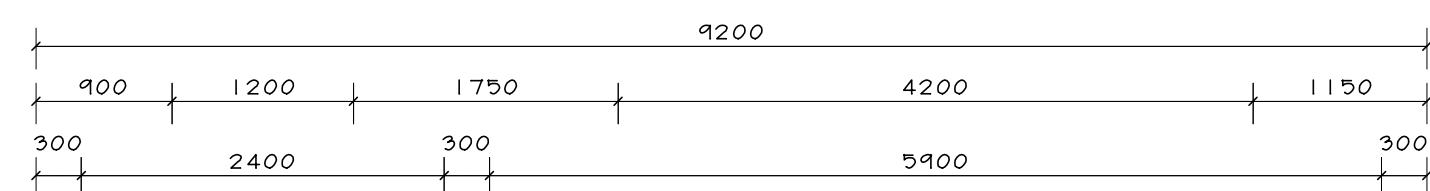

Floor Plan

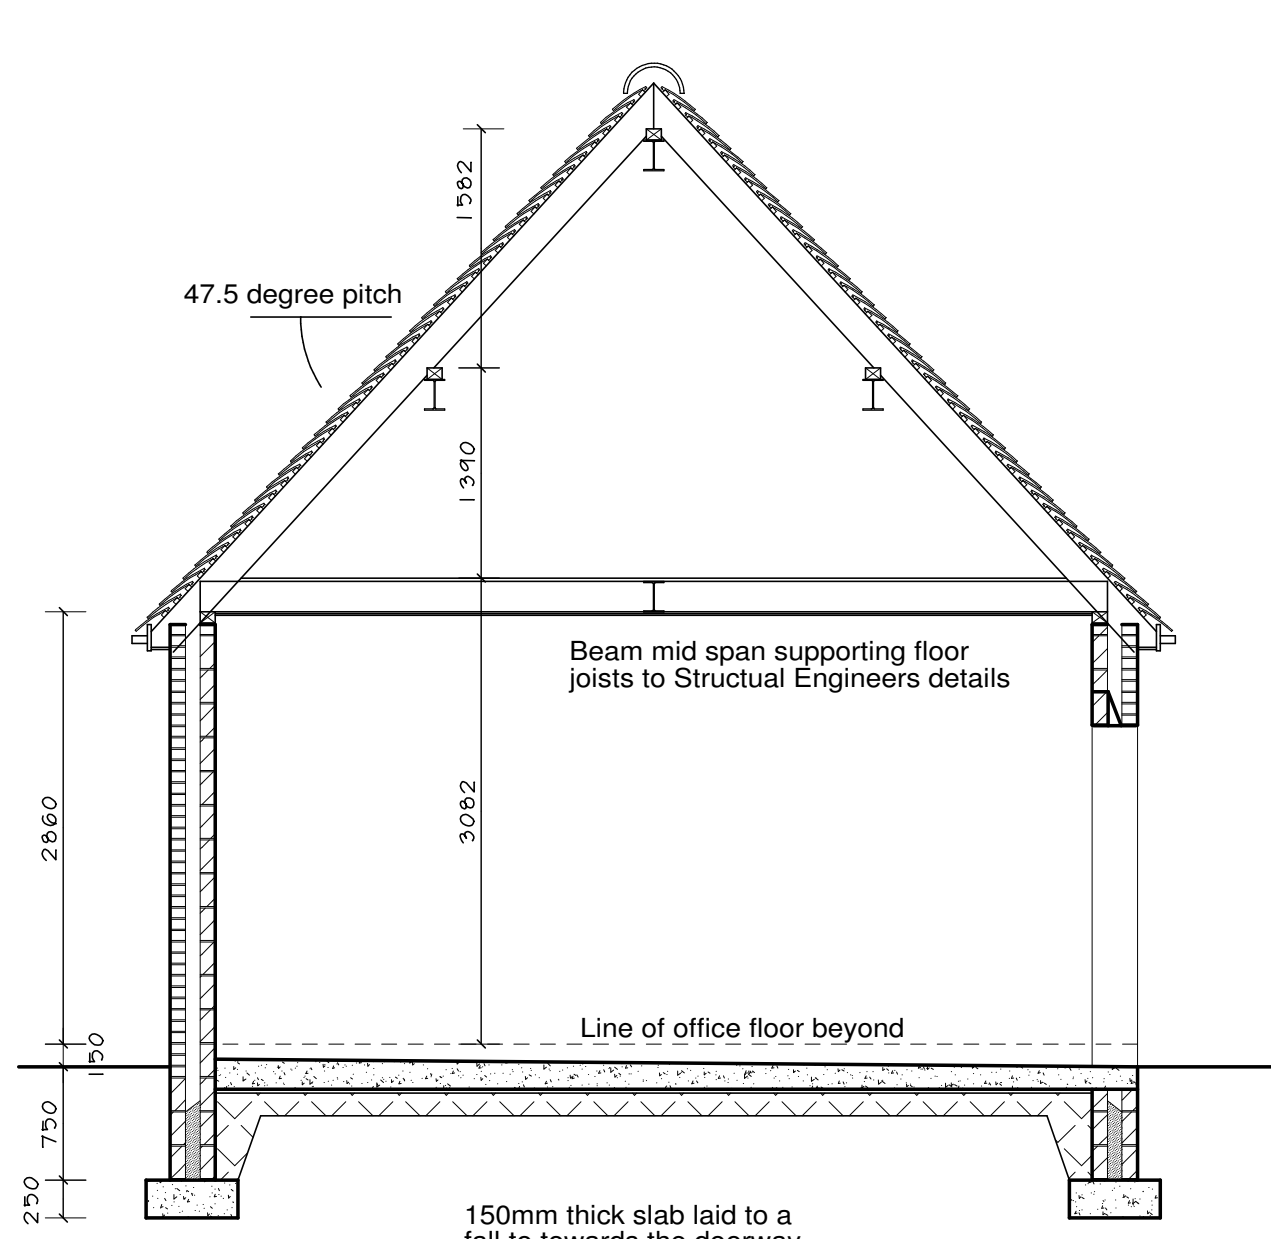

Section

THIS DRAWING IS TO BE READ IN CONJUNCTION WITH ALL RELATED DRAWINGS. ALL DIMENSIONS MUST BE CHECKED AND VERIFIED ON SITE BEFORE COMMENCING ANY WORK OR PRODUCING SHOP DRAWINGS. THE ORIGINATOR SHOULD BE NOTIFIED IMMEDIATELY OF ANY DISCREPANCY. THIS DRAWING IS COPYRIGHT AND REMAINS THE PROPERTY ROGER PARRY & PARTNERS.

Note. See specification for more detailed information
All wiring to be carried out by an approved contractor and an I.E.E. wiring certificate to be issued upon completion

Rev	Description	Date	Dr by	App by
A	Roof structure and elevations amended.	15/10/15	SC	
Original by				



Roger Parry & Partners		
Residential - Agricultural - Commercial		
Job	Agricultural Workers Dwelling	
Title	Garage Floor Plan and Elevations	
Location	Land off Redhill Lane Penley Wrexham	
Client	G. E. Ravenscroft Jones	
Scales	1:50 @ A1	
Drawing No.	07	Rev A
Drawn by	SC	Date July 2015

HOGSTOW HALL, MINSTERLEY
SHREWSBURY, SHROPSHIRE, SY5 0HZ
Tel: 01743 791336 Fax: 01743 792770
email: mail@rogerparry.net
Web address: www.rogerparry.net
Roger Parry & Partners LLP Partnership no 06712203
Registered Office: Hogstow Hall, Minsterley, Shrewsbury, SY5 0HZ
Registered in England and Wales.
A list of members of this LLP is available at the above address.