



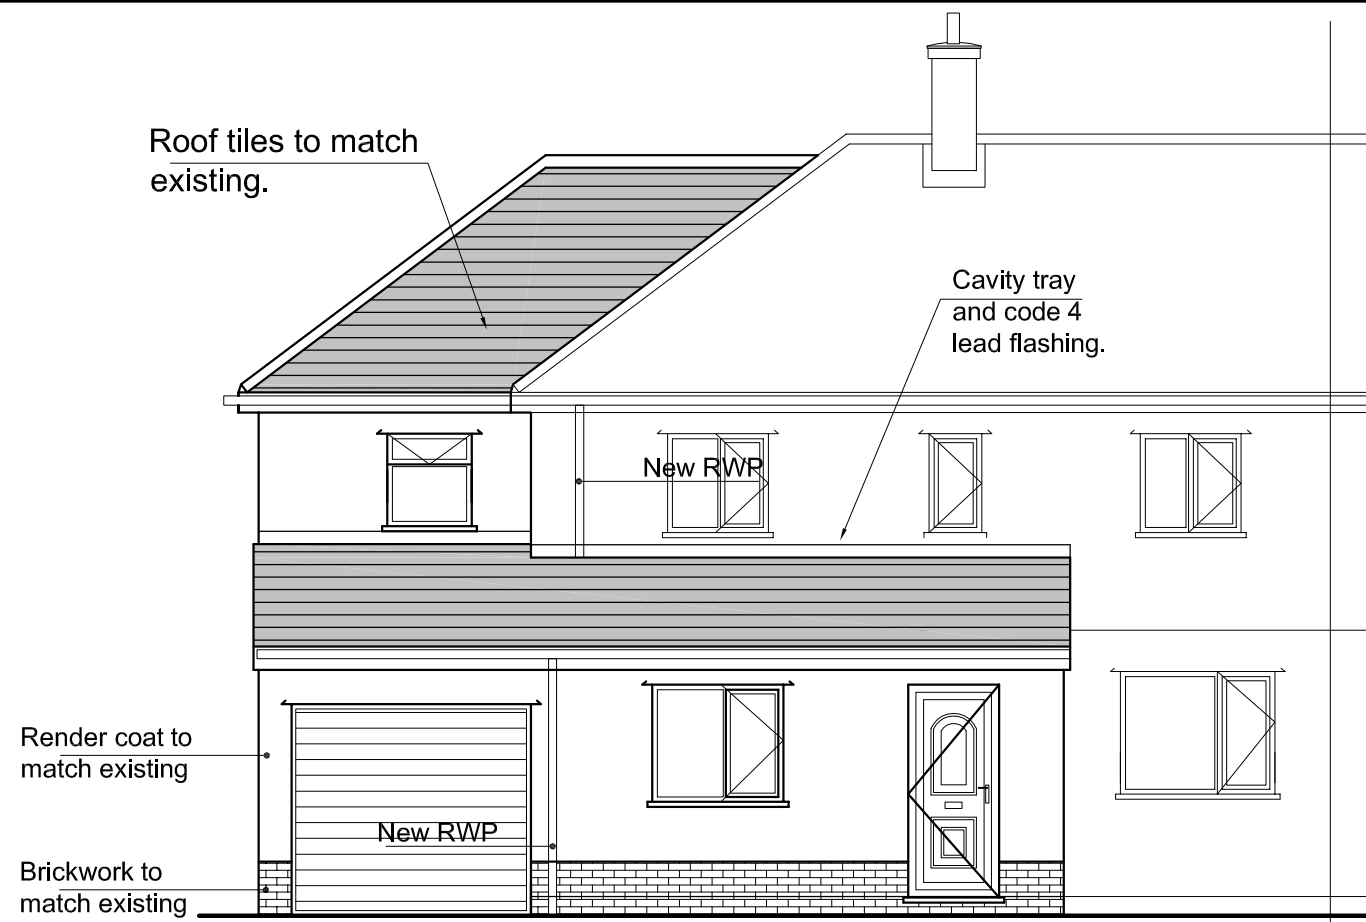

PROPOSED FRONT ELEVATION.

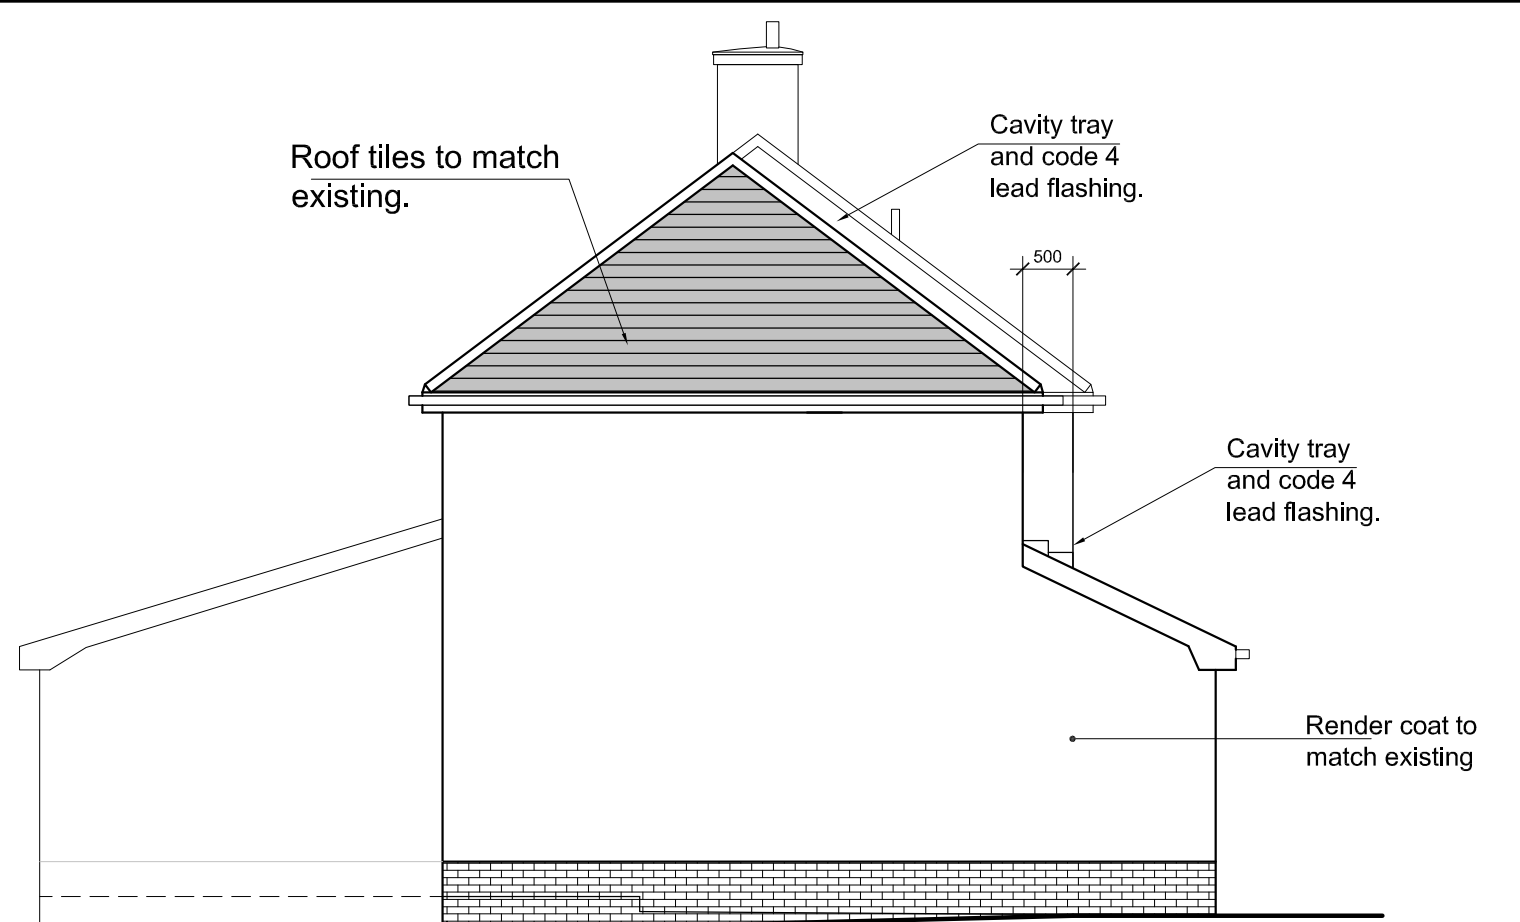

PROPOSED SIDE ELEVATION.



PROPOSED REAR ELEVATION.

Rev A - Front Porch Added , bathroom window moved

Note.
The building contractor to check and confirm all levels, dimensions, heights etc prior to commencement of any work on site together with the workability of the drawings.

Proposed Two Storey Garage
and Bedroom Side Extension

64 Church View

Chirk

North Wales

For Julian Lloyd Esq.

Scale 1 : 50

Date Dec 15

04A

PROPOSED ELEVATIONS