


Copyright of this drawing is vested in the Architect and it must not be copied or reproduced without consent. Figured dimensions only are to be taken from this drawing. All contractors must visit the site and be responsible for taking and checking all dimensions relative to their work. Hulme Upright Manning to be advised of any variation between drawings and site conditions. DO NOT SCALE OFF THIS DRAWING. IF IN DOUBT ASK

Rev. Drawn Comments Date

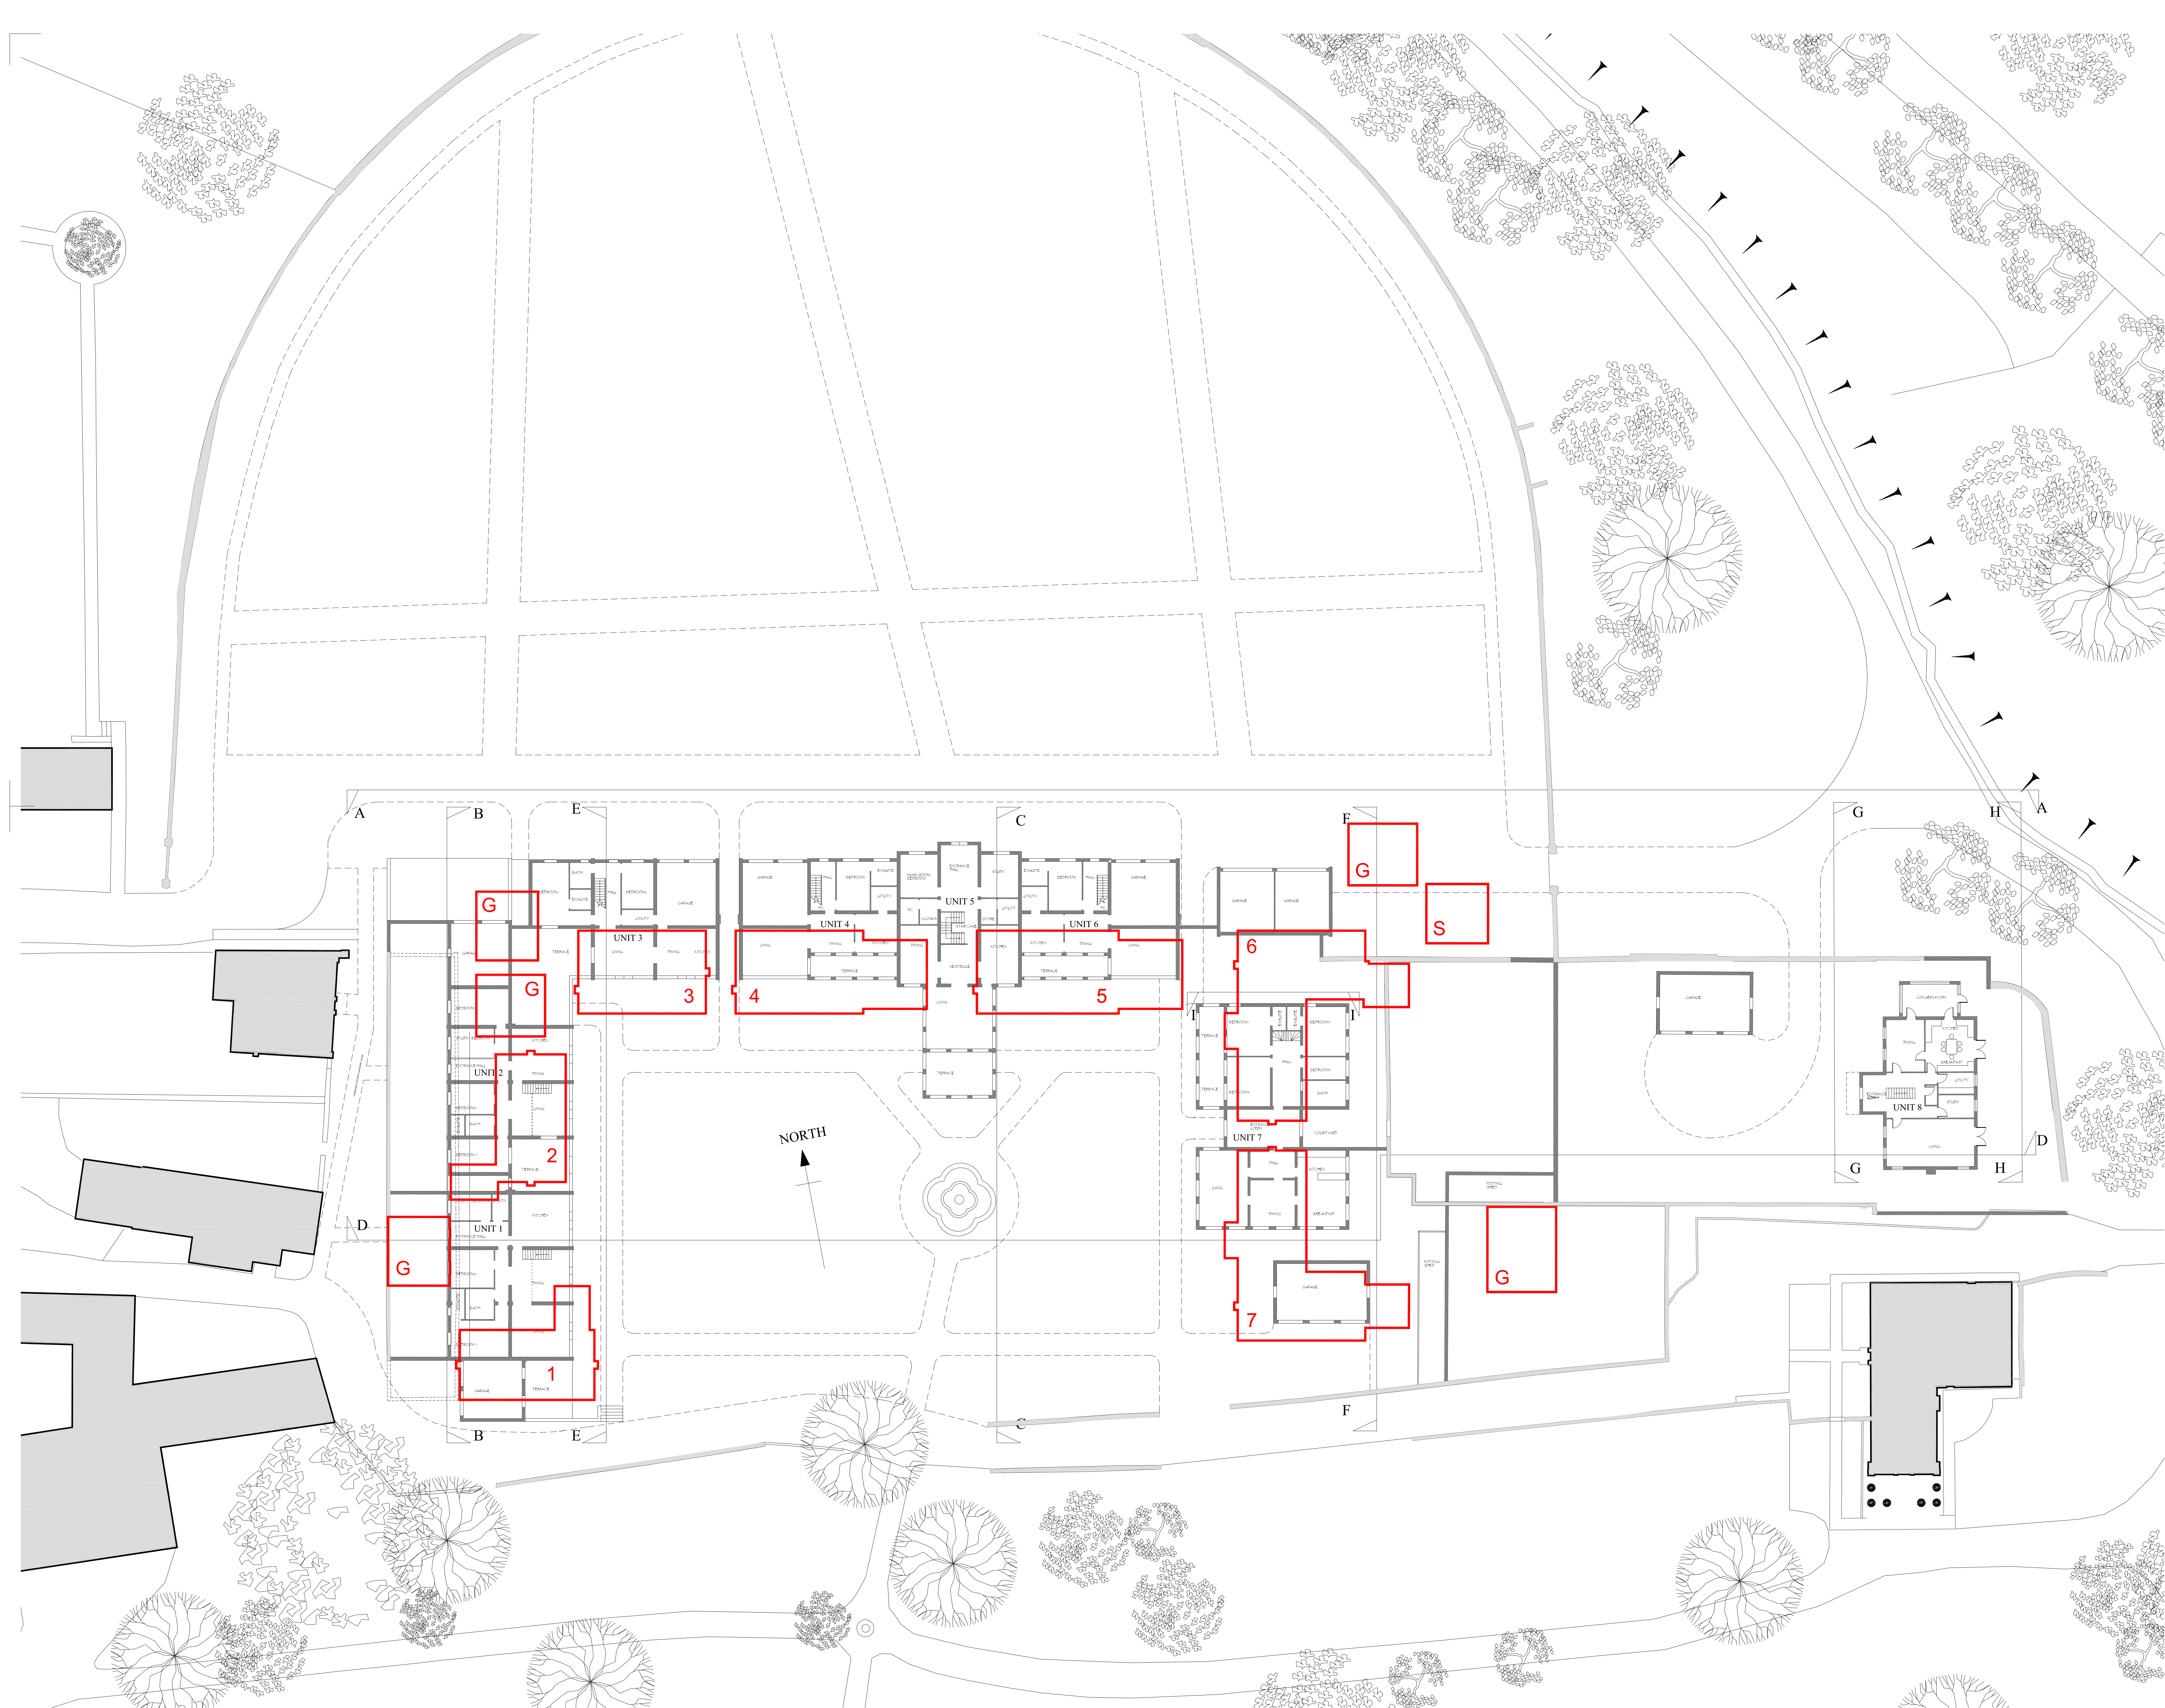

HULME UPRIGHT MANNING
ARCHITECTS TOWN PLANNERS INTERIOR DESIGNERS

Highpoint
Festival Park
Hanley
Stoke-on-Trent
ST1 5SH
Tel: 01782 208600
Email - stoke@hum-arch.co.uk

Client
LOXELY DEVELOPMENT

Project
WYNNSTAY HALL ESTATE

Title
PPROPOSED GROUND FLOOR PLANS

Status
PLANNING

Date JULY 2004 Drawn SJR

Scale 1:200 Checked

Job Ref. Drawing No. Revision

18523 AL [0] 15

Computer File Ref: H:\

RE-INTRODUCTION OF KITCHEN WALLED GARDEN AND ASSOCIATED BUILDINGS WYNNSTAY HALL, RUABON, CLWYD